


NOTES
Copyright: All rights reserved.
This drawing must not be reproduced without permission.
This drawing must not be scaled. Dimensions are in
millimetres unless specified.

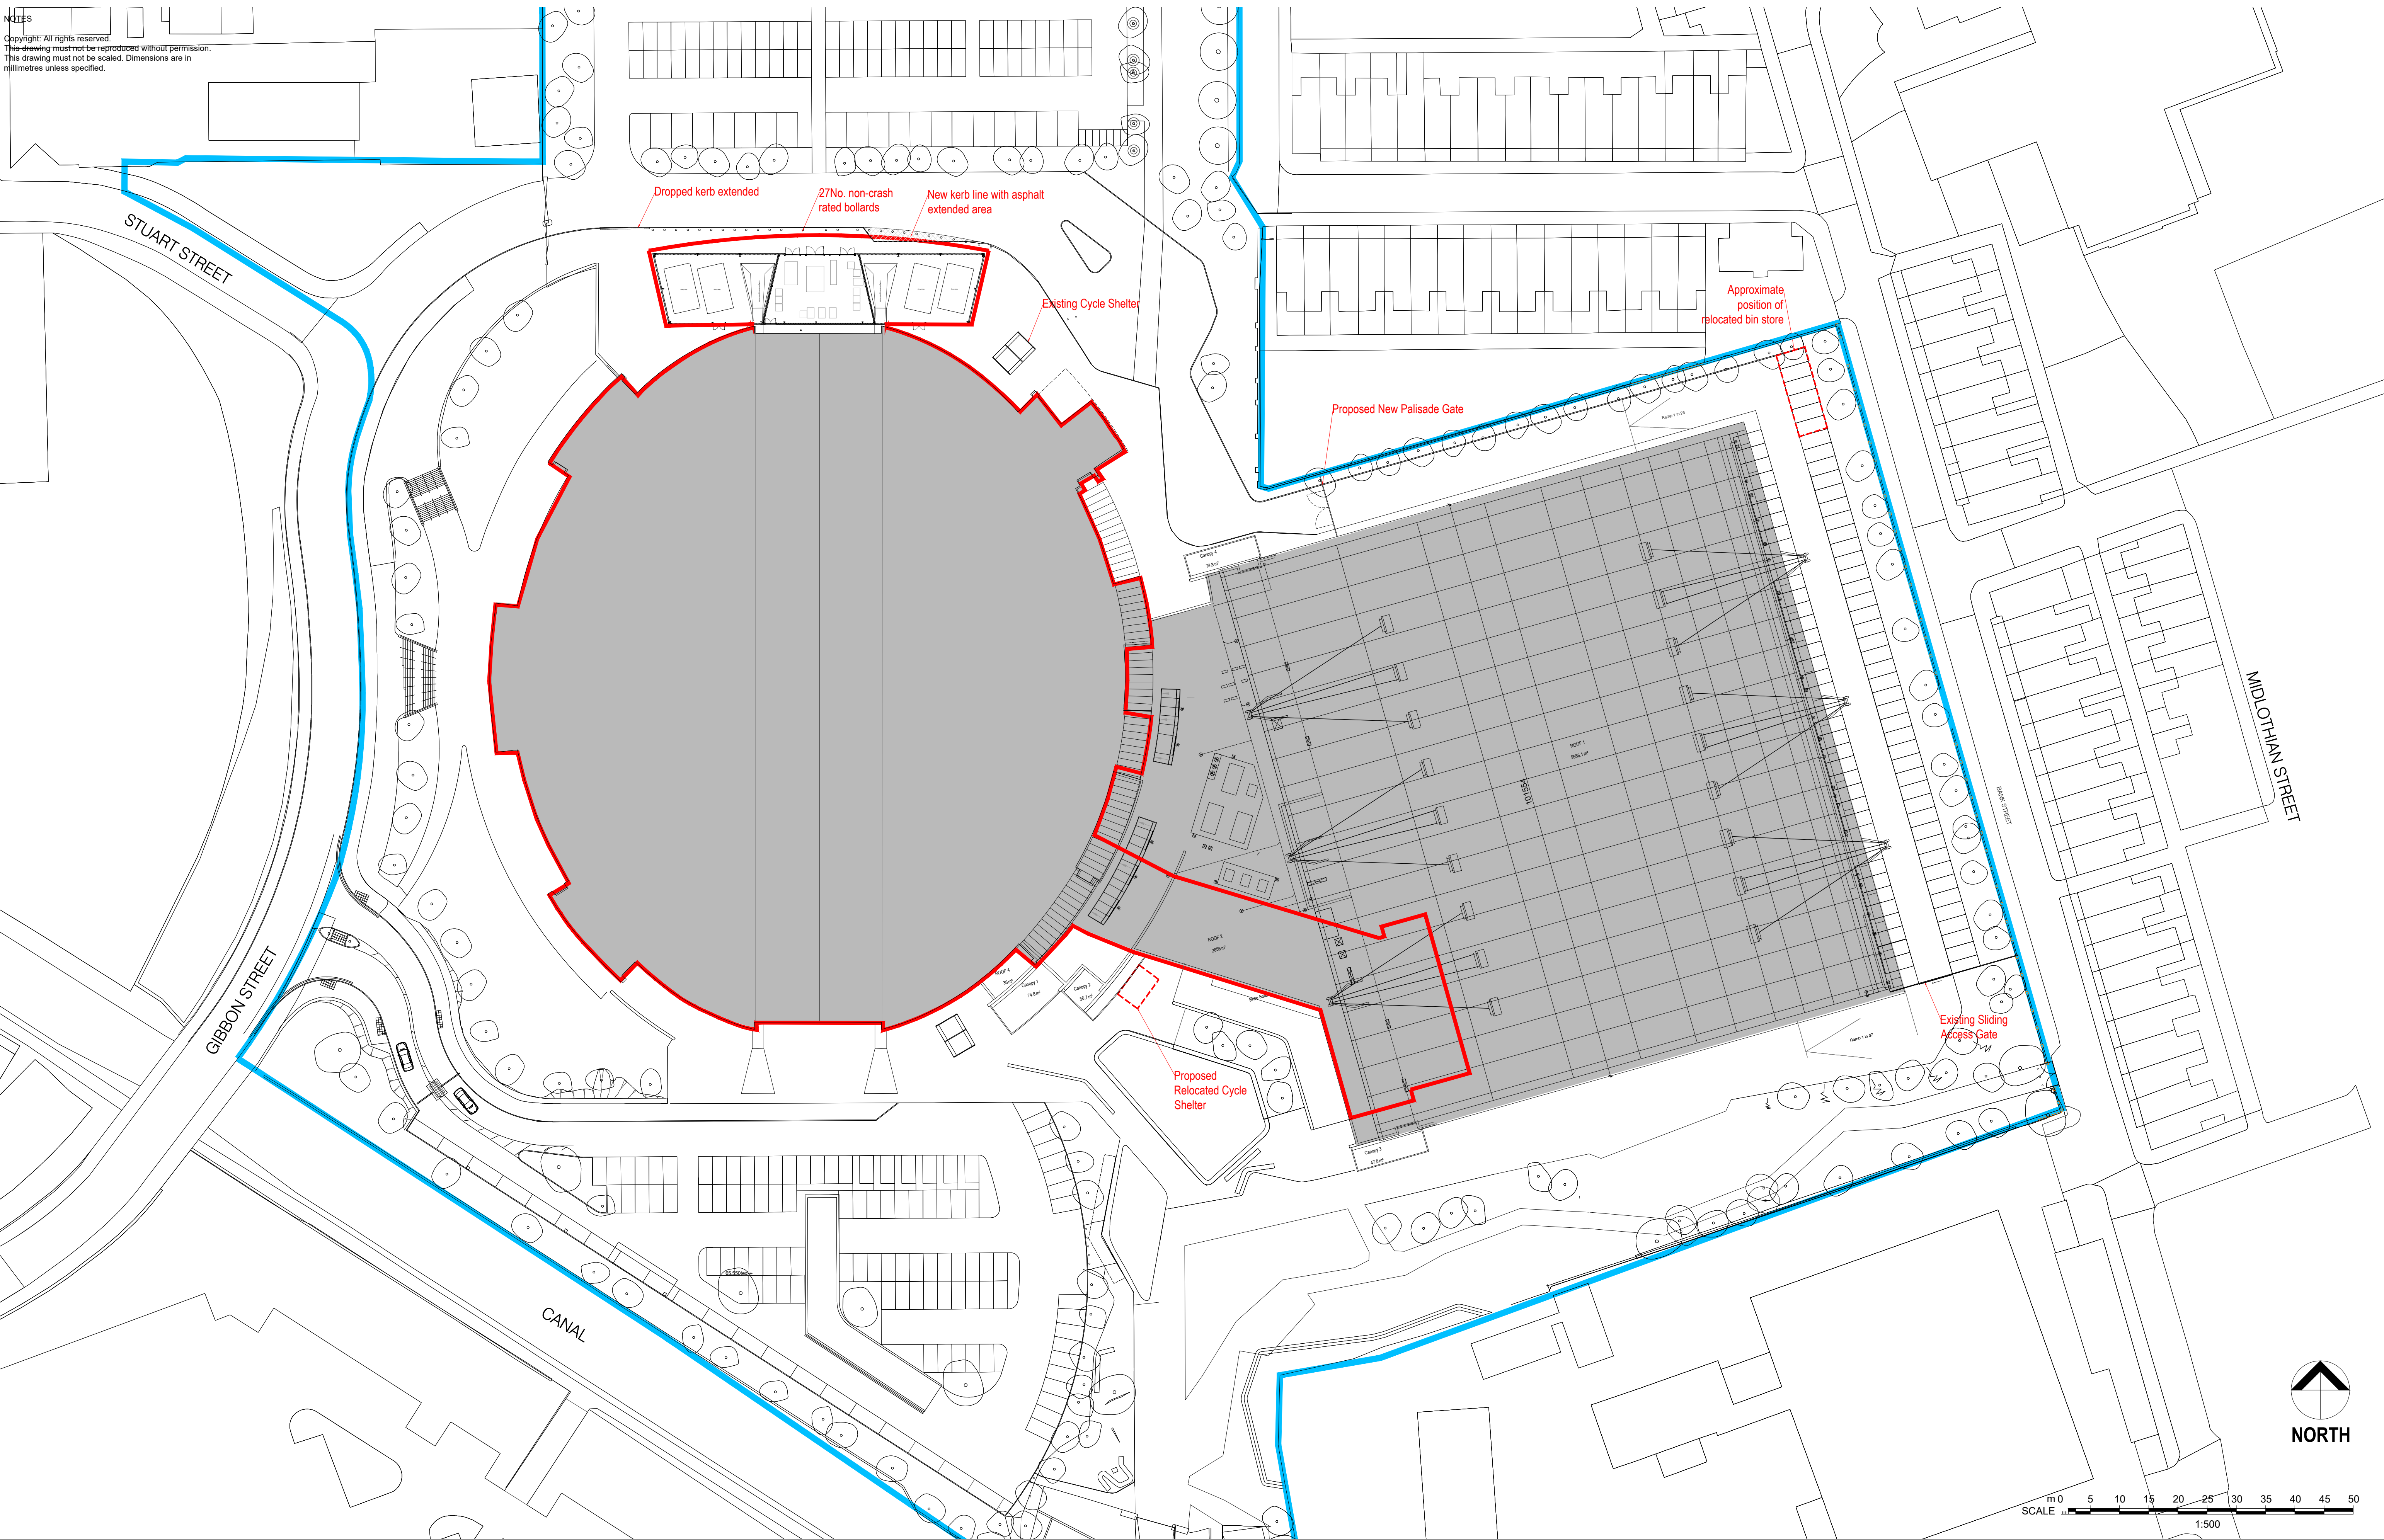

PL1	11.08.2021	Revised plant design.	AM	EM
PL0	08.11.2020	Issued for Planning approval.	MJ	EM
REV	DATE	REVISION NOTE	BY	CHECK

elliswilliams
ARCHITECTS

Wellfield Chester Road Preston Brook WA7 3BA
T: +44 (0)1928 752 200 E: info@ewa.co.uk

NATIONAL CYCLING CENTRE
PROPOSED SITE PLAN
2576-19001
STATUS | PLANNING
DRAWN BY | MJ
DATE | 28.10.2020
SCALE | 1:500 @ A1
REV
PL1
VEL-EWA-02-ZZ-DR-A-19001
UPRN: 010023051688