




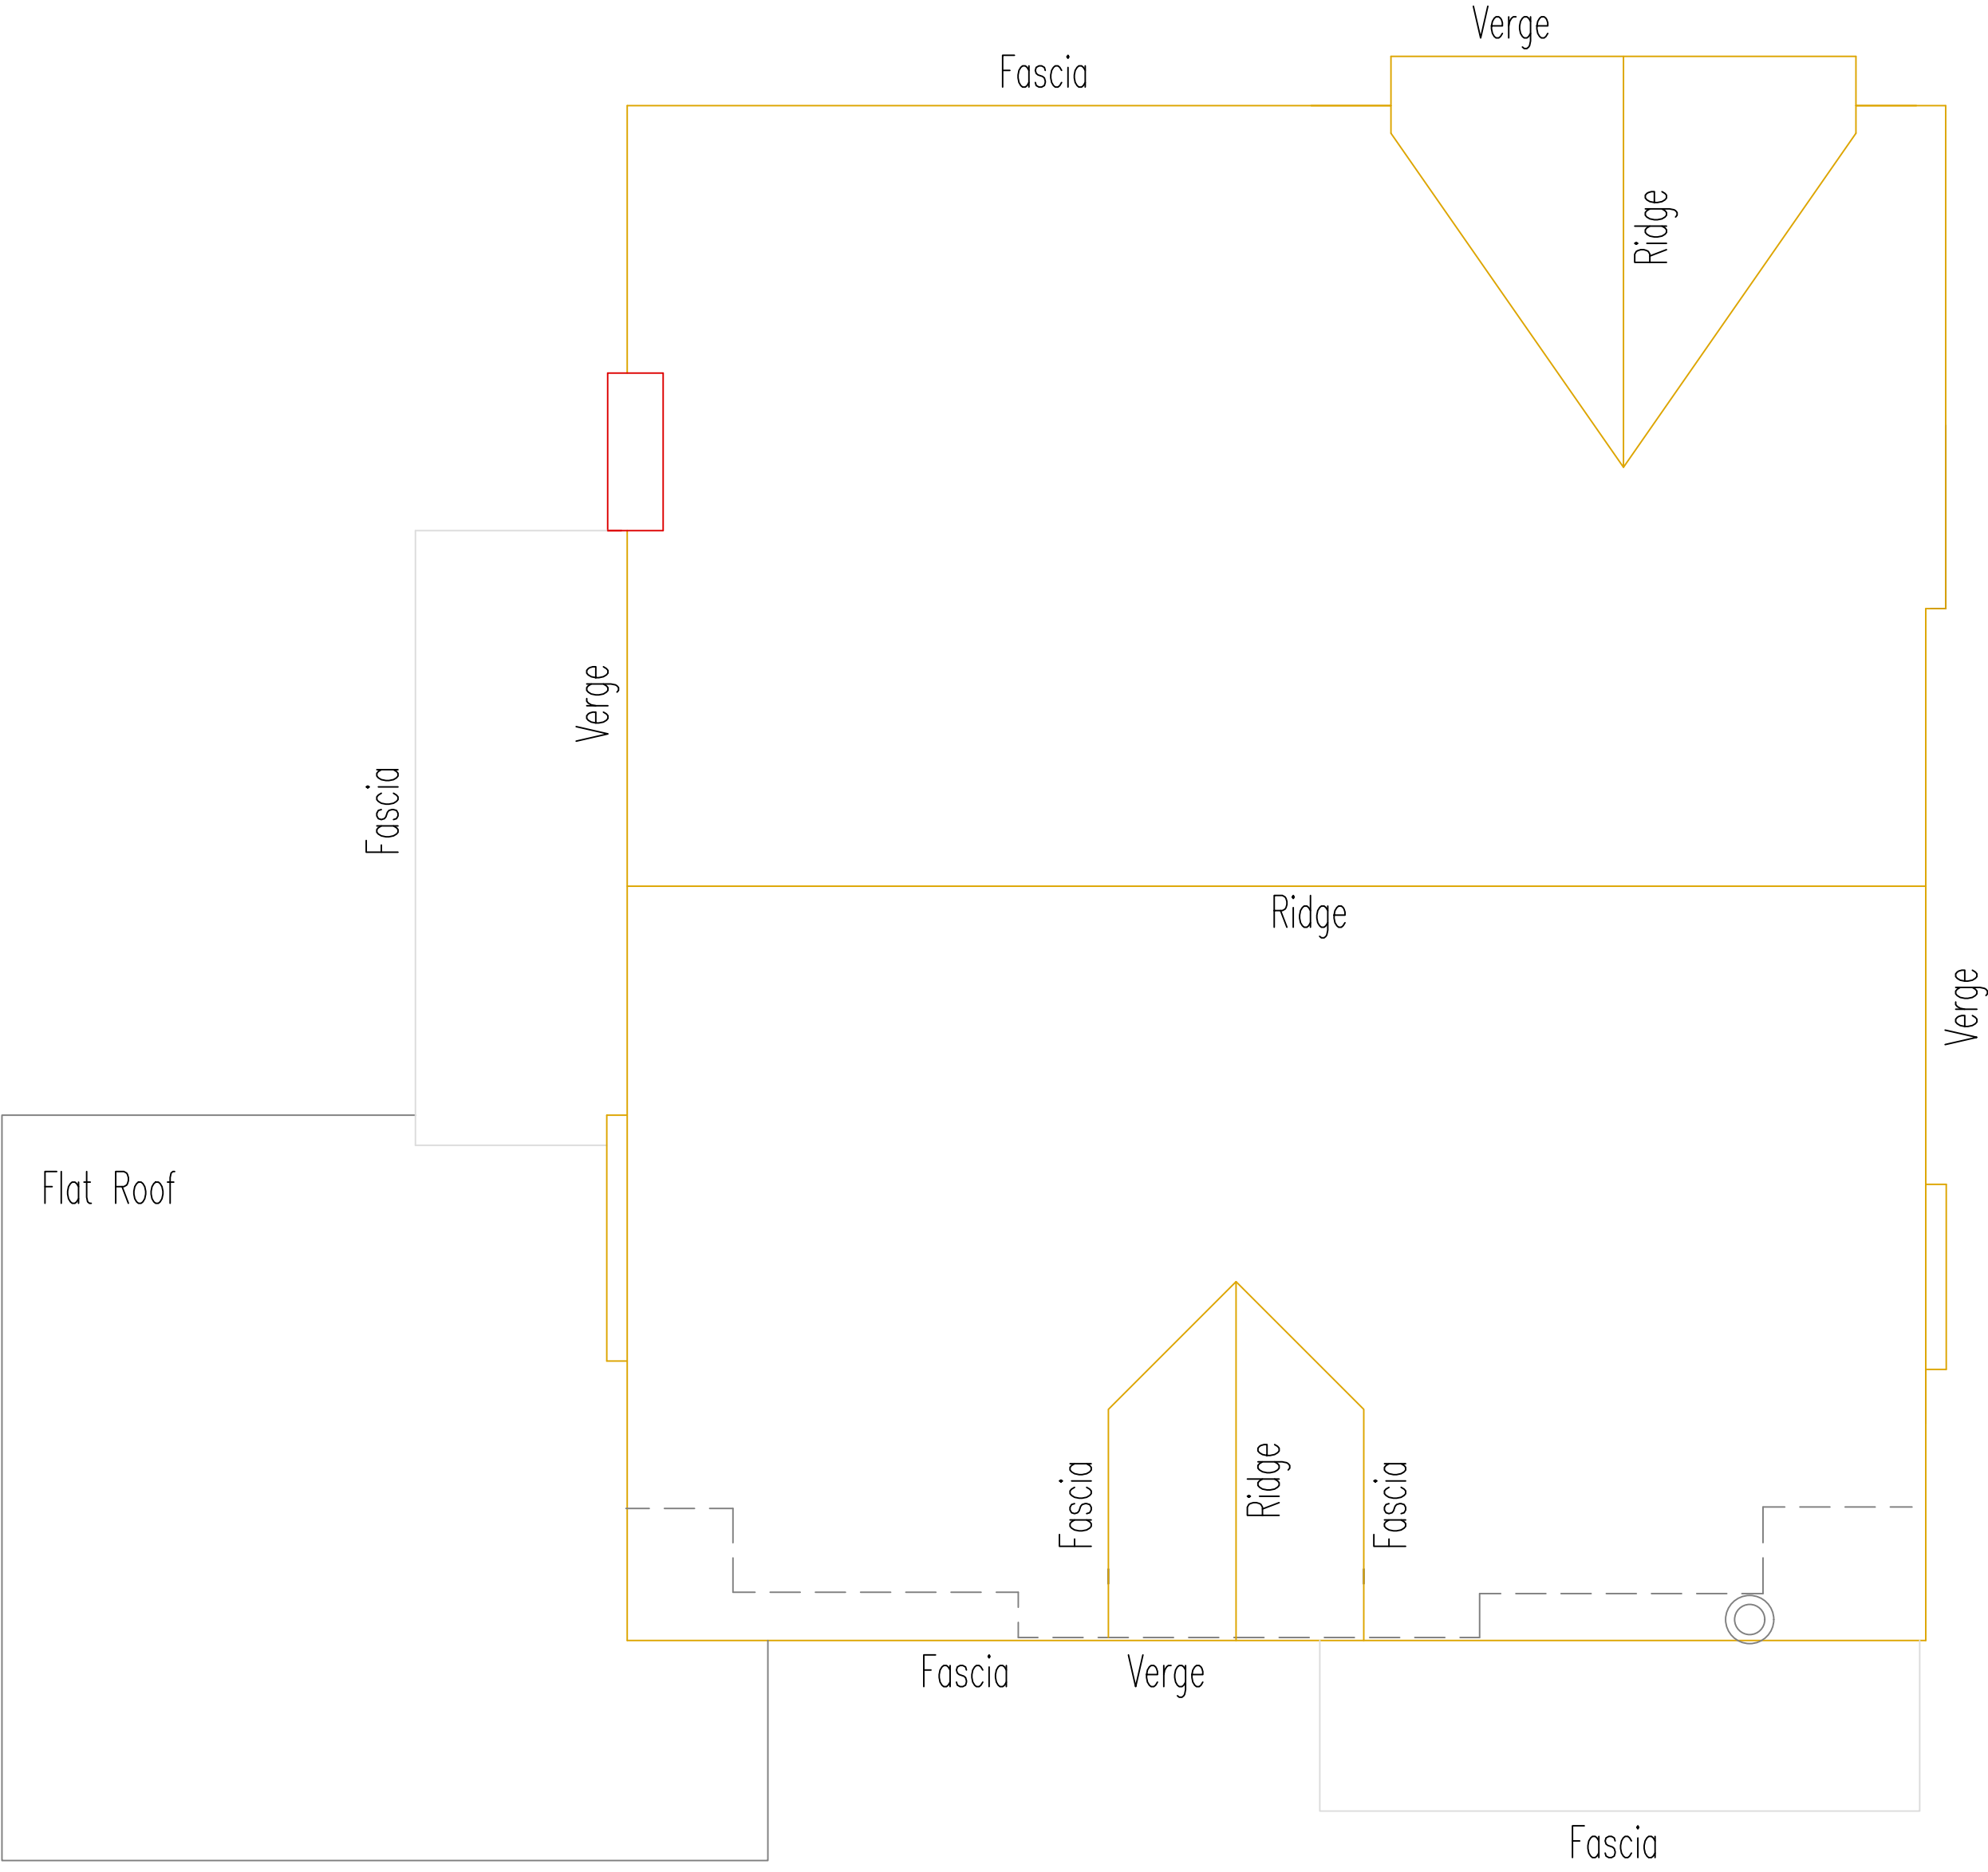

Existing Roof Plan

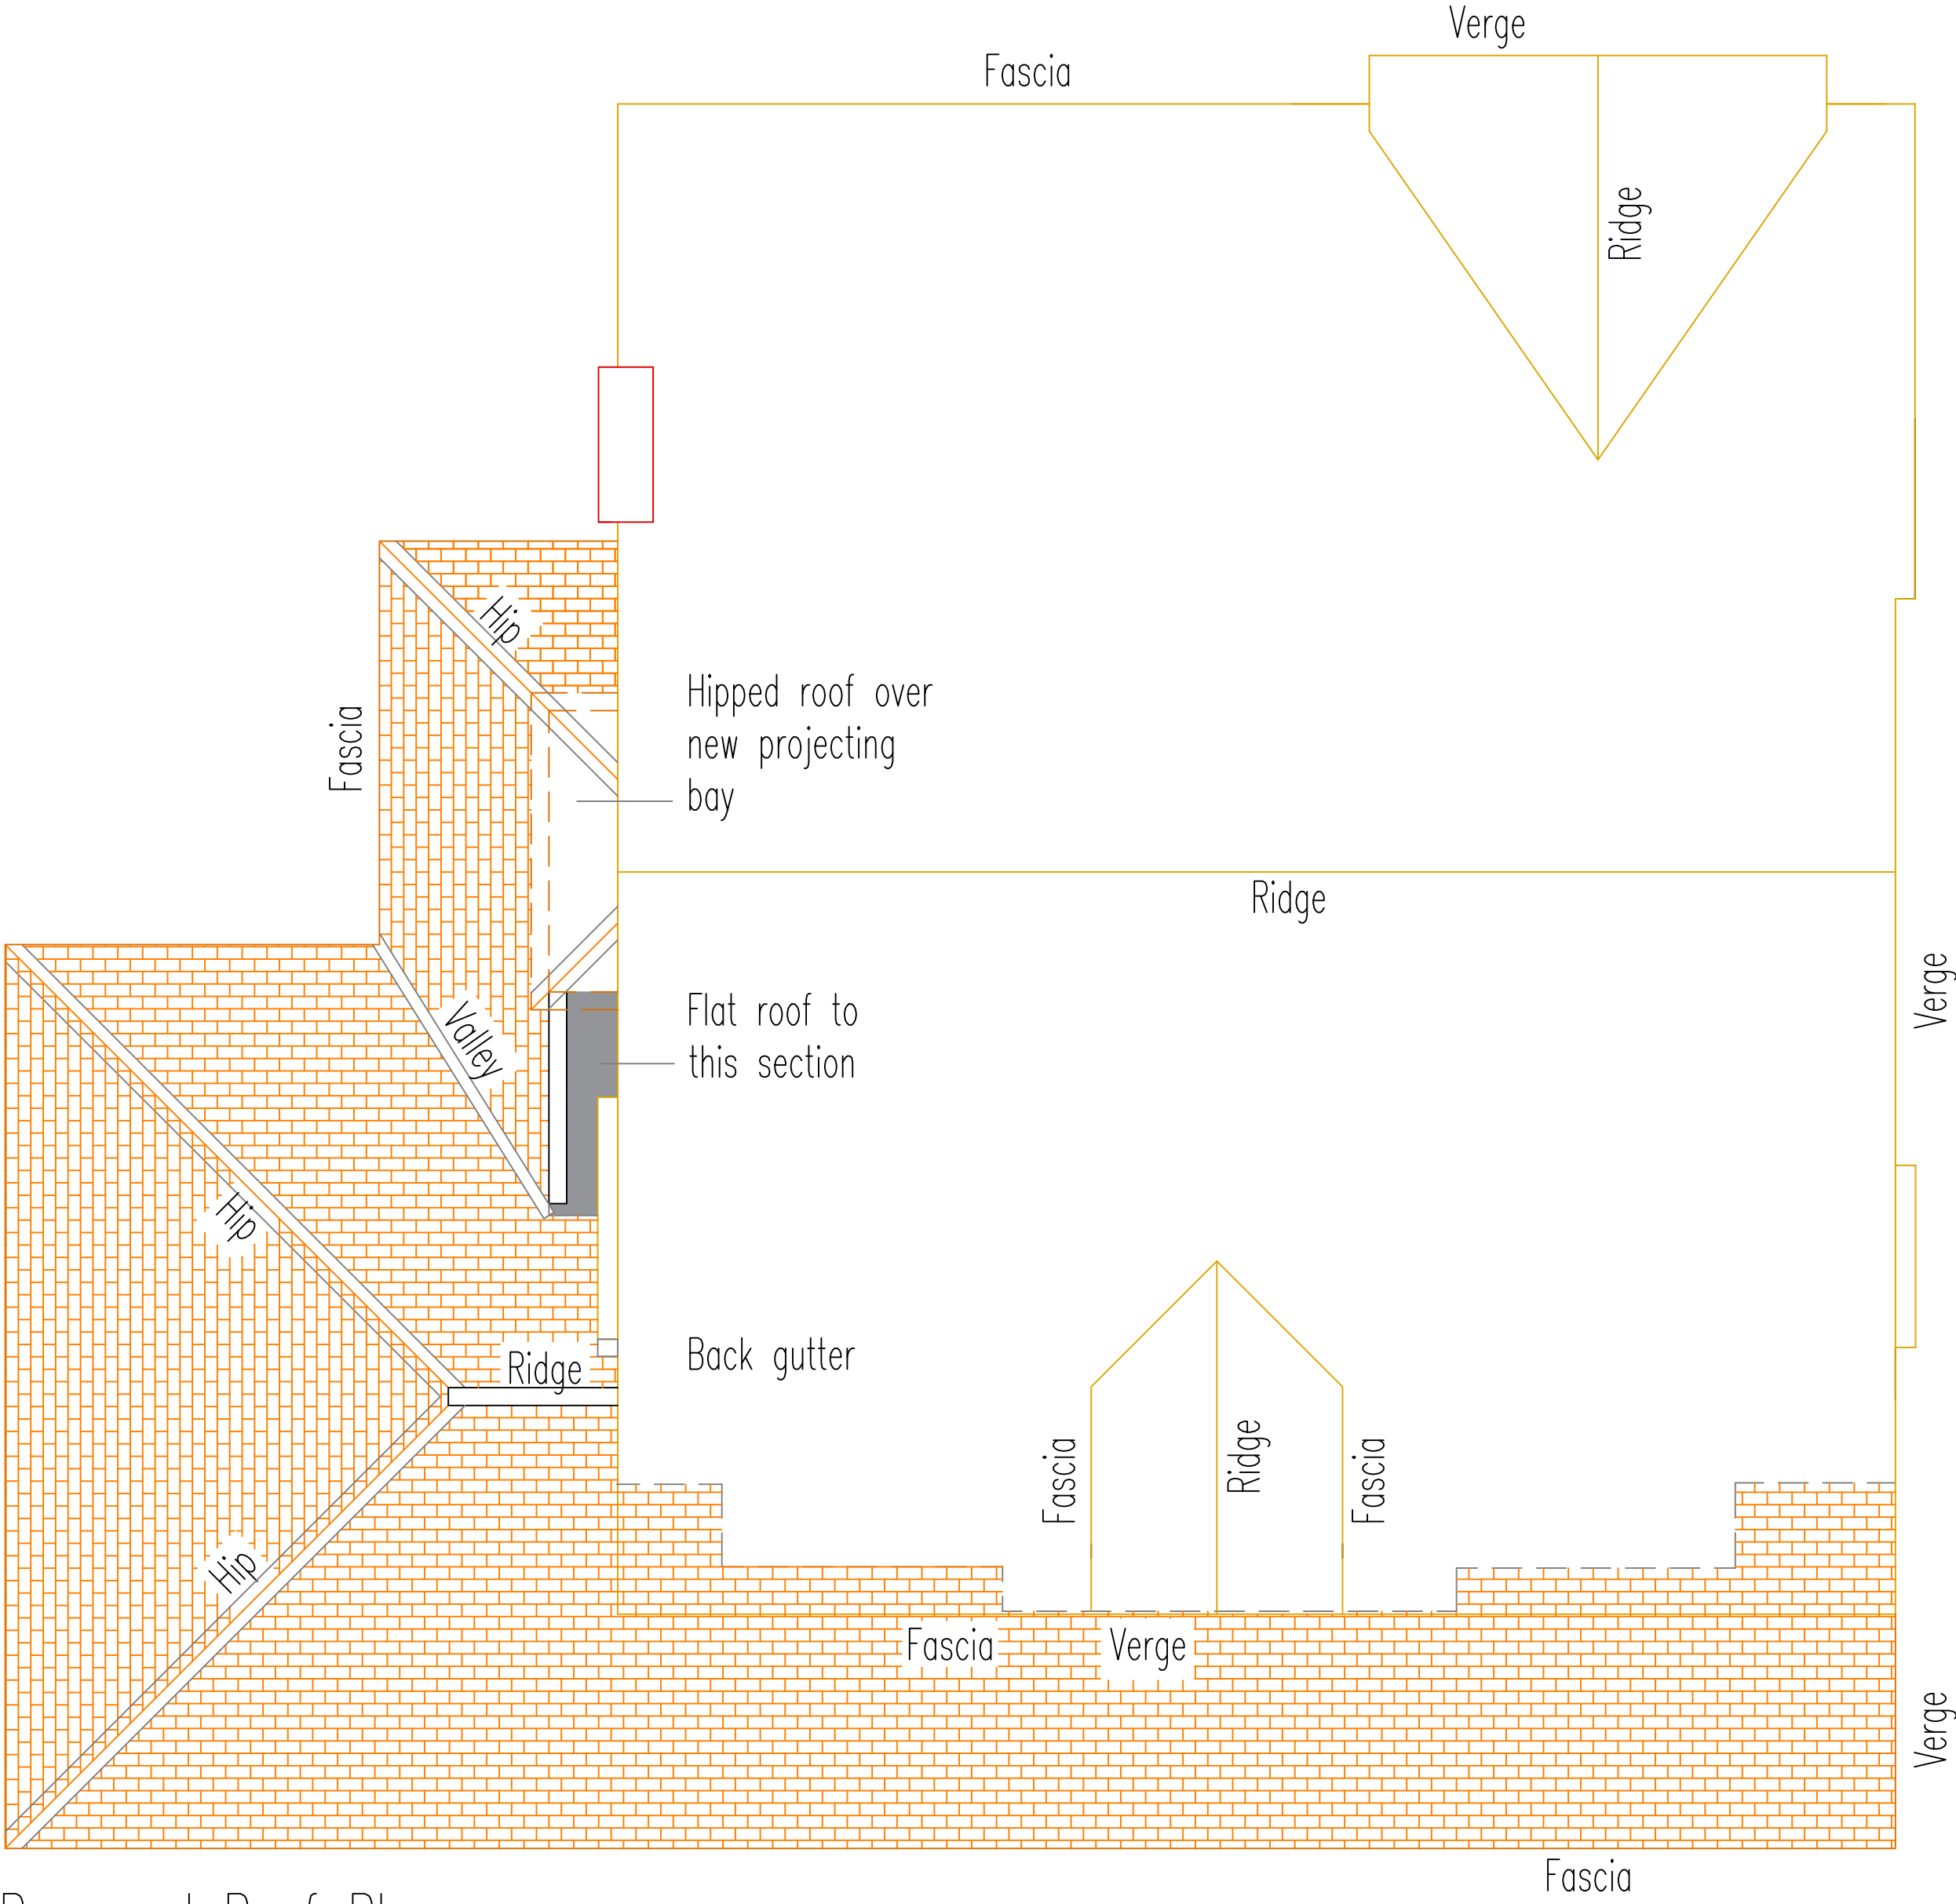

Proposed Roof Plan

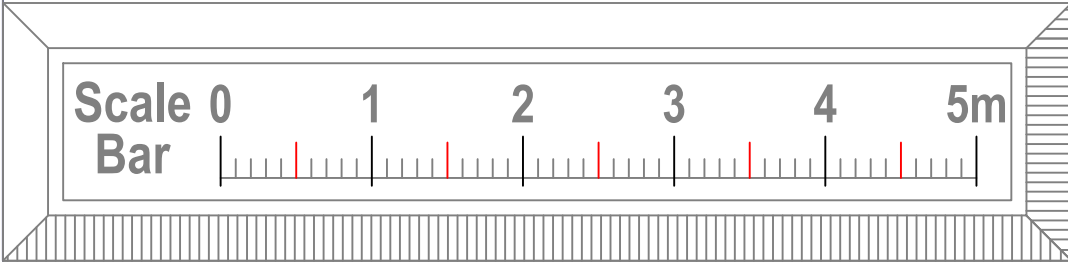

Client		Location		A	Issued for planning	Aug 21	DAP
Liz Riding and Ritchie Irvine		27 Belfield Road Didsbury M20 6BJ		Rev.	Mod. Notes	Date	By
Drawing Title		Job Title		Scale 1:50		Sheet A1	
				Date Aug 21		Drawn by DAP	
Existing and Proposed Roof Plans		Proposed extension and internal alterations		Dwg. No. 42/21-06		Rev. A	