




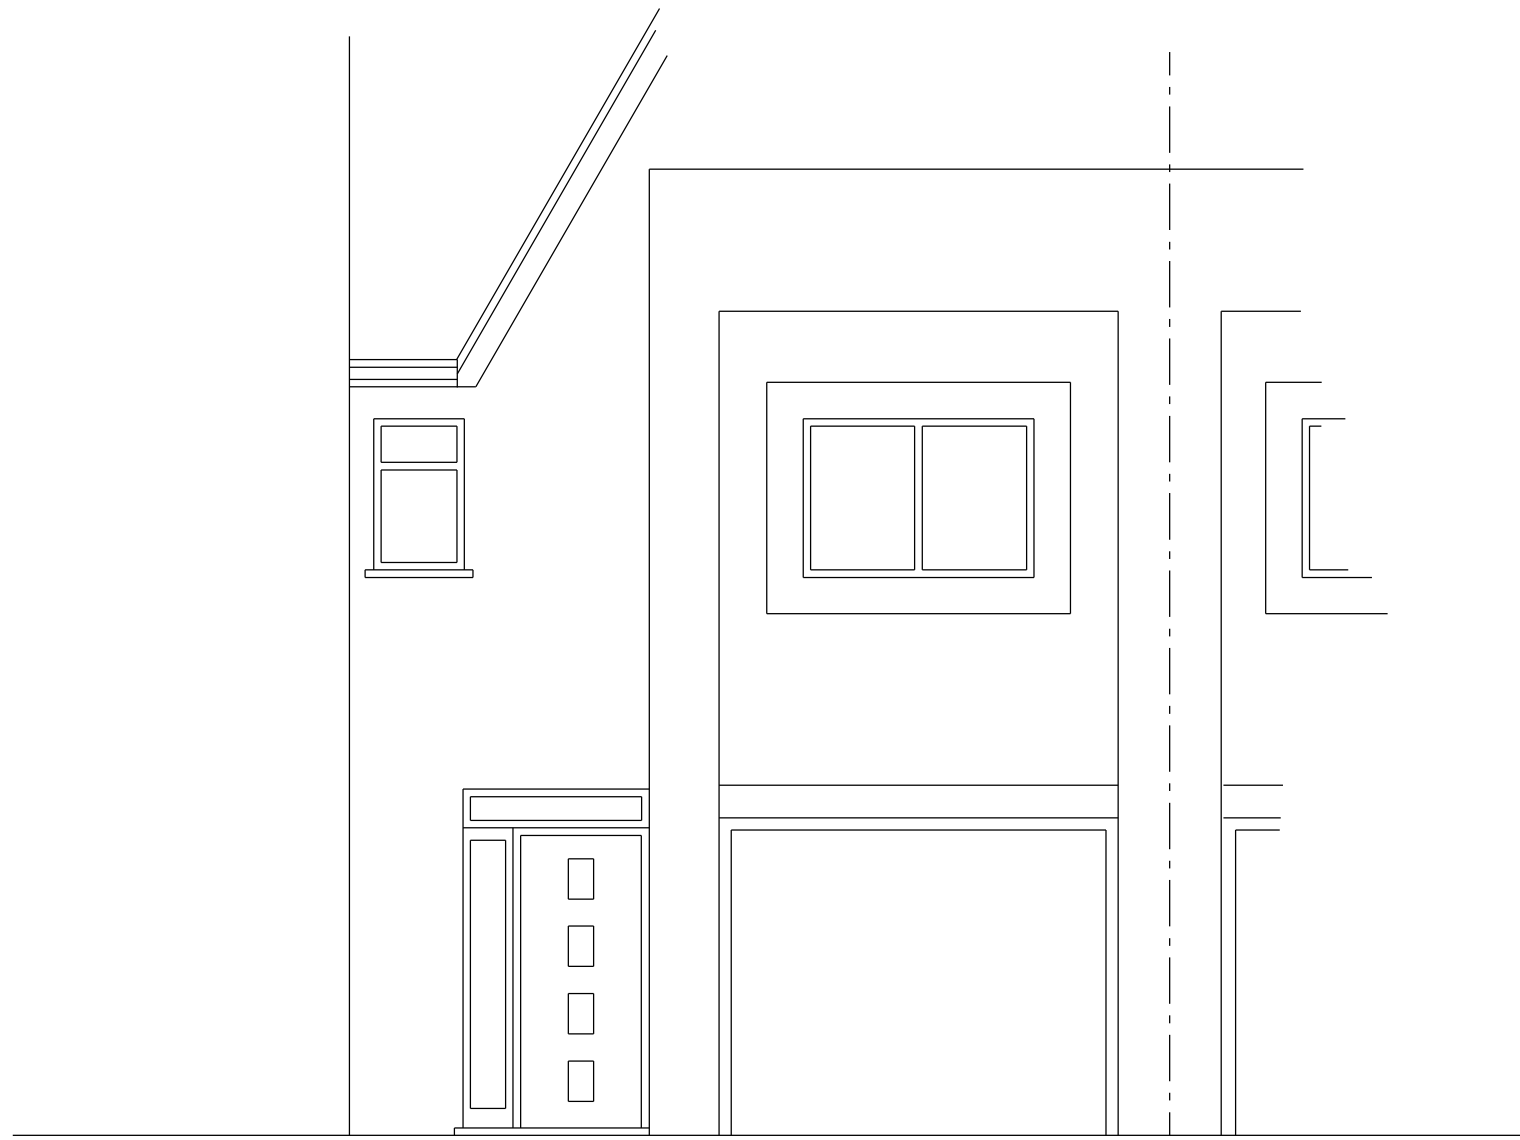

EXISTING NORTH WEST FACING FRONT ELEVATION

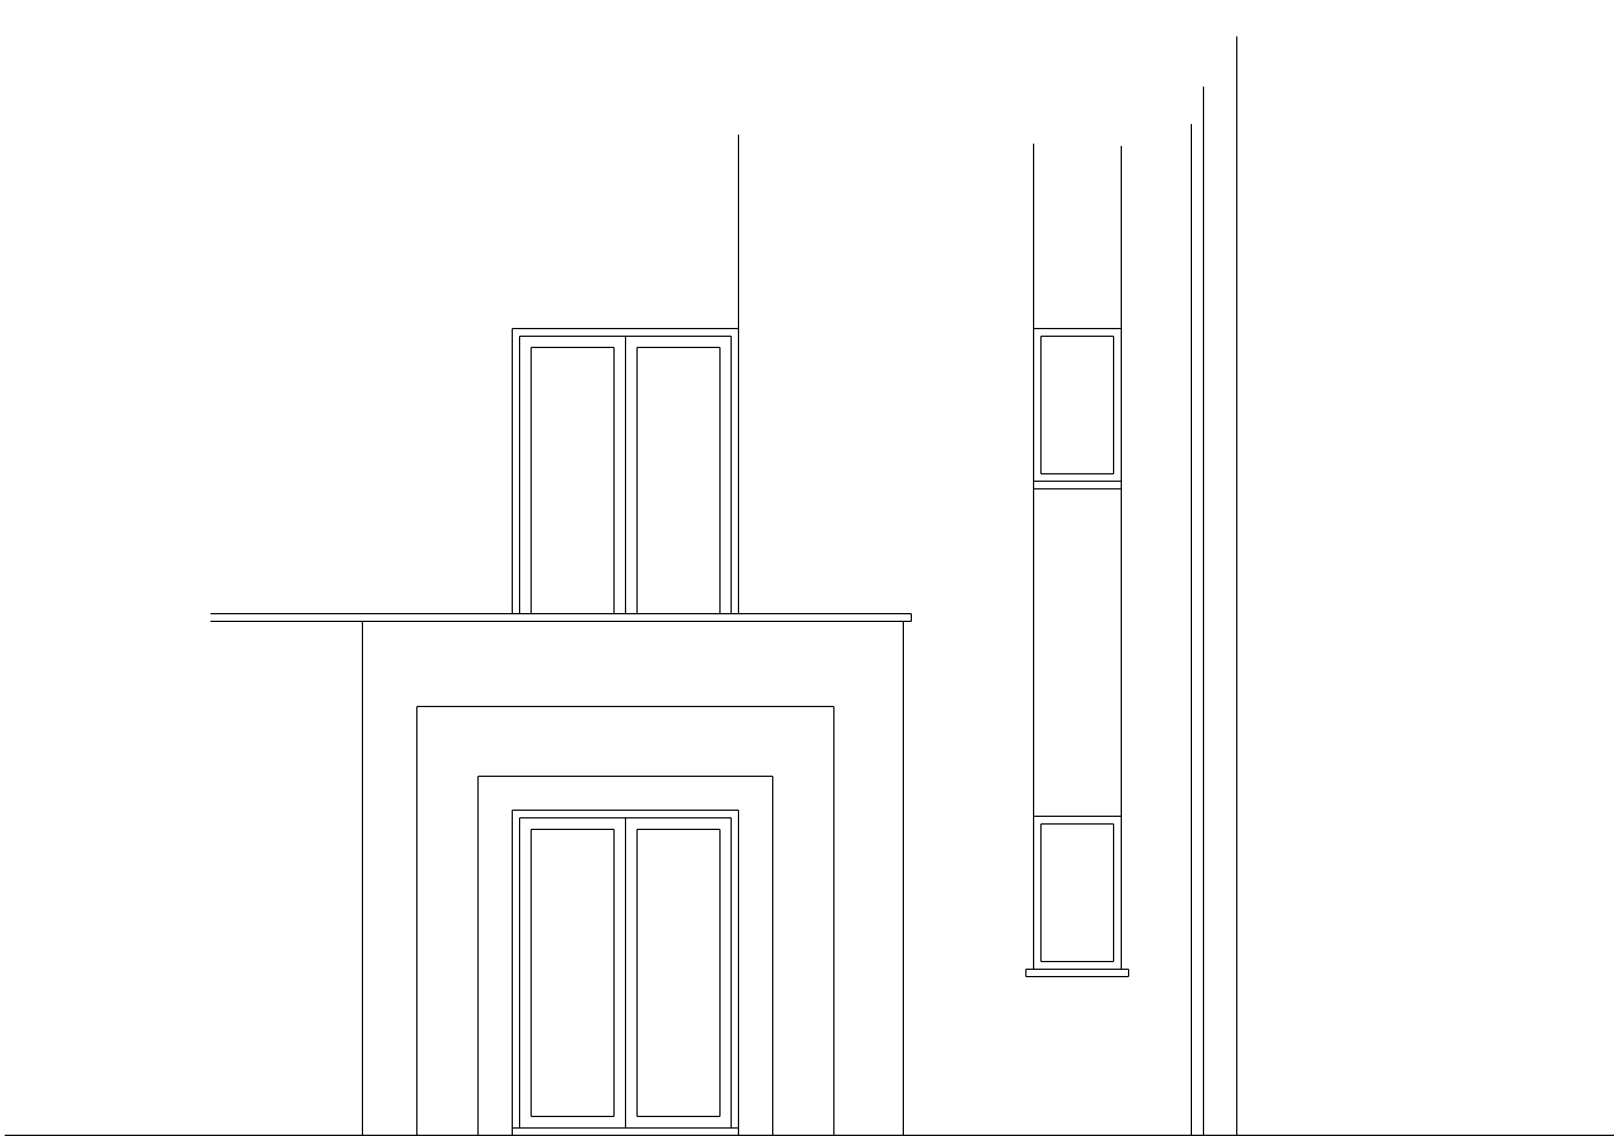


EXISTING SOUTH EAST FACING REAR ELEVATION

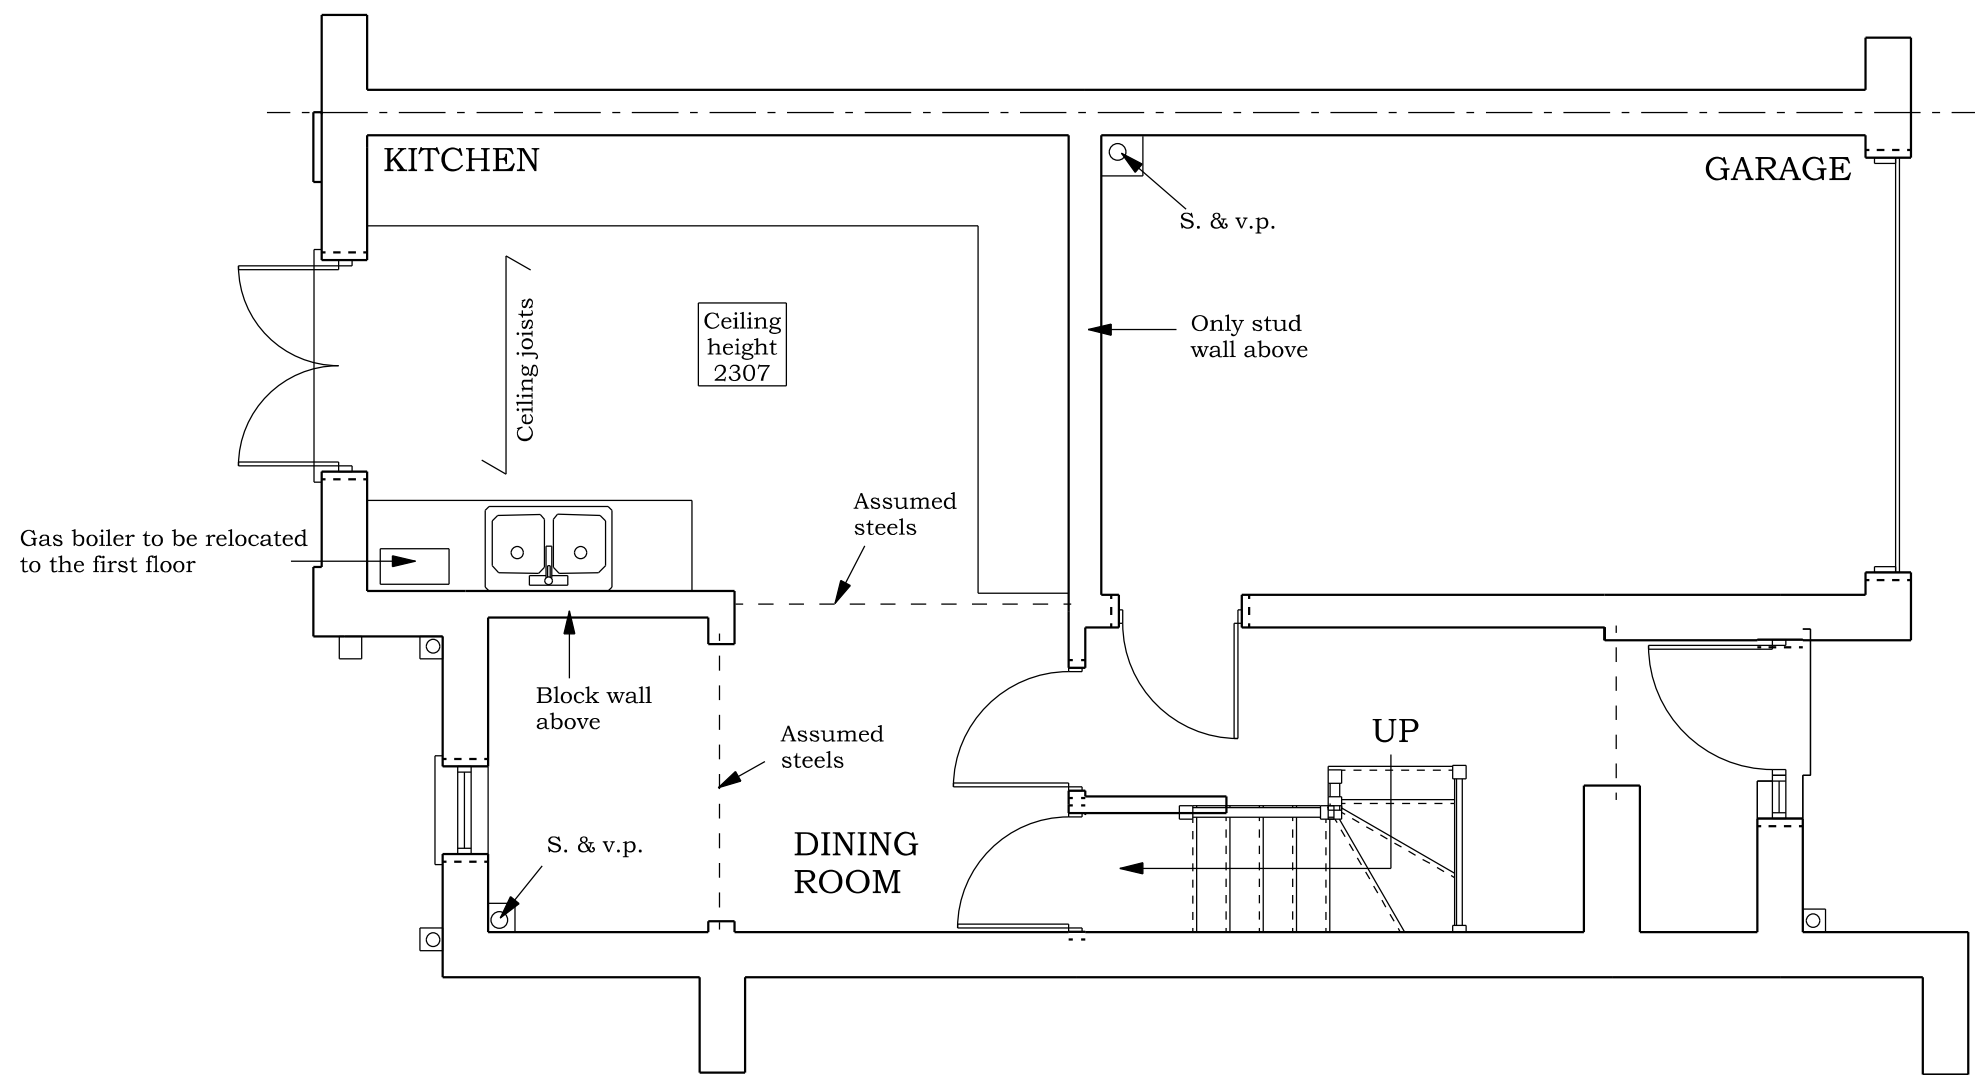

EXISTING GROUND FLOOR PLAN

BRADLEY BUILDING DESIGN LTD.
KEEPERS COTTAGE,
LYME PARK,
DISLEY,
STOCKPORT.
SK12 2NS.
01625 858244
Mob 07989 326039
bradleybuildingdesign@btopenworld.com

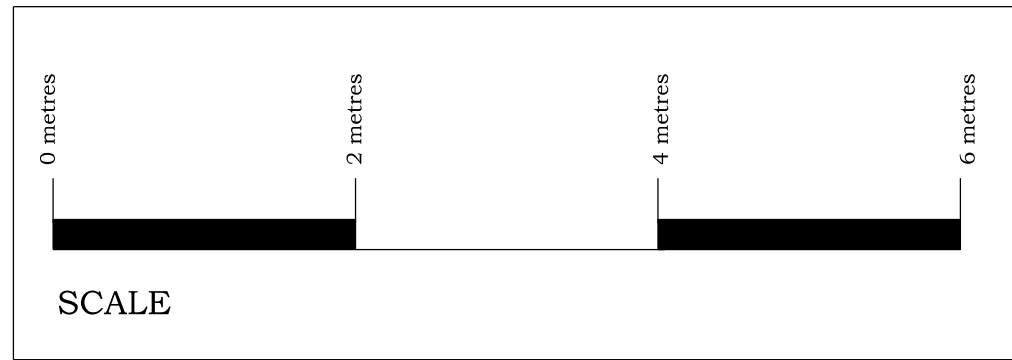

EXISTING DWELLING
GARAGE CONVERSION & INTERNAL MODIFICATIONS
for
Ms. E. BENSON,
at
7, DERWENT AVENUE,
CHORLTON,
M21 7QP.
Scale 1:50 @ A1
Date MAY 2022
Drawing Number 2076/1