


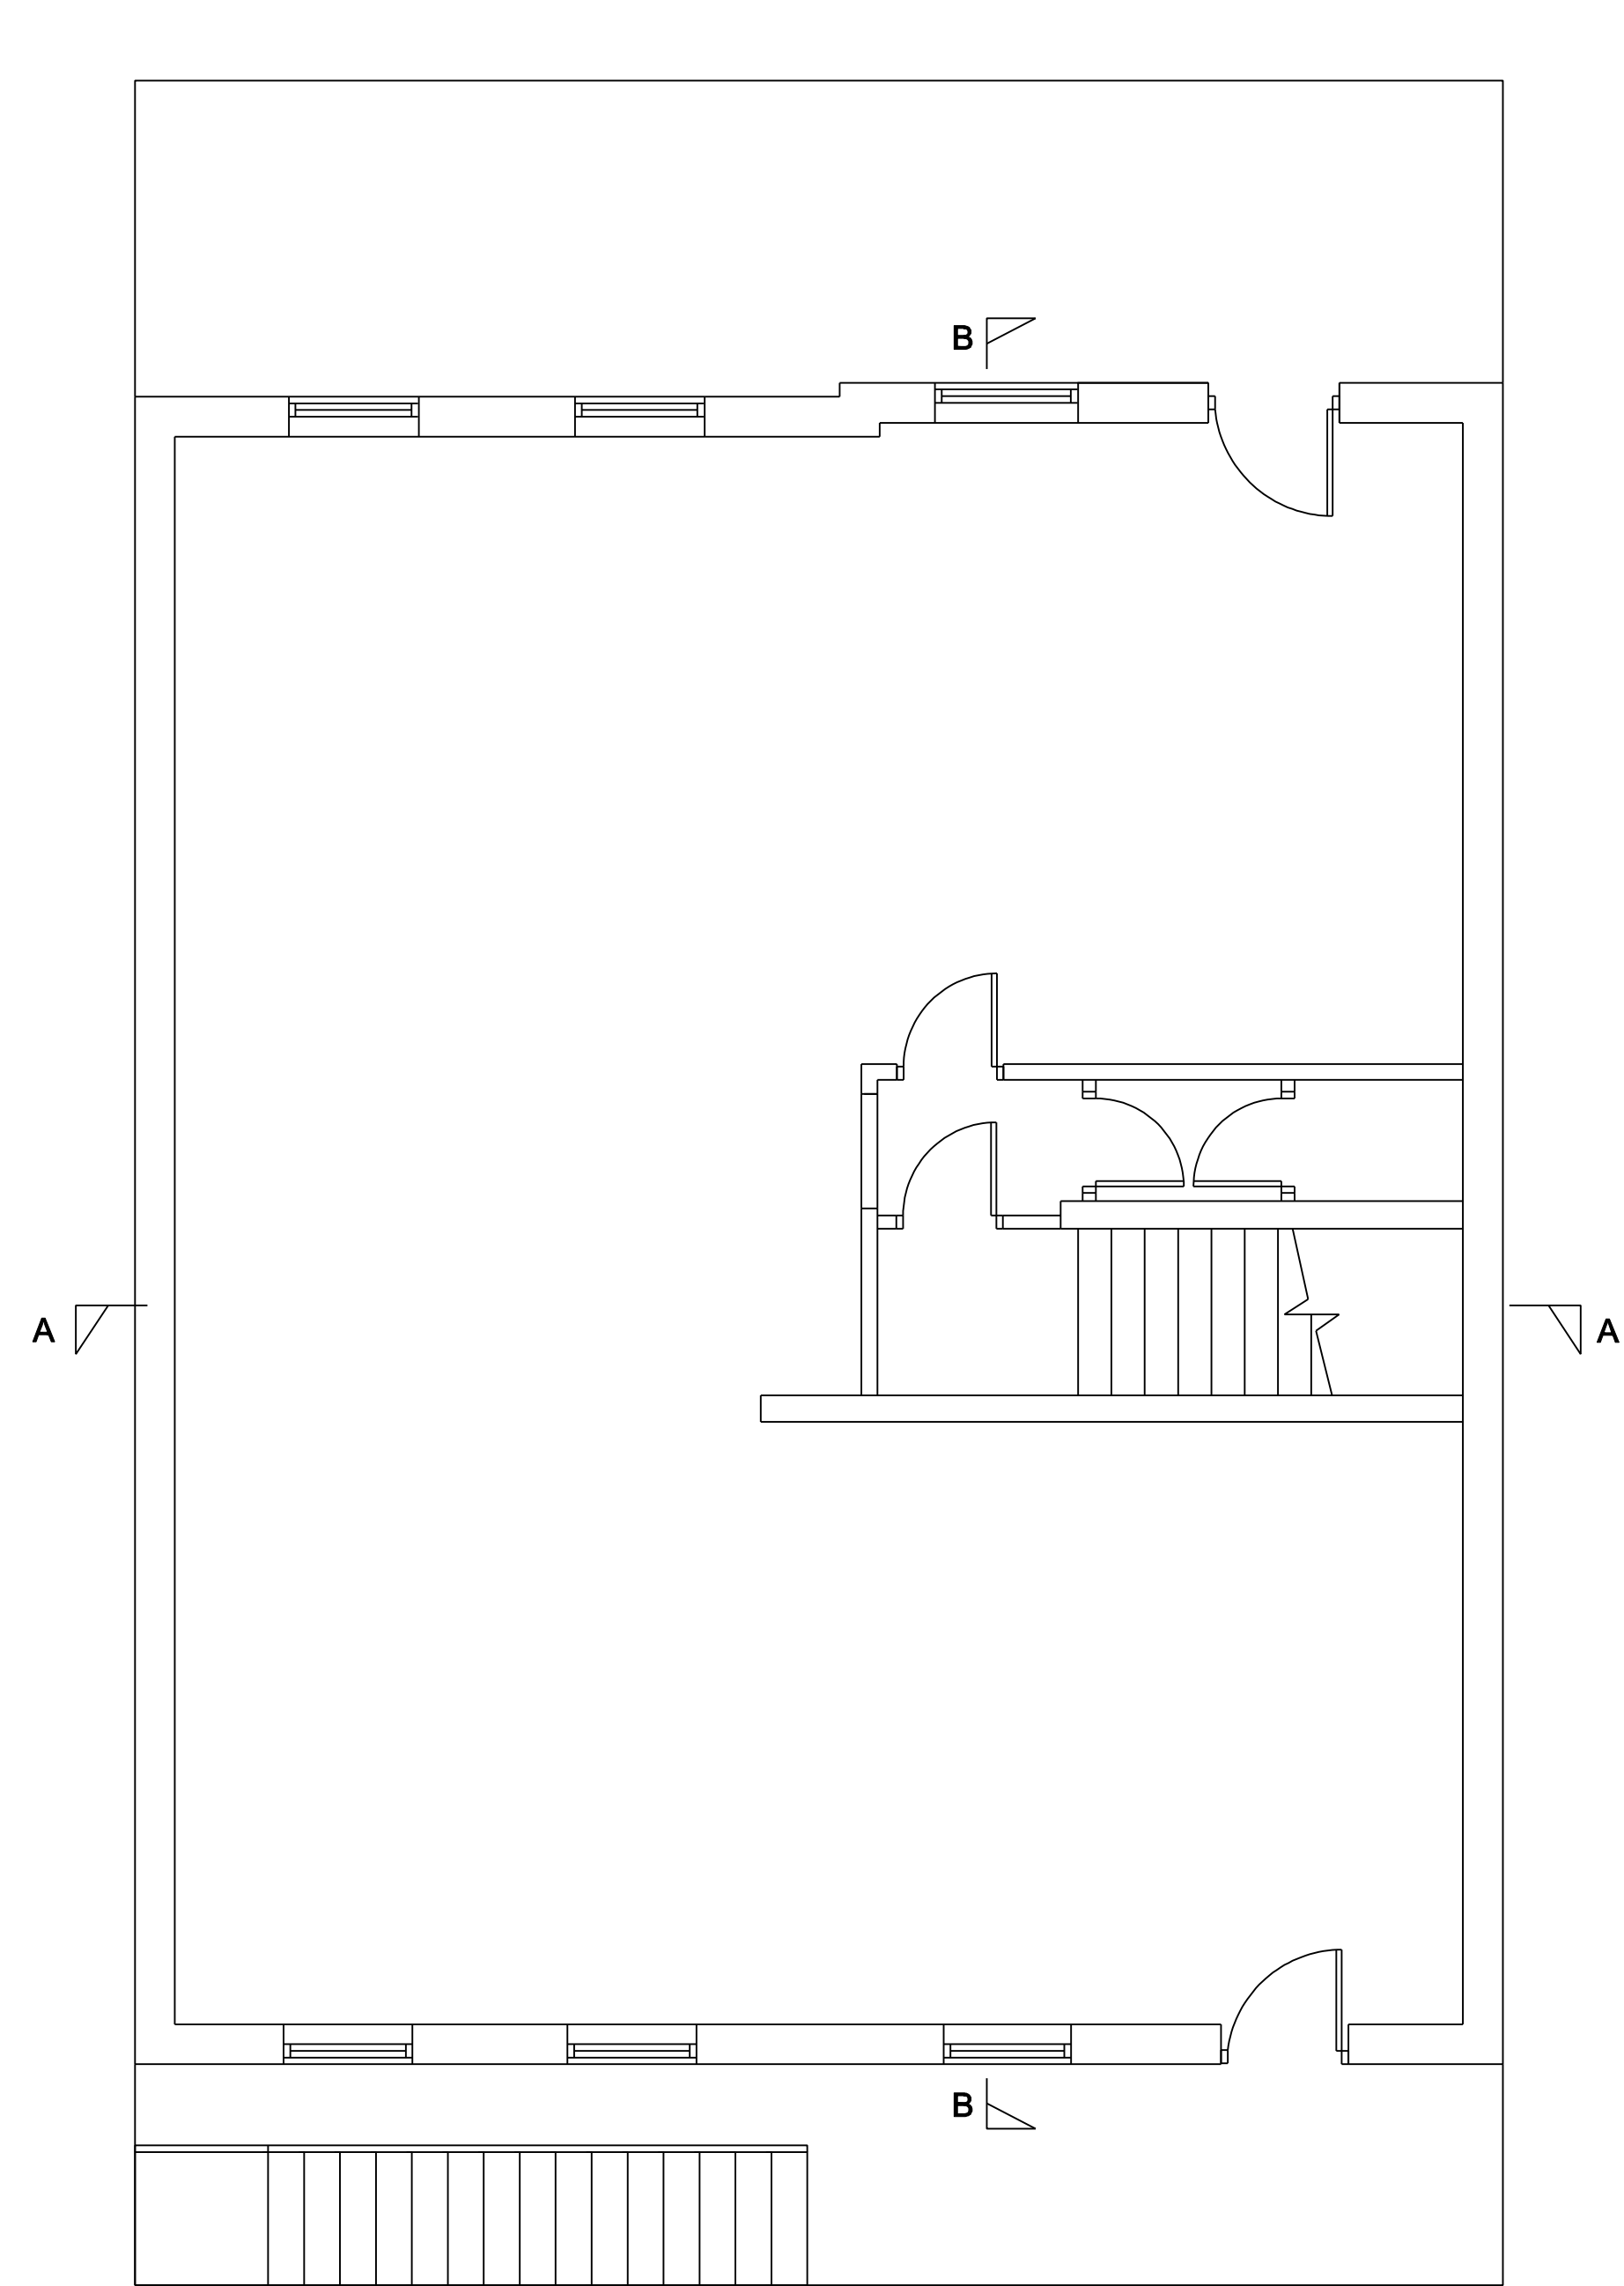


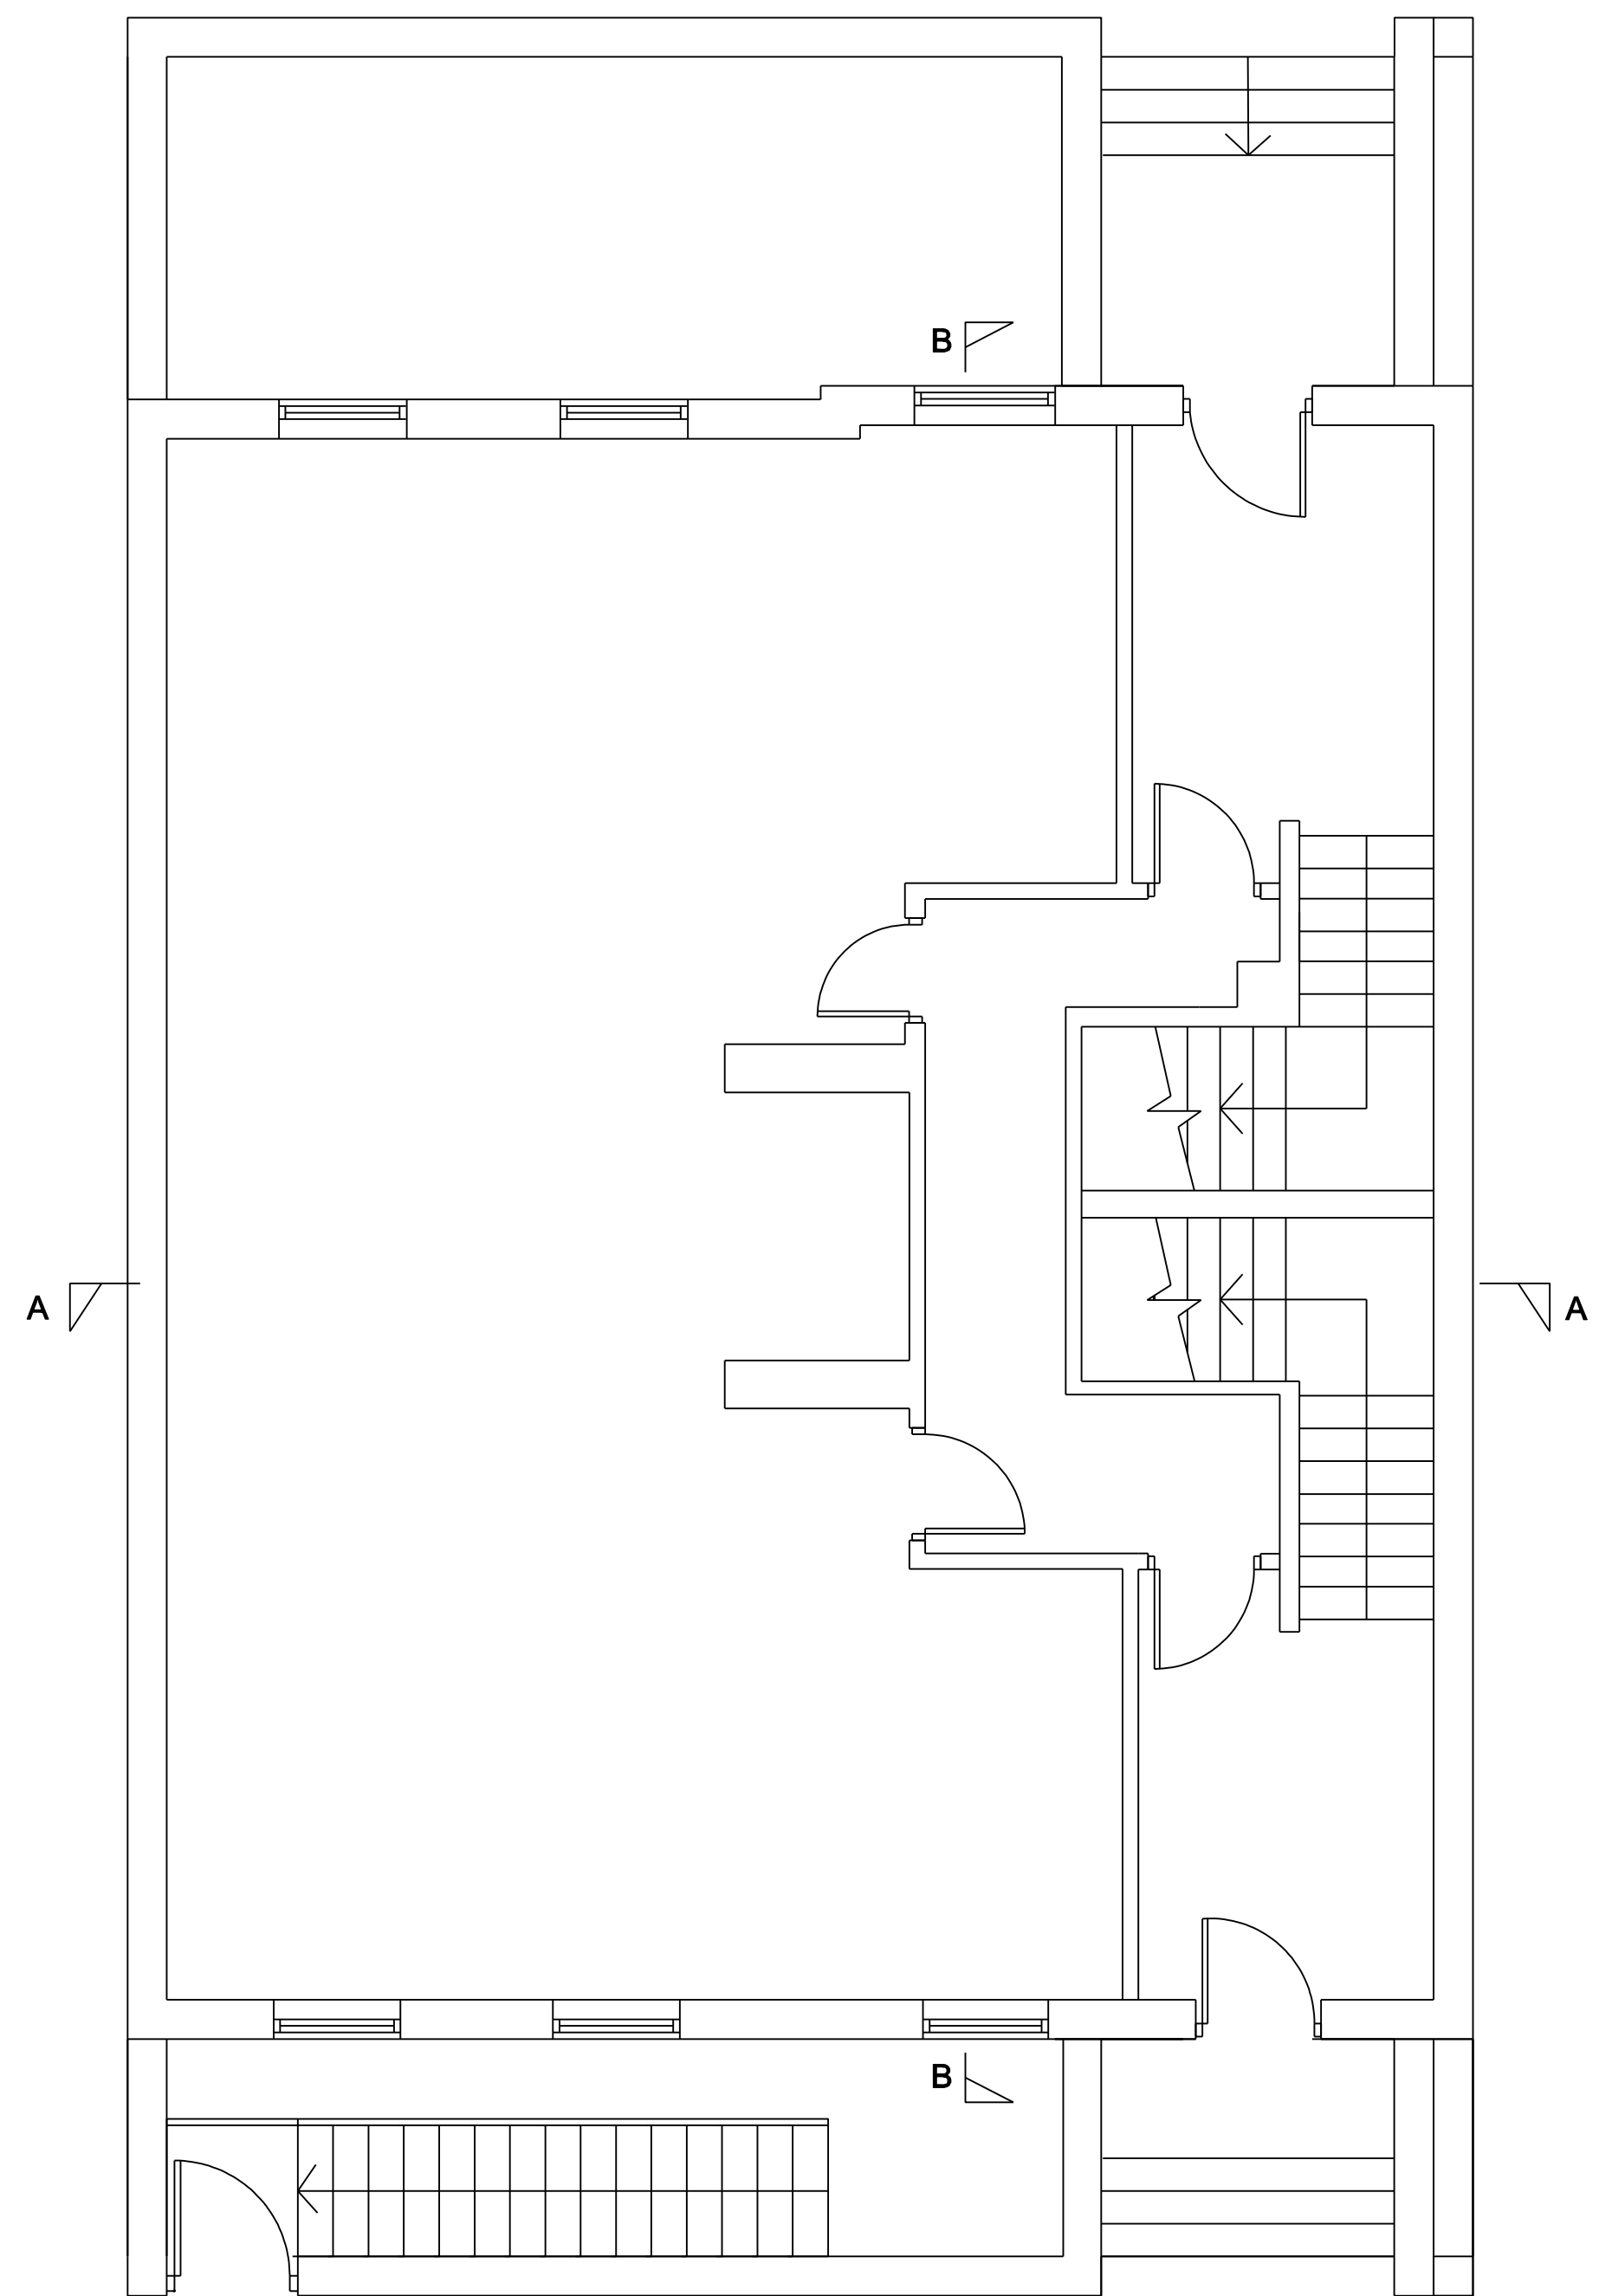

BASEMENT LEVEL

 

GROUND FLOOR LEVEL

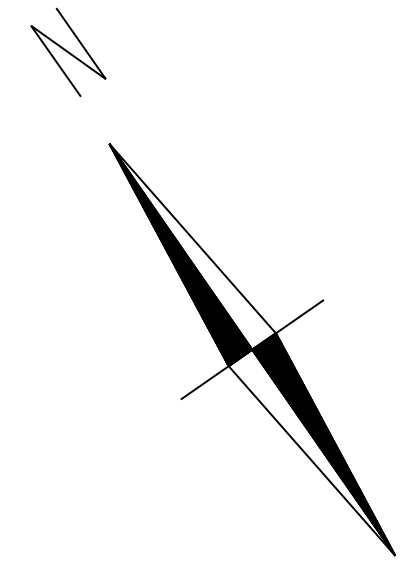

Written dimensions to be taken in preferences to scaled dimensions. The Contractor is responsible for checking all dimensions before work starts.

All work is to be carried out to the requirements, and to the satisfaction of the Local Authority. These drawings are for planning purposes only

Any discrepancies to be brought to the attention of 4D Planning Consultants immediately.

Location Plan

Rev	Date	Description	by	chk

4D PLANNING™

Architecture | Town Planning

T. 0161 408 4680 www.GetMePlanning.com


www.GetMePlanning.com

Client
4D PLANNING


Project
6 Oxford Court, Manchester, M2

Title
Existing Drawings



Date: July 2021	Rev: /
Scale: 1:50 @ A1, 1:100 @ A3	
Drawing No. 4D01	

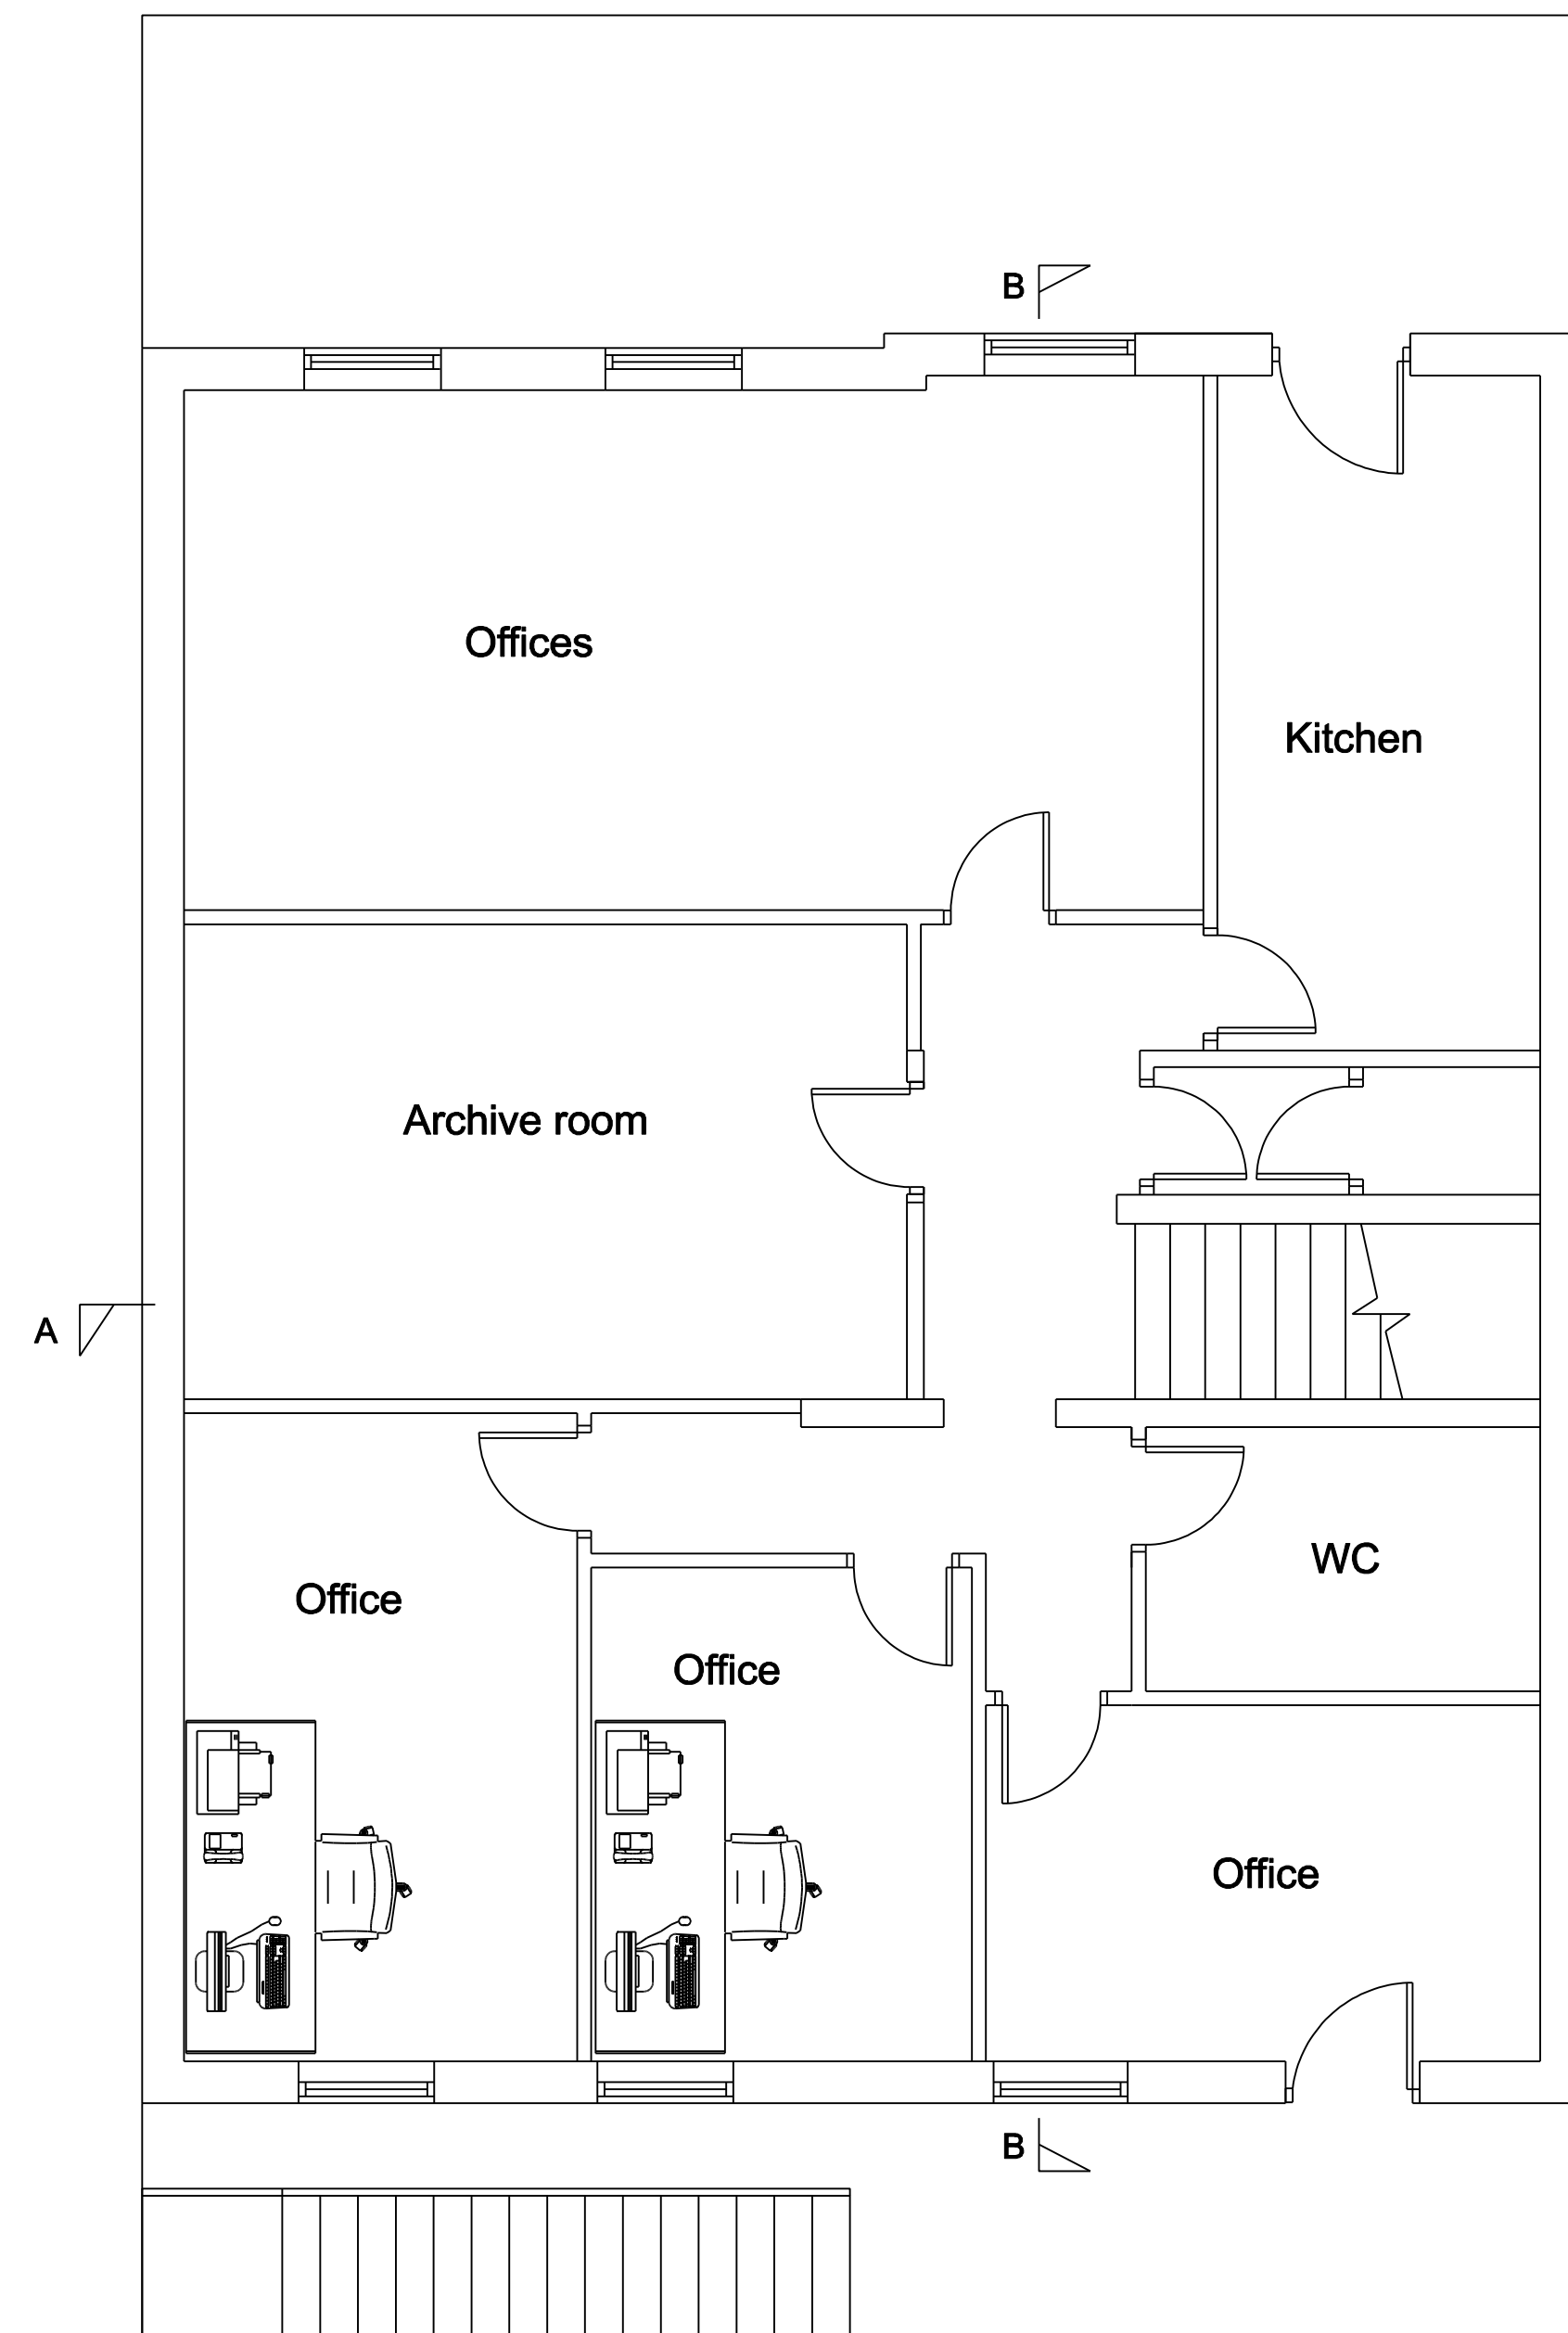

BASEMENT LEVEL

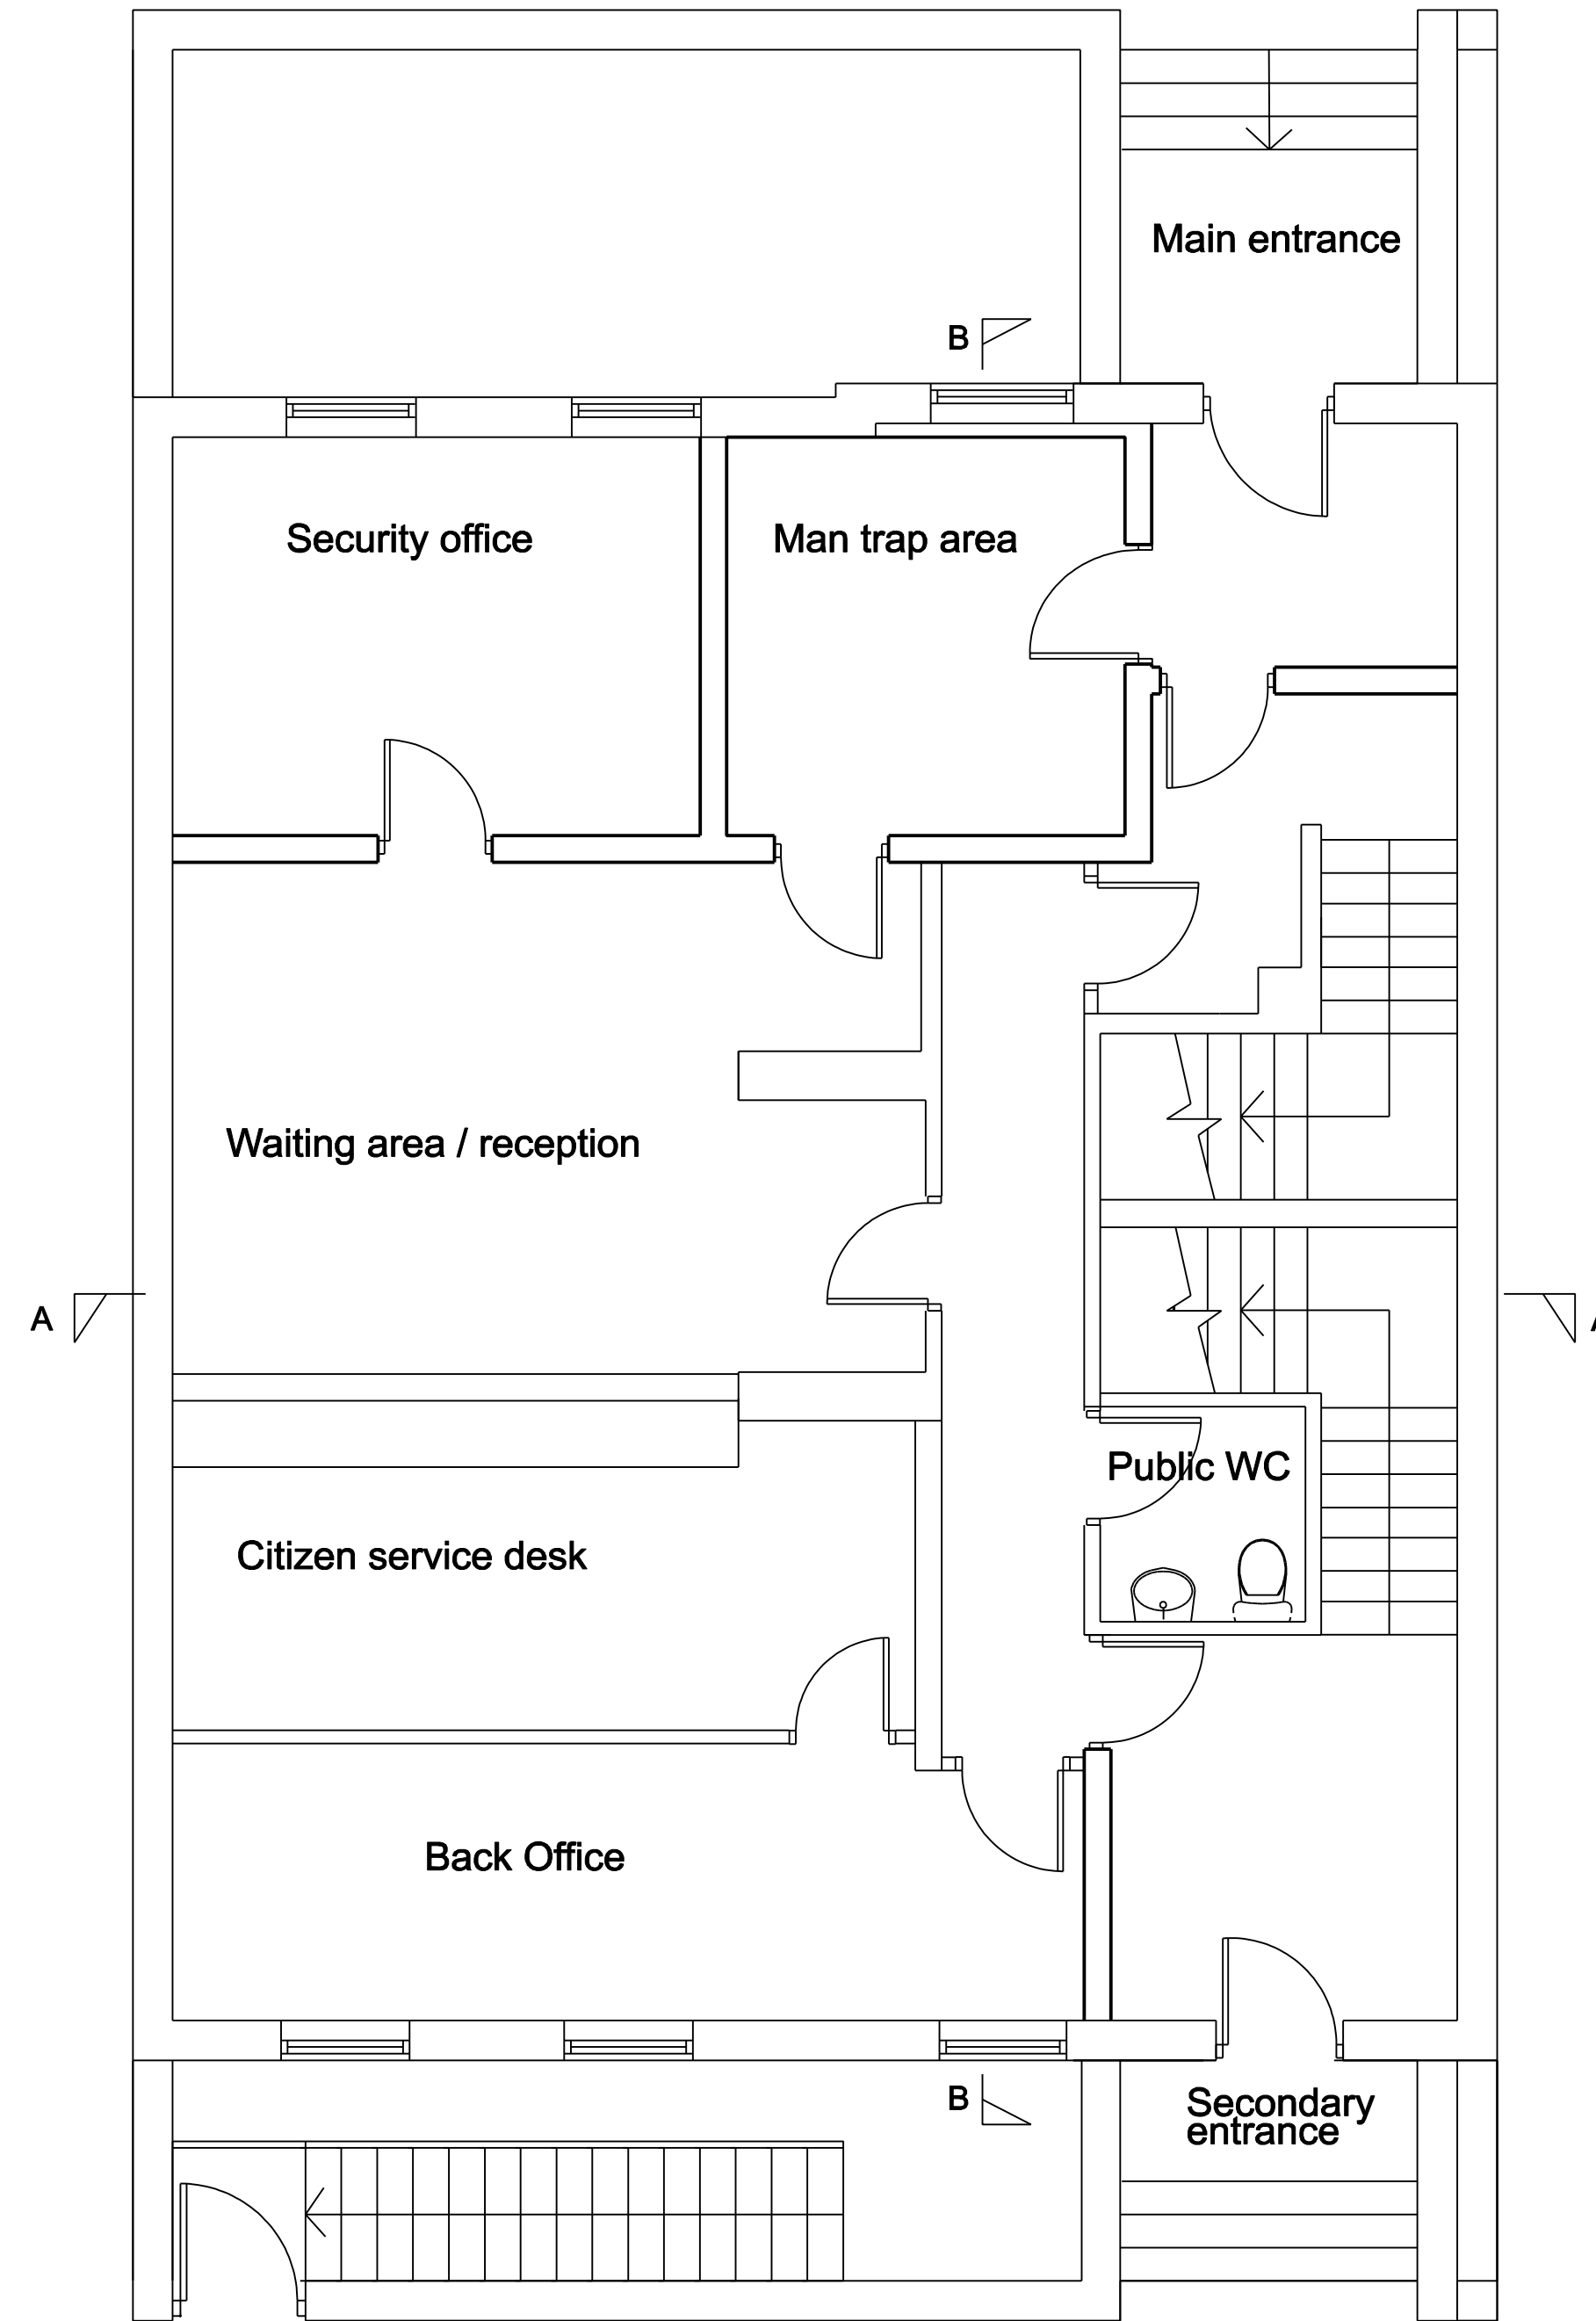

GROUND FLOOR LEVEL

 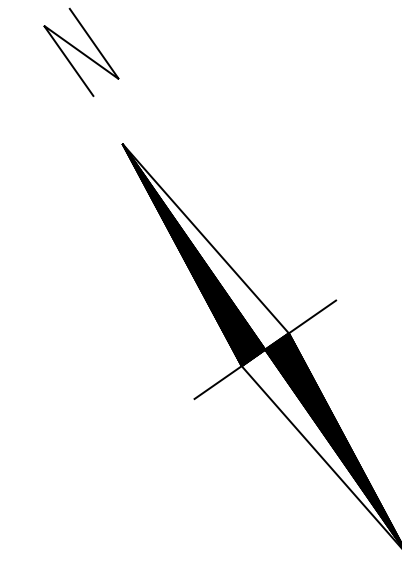

Written dimensions to be taken in preferences to scaled dimensions. The Contractor is responsible for checking all dimensions before work starts.

All work is to be carried out to the requirements, and to the satisfaction of the Local Authority. These drawings are for planning purposes only

Any discrepancies to be brought to the attention of 4D Planning Consultants immediately.

Location Plan

Rev	Date	Description	by	chk

4D PLANNING™

Architecture | Town Planning

T. 0161 408 4680 www.GetMePlanning.com

www.GetMePlanning.com

Client

4D PLANNING

Project

6 Oxford Court, Manchester, M2

Title

Proposed Drawings


Date: July 2021

Scale: 1:50 @ A1, 1:100 @ A3


Drawing No. 4D01P

Rev:

/

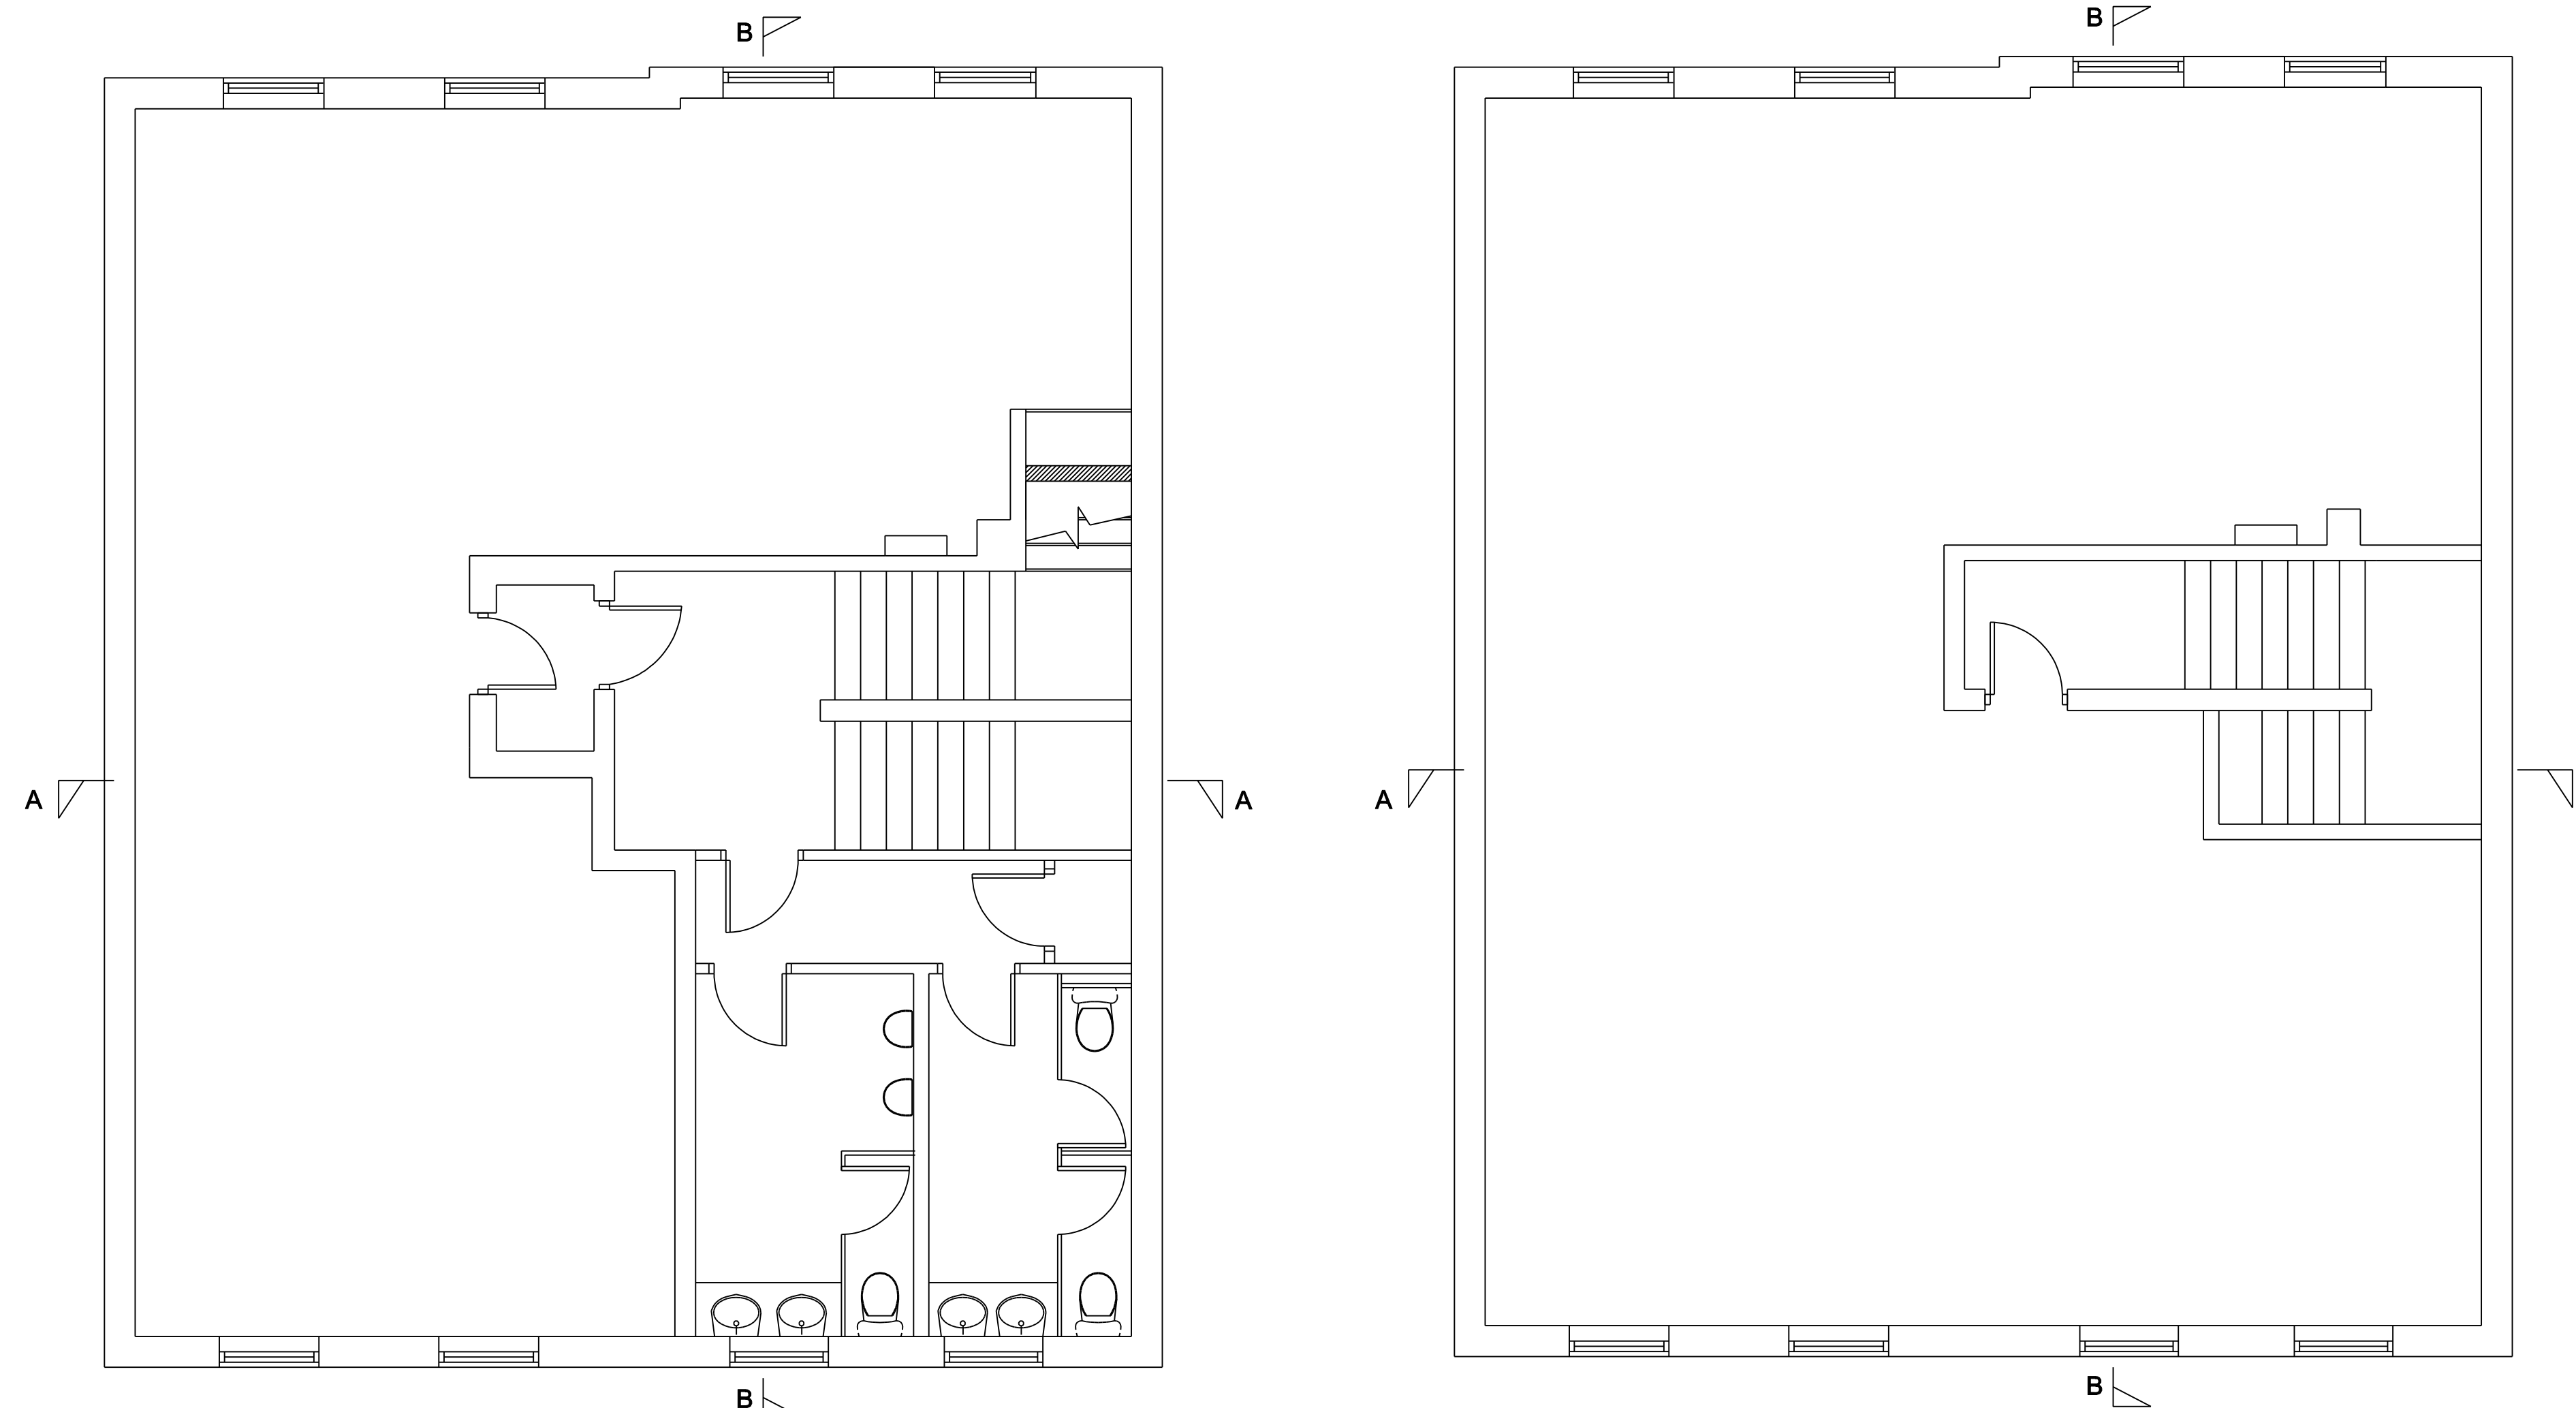

SECOND FLOOR LEVEL

 

Any discrepancies to be brought to the attention of 4D Planning Consultants immediately.

Location Plan

Rev	Date	Description	by	chk

4D PLANNING™

Architecture | Town Planning

T: 0161 408 4680 www.GetMePlanning.com

www.GetMePlanning.com


Client

4D PLANNING

Project
6 Oxford Court, Manchester, M2

Title	Existing Drawings
-------	-------------------

Date: July 2021	Rev: /
Scale: 1:50 @ A1, 1:100 @ A3	
Drawing No. 4D02	

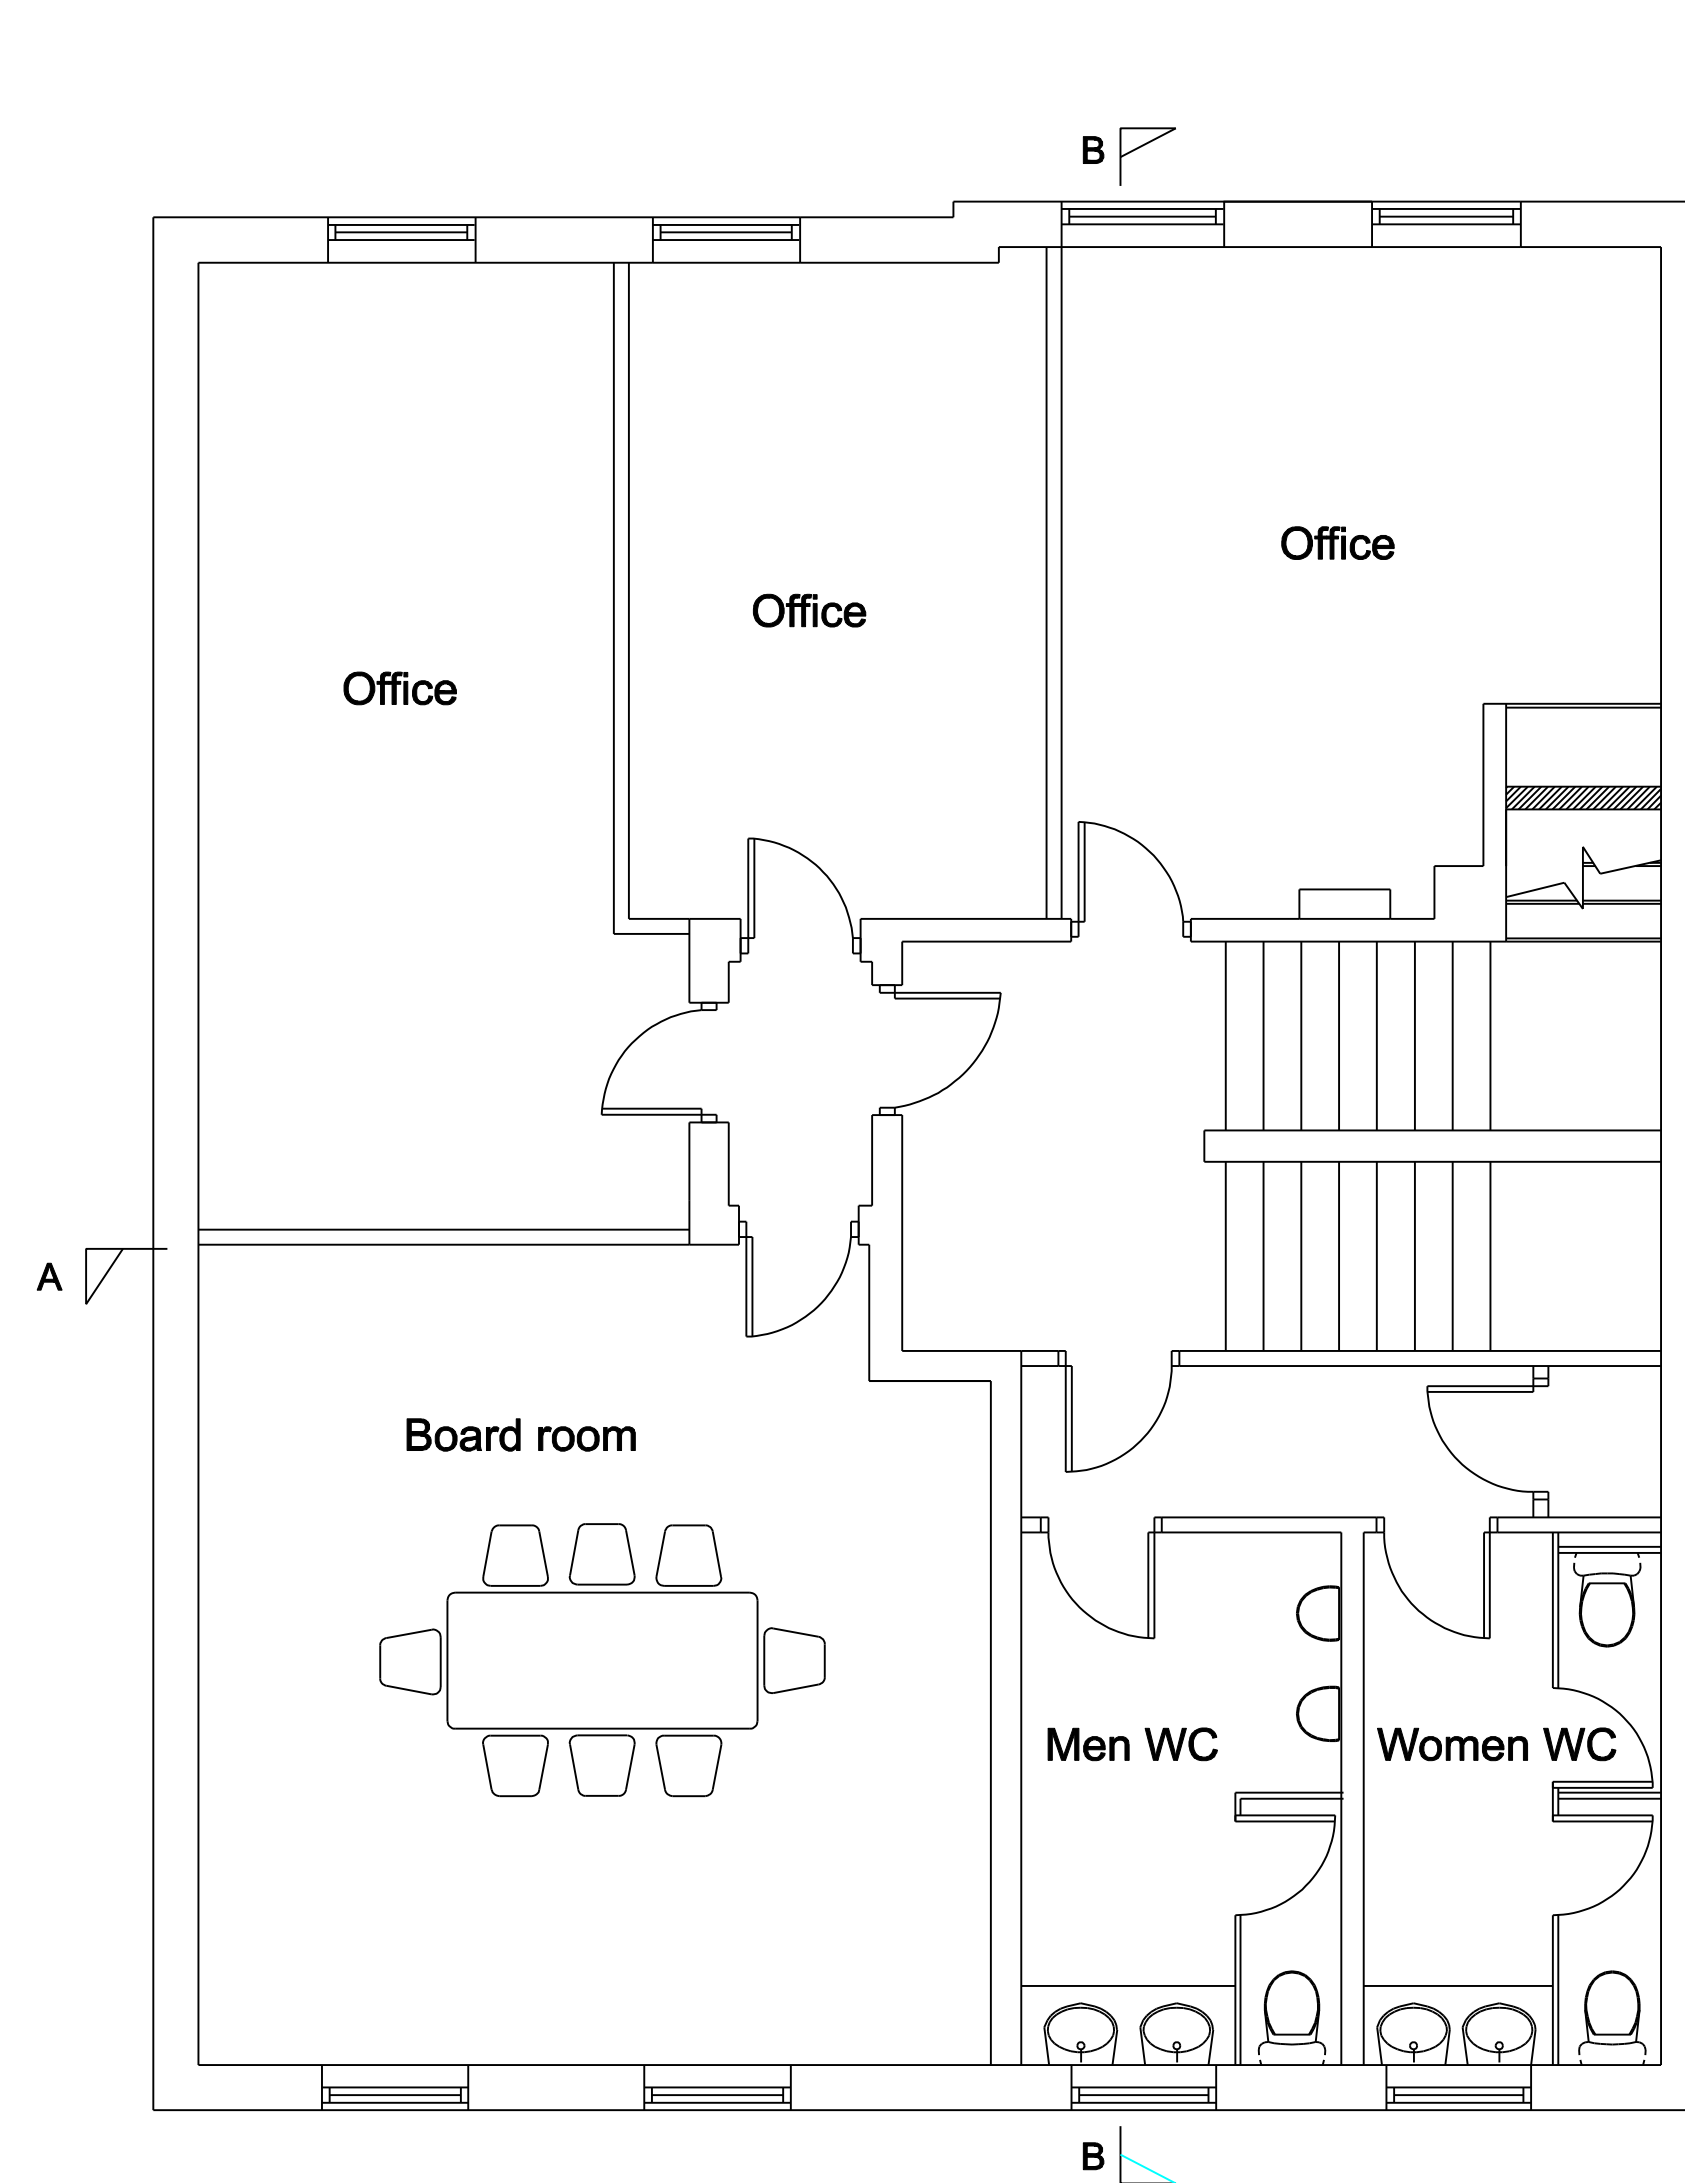


The floor plan of the second floor of the Consulate General in London includes the following rooms and features:

- Office**: Located in the top left corner.
- Front Room**: Located in the top center.
- Archive Room**: Located in the top right corner.
- Secretary**: Located in the middle left area.
- Consul general's office**: Located in the bottom left corner.
- WC**: Located in the bottom right corner.
- Consul general's lounge**: Located in the bottom right corner, adjacent to the WC.

Structural and security details are indicated by callouts:

- Solid brick or reinforced concrete walls**: Indicated by a line pointing to the top wall.
- Window to be barred from inside**: Indicated by a line pointing to a window in the Archive Room.
- vault door about 350kg - to be structurally checked by qualified engineer**: Indicated by a line pointing to a door in the Archive Room.

Section lines are marked with 'A' and 'B' at various points around the perimeter of the floor plan.

 

Written dimensions to be taken in preferences to scaled dimensions. The Contractor is responsible for checking all dimensions before work starts.

All work is to be carried out to the requirements, and to the satisfaction of the Local Authority.
These drawings are for planning purposes only

Any discrepancies to be brought to the attention of
4D Planning Consultants immediately.

Location Plan

Rev	Date	Description	by	chk

4D PLANNING™

Architecture | Town Planning

T: 0161 408 4680 www.GetMePlanning.com

www.GetMePlanning.com

Client

4D PLANNING

Project	
---------	--

6 Oxford Court, Manchester, M2

	Title
--	-------

Proposed Drawings


Date: July 2021

Date: July 2021	
Scale: 1:50 @ A1, 1:100 @ A3	


Drawing No. 4D02P

Rev:


/

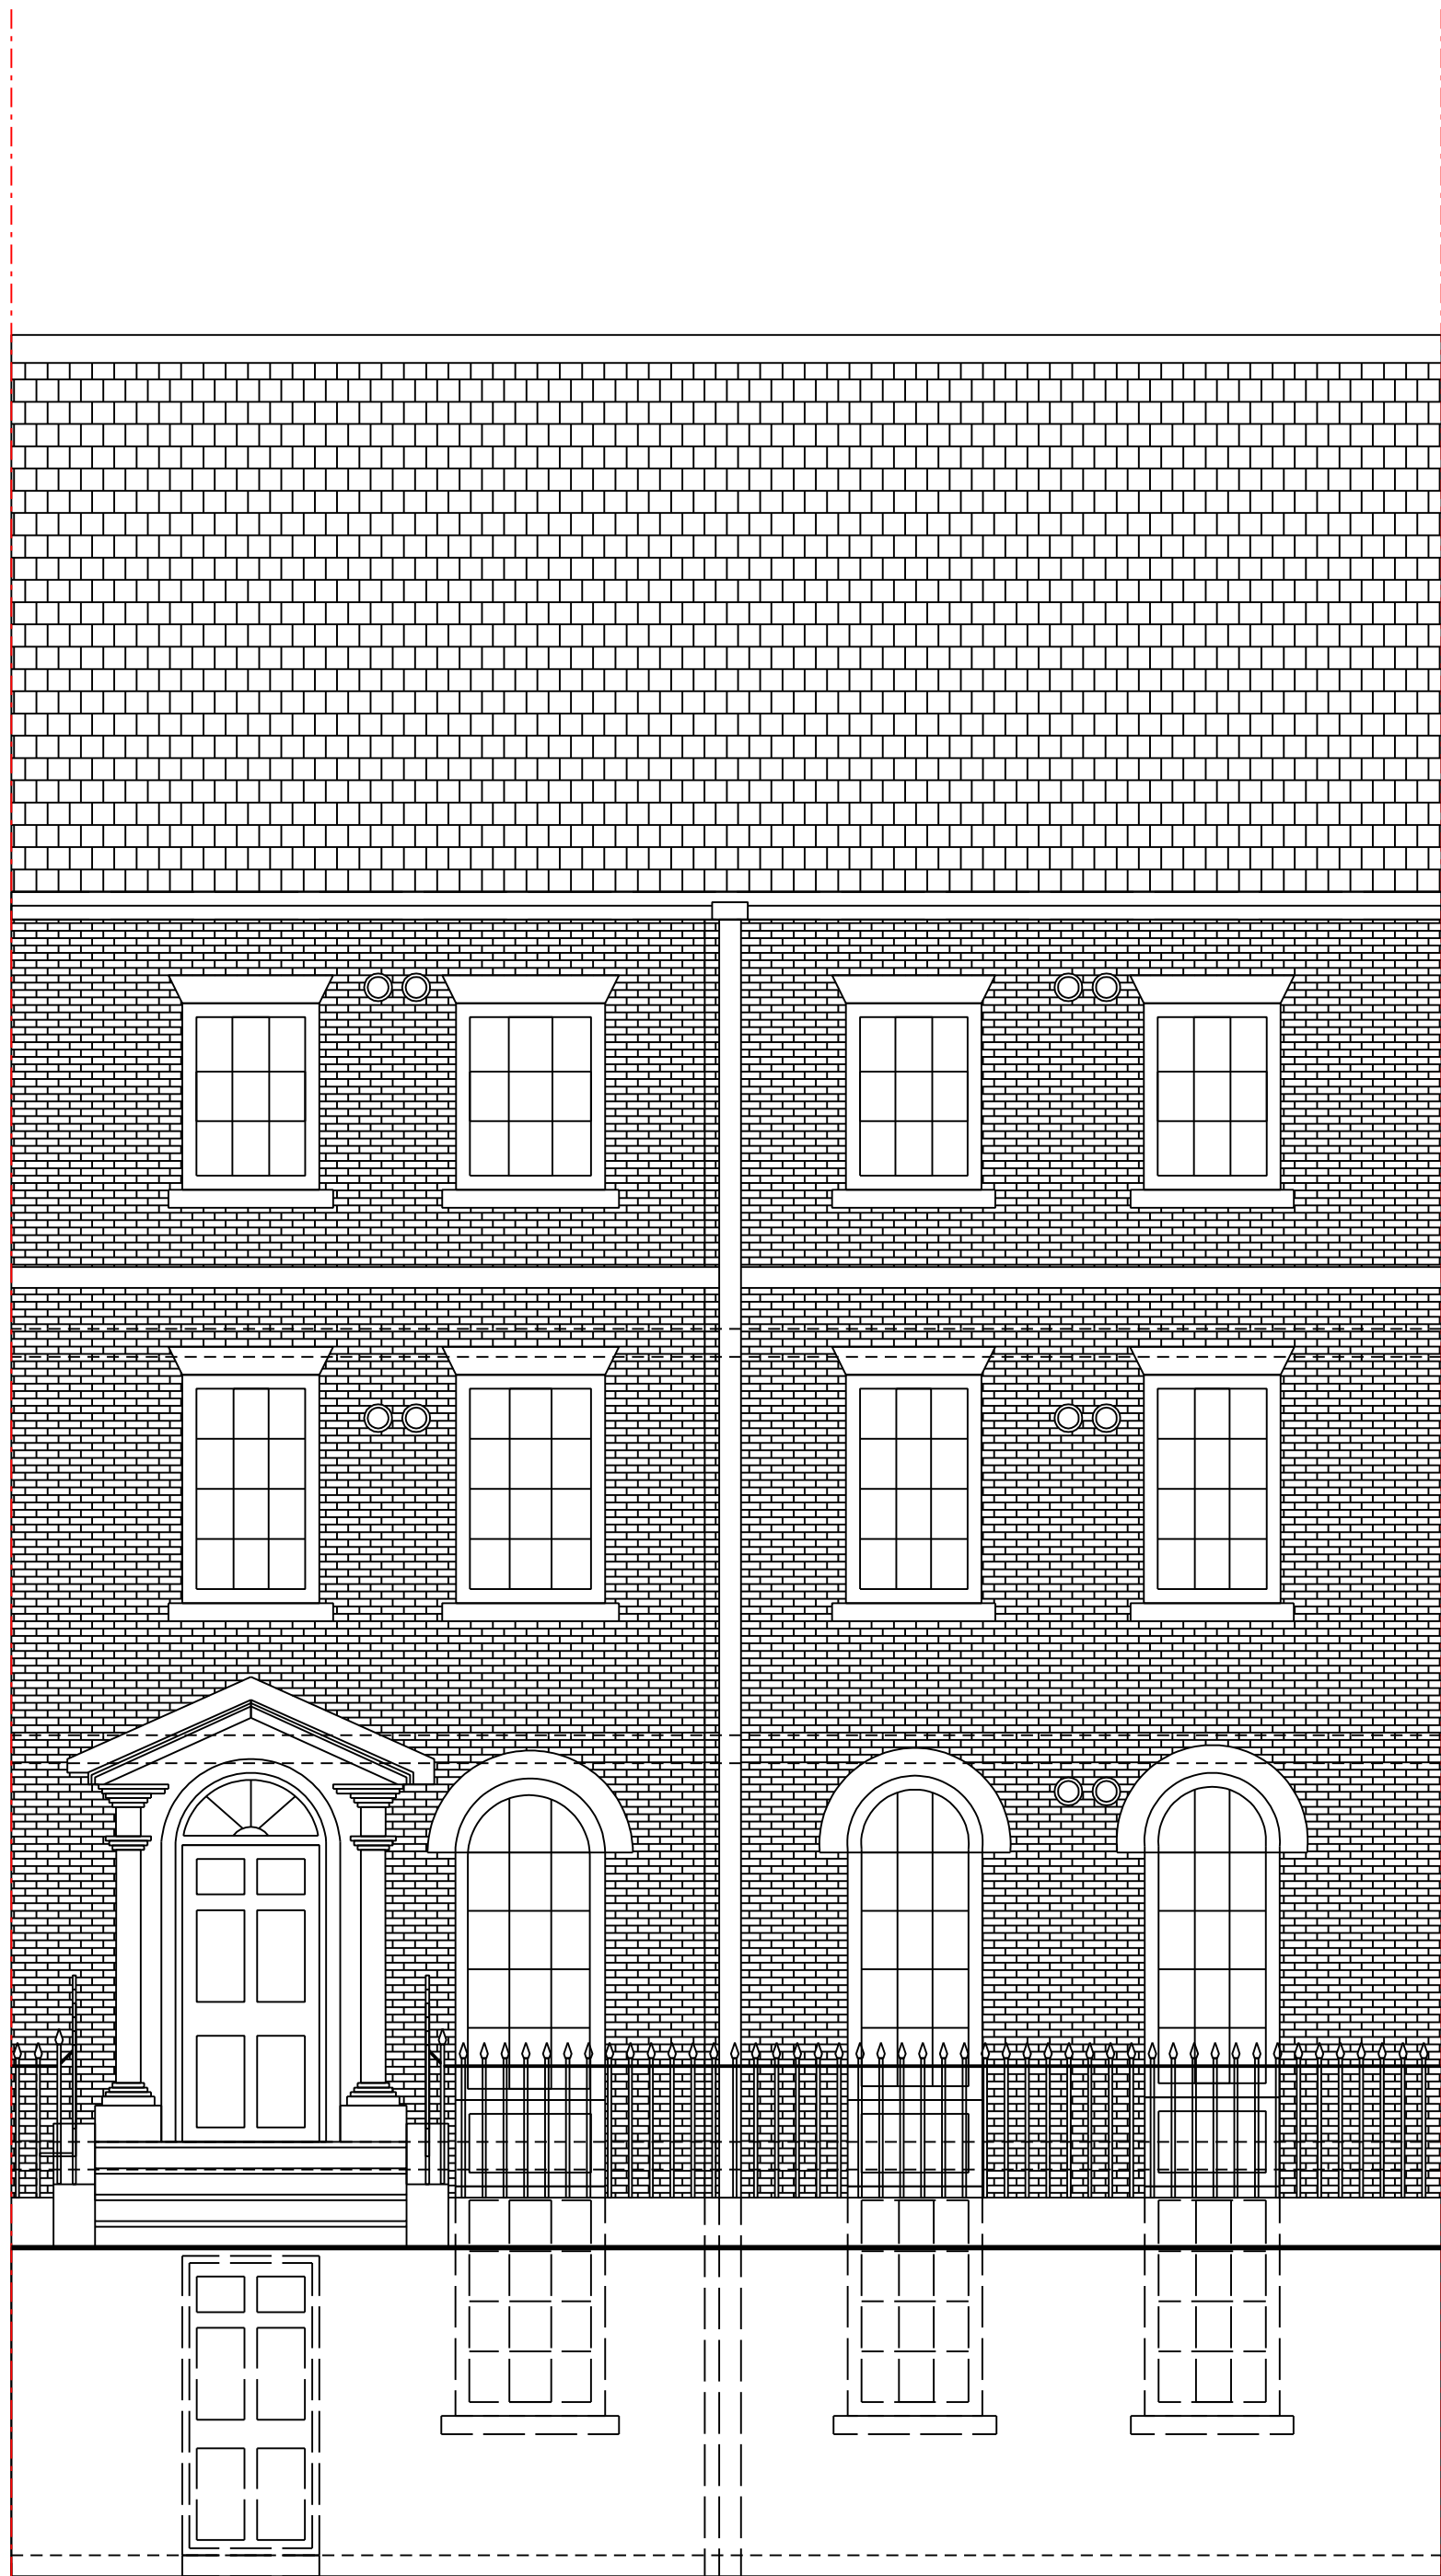

FRONT ELEVATION

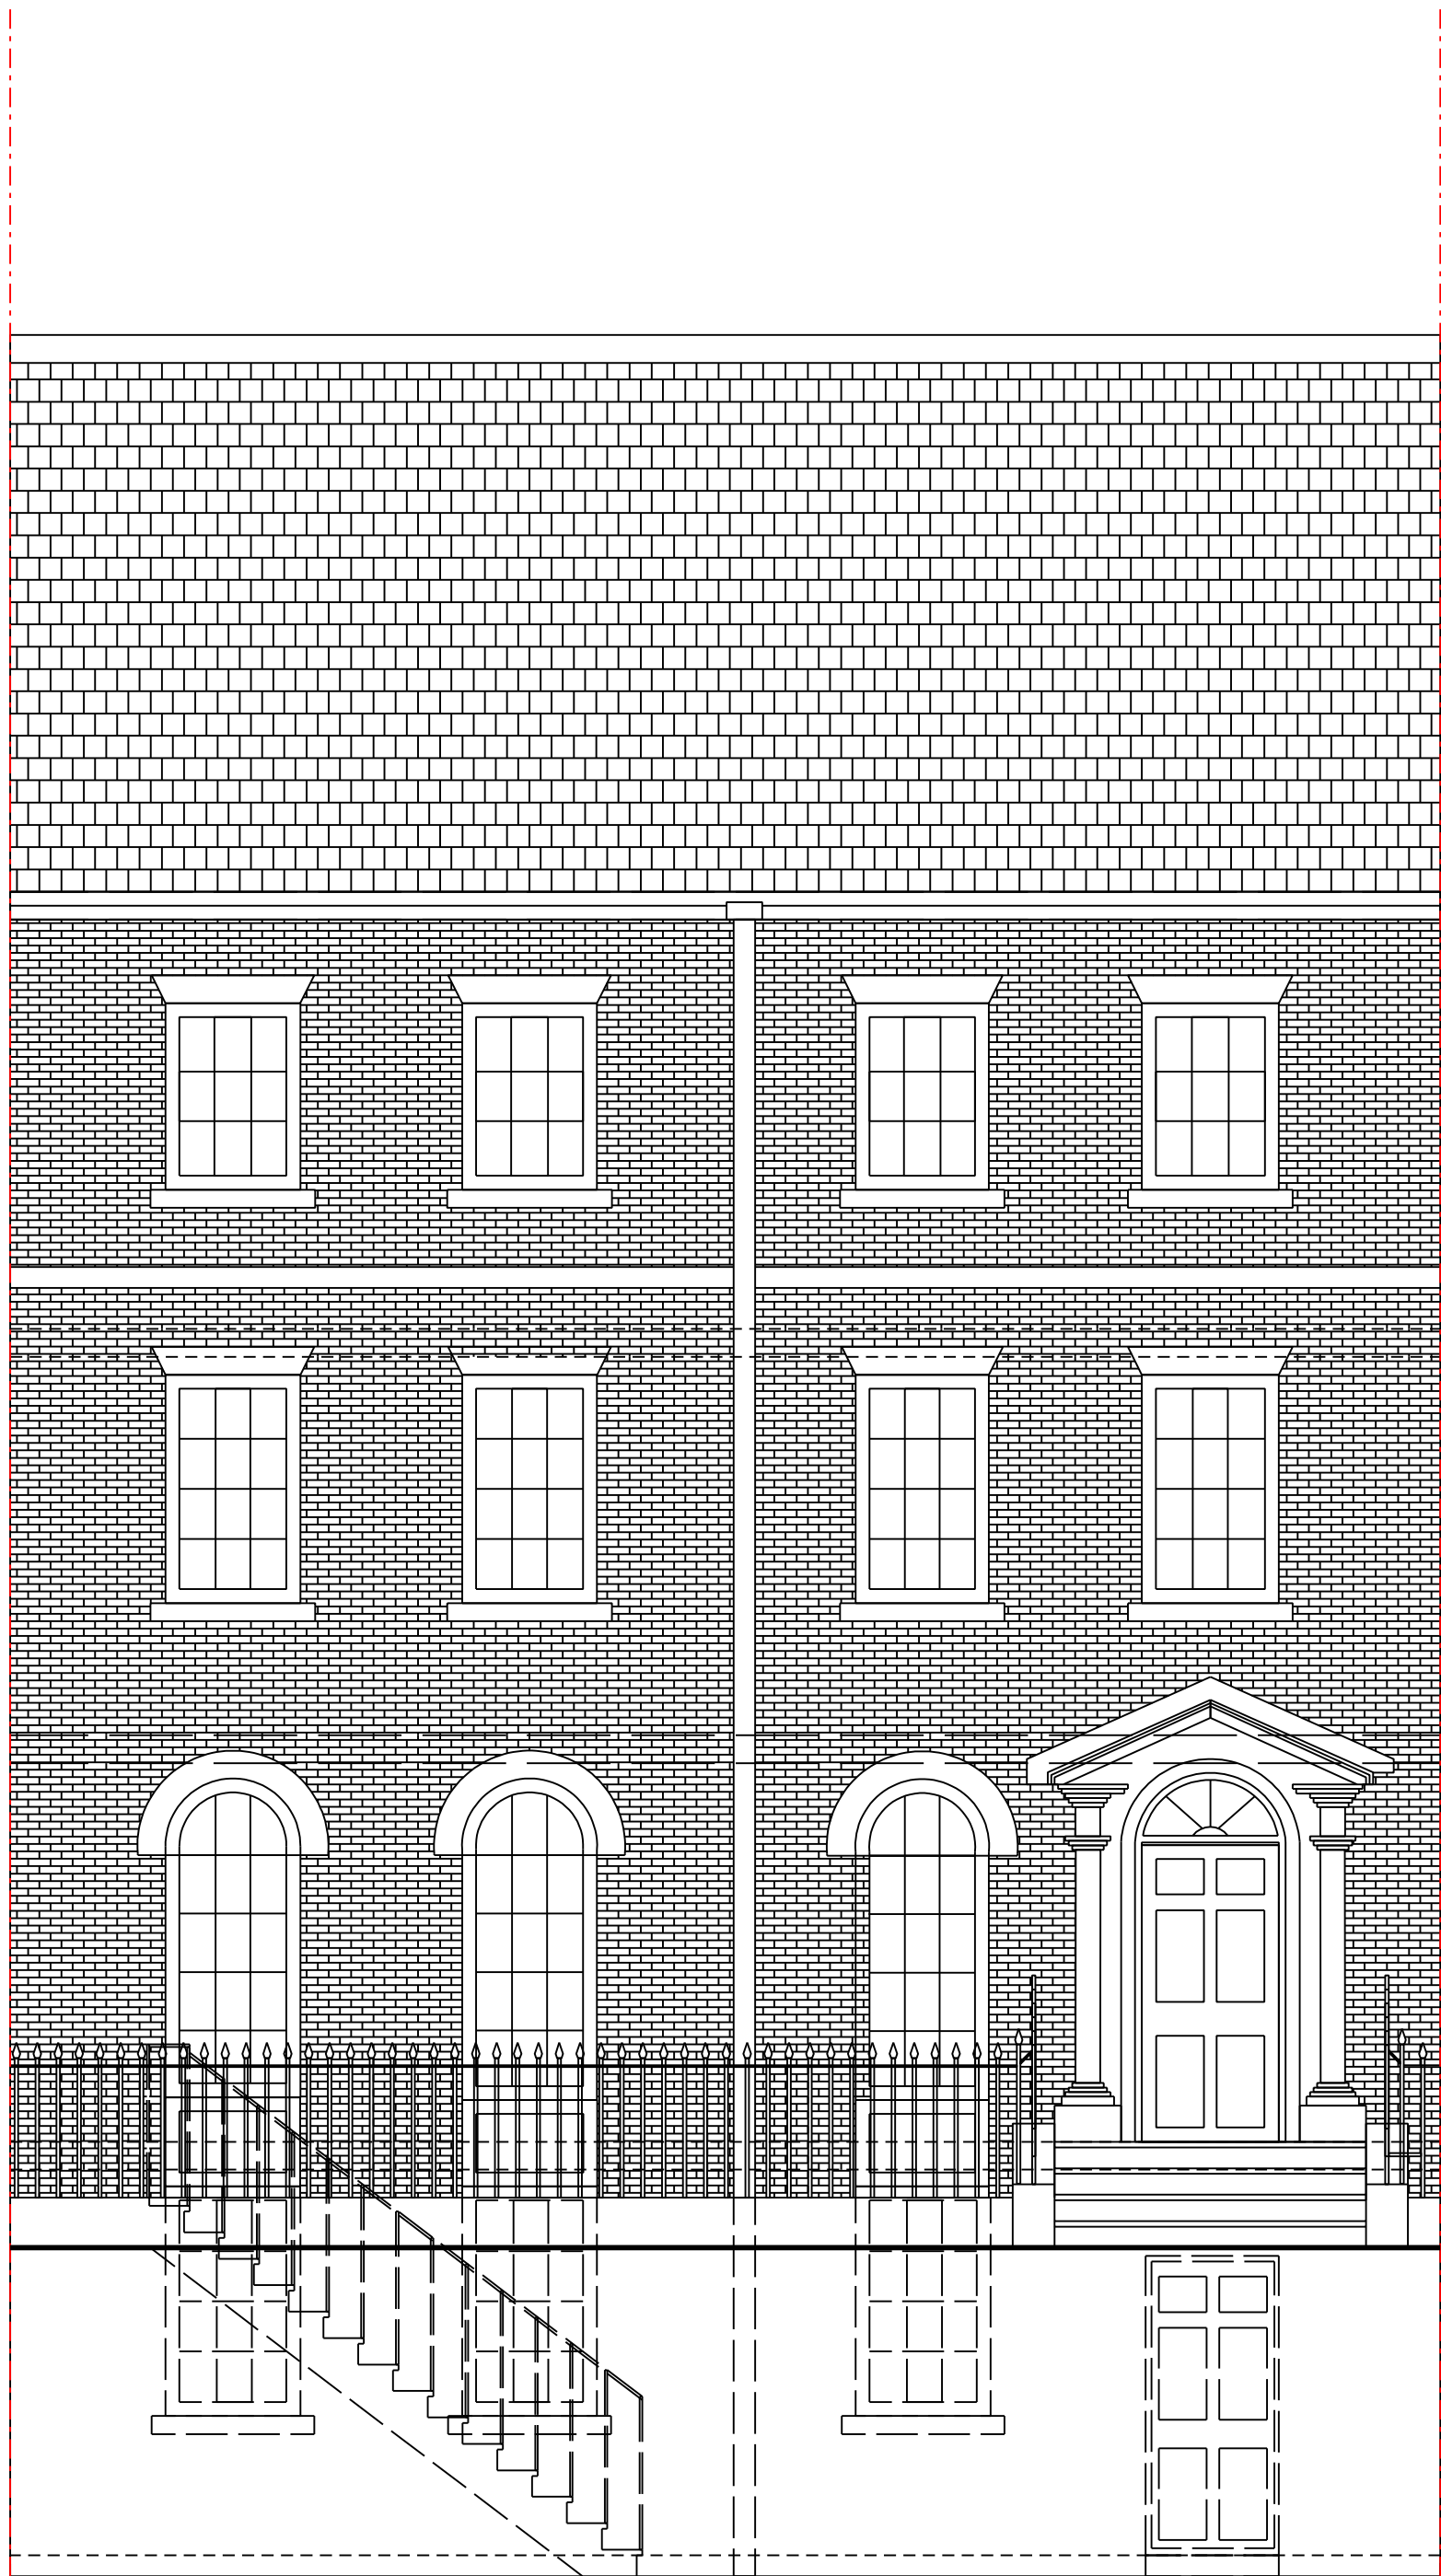

REAR ELEVATION
No changes proposed

 

Written dimensions to be taken in preferences to scaled dimensions. The Contractor is responsible for checking all dimensions before work starts.

All work is to be carried out to the requirements, and to the satisfaction of the Local Authority. These drawings are for planning purposes only

Any discrepancies to be brought to the attention of 4D Planning Consultants immediately.

Location Plan

Rev	Date	Description	by	chk

4D PLANNING™

Architecture | Town Planning

T: 0161 408 4680 www.GetMePlanning.com

www.GetMePlanning.com

Client

4D PLANNING

Project

6 Oxford Court, Manchester, M2

Title

Existing Drawings


Date: July 2021

Scale: 1:50 @ A1, 1:100 @ A3


Drawing No. 4D03

Rev:

/

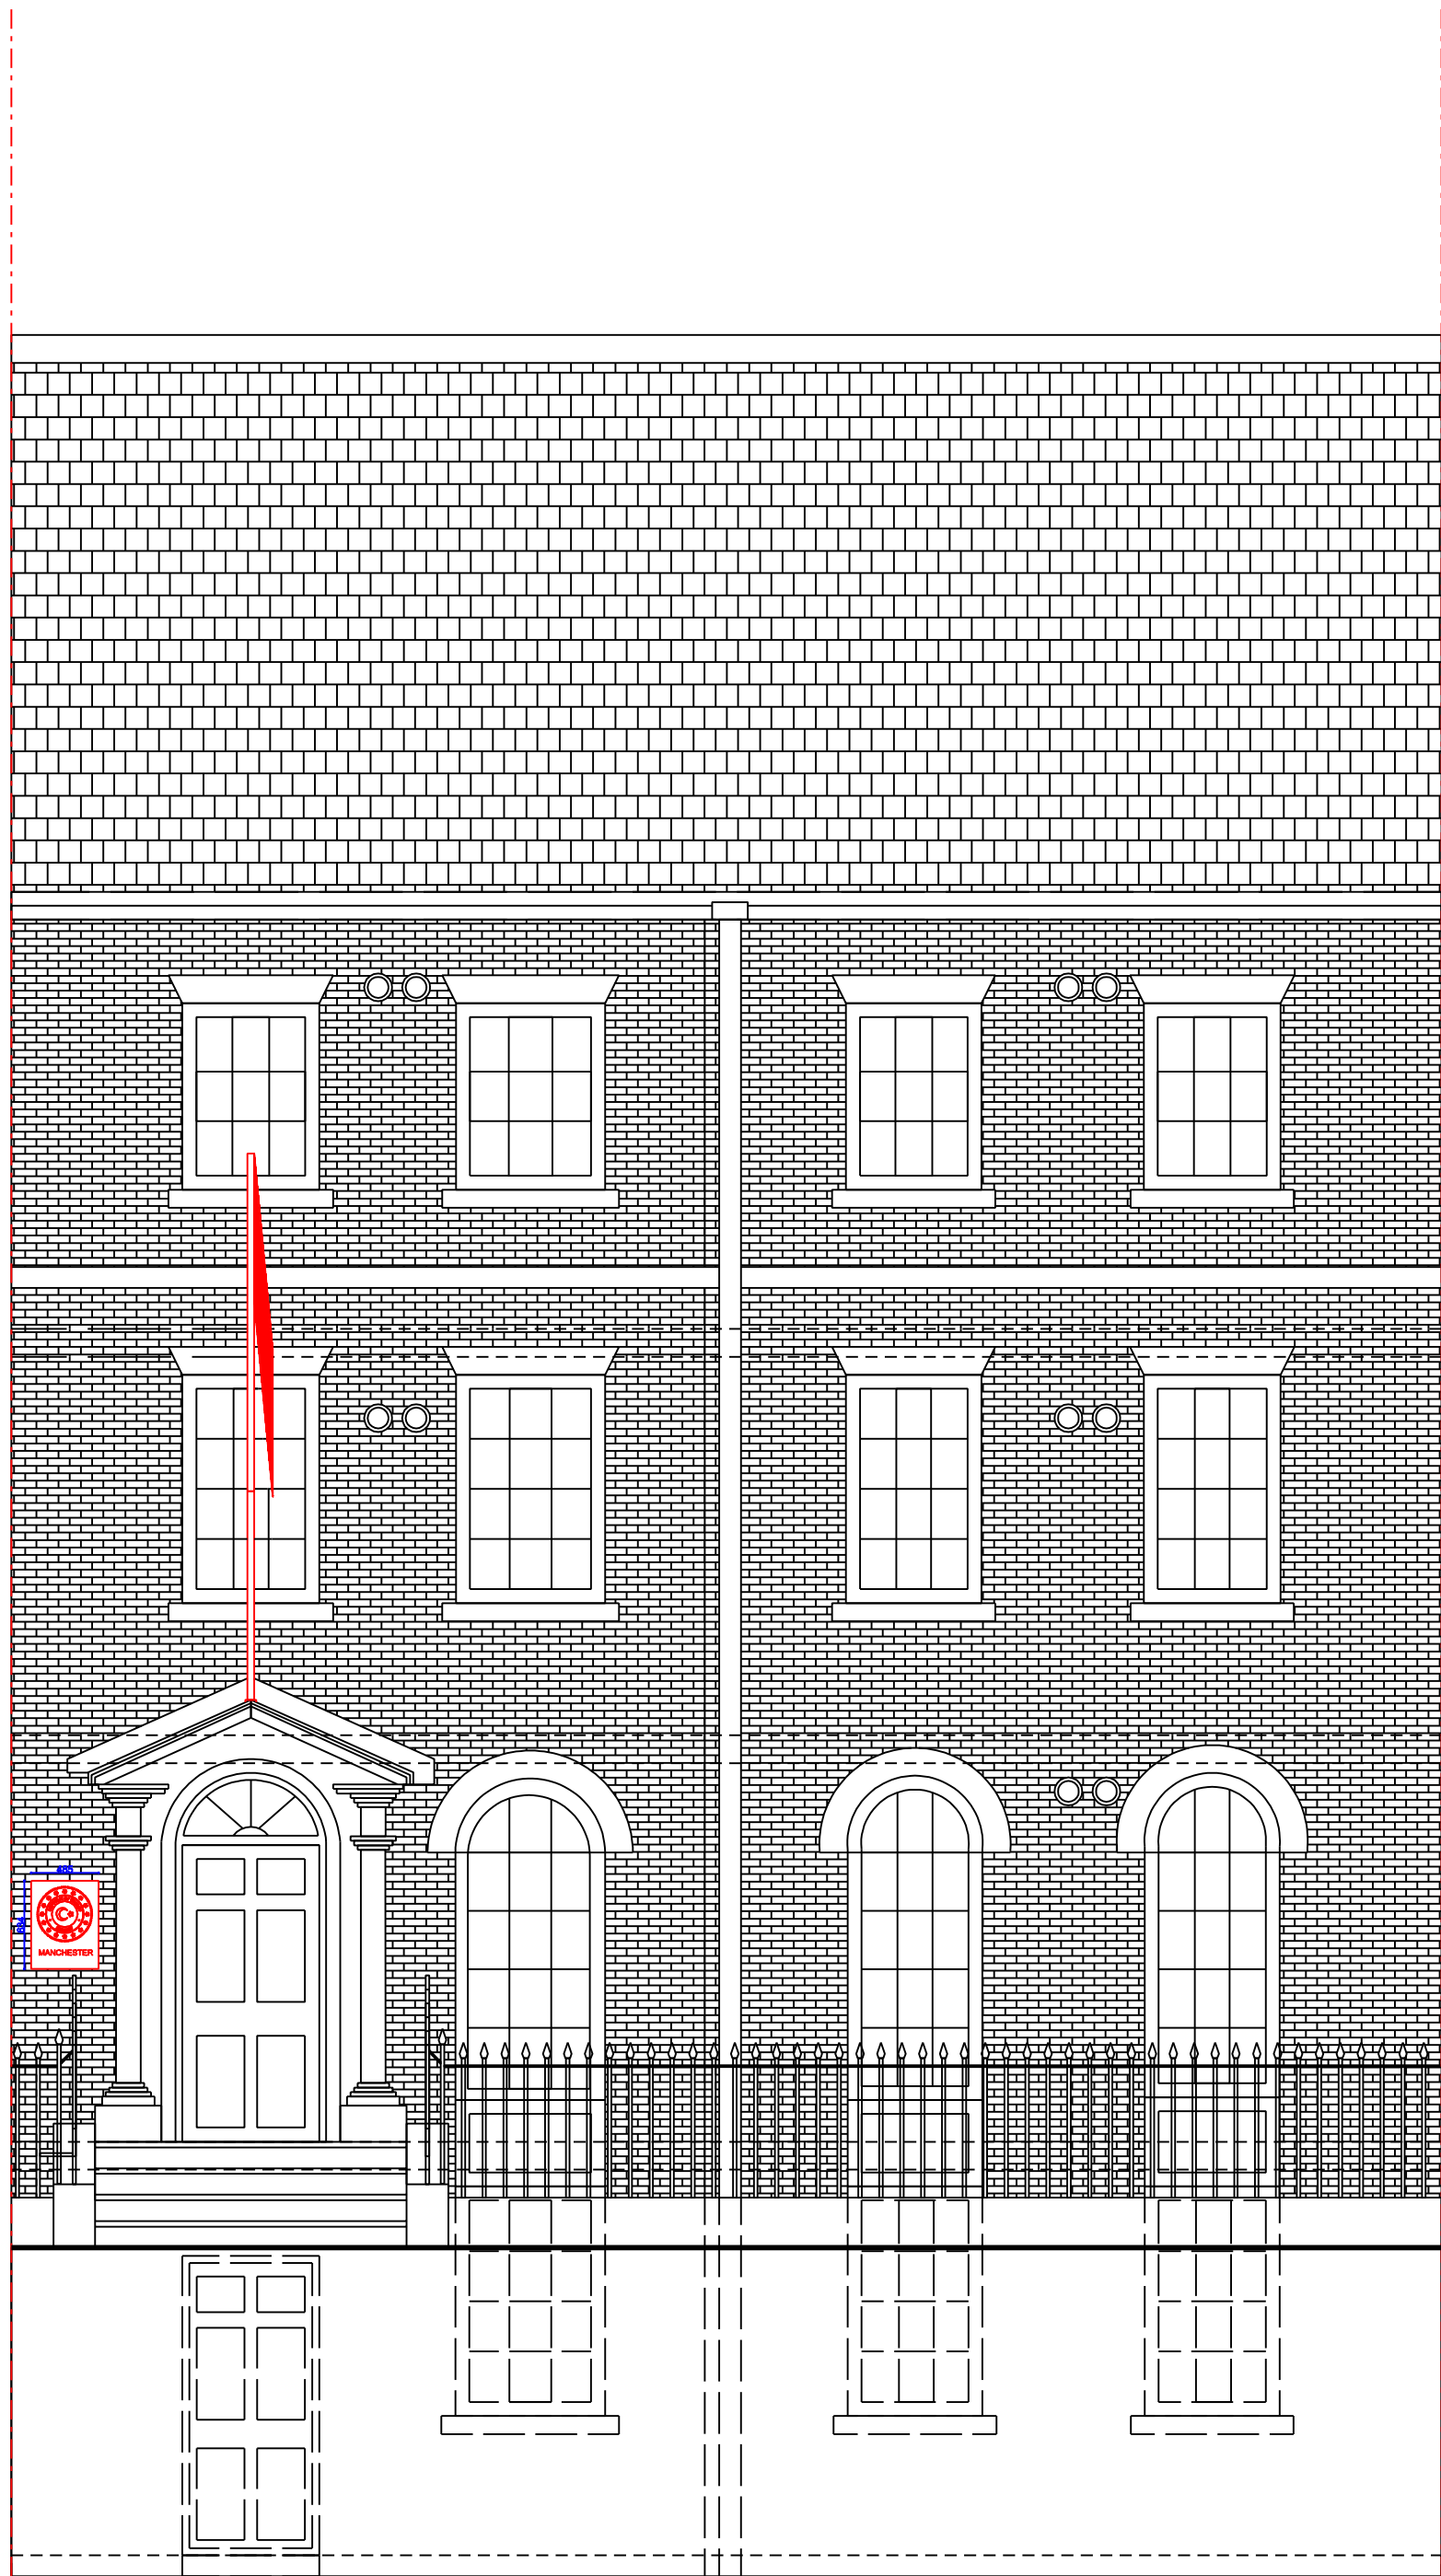

FRONT ELEVATION

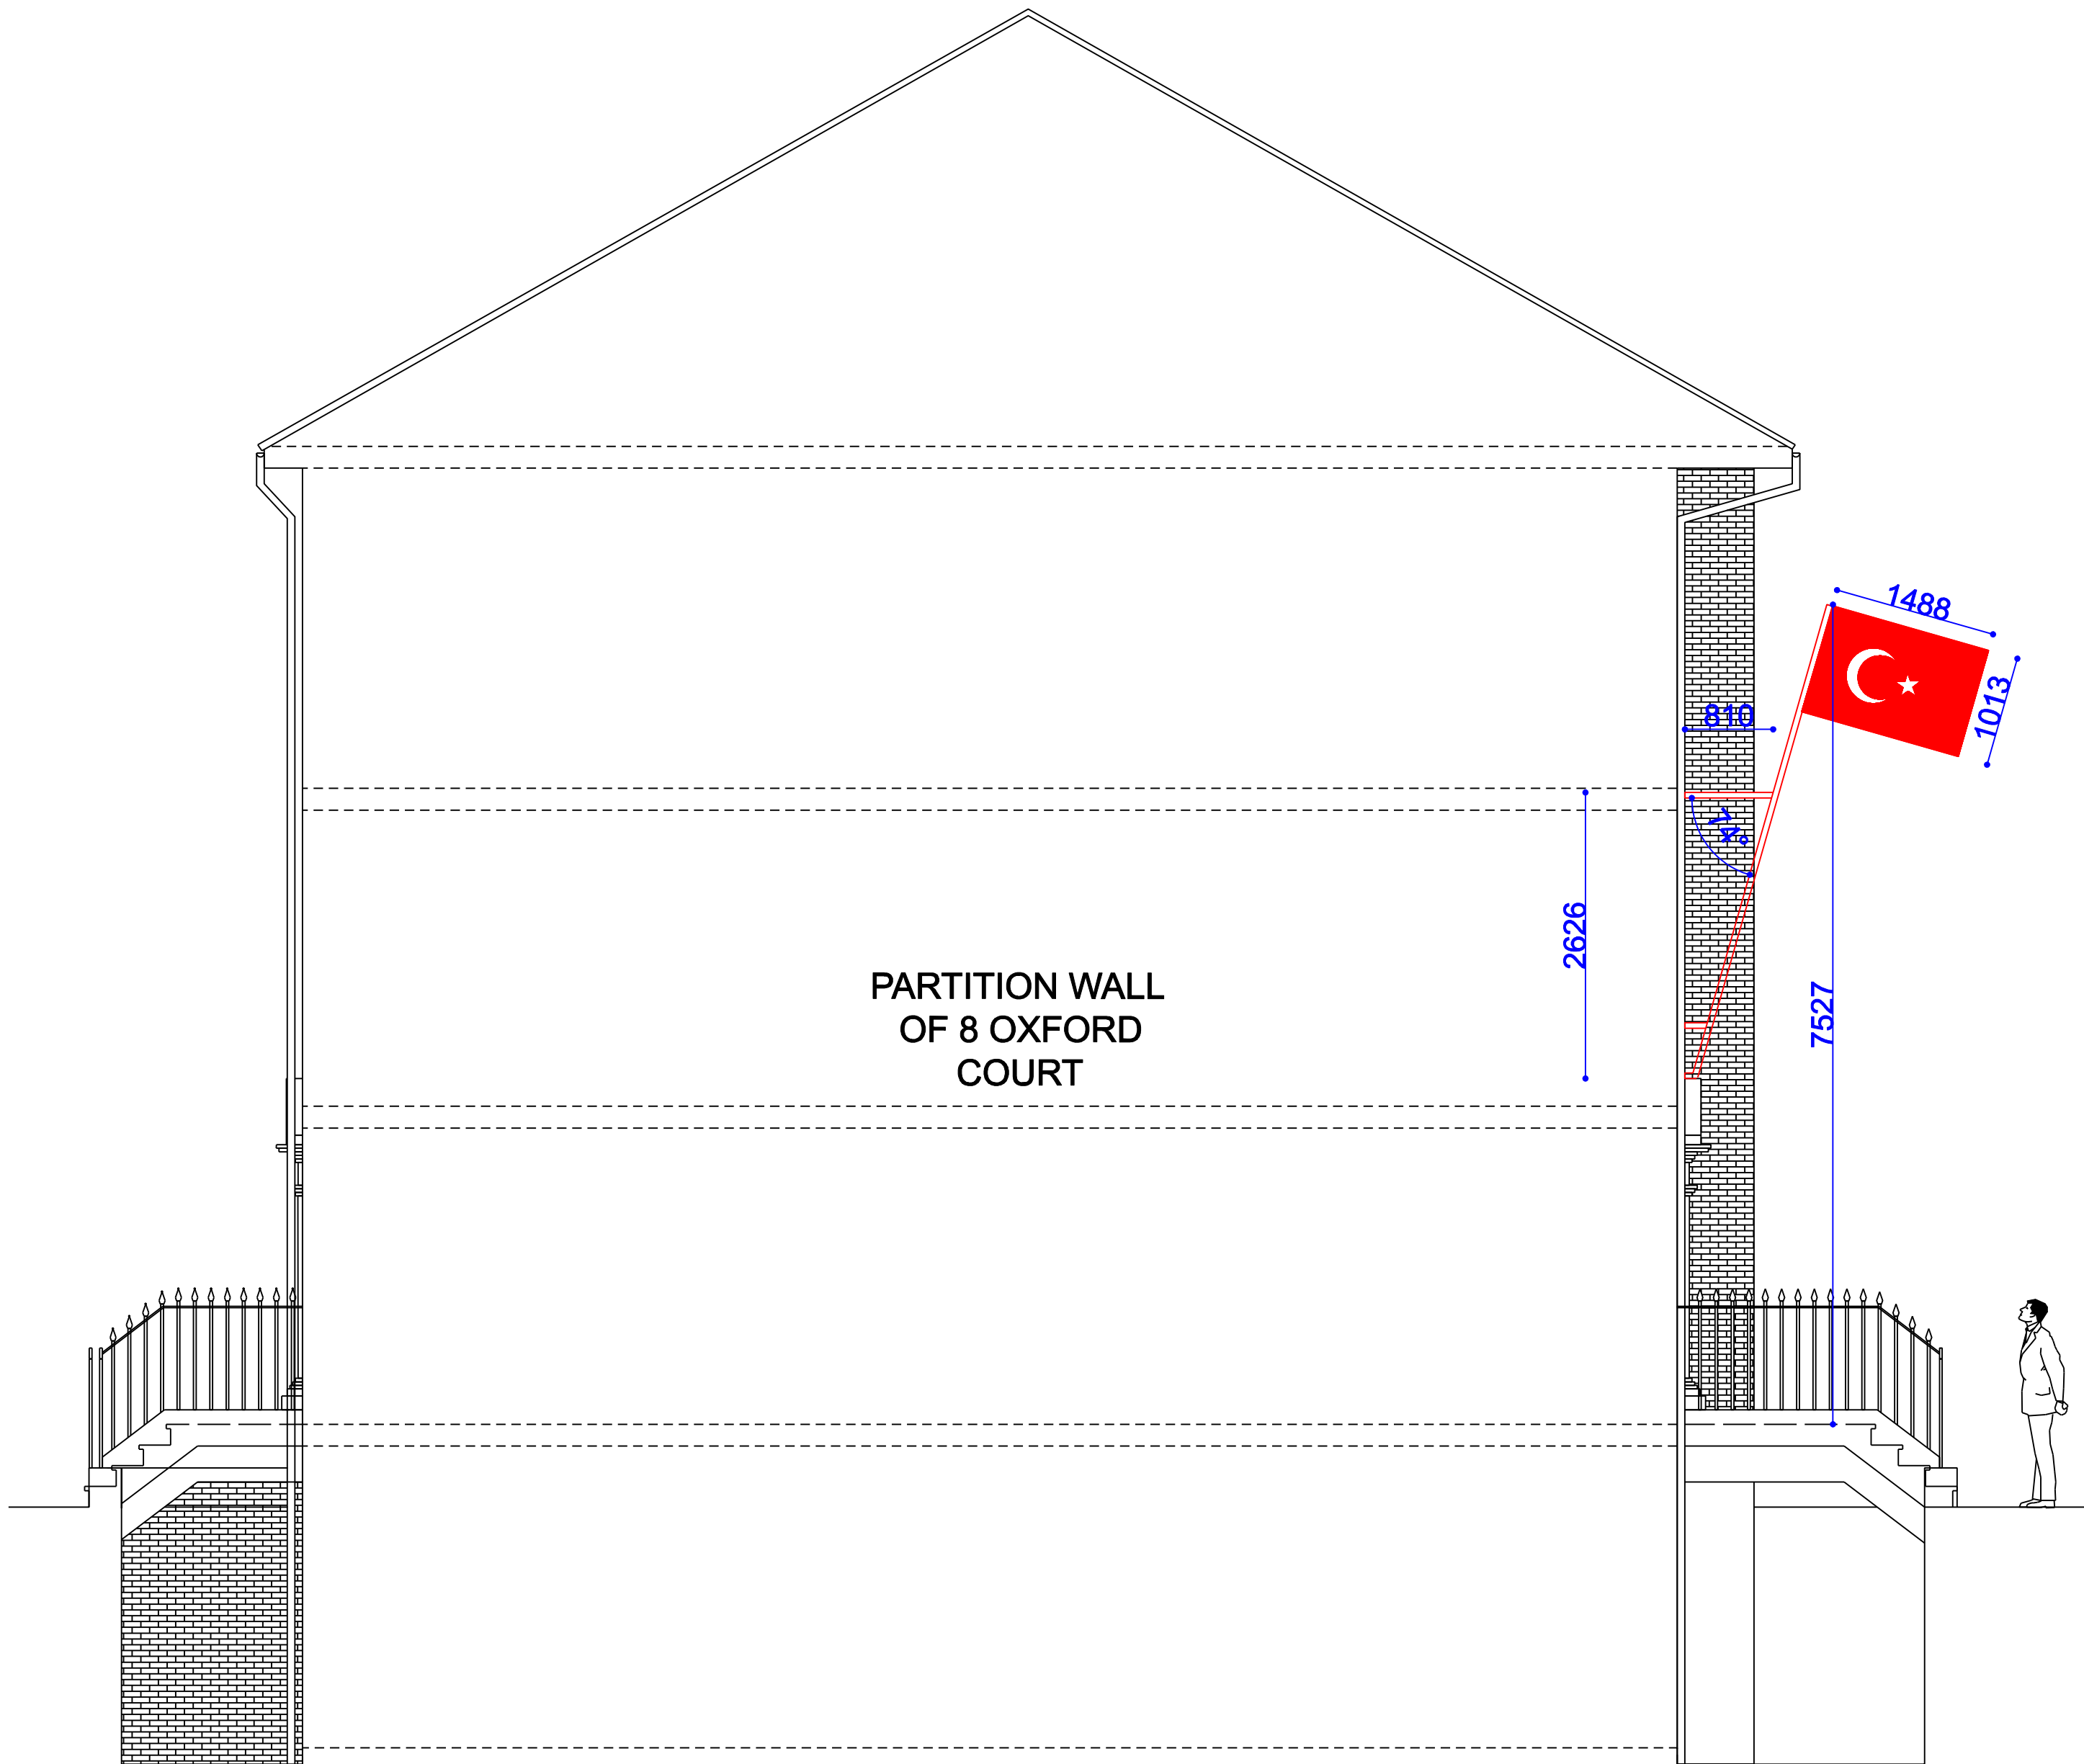

LEFT ELEVATION

Written dimensions to be taken in preferences to scaled dimensions. The Contractor is responsible for checking all dimensions before work starts.

All work is to be carried out to the requirements, and to the satisfaction of the Local Authority. These drawings are for planning purposes only

Any discrepancies to be brought to the attention of 4D Planning Consultants immediately.

Location Plan

Rev	Date	Description	by	chk

4D PLANNING™

Architecture | Town Planning

T: 0161 408 4680 www.GetMePlanning.com

www.GetMePlanning.com

Client

4D PLANNING

Project

6 Oxford Court, Manchester, M2

Title

Proposed Drawings

Date: July 2021

Scale: 1:50 @ A1, 1:100 @ A3

Drawing No. 4D03P

Rev:

/