



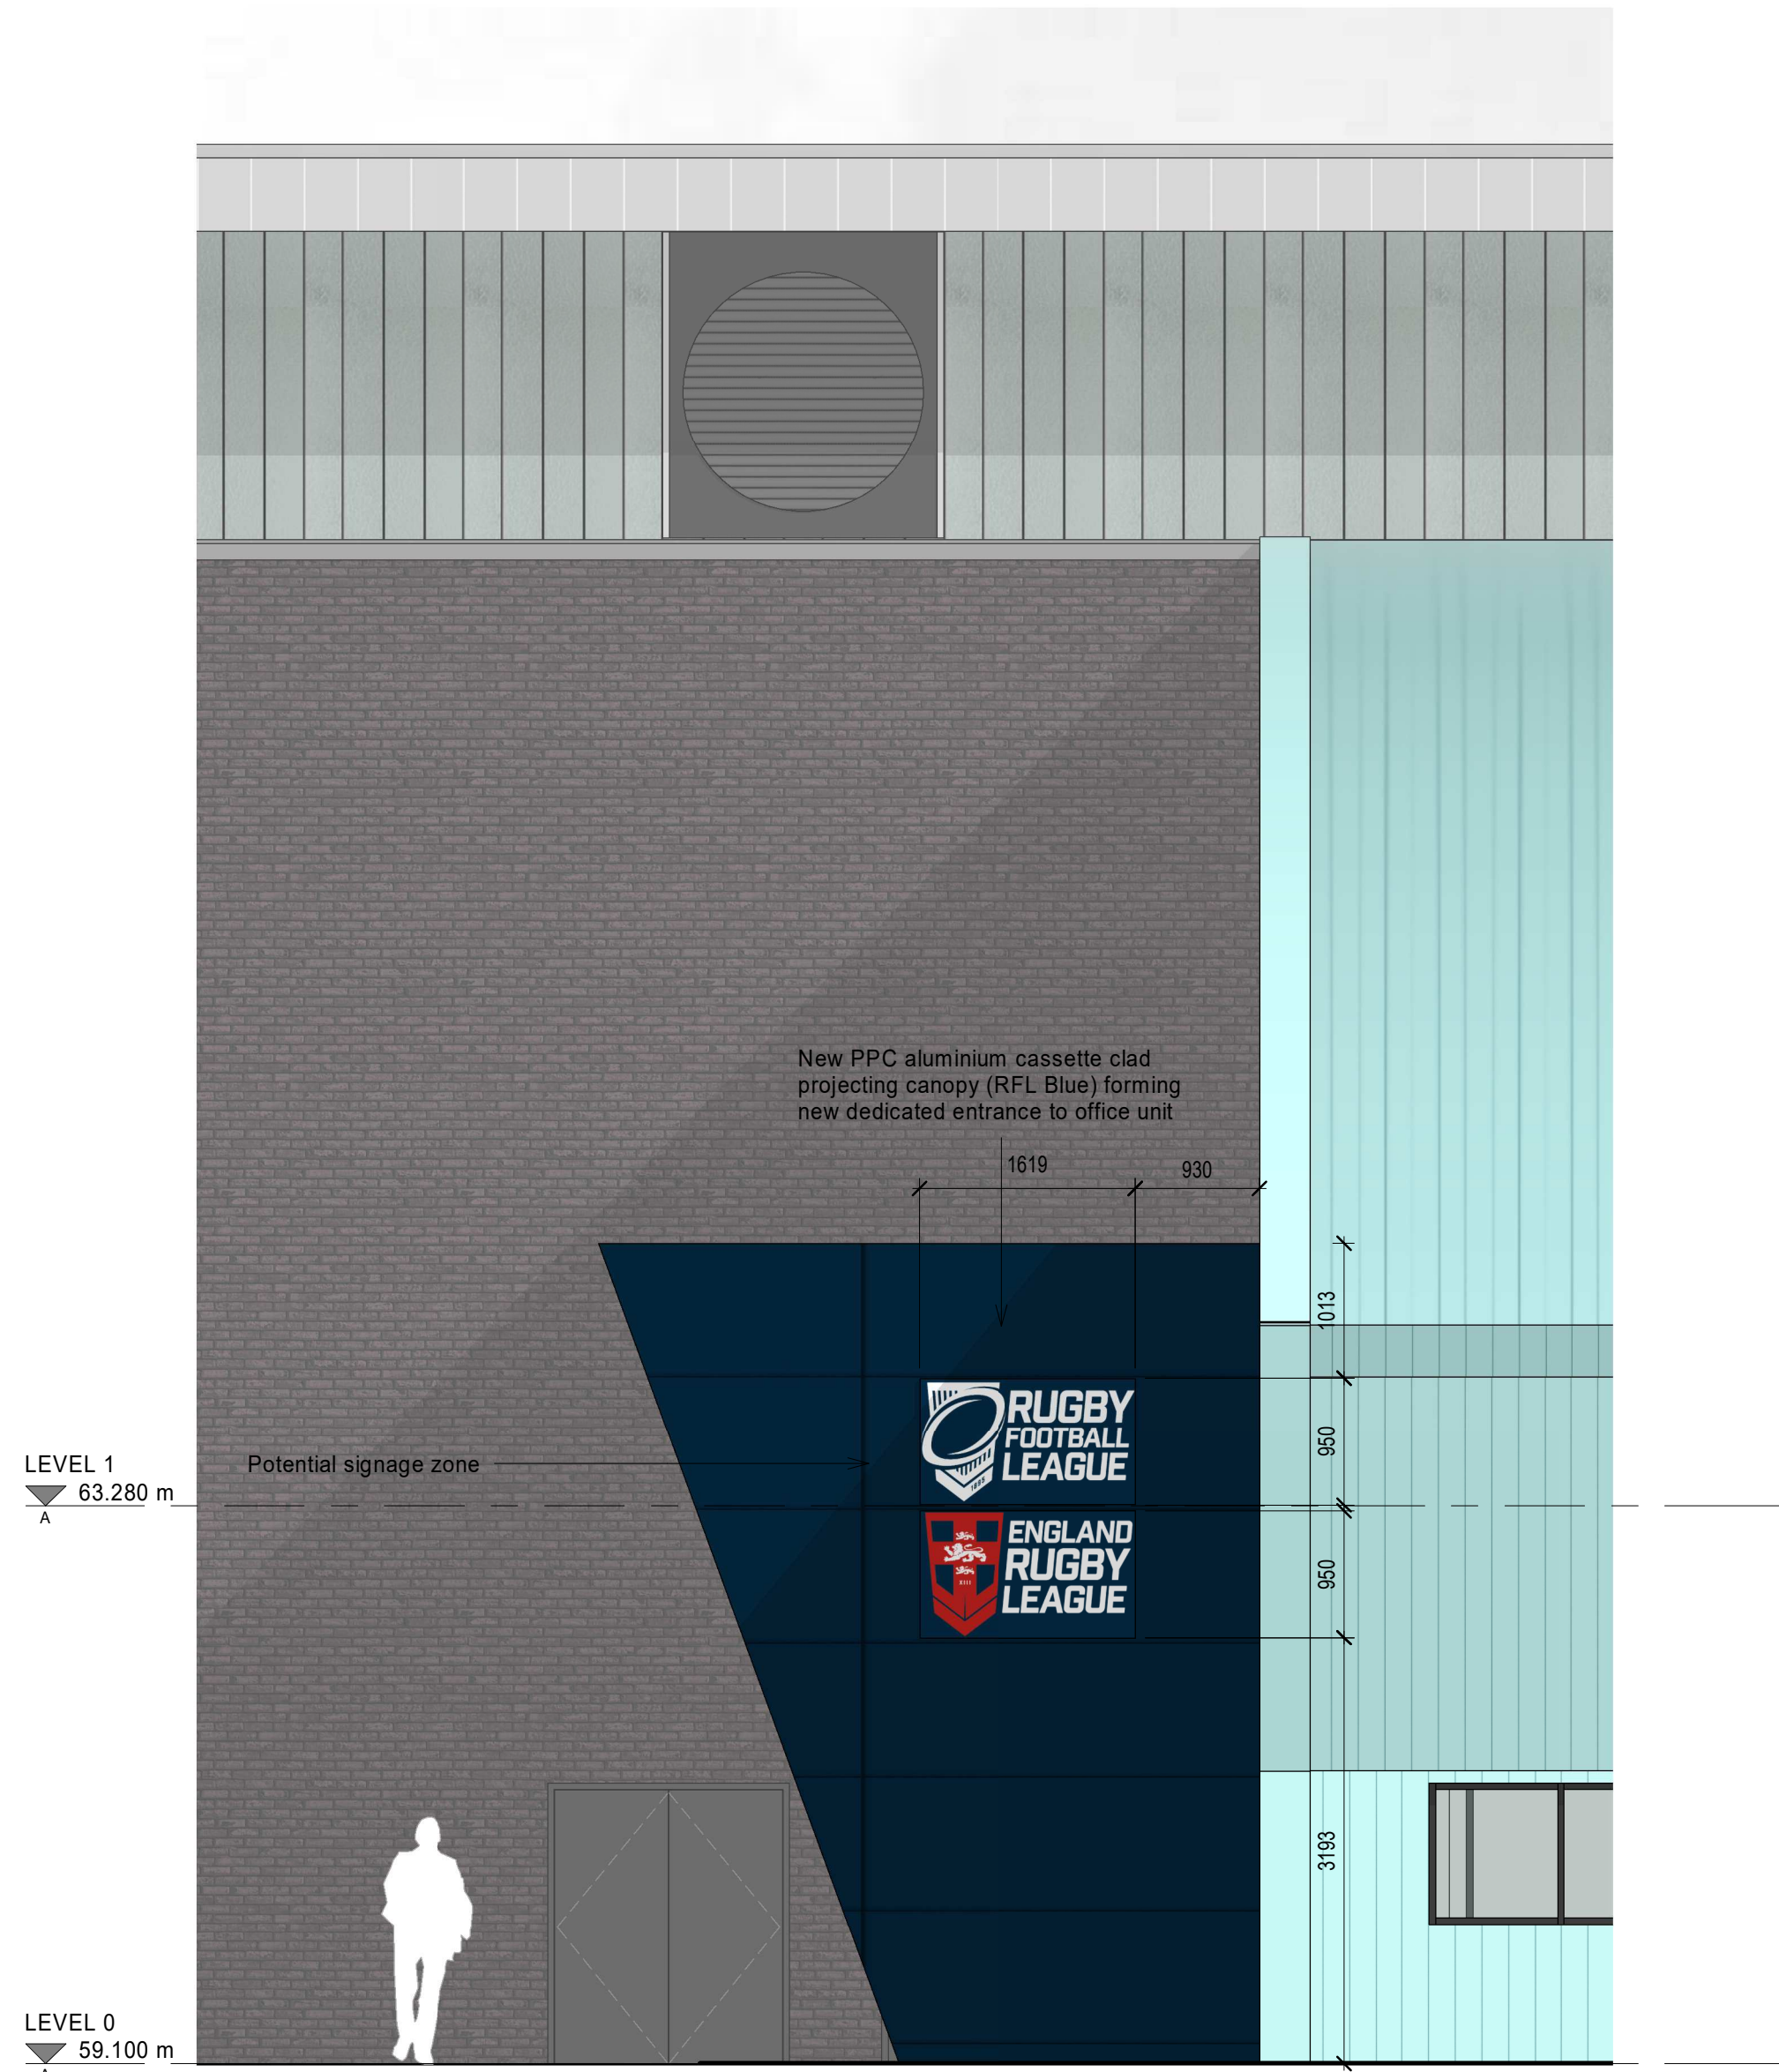


1 East elevation of facade intervention
1 : 50




2 West elevation of facade intervention
1 : 50

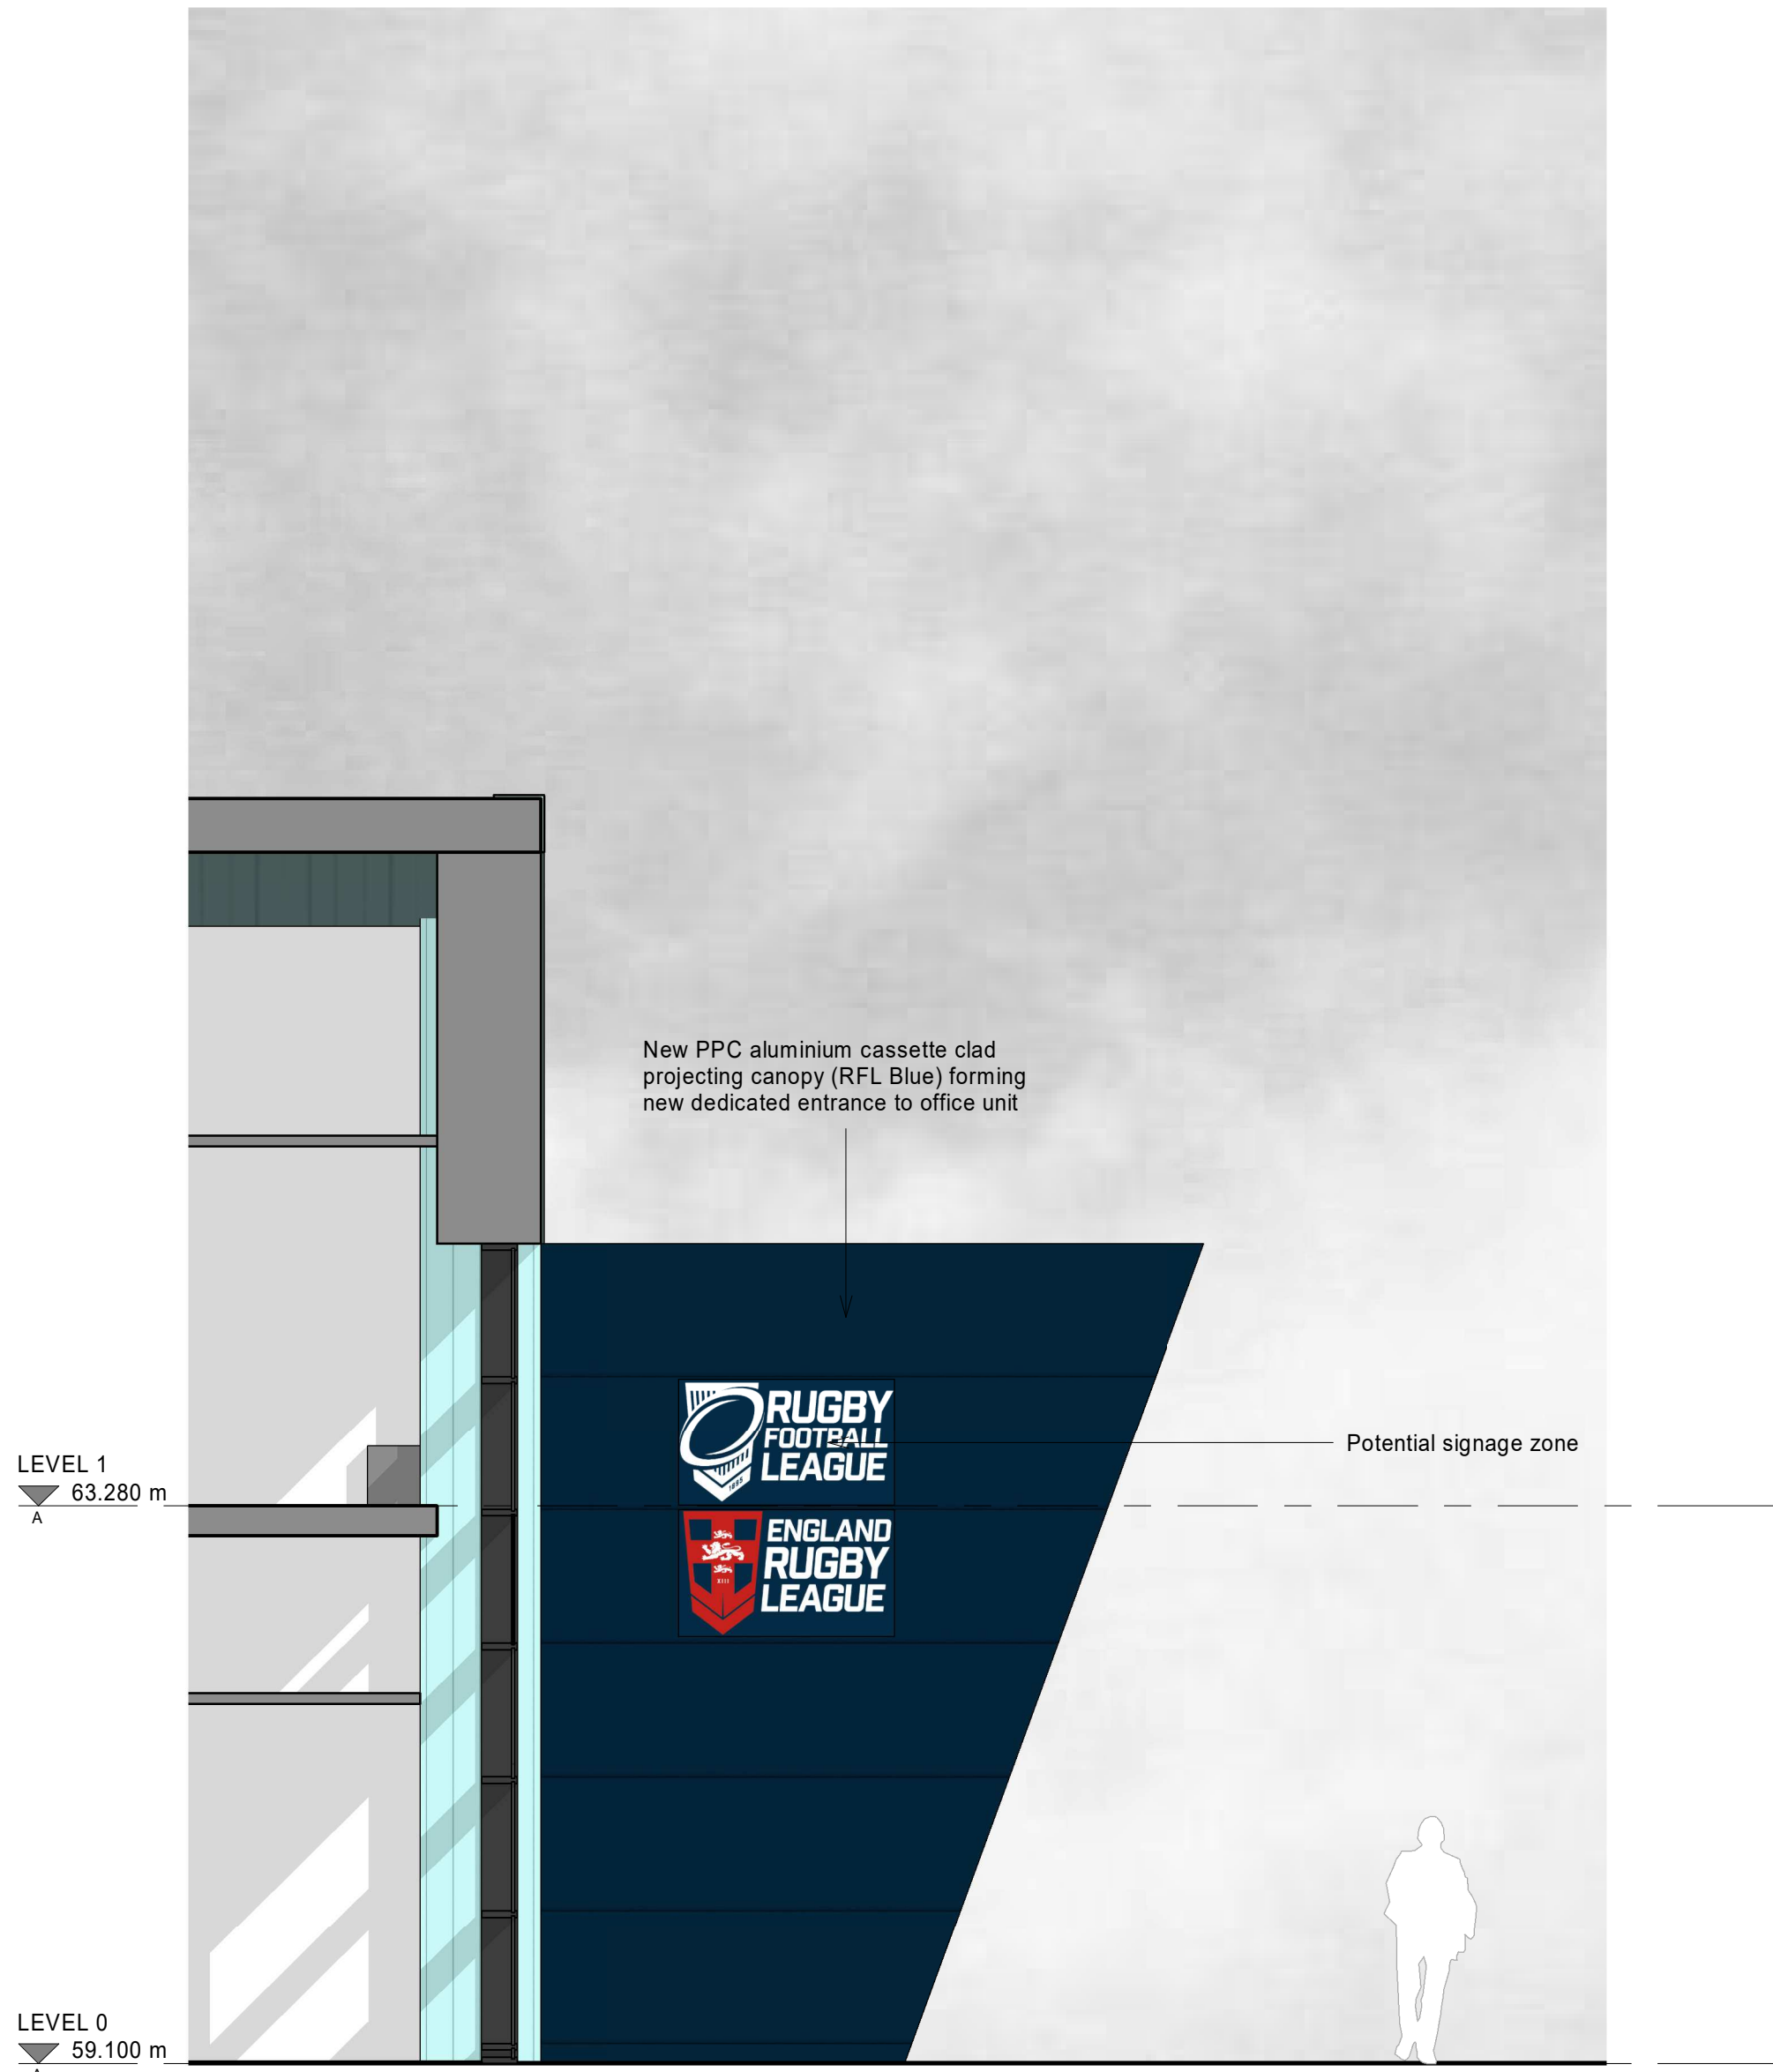

3 Proposed South Elevation - Callout 1
1 : 50

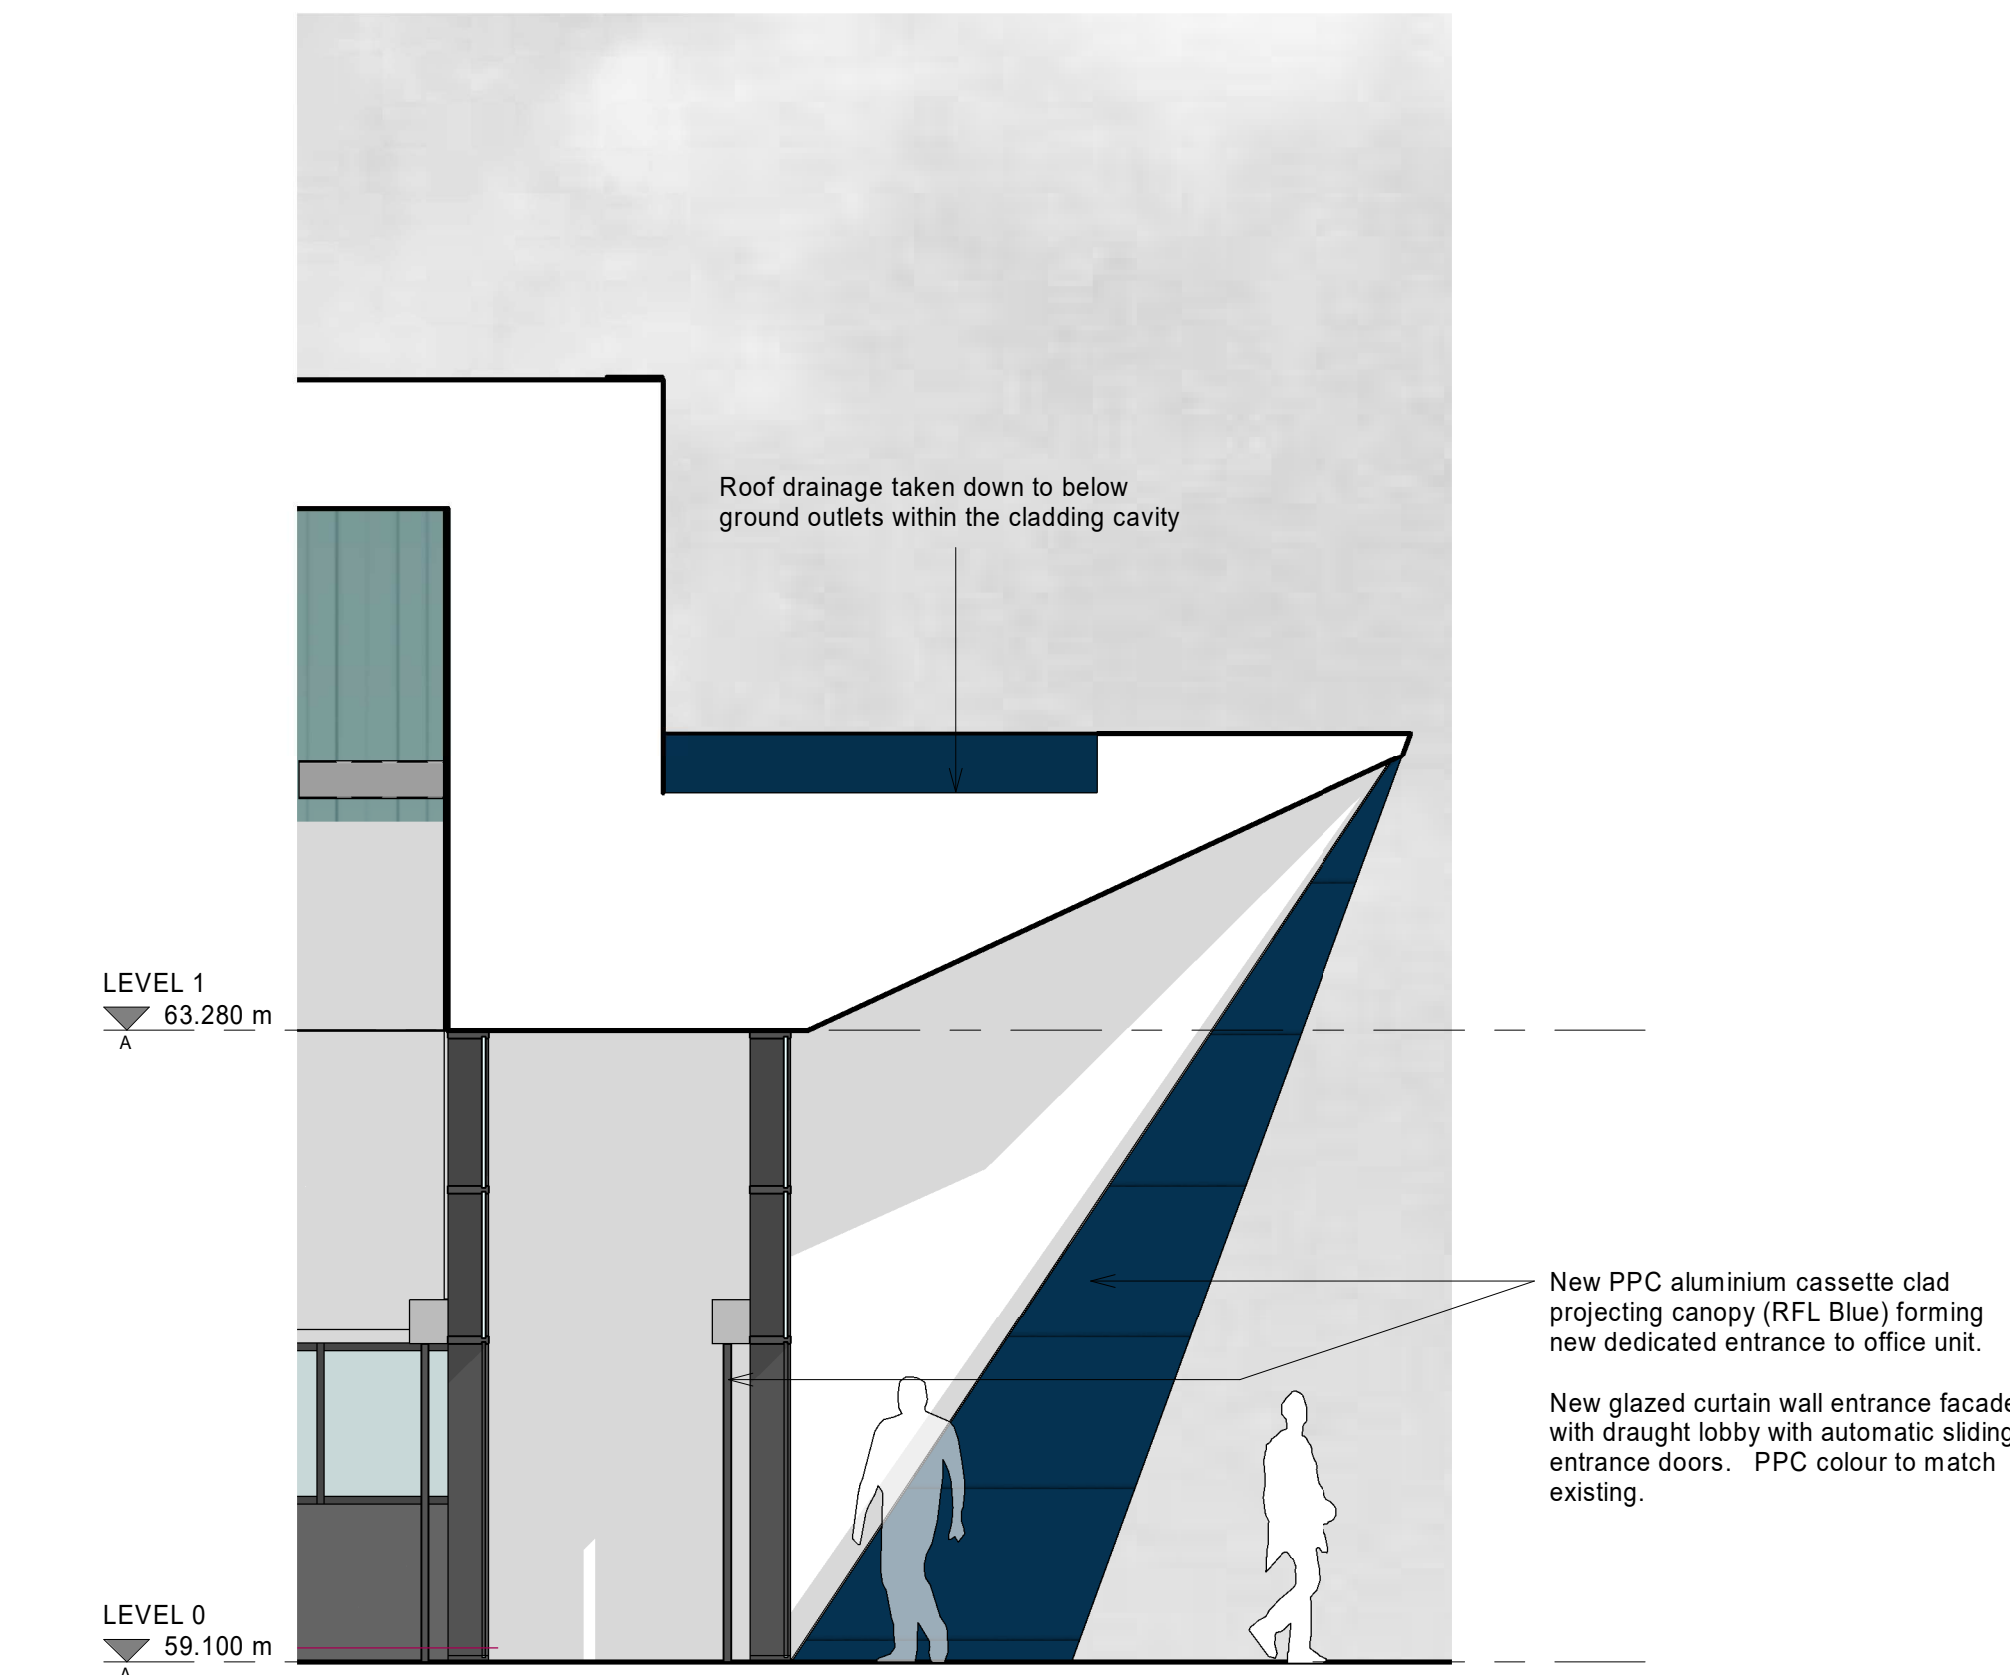

4 Section - New main entrance
1 : 50

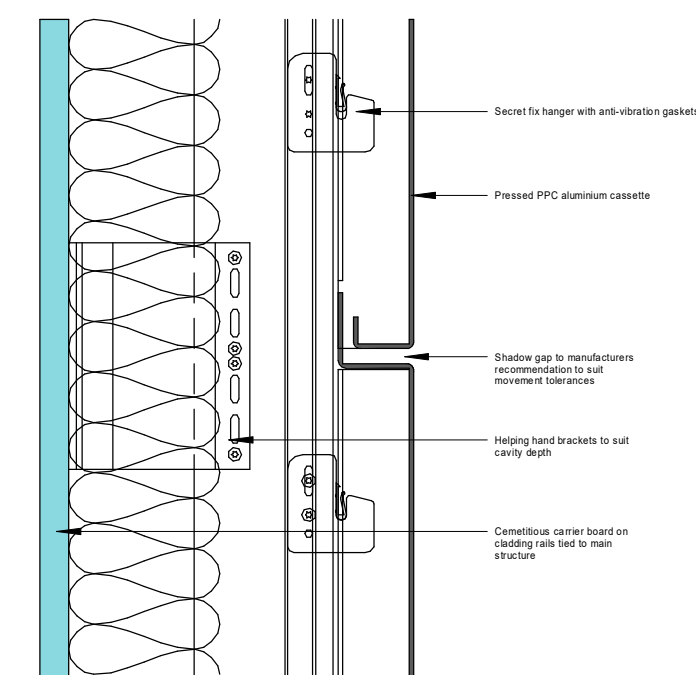

5 Typical cladding detail
1 : 5

P5	Advertisement Planning Issue	20.08.21	ME	GG
P4	Stage 4 update	16.08.21	ME	GG
P3	Issued for Information	13.08.21	ME	GG
P2	Planning Issue	22.01.21	TS	GG
P1	Planning Issue	14.08.20	GG	GG
Rev	Description	Date	Dr by	App by
original by GG		date created 08/12/20	approved by GG	

AHR
AHR Architects Ltd
5th Floor
55 Princess Street
Manchester
M2 4EW
United Kingdom

T +44(0)161 8287900
E manchester@ahr.co.uk
www.ahr.co.uk

client name	Manchester City Council
project	House of Sport
drawing	Facade interventions - Detailed elevation studies
computer file	C:\Rev\Projects\HOS-AHR-00-ZZ-M3-A-001_mark.extras.rvt
project number	2019.00291.000
drawing number	HOS-AHR-00-ZZ-DR-A-20-110
scale	As indicated@A1
rev	P5
issue status	S1
This drawing is to be read in conjunction with all related drawings. All dimensions must be checked and verified on site before commencing any work or producing shop drawings. The originator should be notified immediately of any discrepancy. This drawing is copyright and remains the property of AHR.	