






Proposed Right Hand Gable Elevation

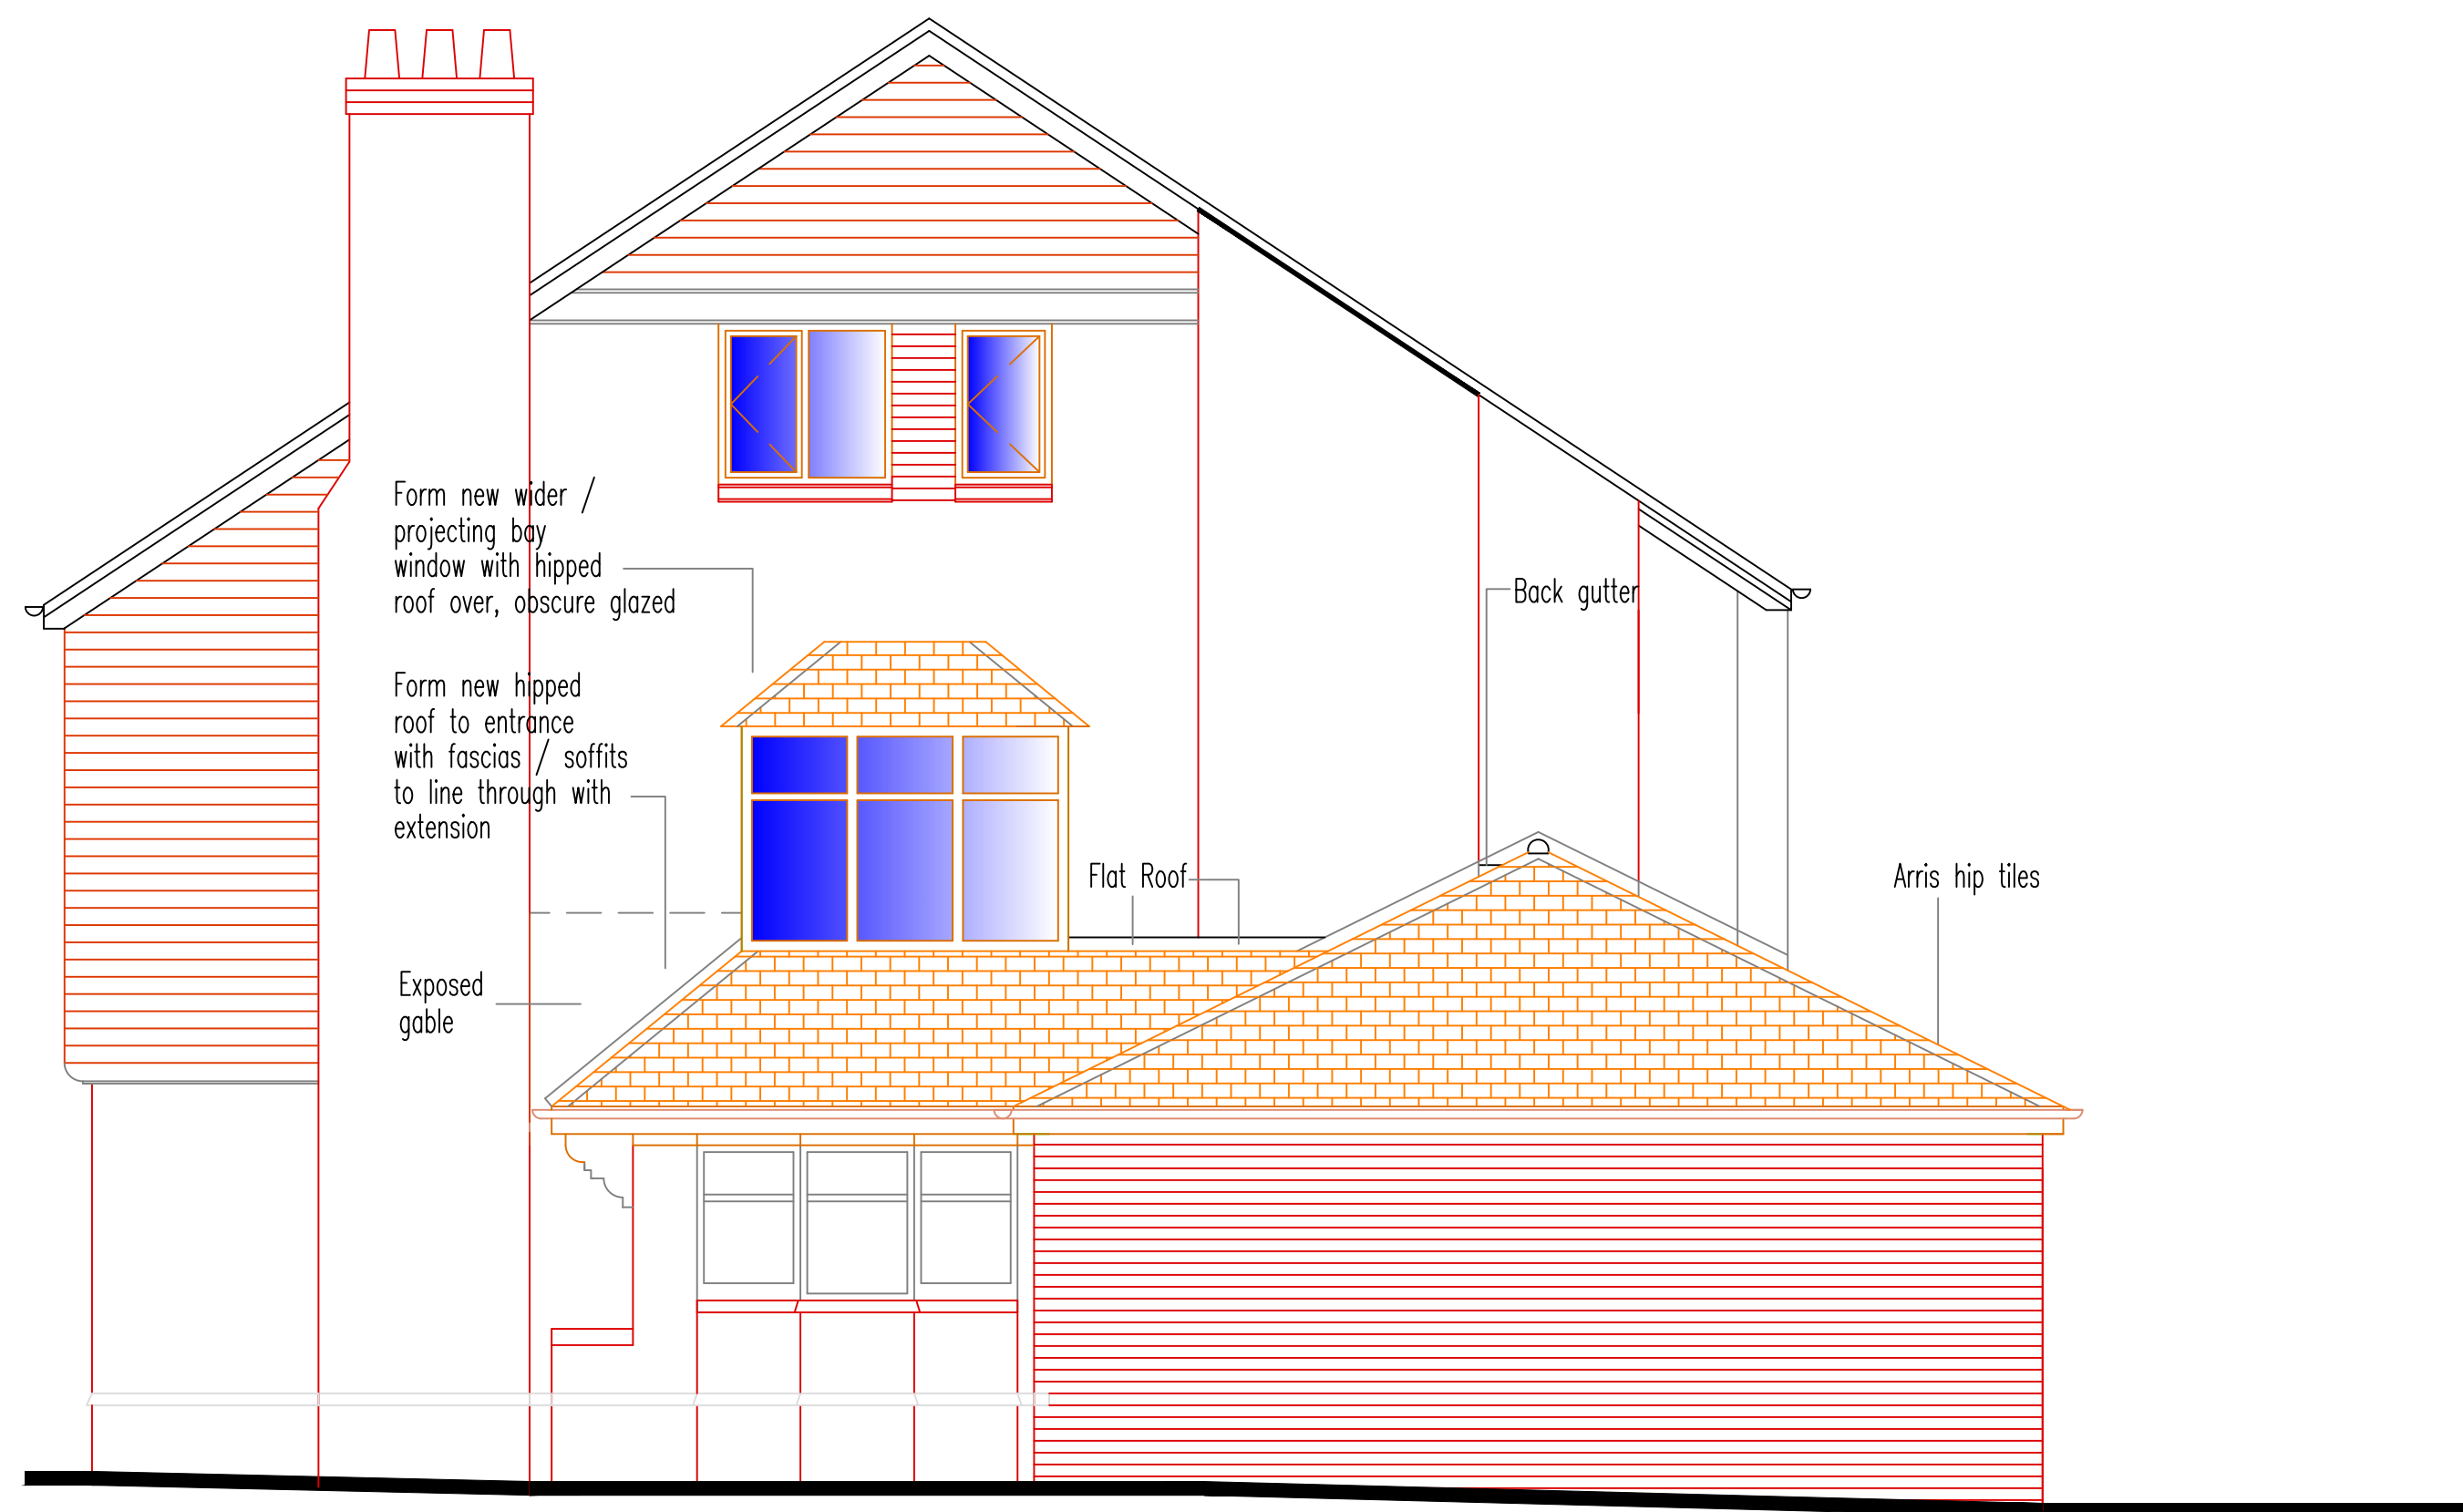


Proposed Front Elevation

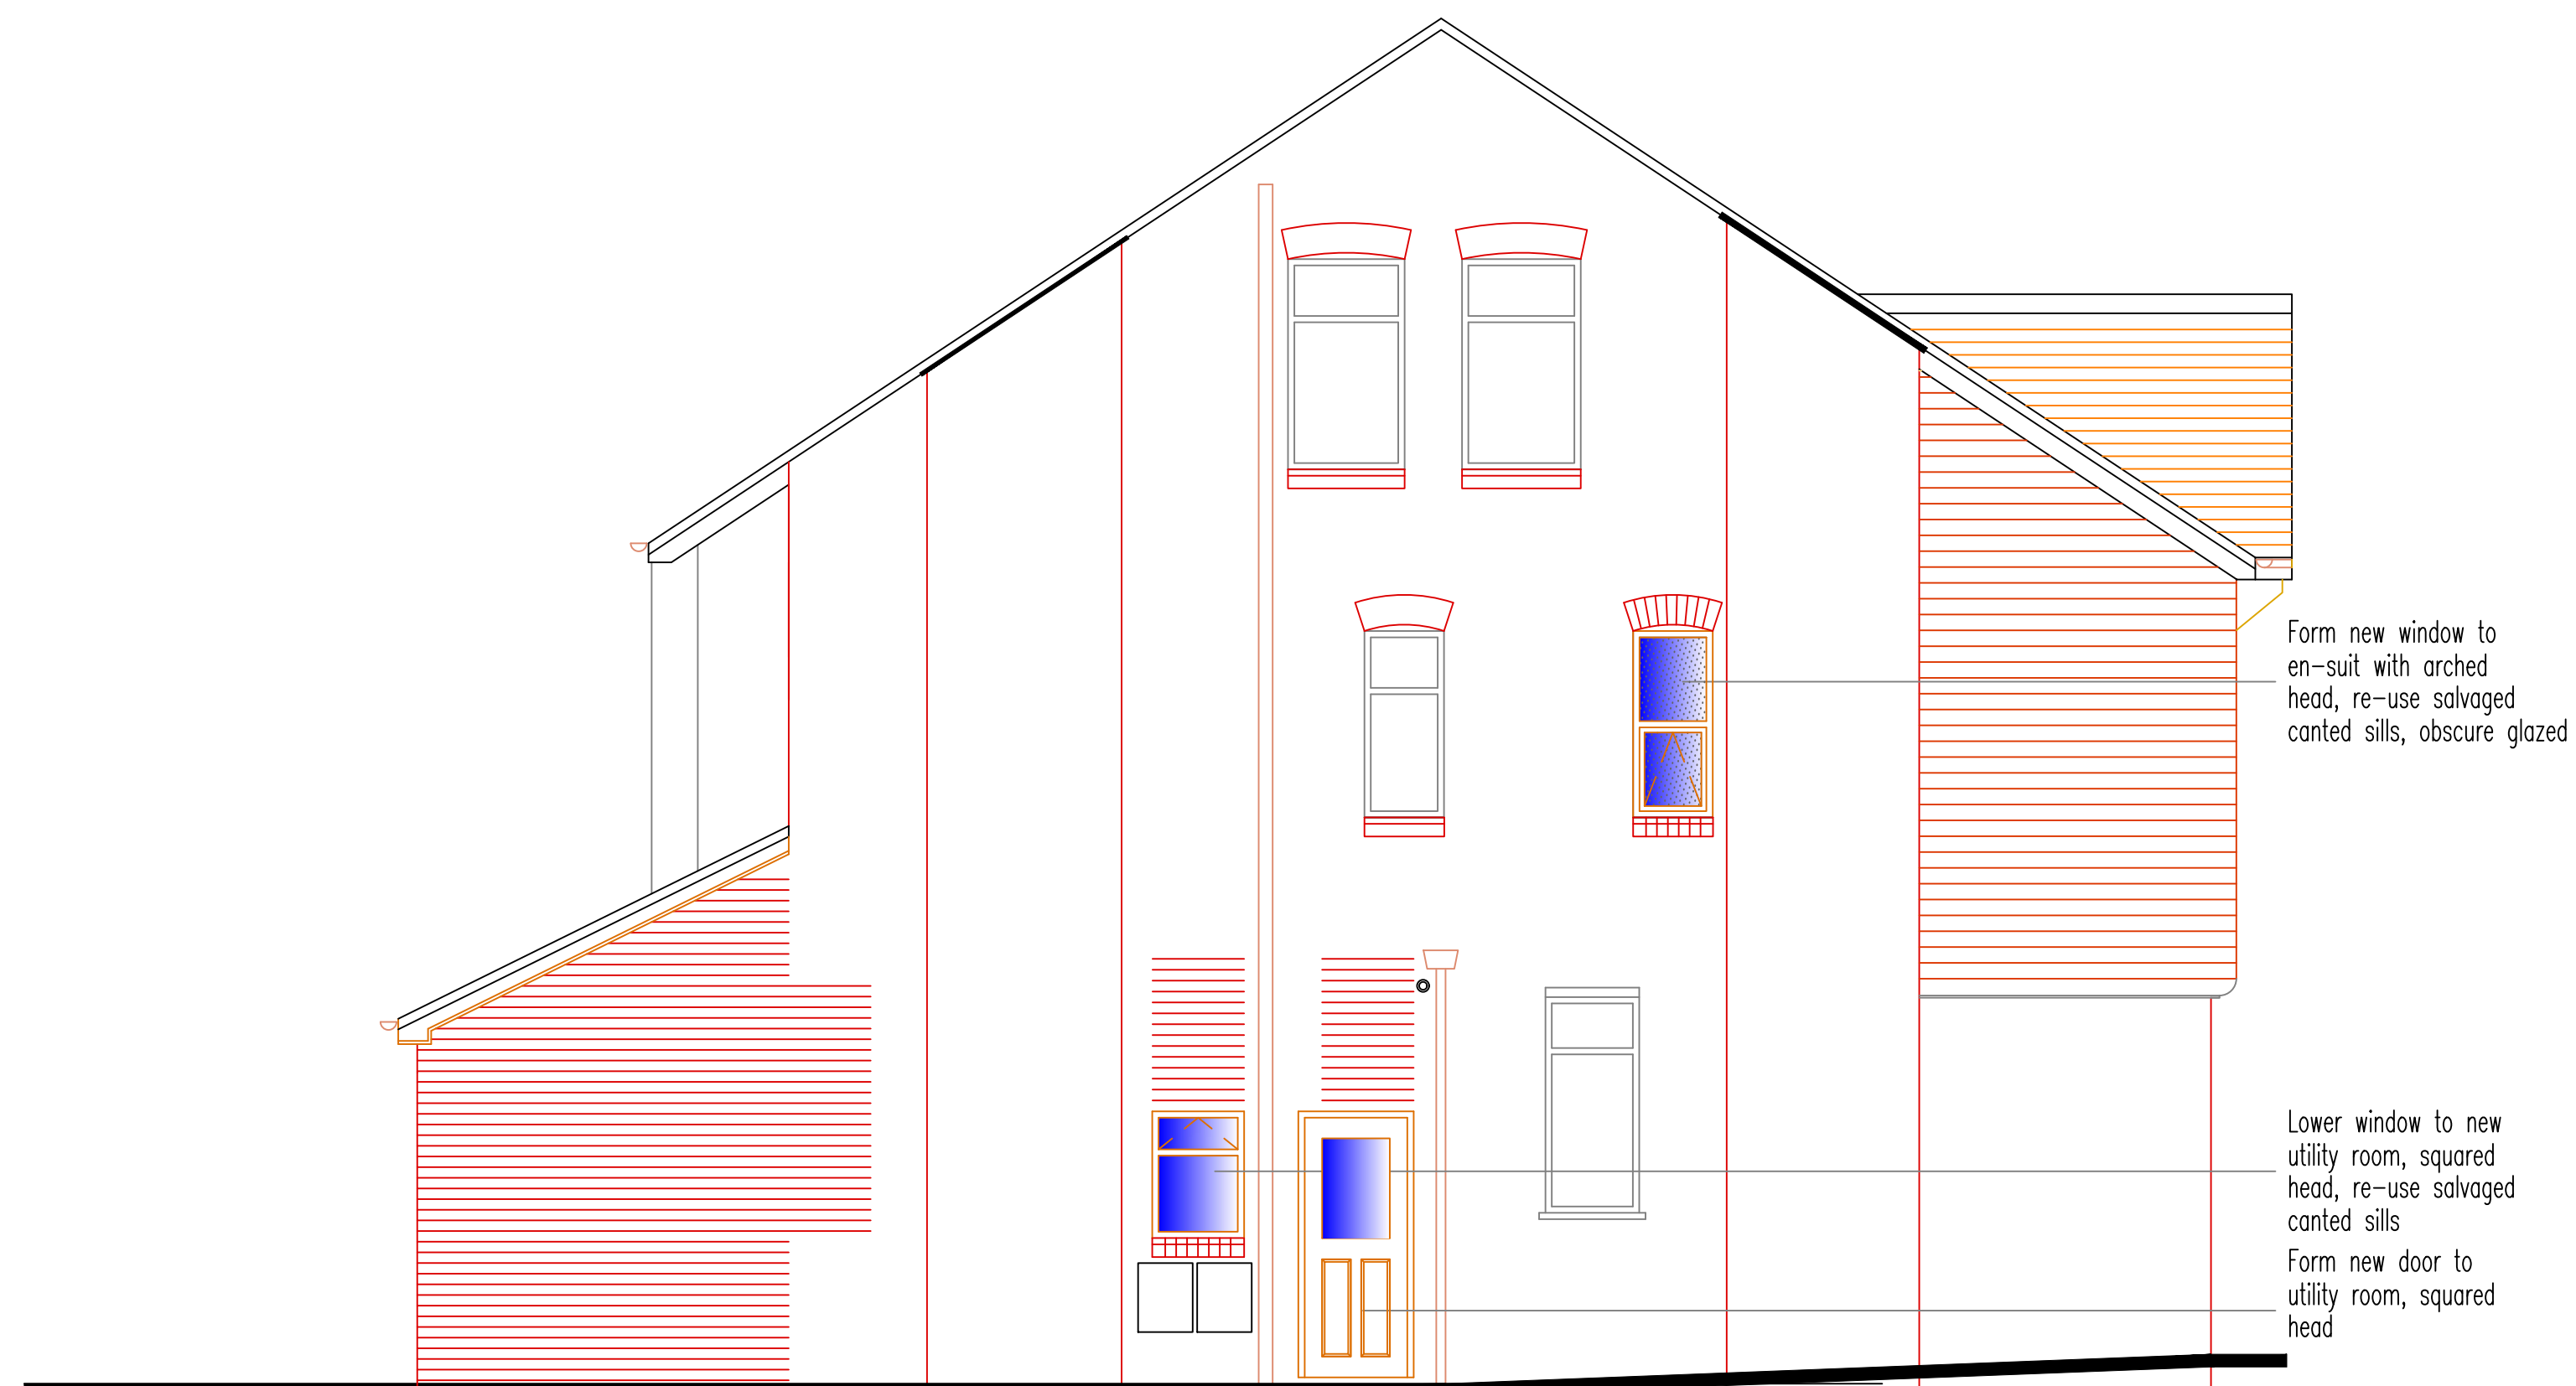

Proposed Left Hand Gable Elevation

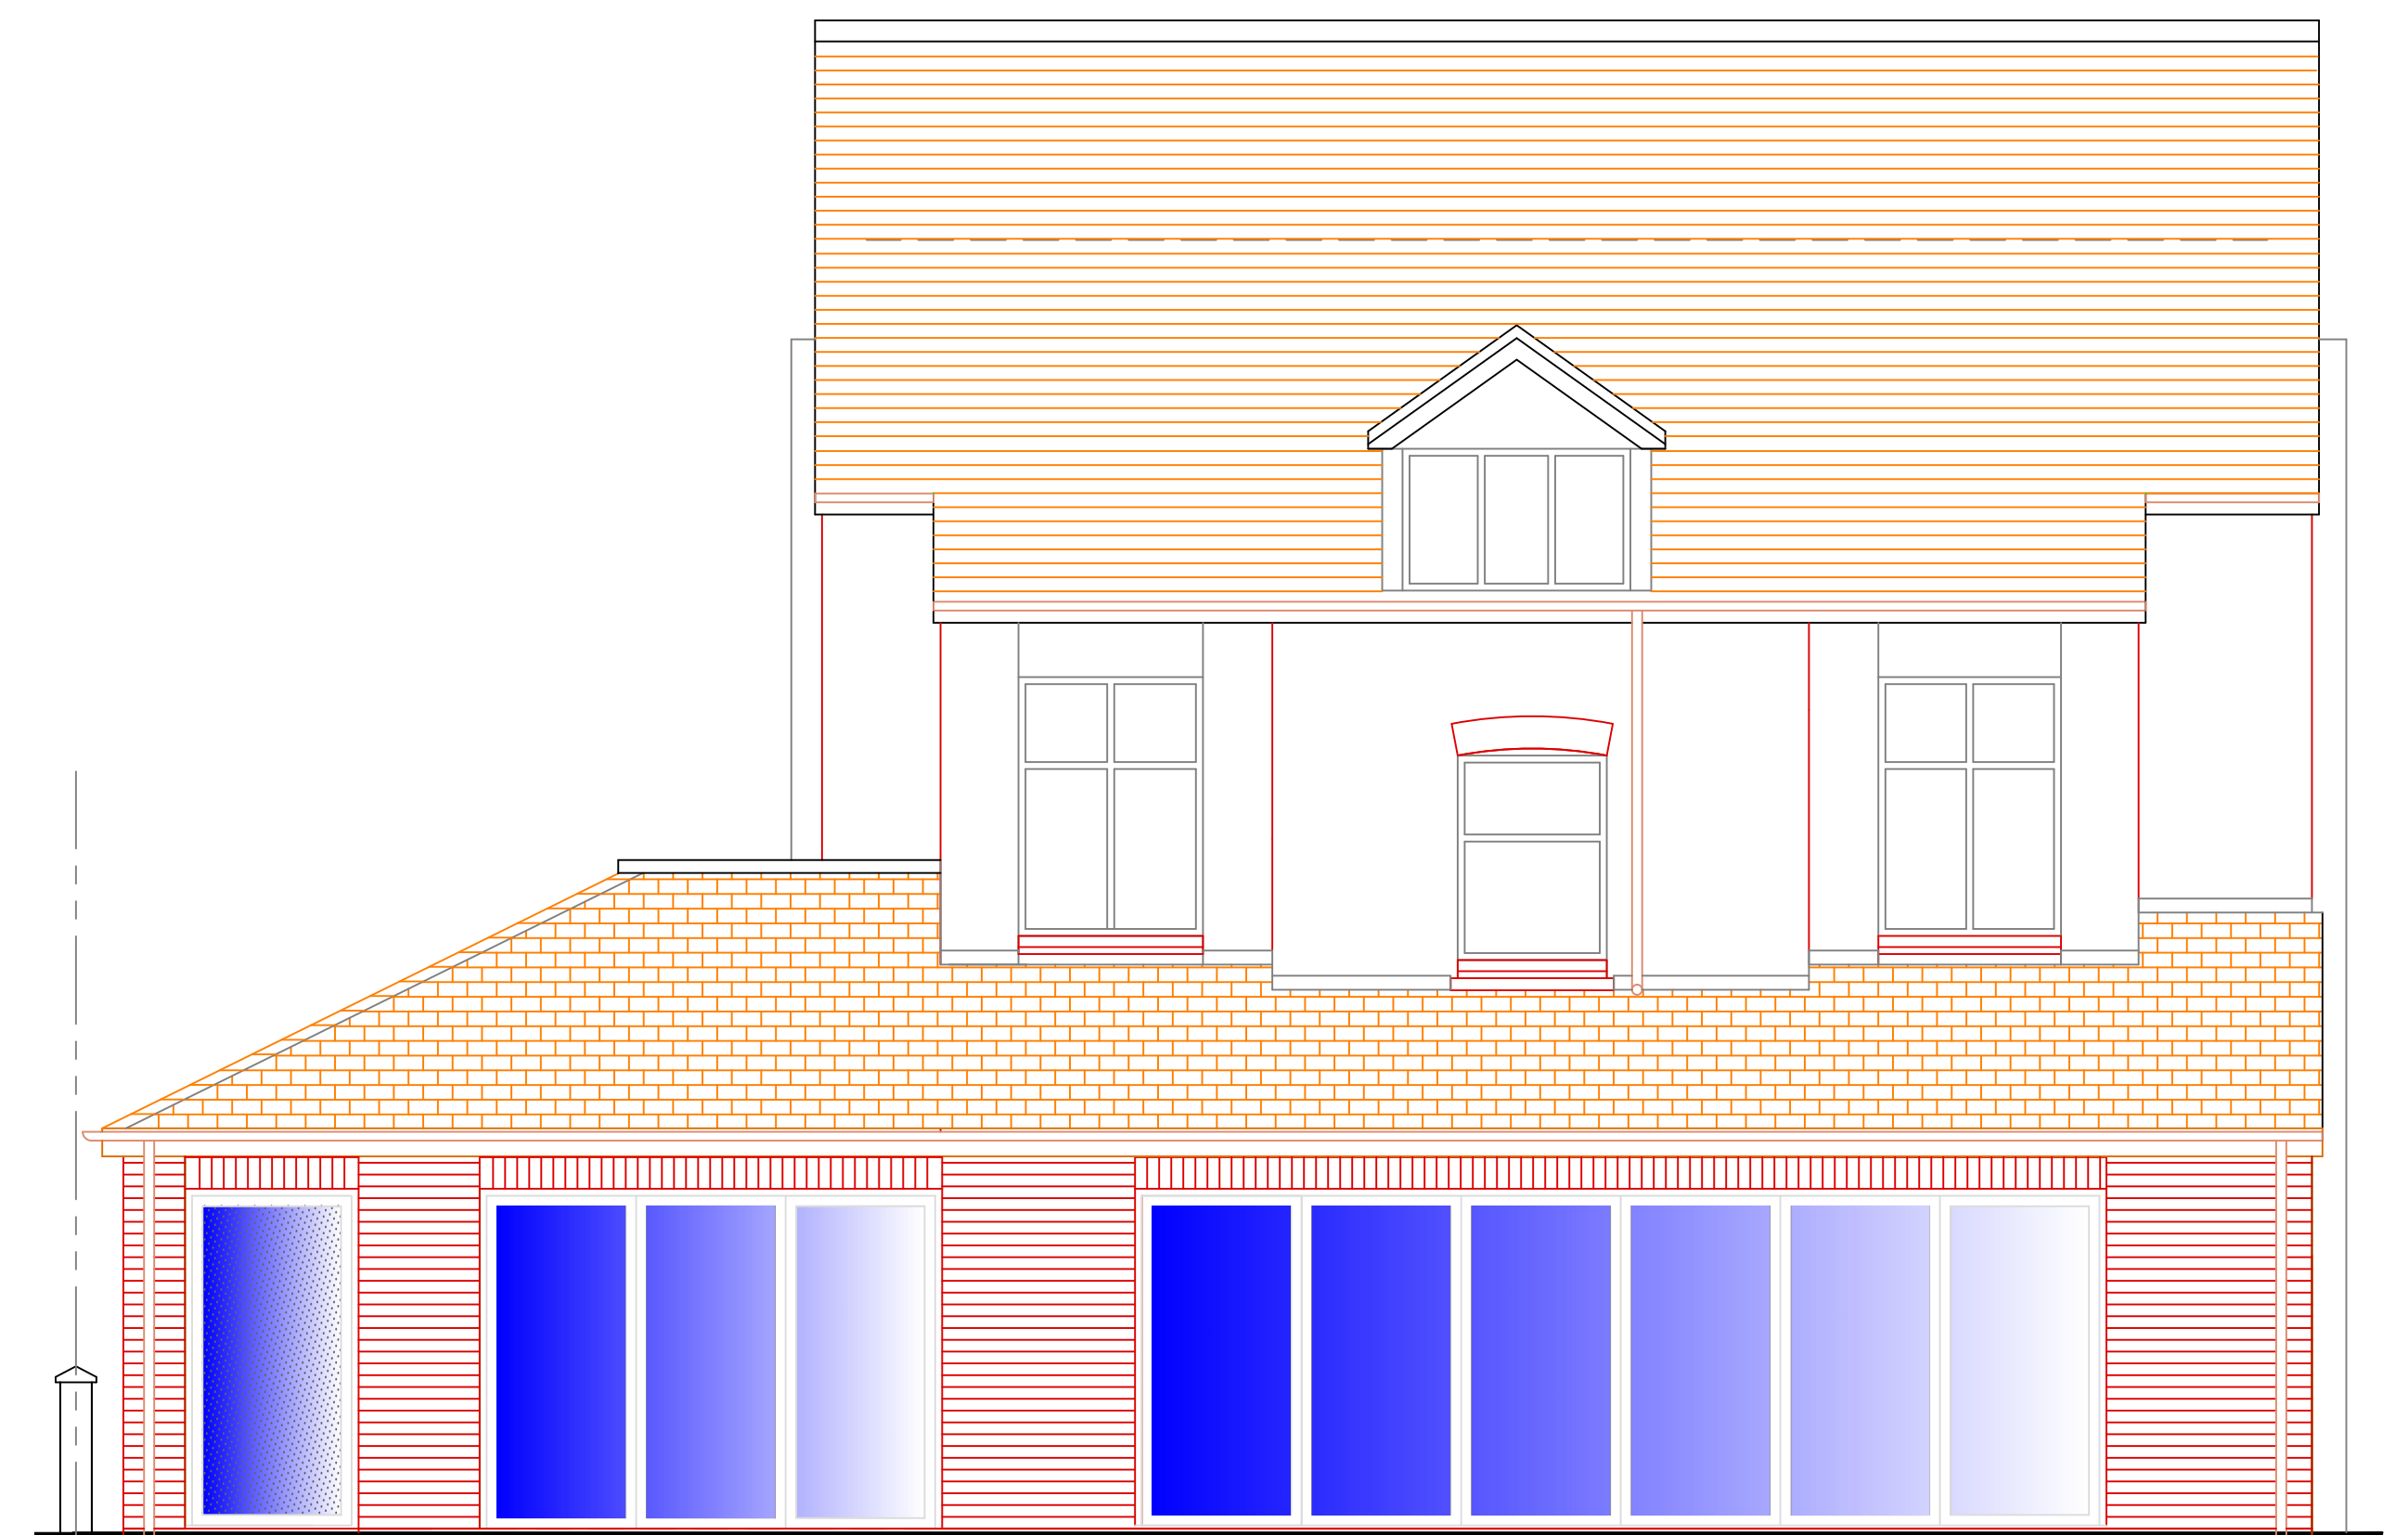

Proposed Rear Elevation

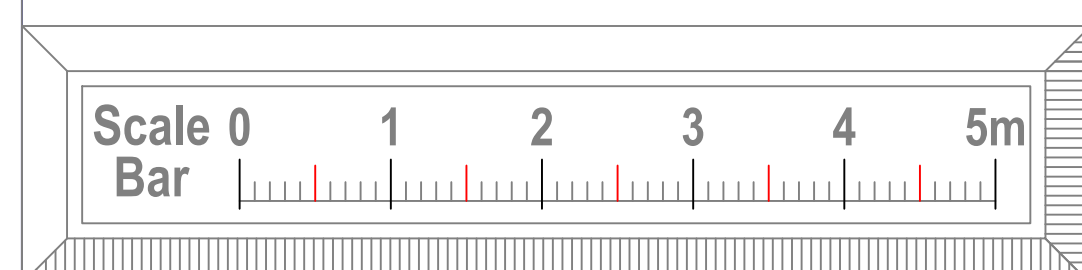

Client Liz Riding and Ritchie Irvine	Location 27 Belfield Road Didsbury M20 6BJ	C	Issued for planning	Aug 21	DAP
		Rev.	Mod. Notes	Date	By
		Scale 1:50	Sheet A1		
Drawing Title Proposed elevations	Job Title Proposed extension and internal alterations	Date Aug 21	Drawn by DAP		
		Dwg. No. 42/21-05			Rev. C