

This design and drawing is the copyright of CA+D Architects Ltd. It is to be used for the project and site only and may not be reproduced, stored in a retrieval system, or transmitted in any form whatsoever without written consent. Issue of this drawing does not impact any real or implied copyright license.

THESE ARE NOT CONSTRUCTION DRAWINGS. DO NOT SCALE FROM THIS DRAWING. ALL DIMENSIONS ARE INDICATIVE AND SHOULD ALWAYS BE CHECKED BY THE CONTRACTOR PRIOR TO STARTING WORK.

THESE DRAWINGS HAVE BEEN PREPARED FOR PLANNING PURPOSES ONLY AND DO NOT COMPLY WITH BUILDING REGULATION PURPOSES ONLY

IF IN DOUBT CONTACT THE ARCHITECT.

This drawing is to be read in conjunction with all relevant drawings and information, inclusive of Building regulations specification and Structural Engineers drawings.

The main contractor/builder is to interpret the requirements in relationship to the site conditions encountered and as agreed with the Building Control officer. It is the contractors obligation to ensure all work is to be completed in accordance with Building Regulations.

All dimensions and sizes to be verified on site prior to the purchase or manufacture of any elements

Any discrepancies to be reported to the client/project manager

DRAFT

These drawings are for the discharge of planning conditions and subject to approval from a Structural Engineer and other relevant professional consultants. Do not Construct, or purchase elements / materials based on these drawings.

R6	
R5	
R4	
R3	
R2	
R1	07/7721 Issue for client - internal redesign
Rev.	Date
Issued for:	client comment


Location:
land to the rear of the premises (120 and 120a)
Plot 120a, Millington Road
M16 8FA

Project:
Erection of part single part two storey building to provide clinic

Drawing Title:
Proposed Ground Floor Plans



Drawing No: 200
Project No: 1178
Date: 11/06/2021
Scale: 50@A1
Drawn: NP
Checked: MC

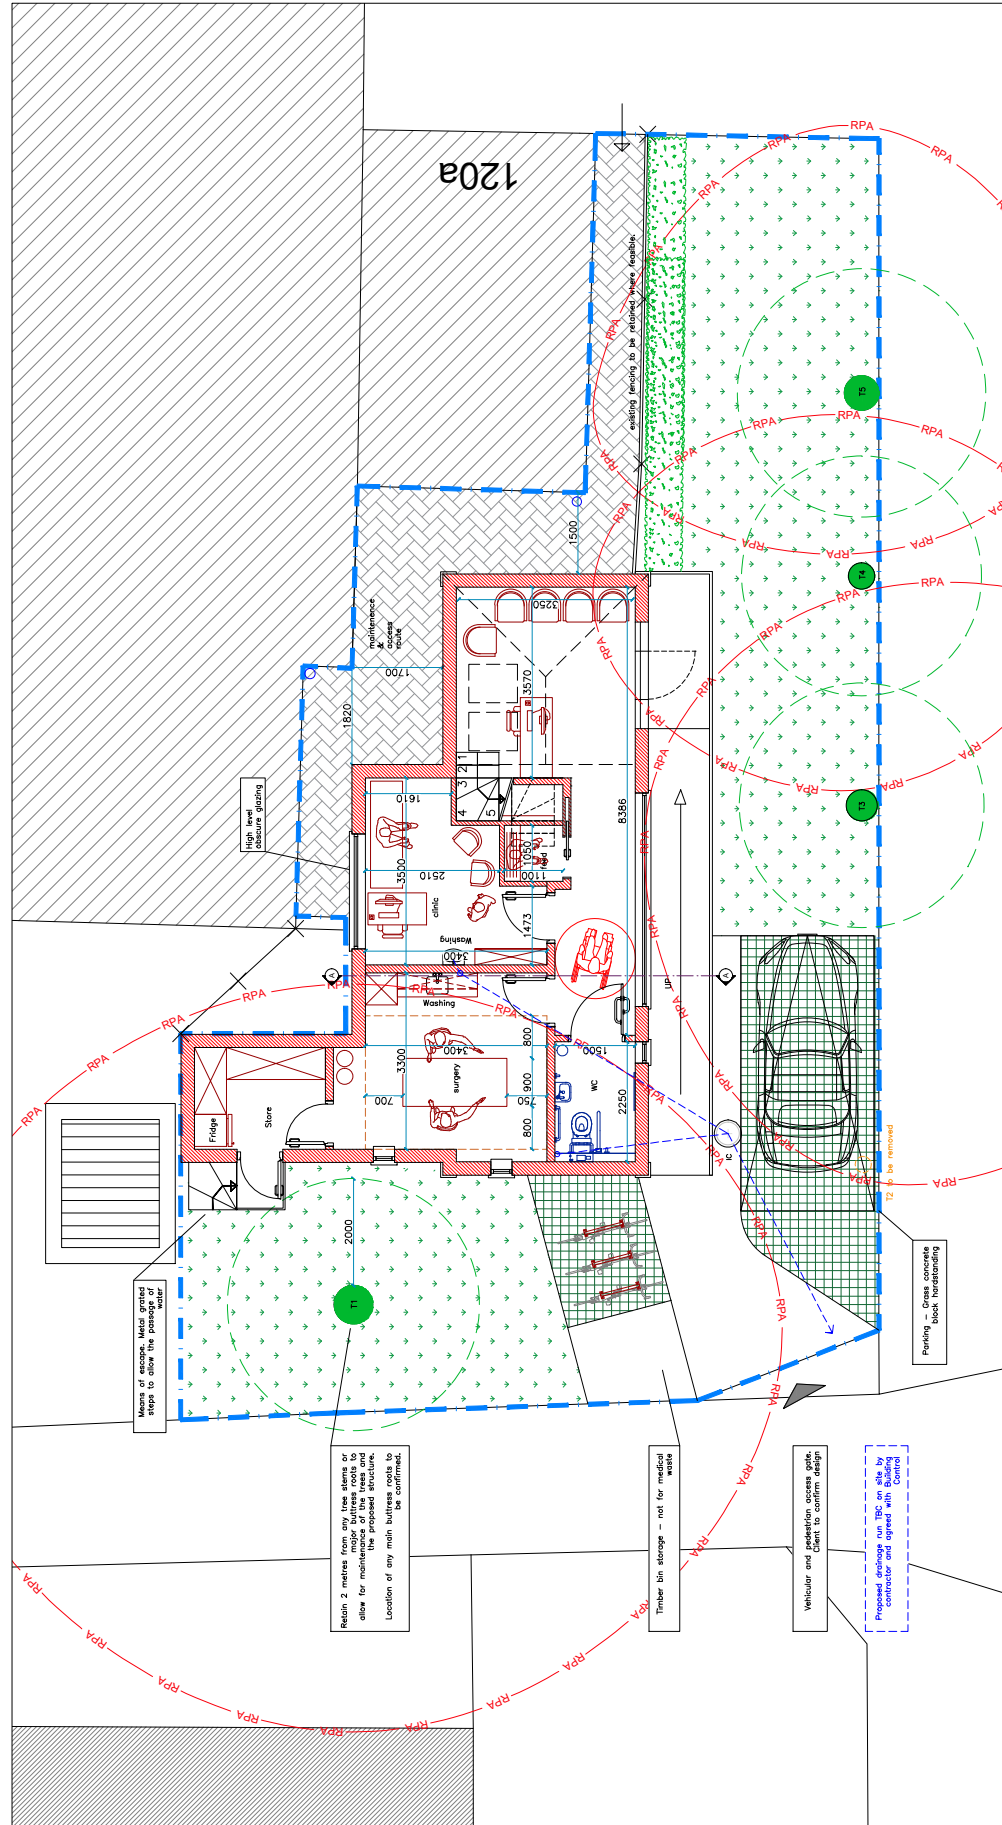

Proposed Ground Floor Plans