


The copyright of this drawing is reserved by Cordless Consultants. It is issued on the condition that it is not copied, reproduced or disclosed to a third party, either wholly or in part, without the consent in writing of Cordless Consultants.
Work to figured dimensions.
Do not scale from this drawing.

REFERENCE DRAWING


Drawing generated from HLW drawing No:
TF06-22023 Rev: ?
Received: 14/02/22

LEGEND


-  MOTORISED OPTION A
 MOTORISED OPTION B

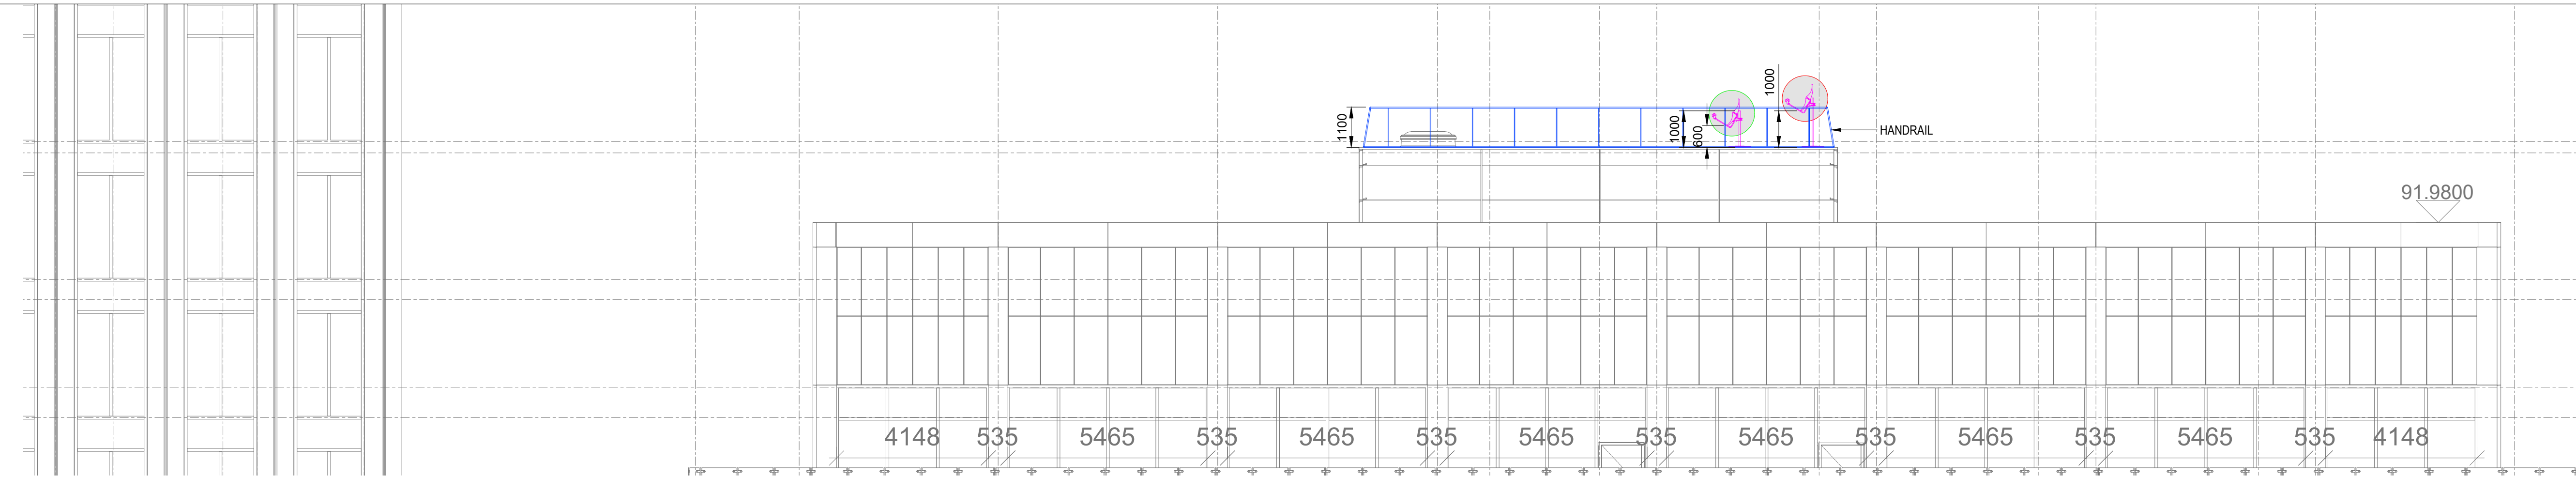


EAST ELEVATION
SCALE 1:100

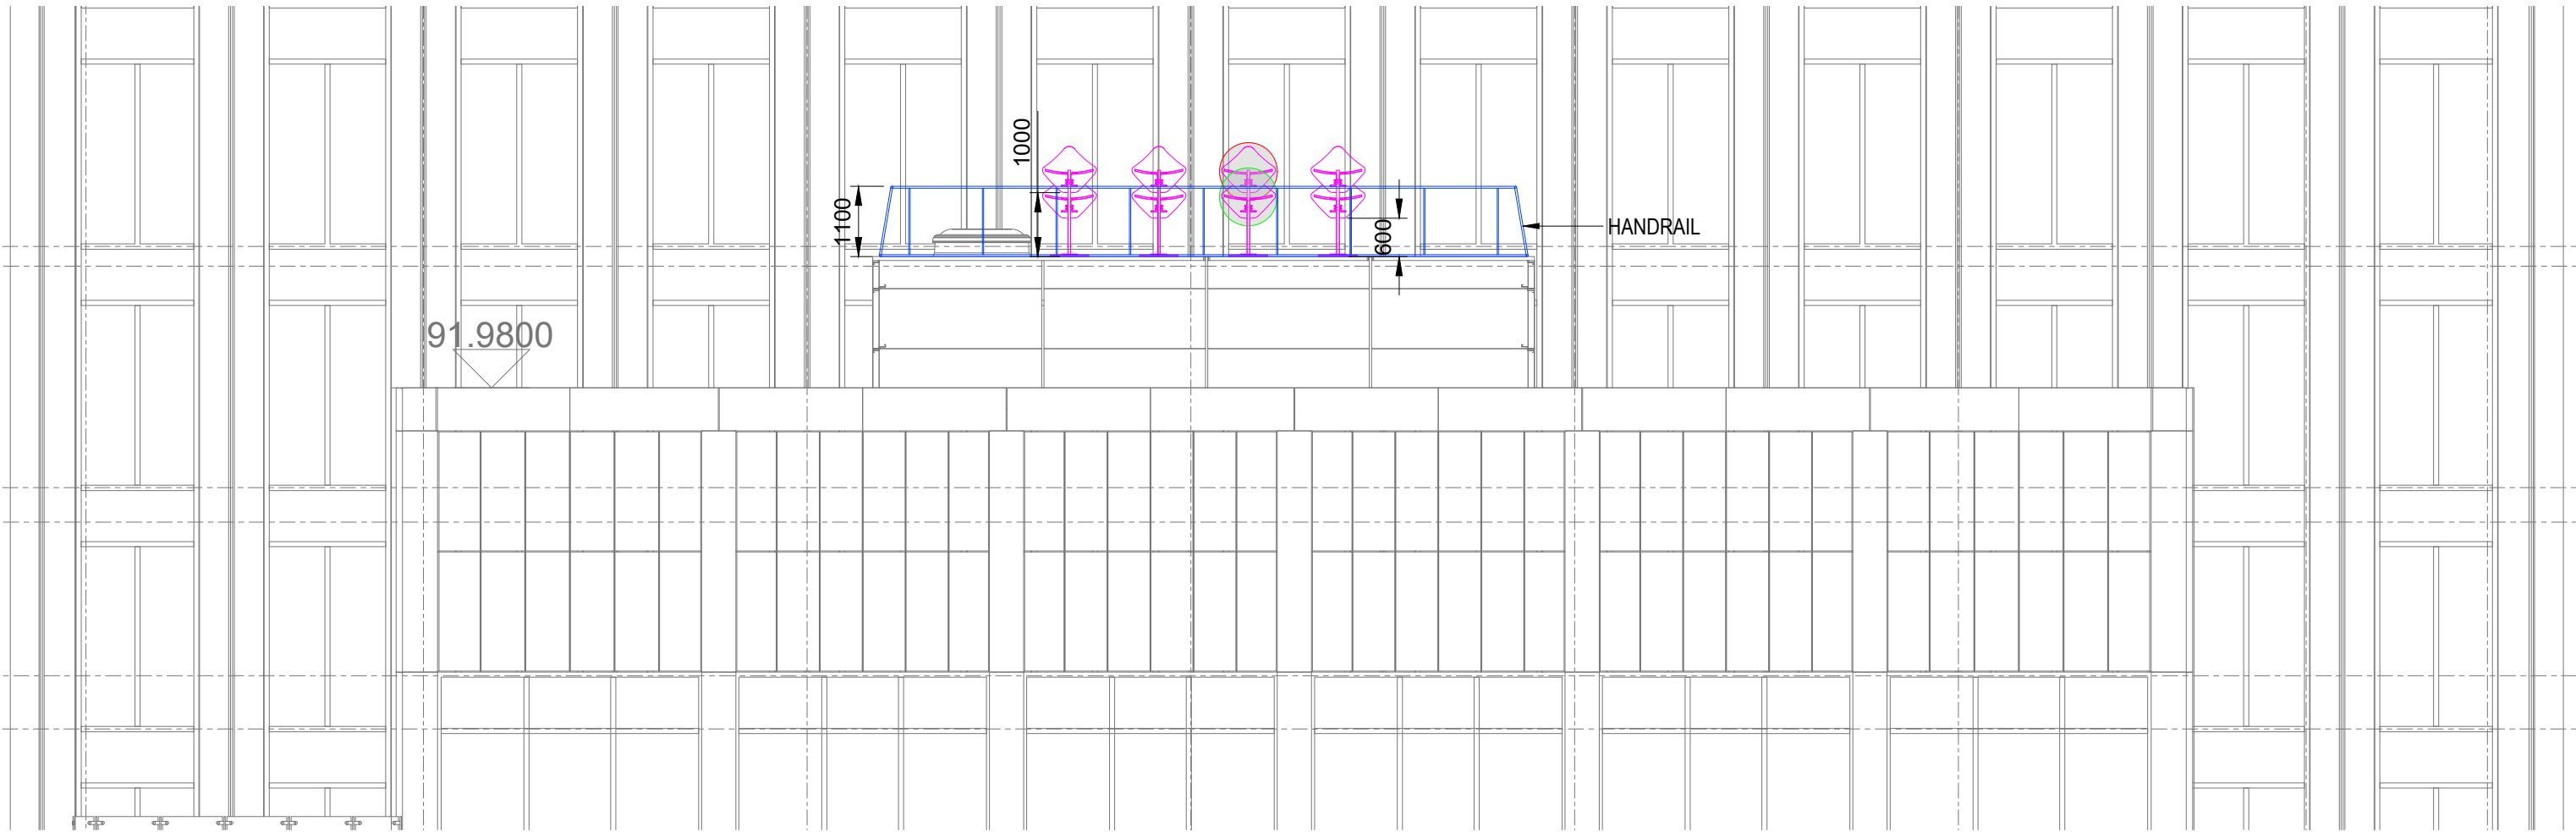


NORTH ELEVATION
SCALE 1:100

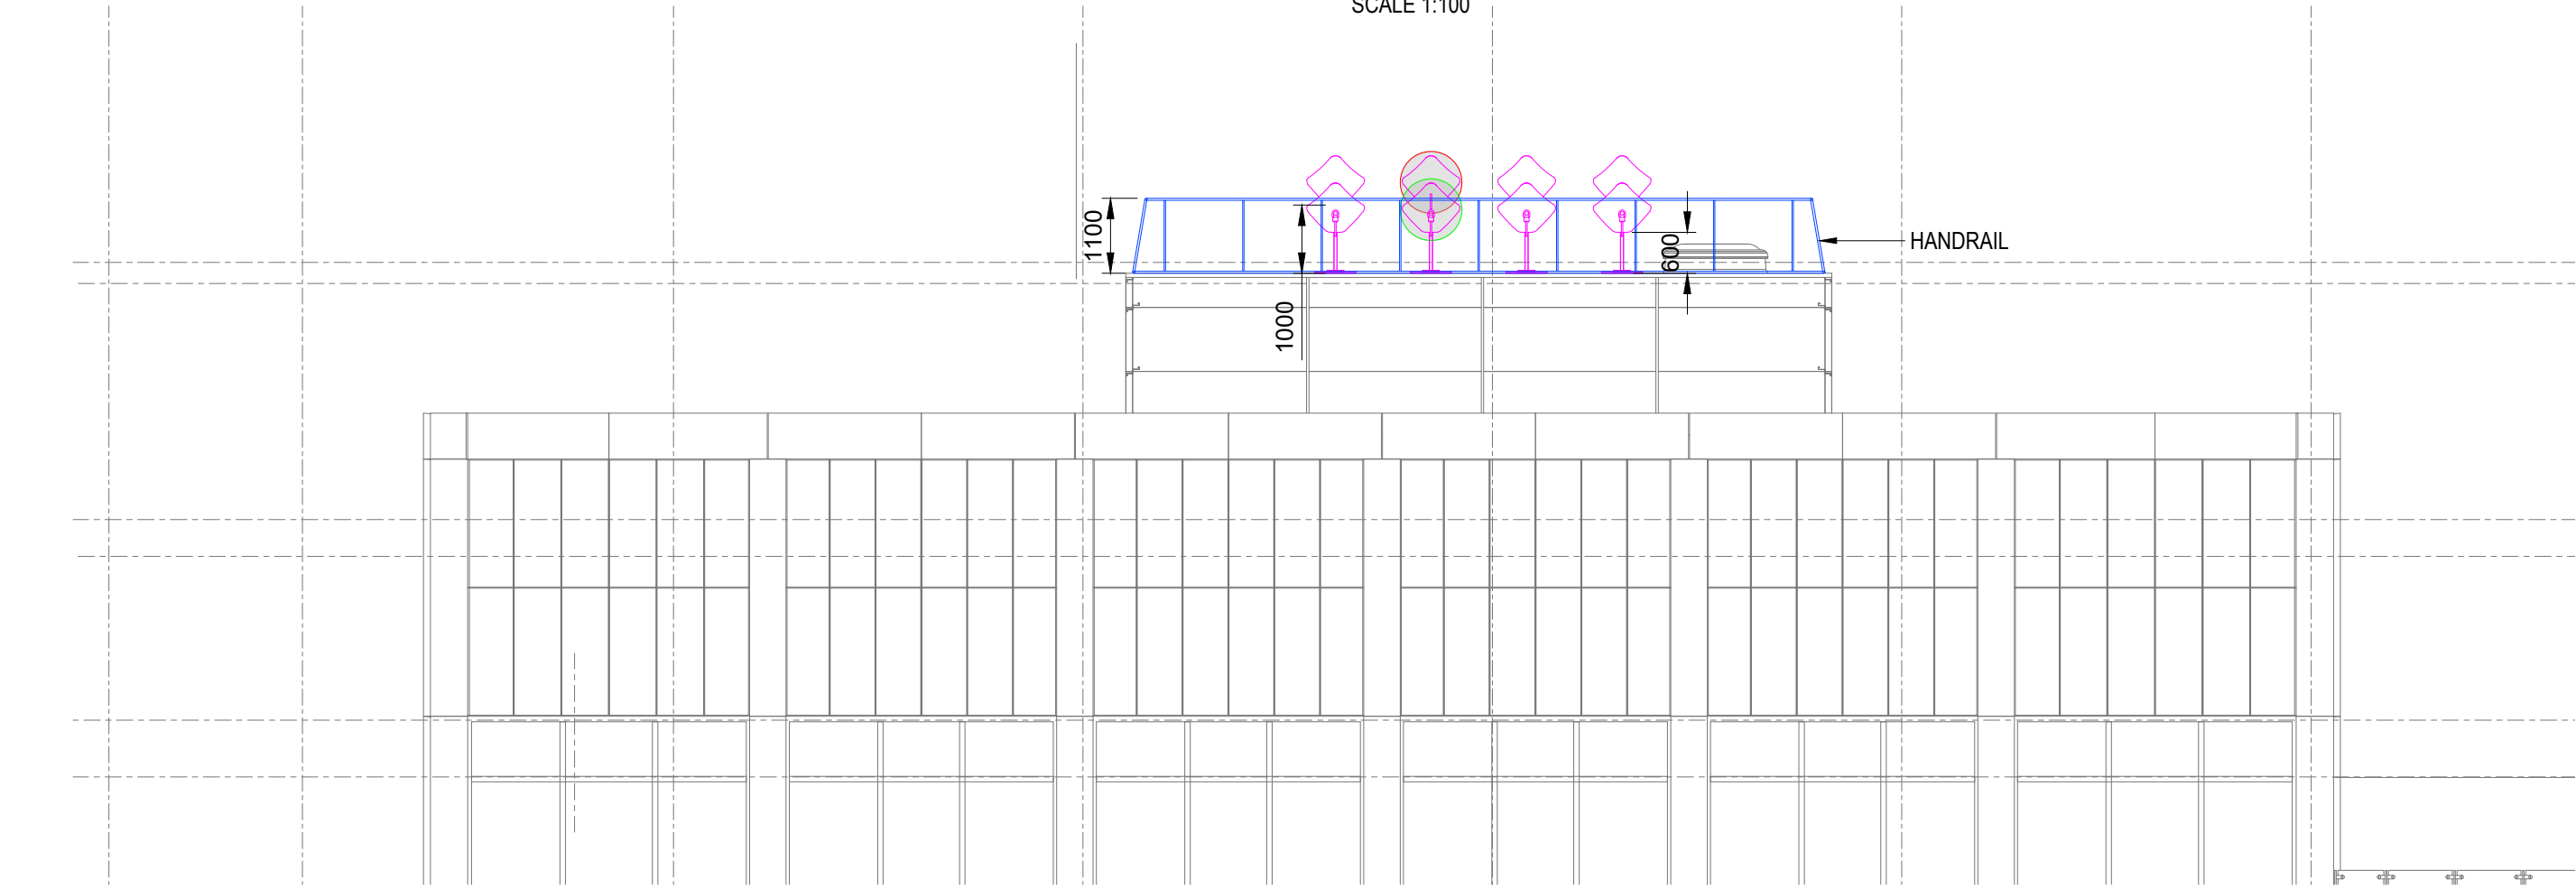

SOUTH ELEVATION
SCALE 1:100

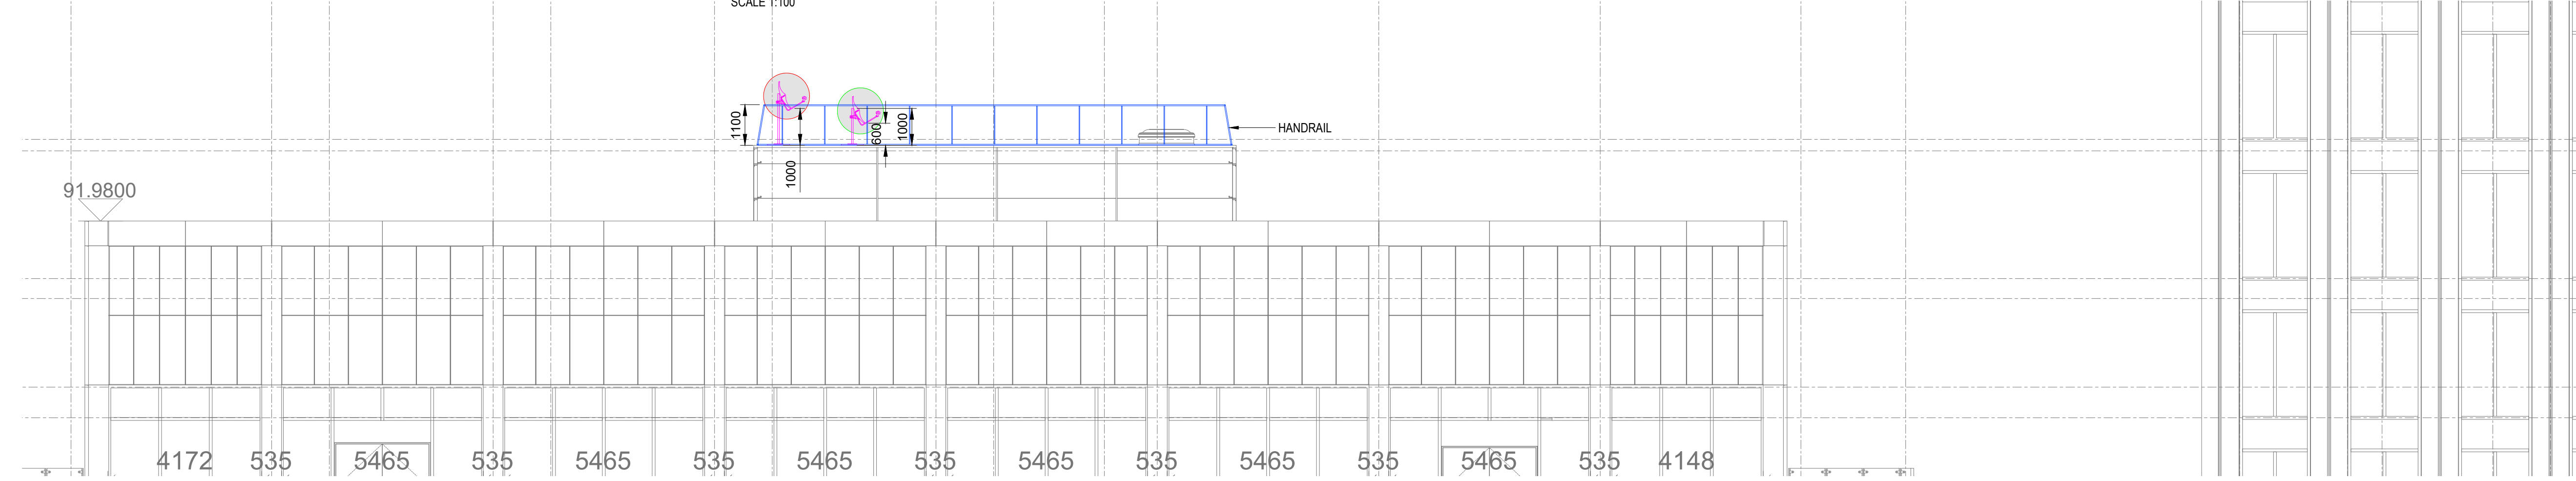

WEST ELEVATION
SCALE 1:100

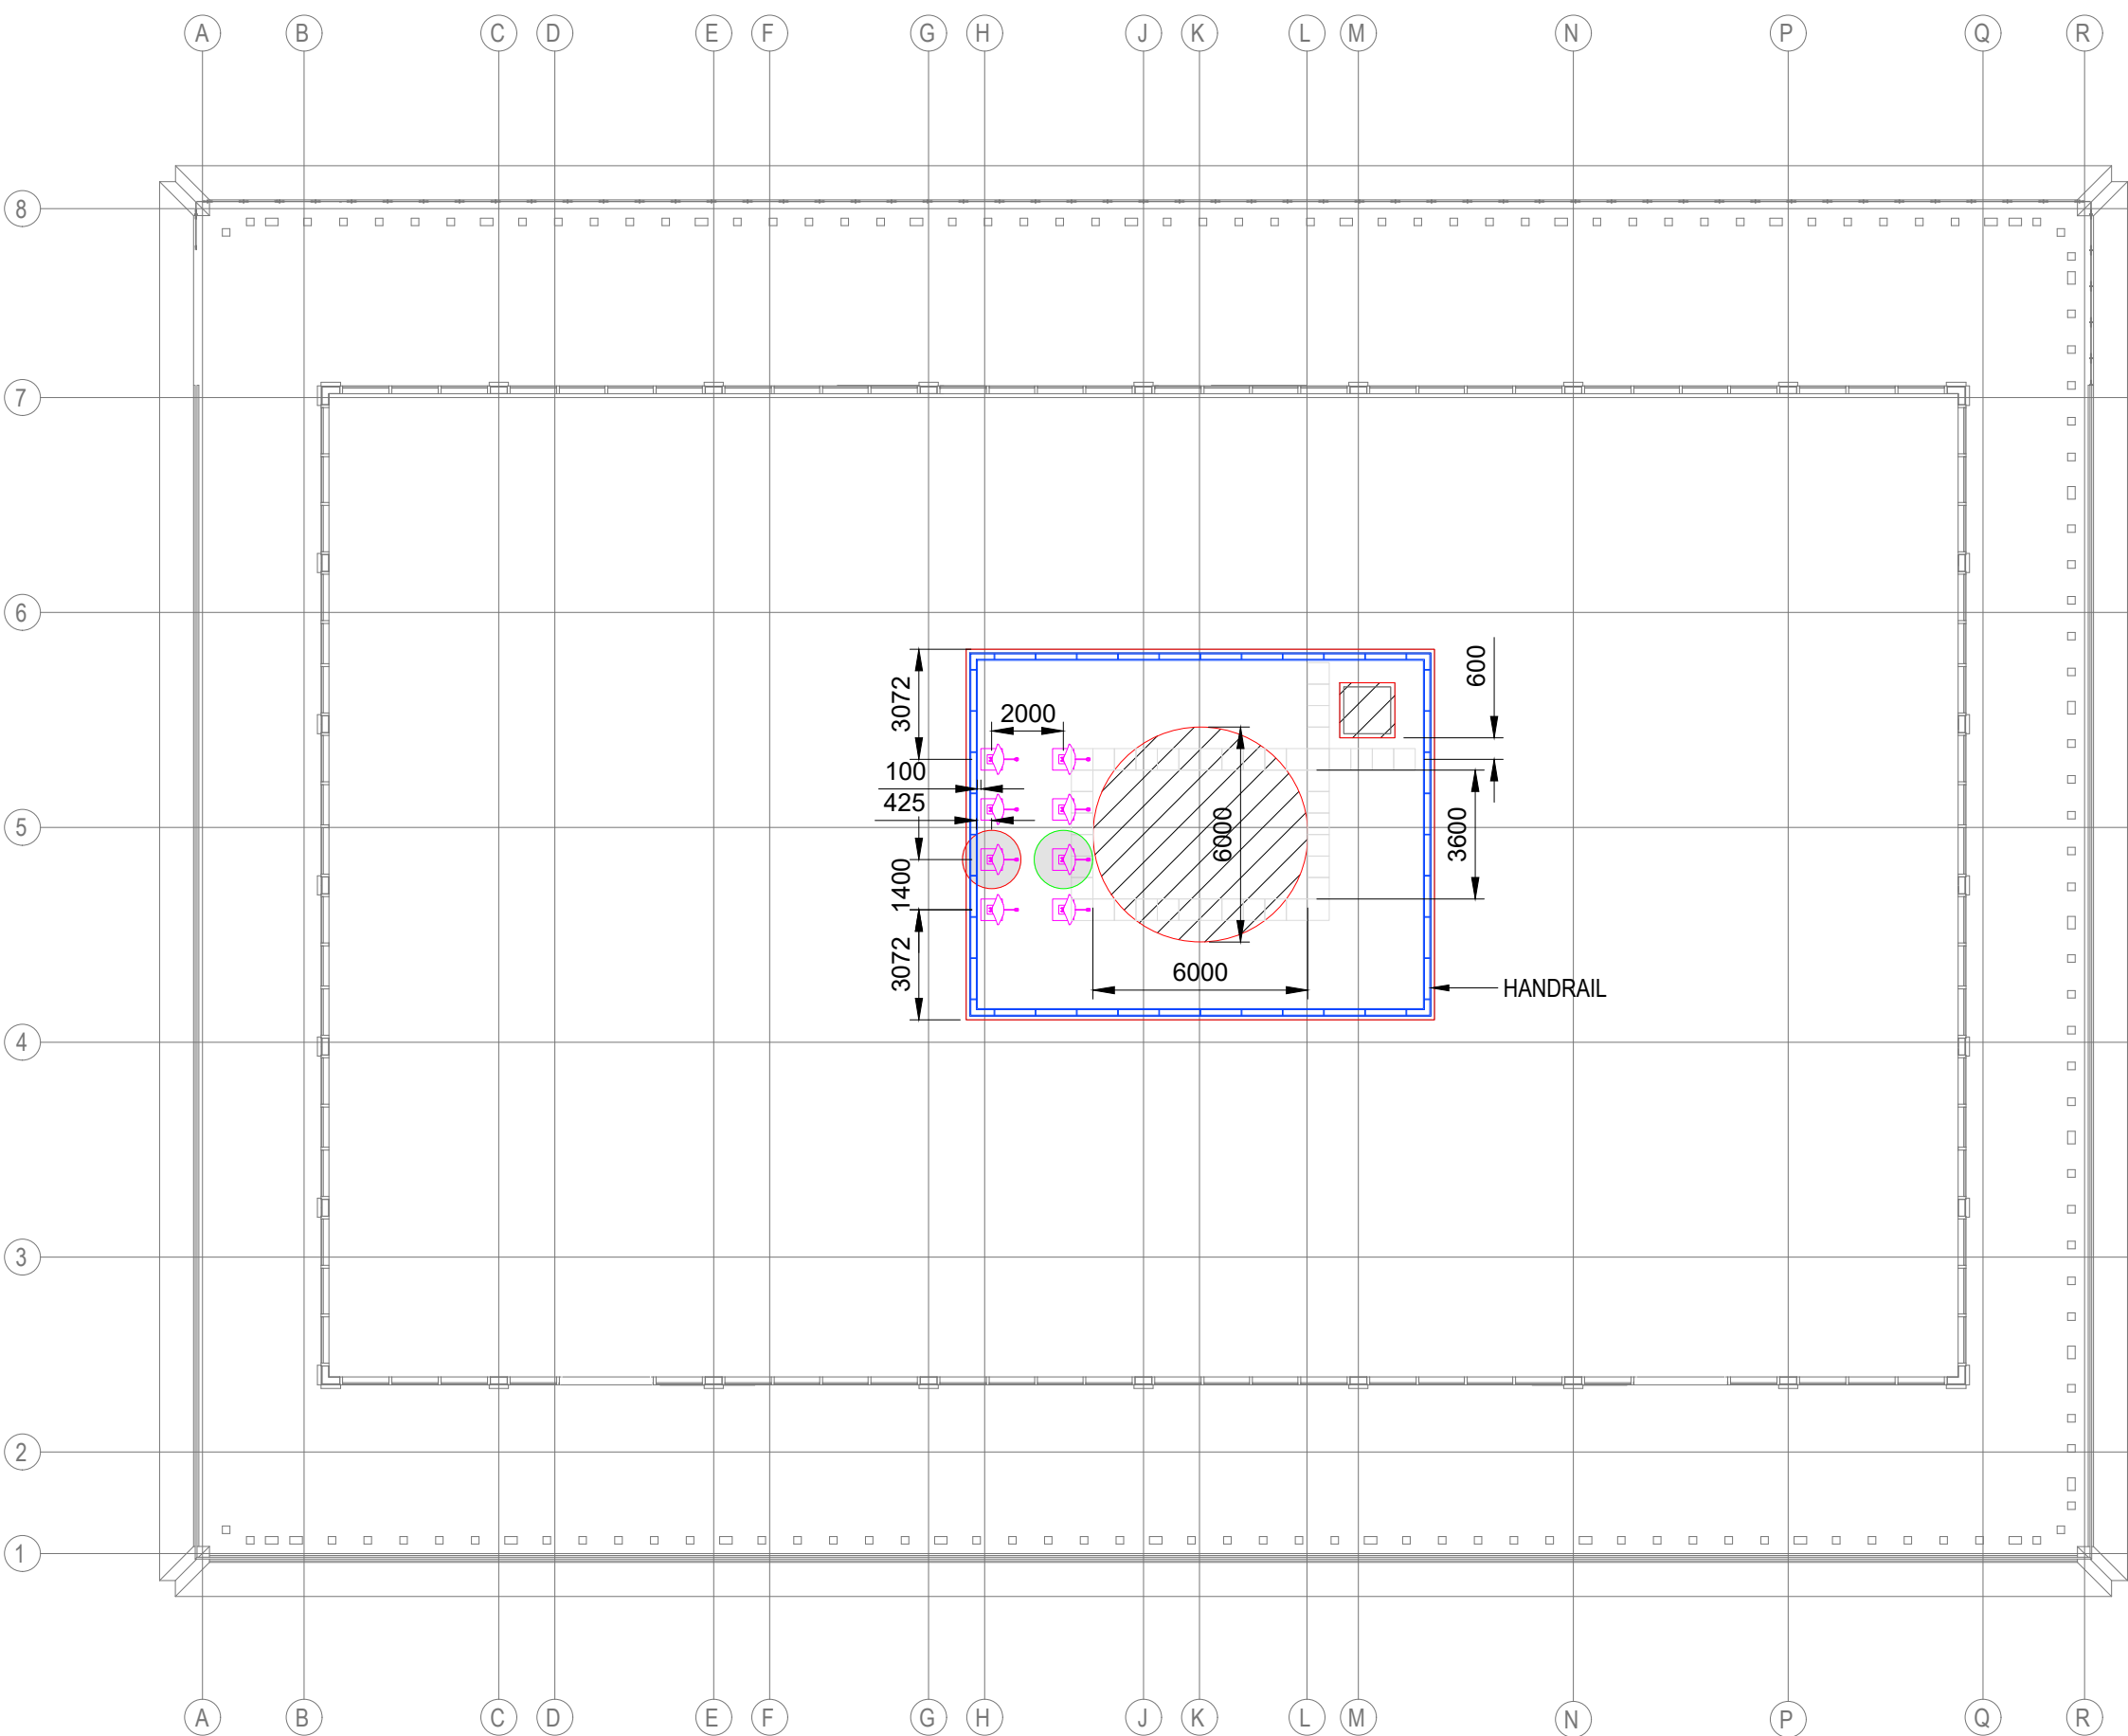

PLAN
1:200

P1	23/05/22	FOR INFORMATION	PT	GB
Rev	Date	Reason for issue	By	Chk



Client
ROKU

Project
No.1 Circle Square, 1 Symphony Park
Manchester, M1 7ED

Drawing Title
Proposed Site Layout and Elevation
Plan

Scale @ A1 1:100/1:250	Date 23/05/22	Drawn PT	Checked GB
---------------------------	------------------	-------------	---------------

Drawing No CC22005-AV-EL-22	Revision P1
--------------------------------	----------------