


This drawing and design are the property of Pye Design Ltd. and should not be reproduced without the consent in writing of Pye Design Ltd.

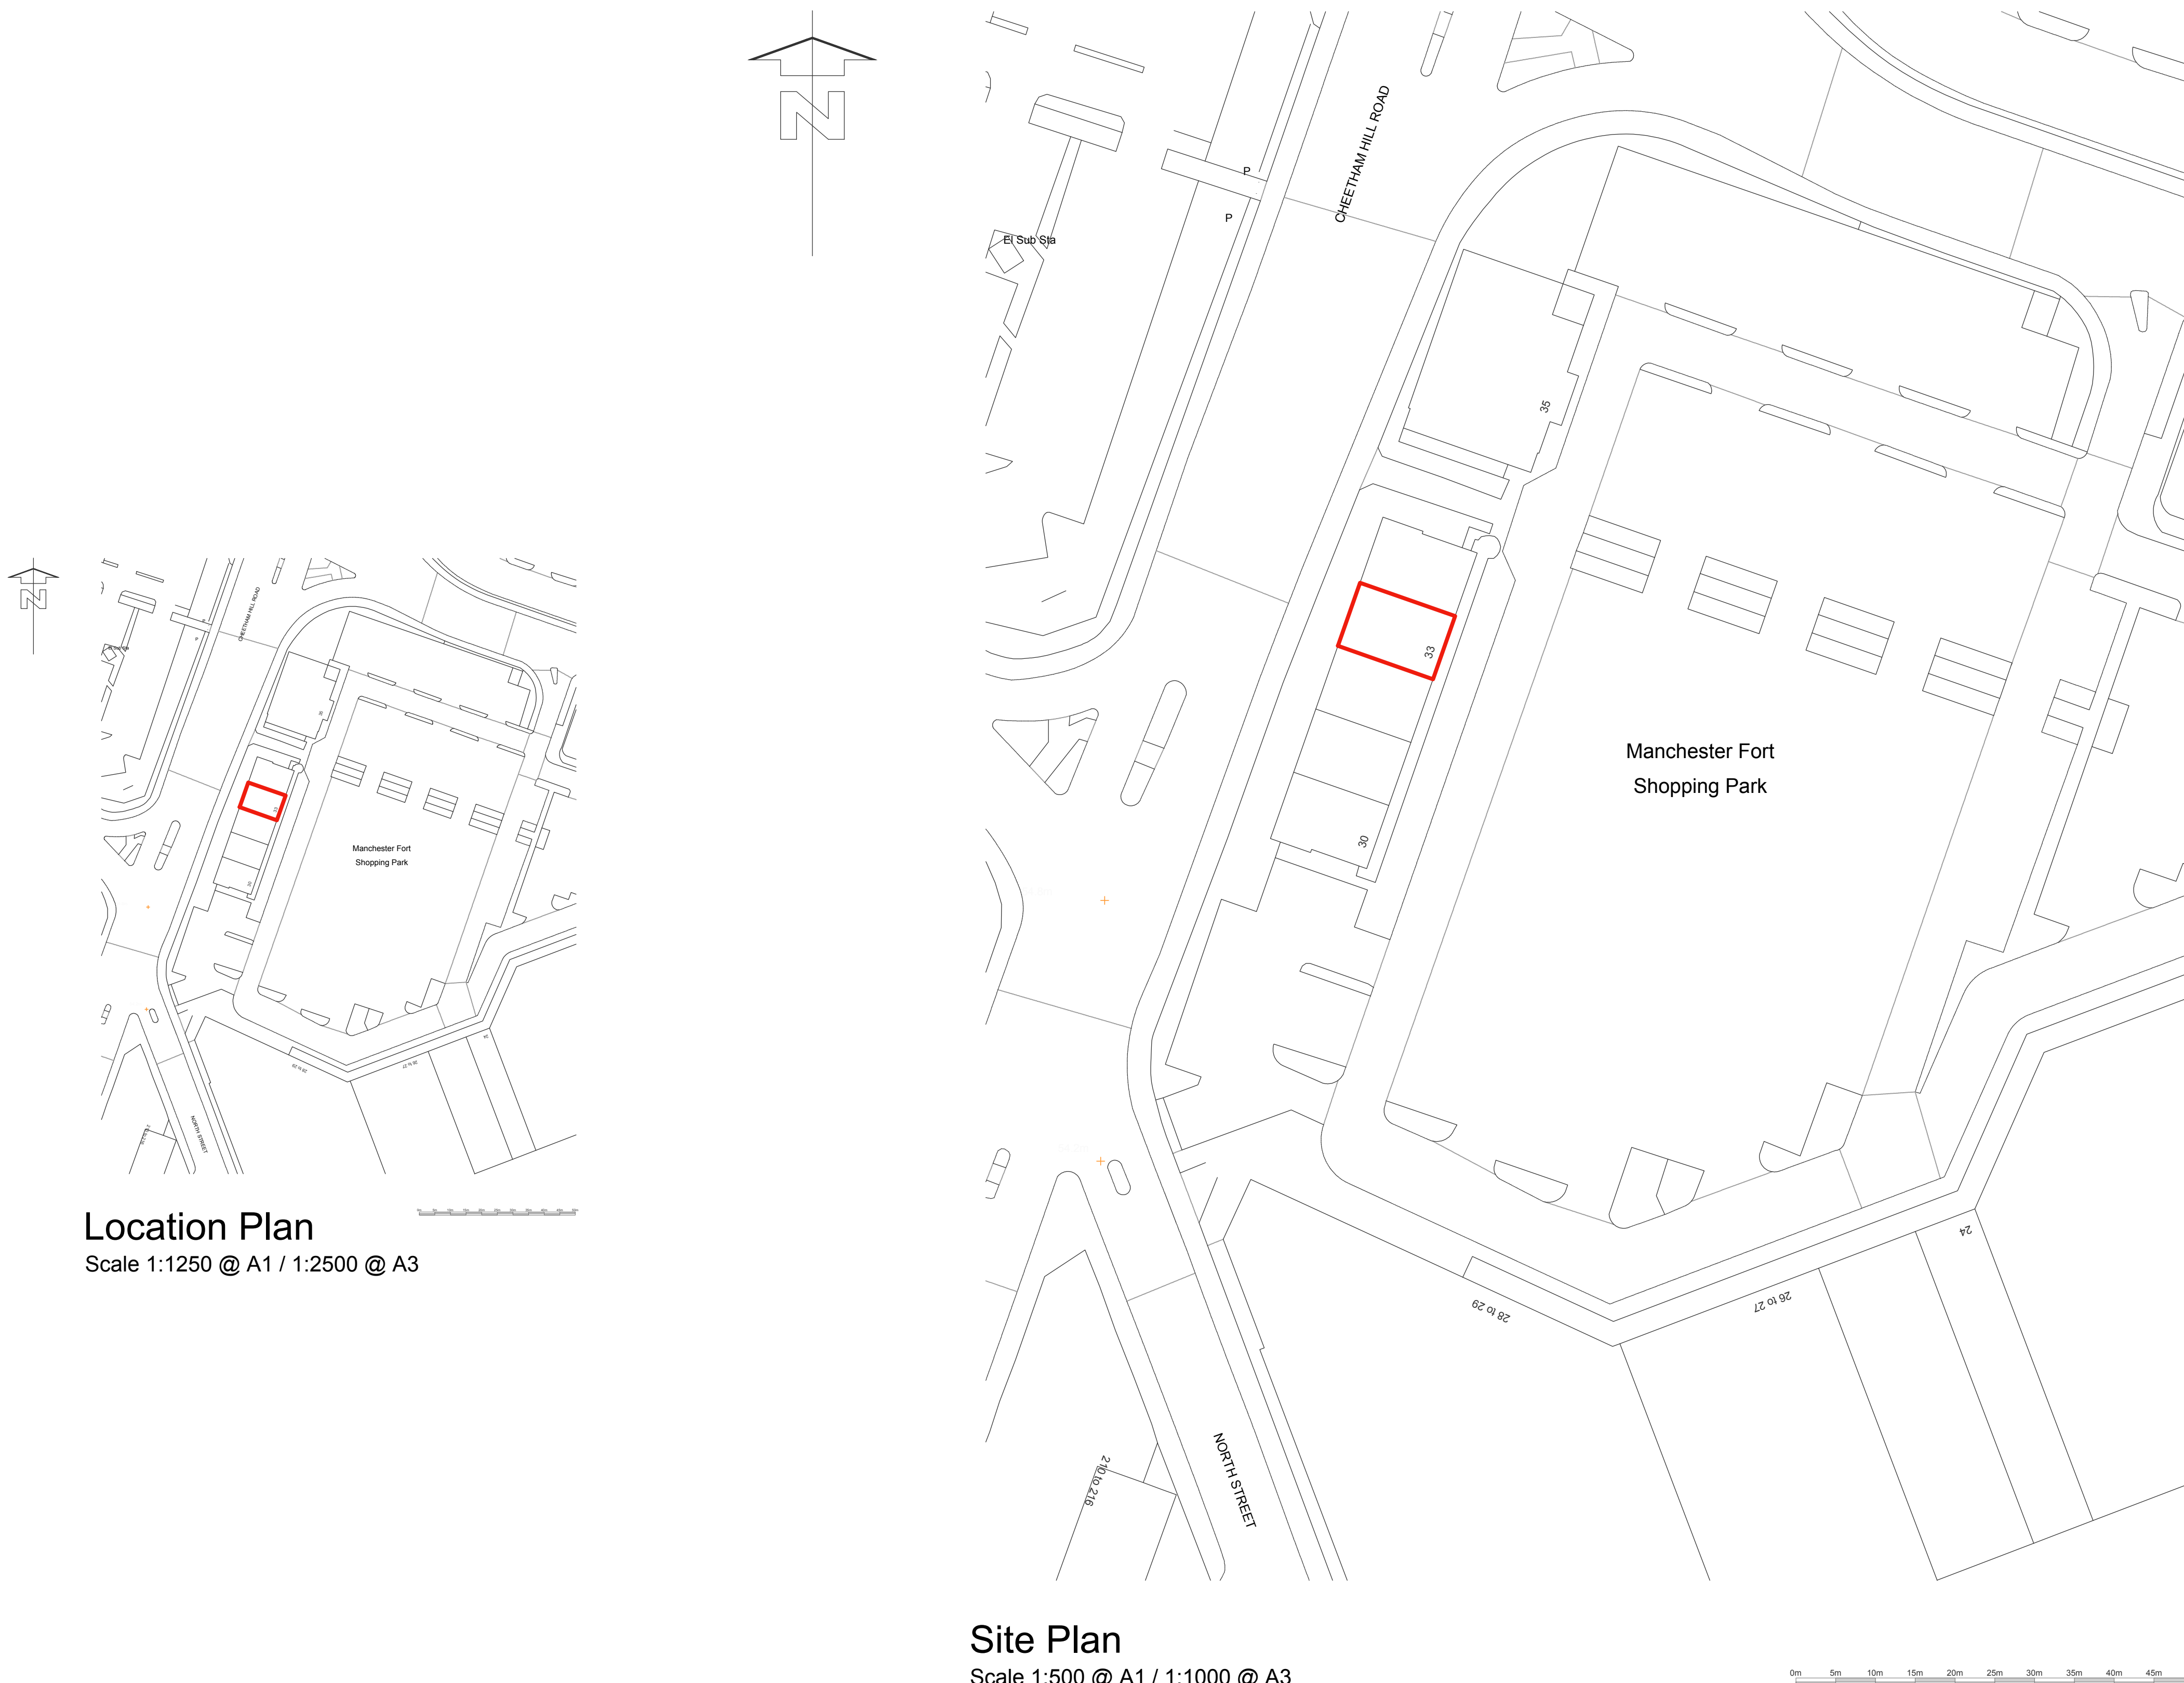

Site Plan

Scale 1:500 @ A1 / 1:1000 @ A3

[illegible]

PYE
DESIGN
ARCHITECTS

RIBA Chartered Practice

29 Market Street
Hindley
Wigan
WN2 3AE

01942 256007
info@PyeDesign.co.uk

www.PyeDesign.co.uk

LOCATION
Unit 33,
Manchester Fort Shopping Park,
Manchester
M8 8EP

PROJECT	DUNKIN' - Manchester Fort
---------	------------------------------

CLIENT	SPQ Ltd
--------	---------

DRAWING TITLE

SITE & LOCATION PLAN

PURPOSE OF ISSUE	
FOR APPROVAL	

DRAWN BY RHS	CHECKED BY ARP	DATE JUNE 2021
SCALE (at A1) AS INDICATED	PROJECT NUMBER 4077	
DRAWING NUMBER A115		REV