




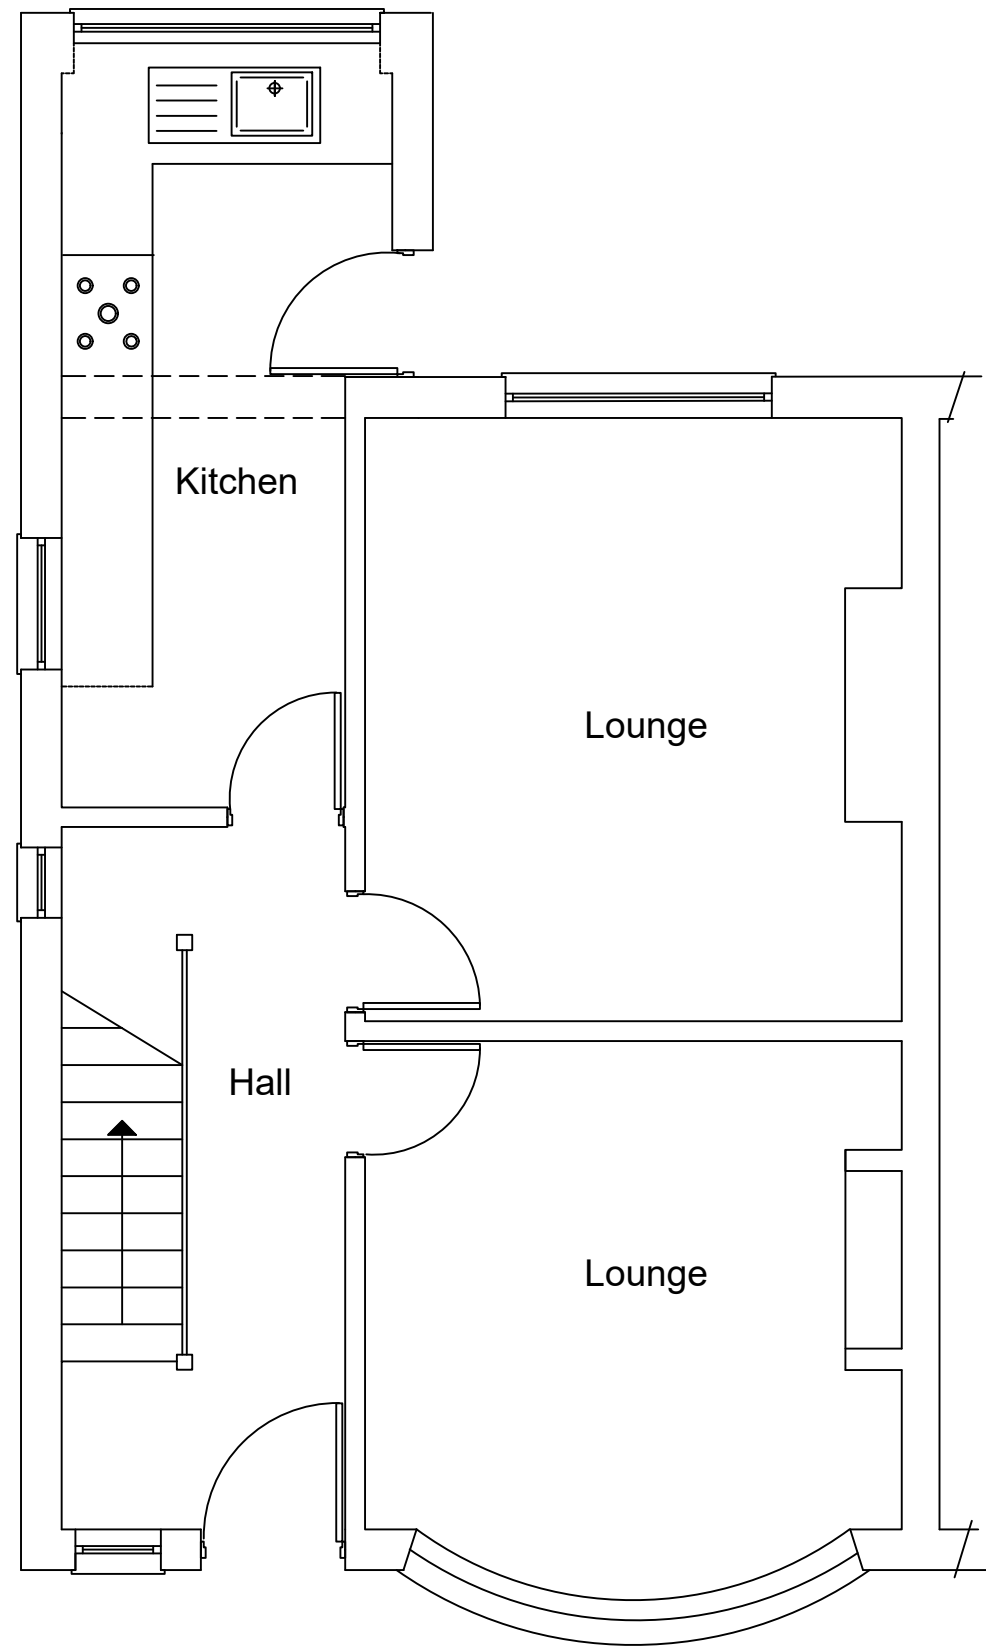


Ground floor plan.
Existing floor plans

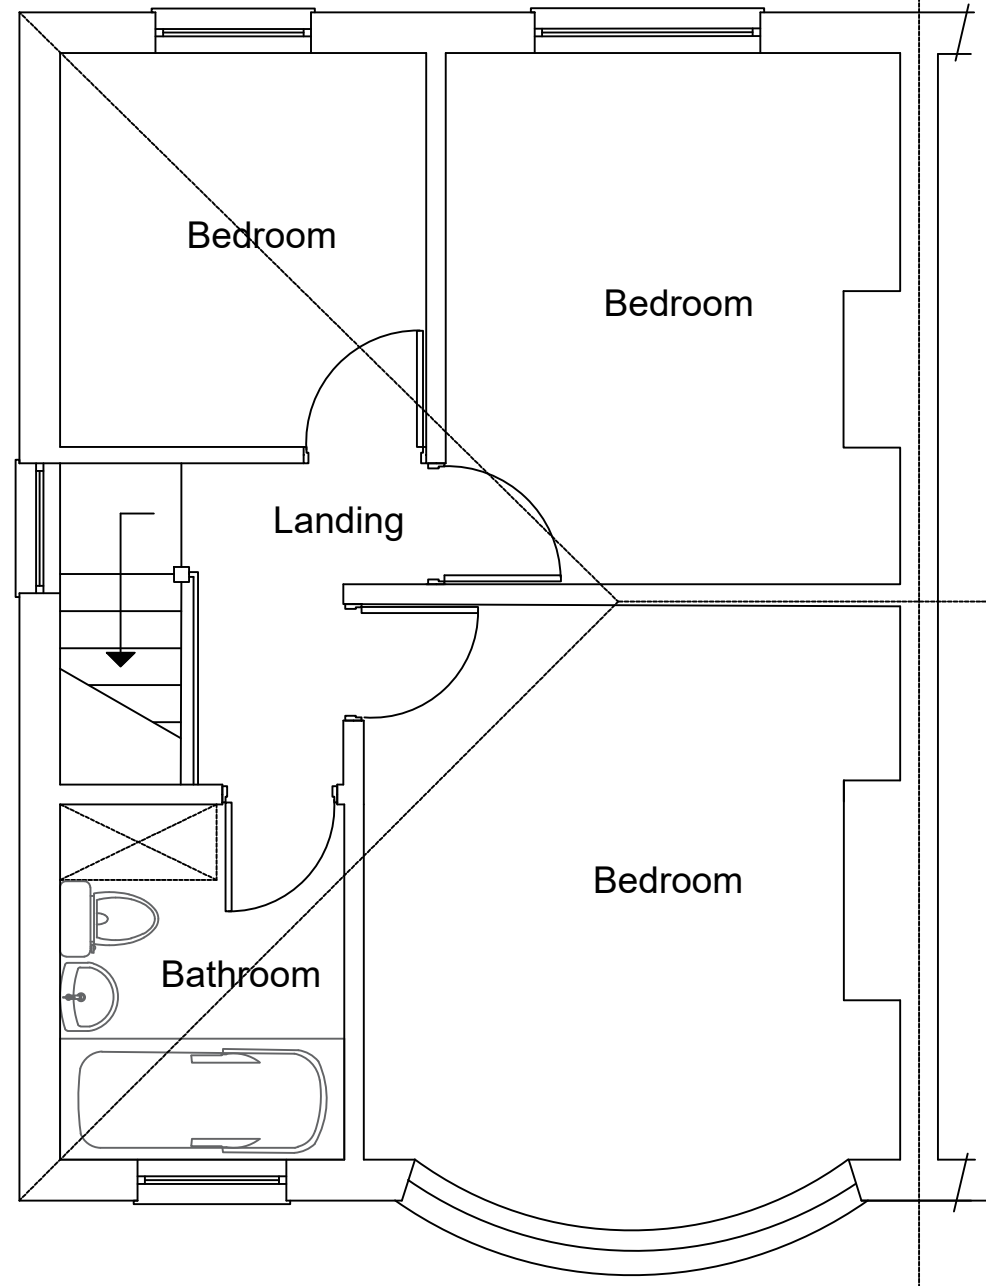


First floor plan.

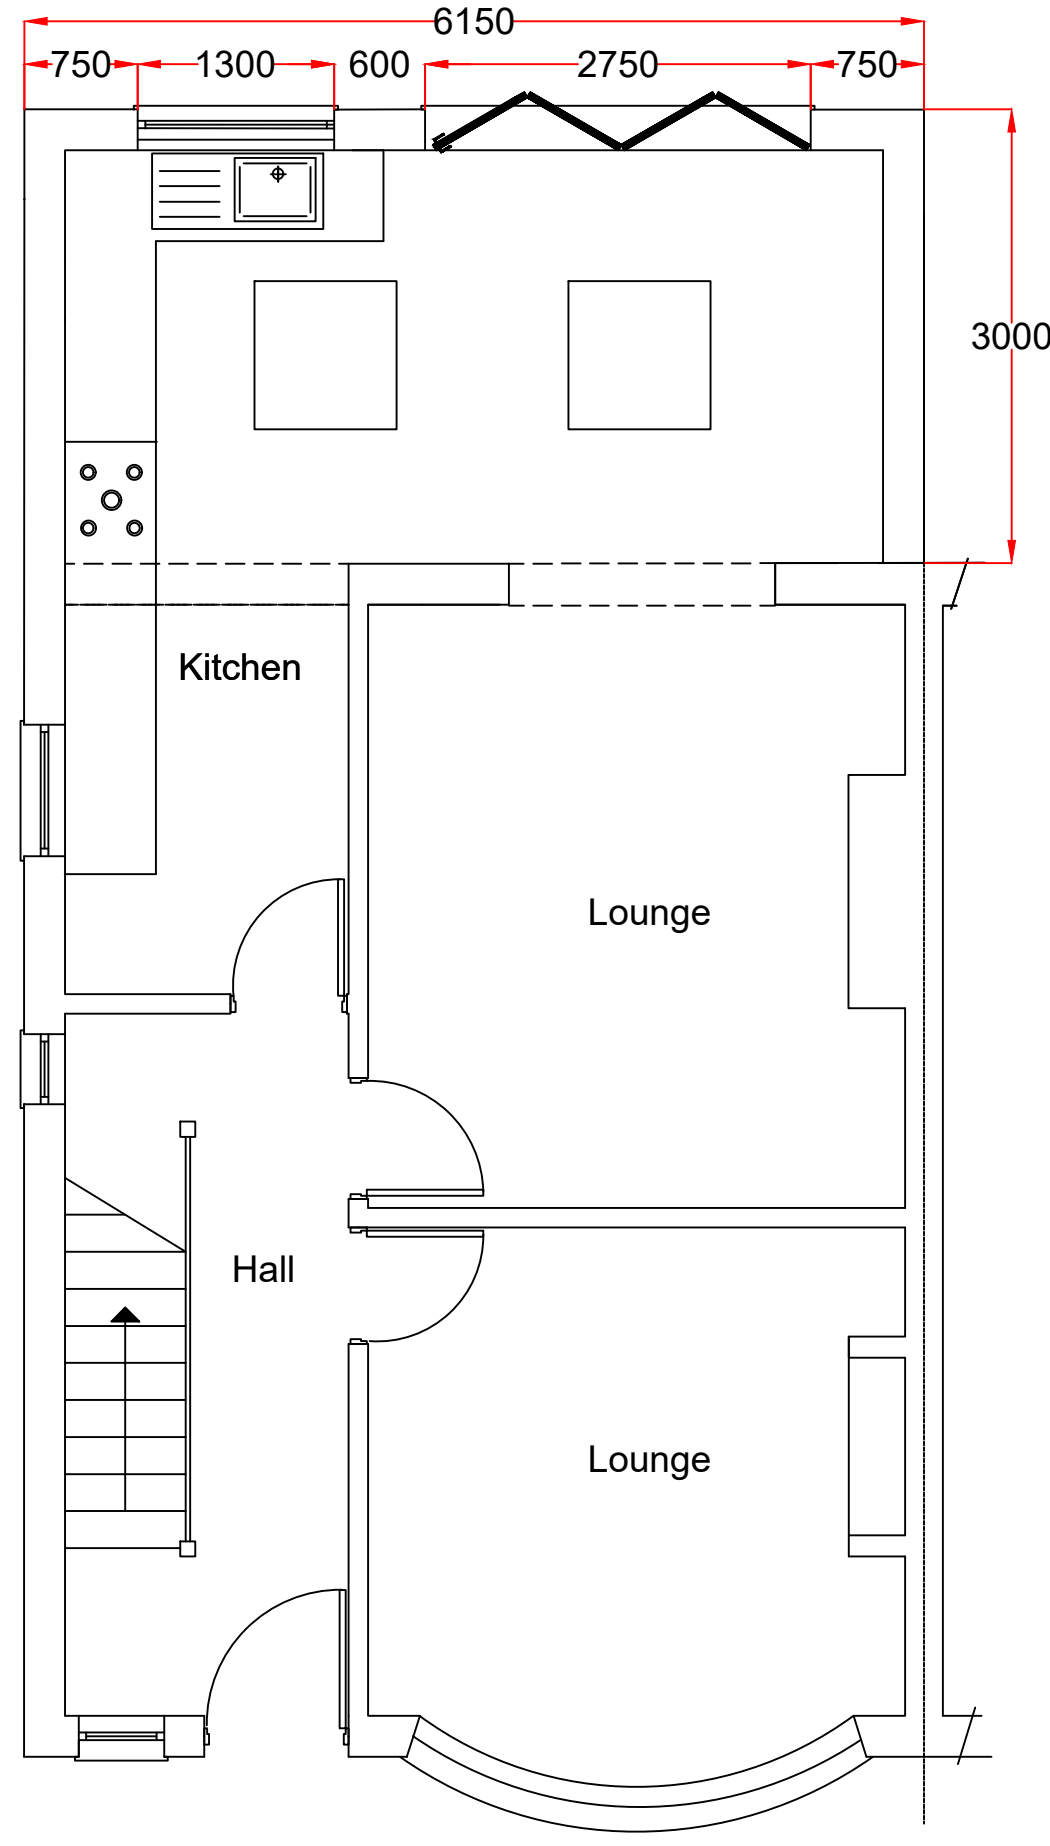


Ground floor plan.
Proposed floor plans

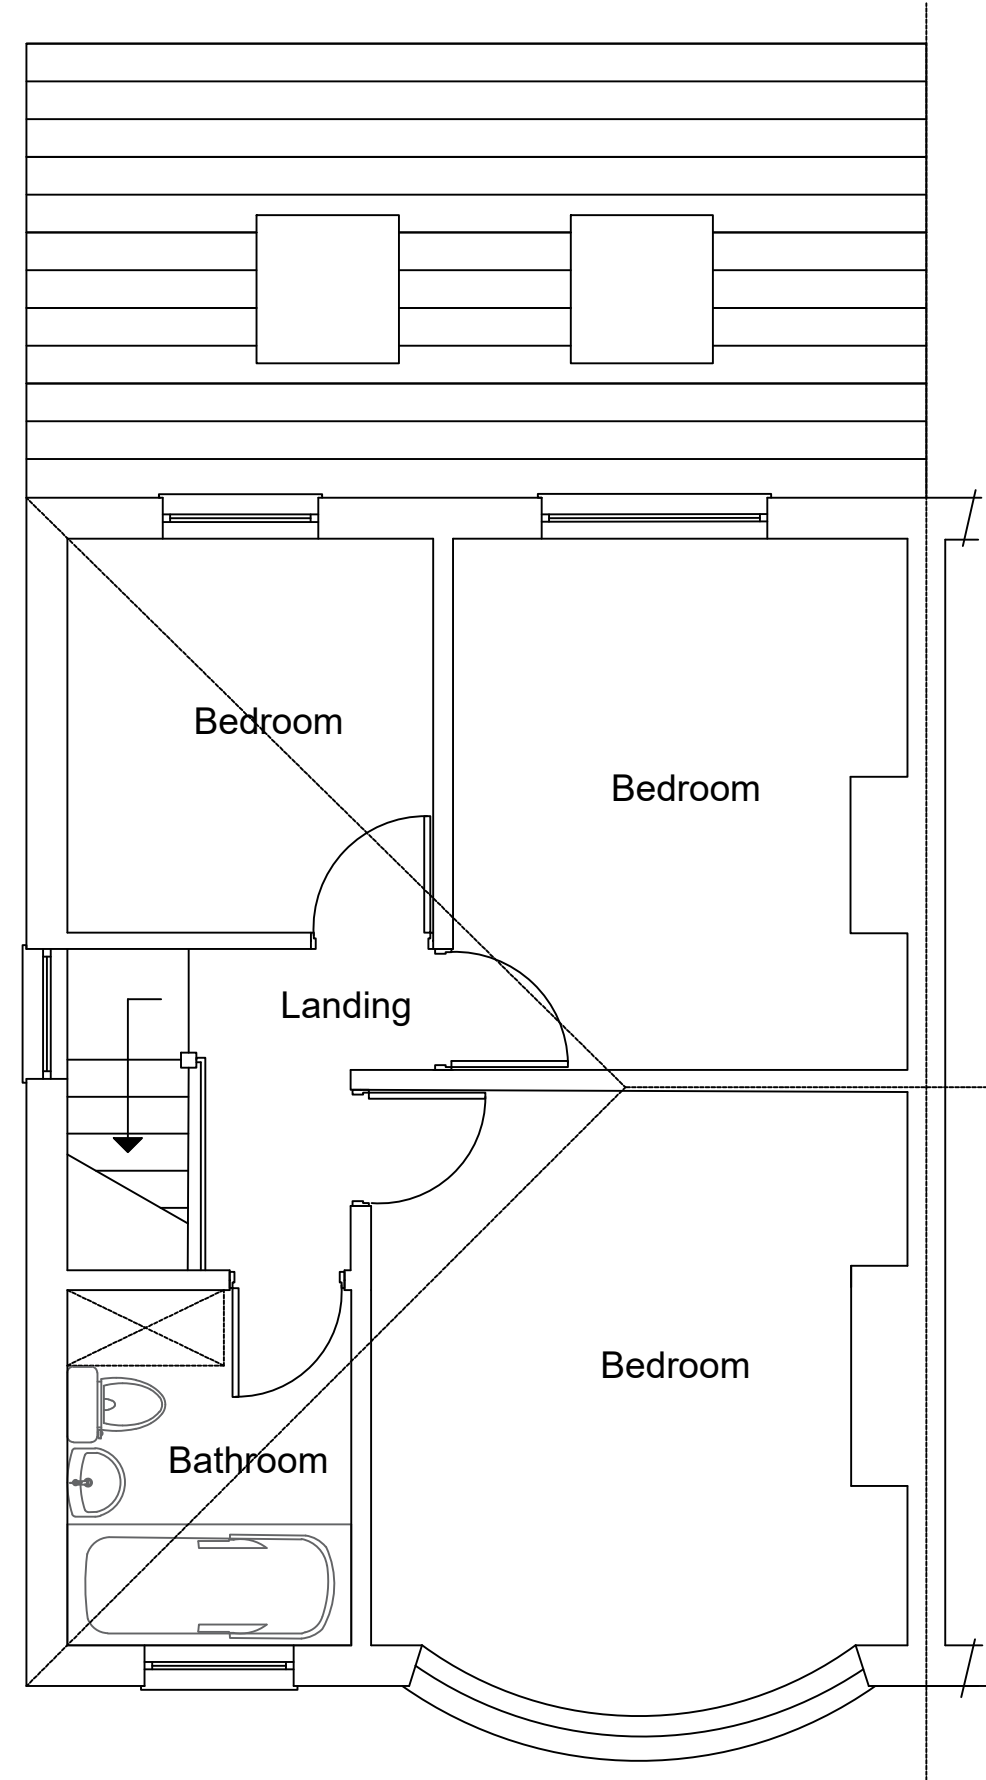

First floor plan.

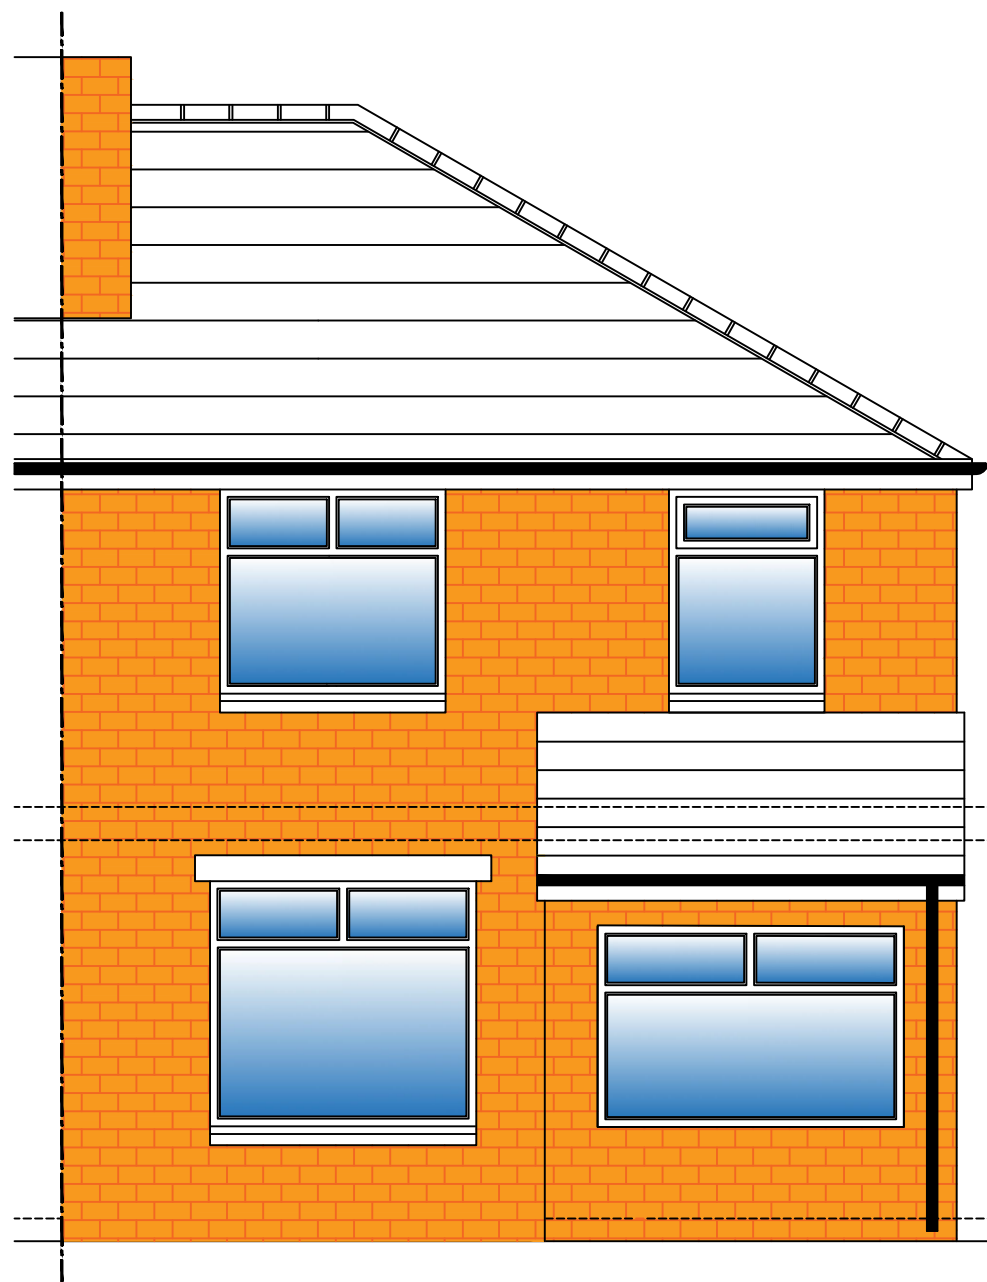


Rear elevation.
Existing elevations.

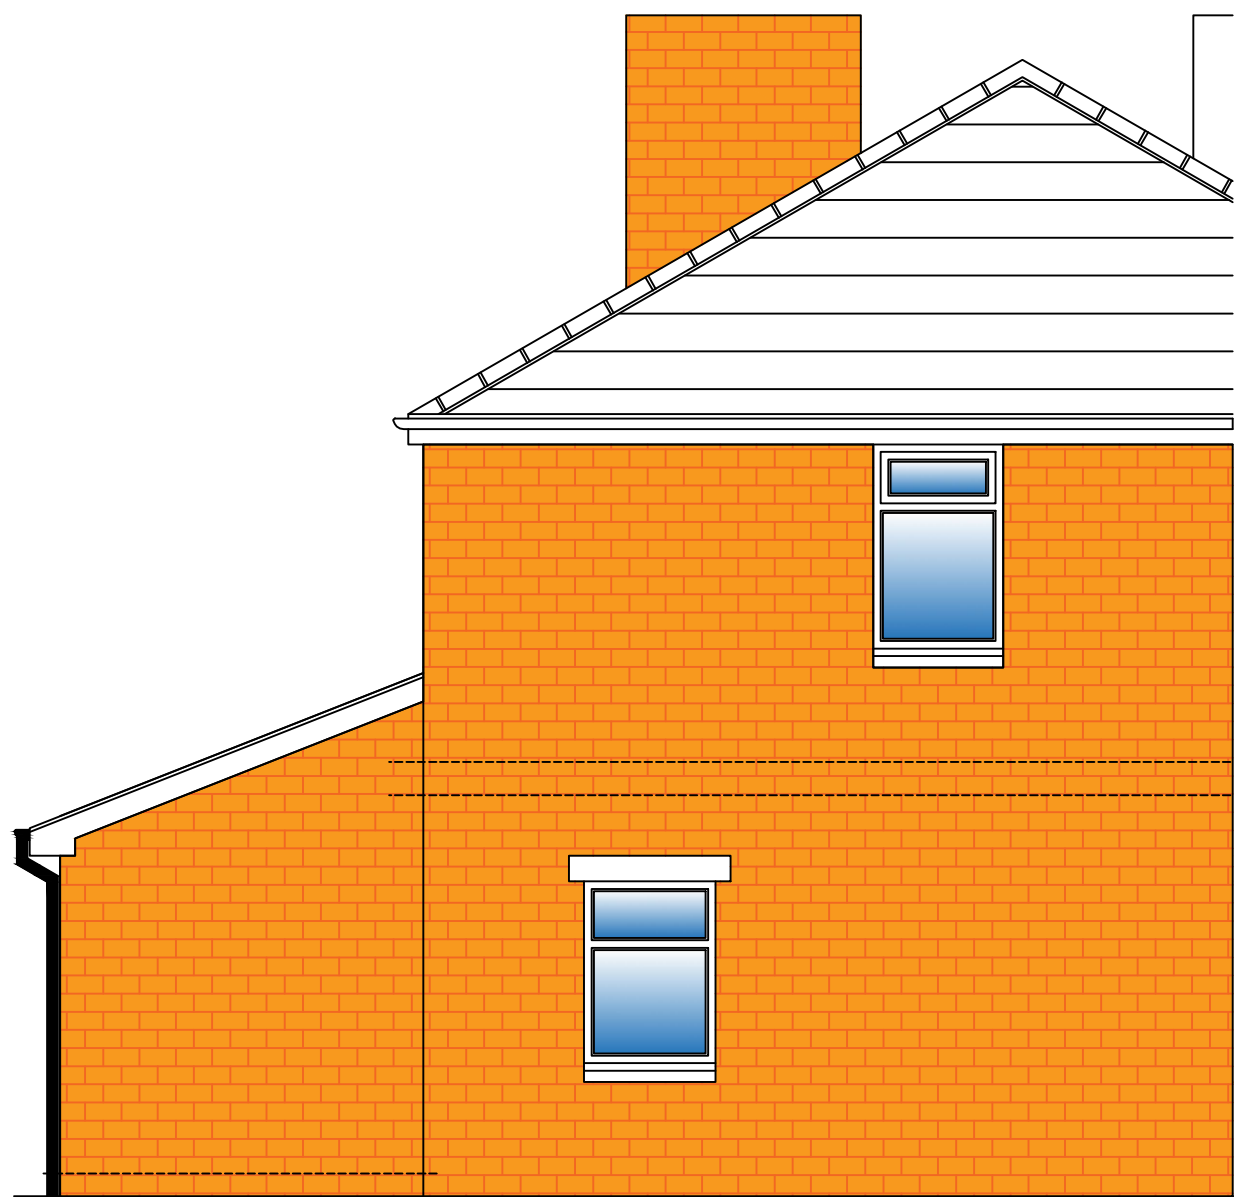

Side elevation.



Rear elevation.
Proposed elevations.

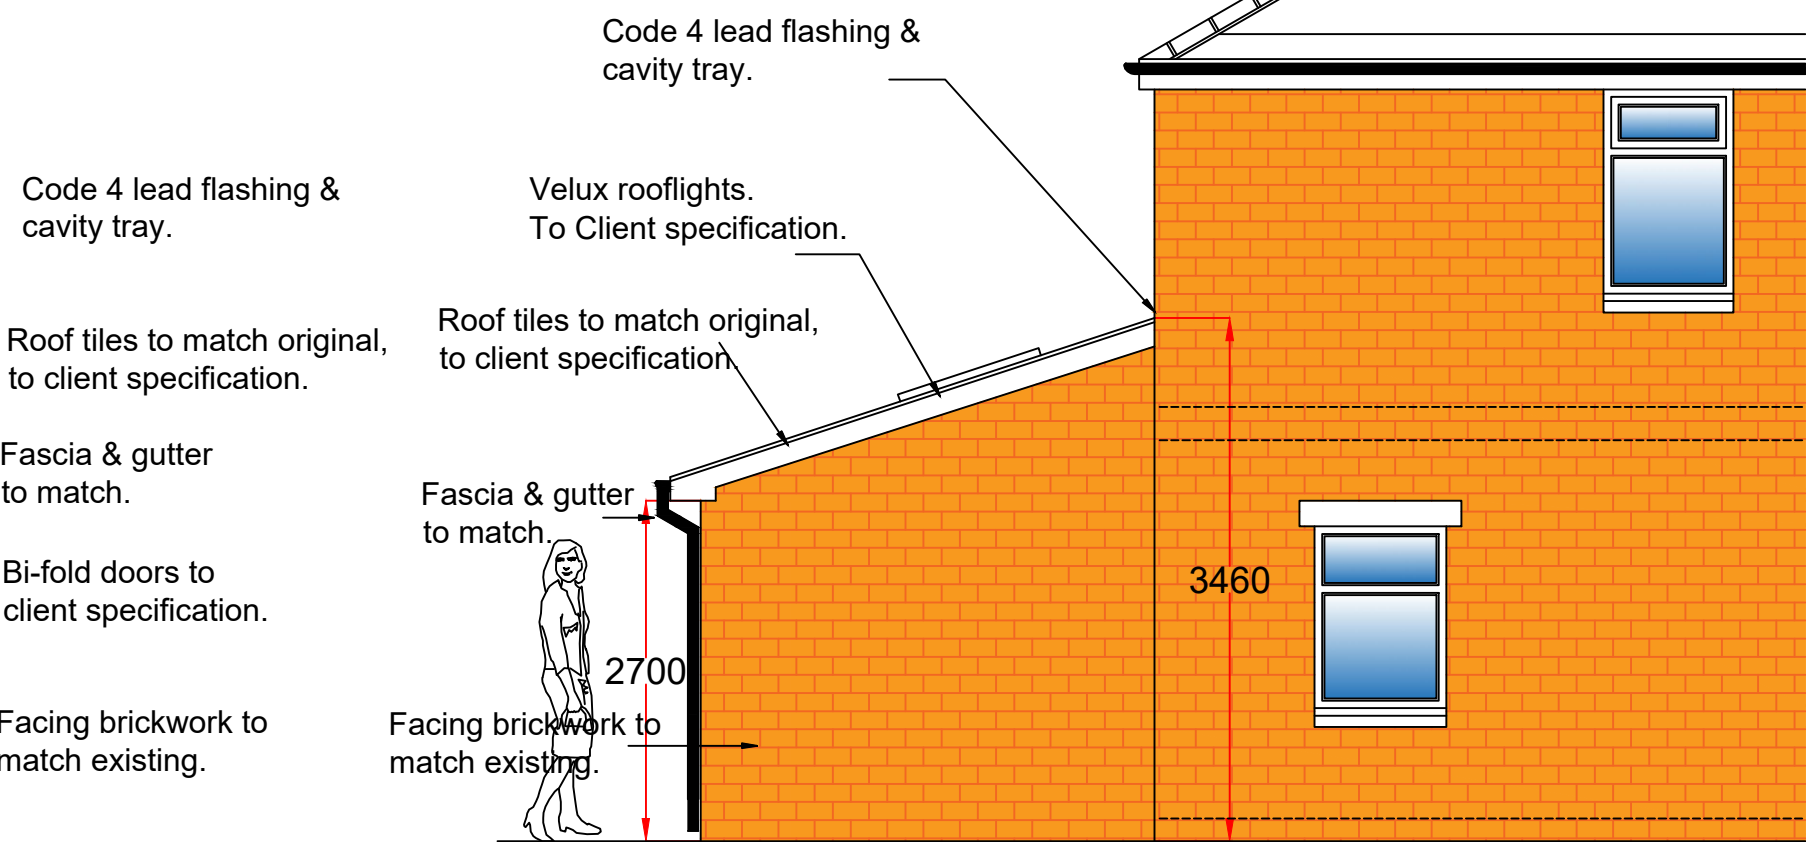

Side elevation.

DO NOT SCALE OFF THIS DRAWING

Revision:	Date:	By:	Details of Revision:
G	01.08.21	MH	Parapet removed. Front elev widened.
F	27.06.21	MH	Parapet added to side elevs.
E	10.06.21	MH	Velux window sizes changed.
D	02.06.21	MH	Extension window & door sizes changed.
C	30.03.21	MH	Extension footprint.
B	26.03.21	MH	Extg. kitchen roof pitched changed.
A	26.03.21	MH	Extension footprint changed.

client: Jack Hardman

project: 47 Hatherley Road, Manchester, M20 4RU.

project no	drawing no	rev
47HR_CPLU	47HR_CPLU_001	G

description: Single storey rear extension.

PlansForProperty

scale: 1:50 @ A1

date drawn	drawn by	authorised by
26.03.2021	MH	MH

purpose of issue: planning ☐ building regs ☐ tender ☐ comment ☐ approval ☒ construction ☐