

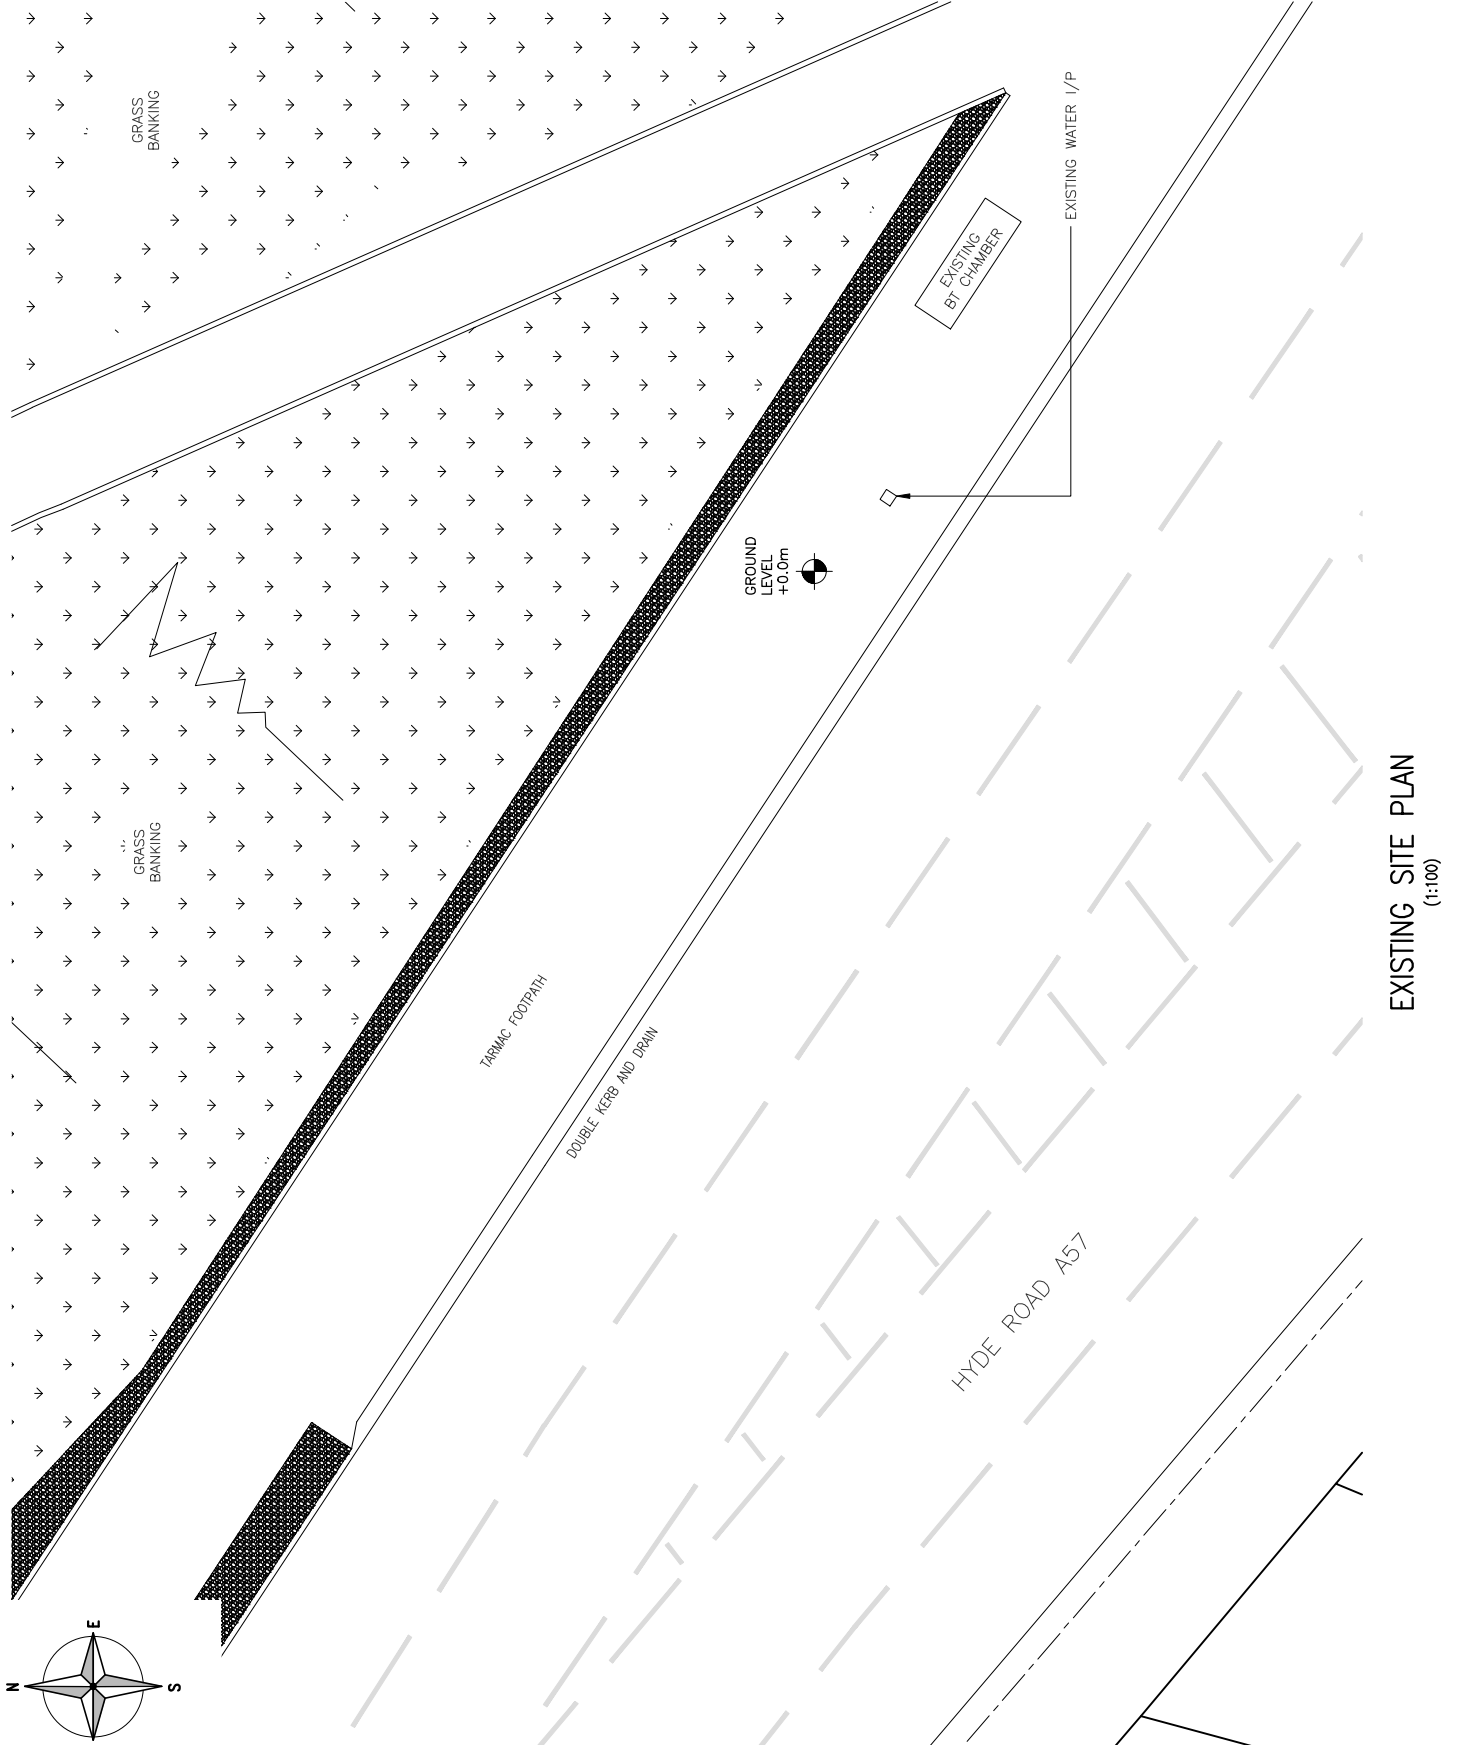


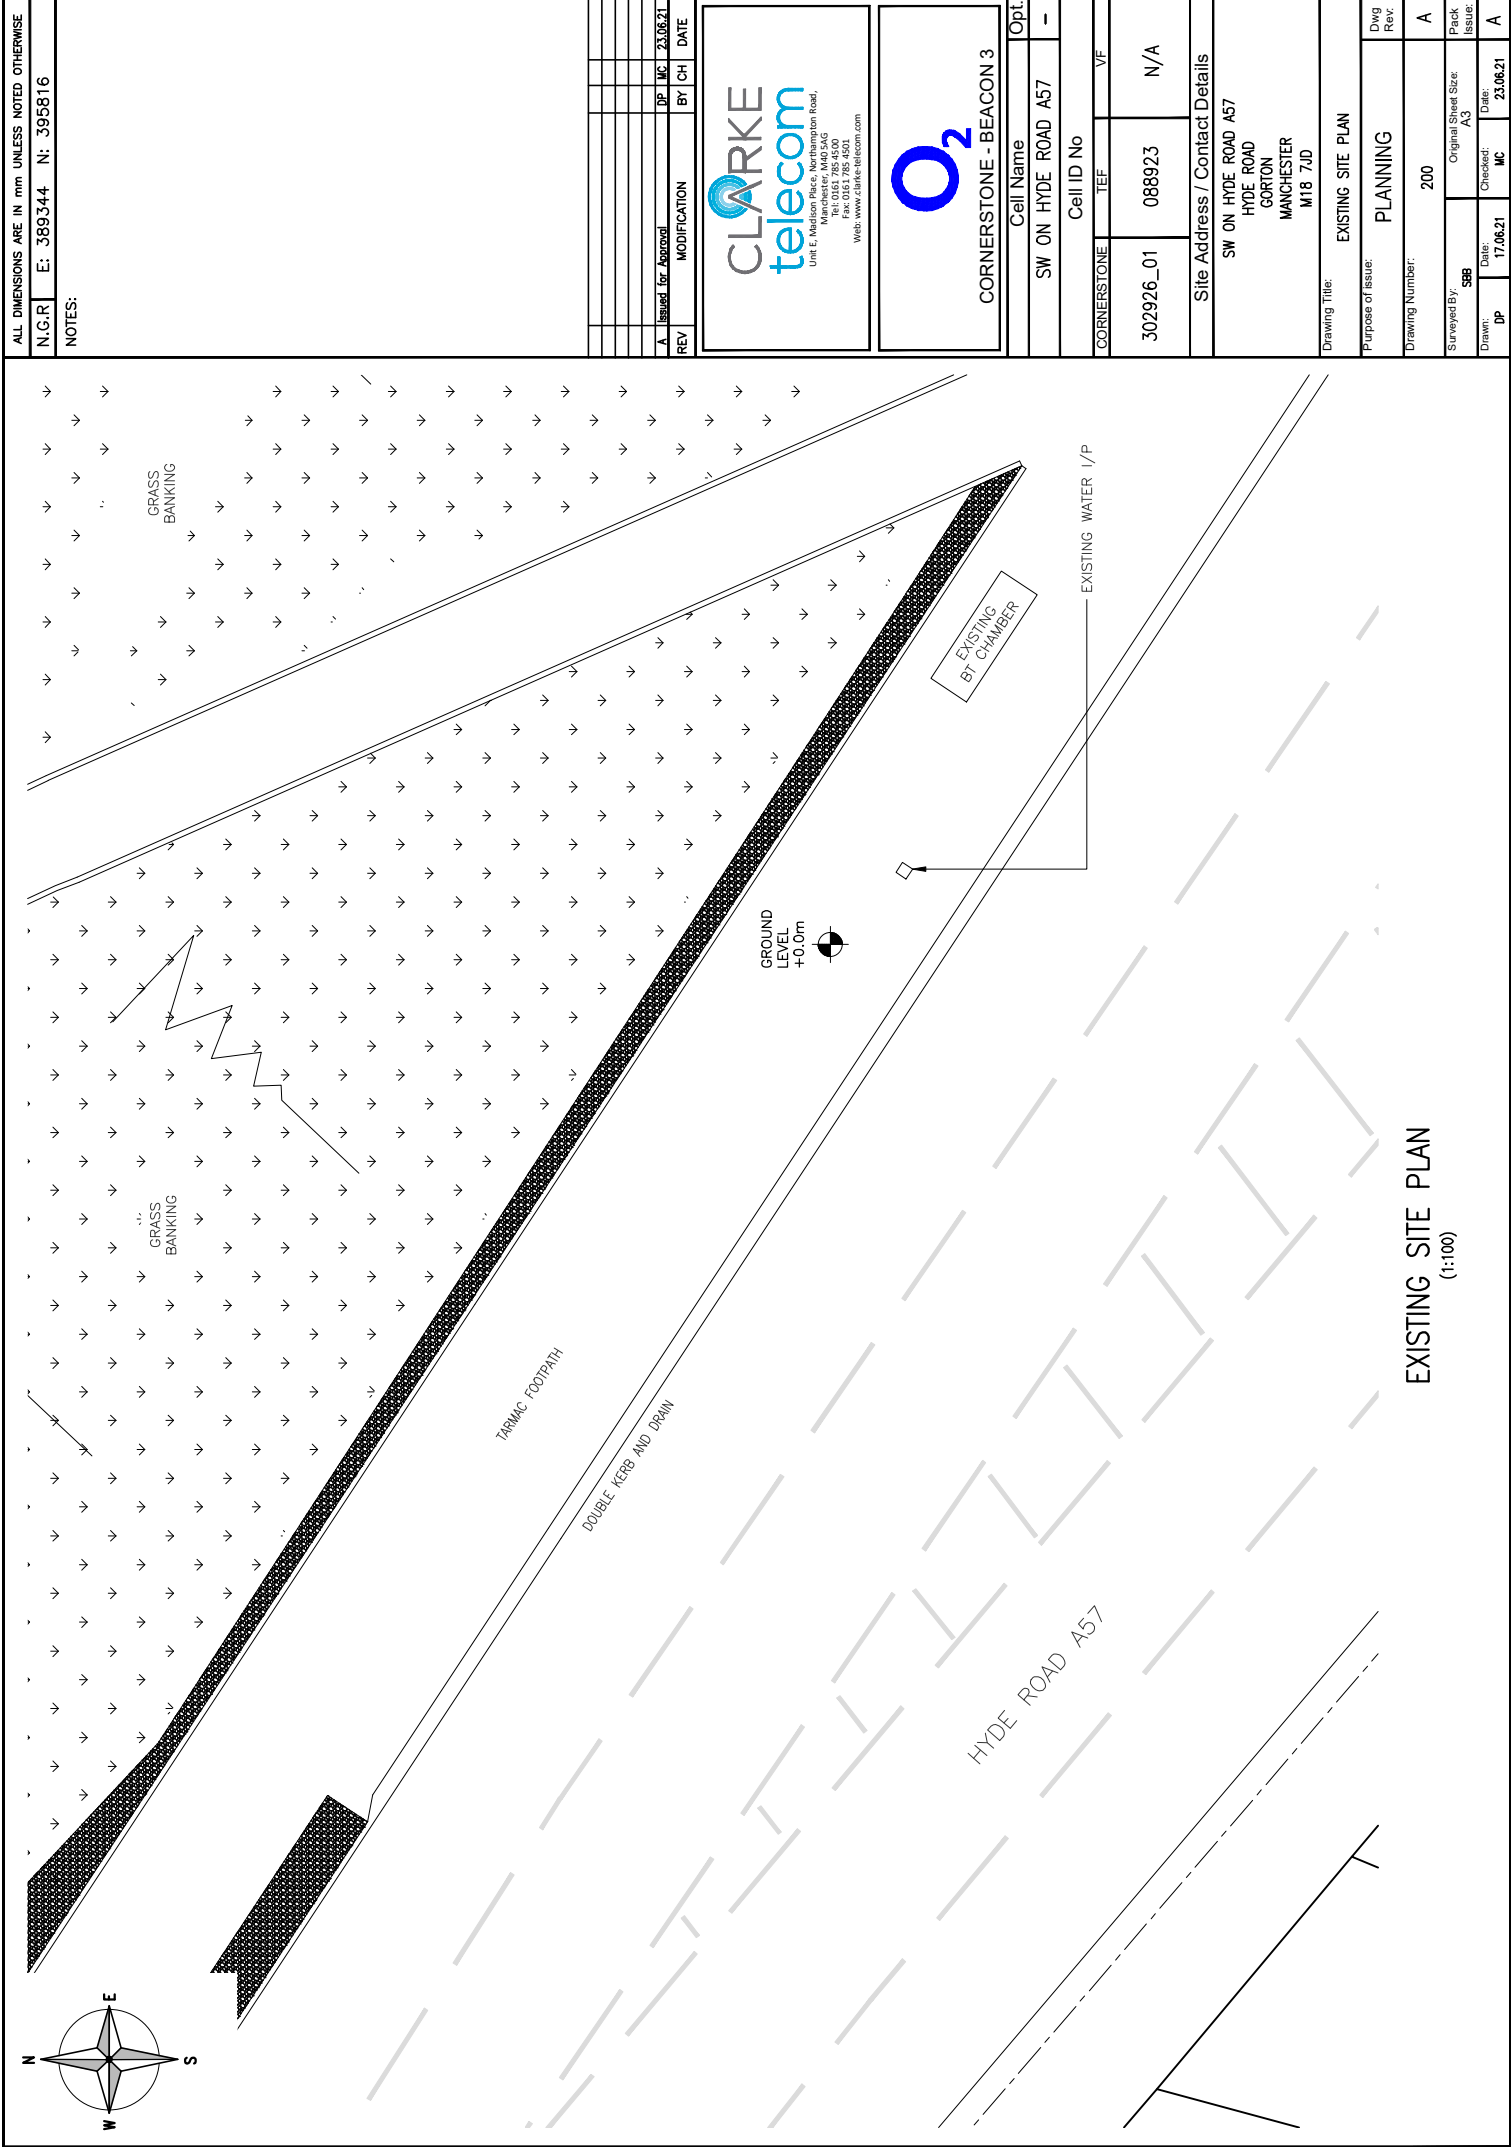

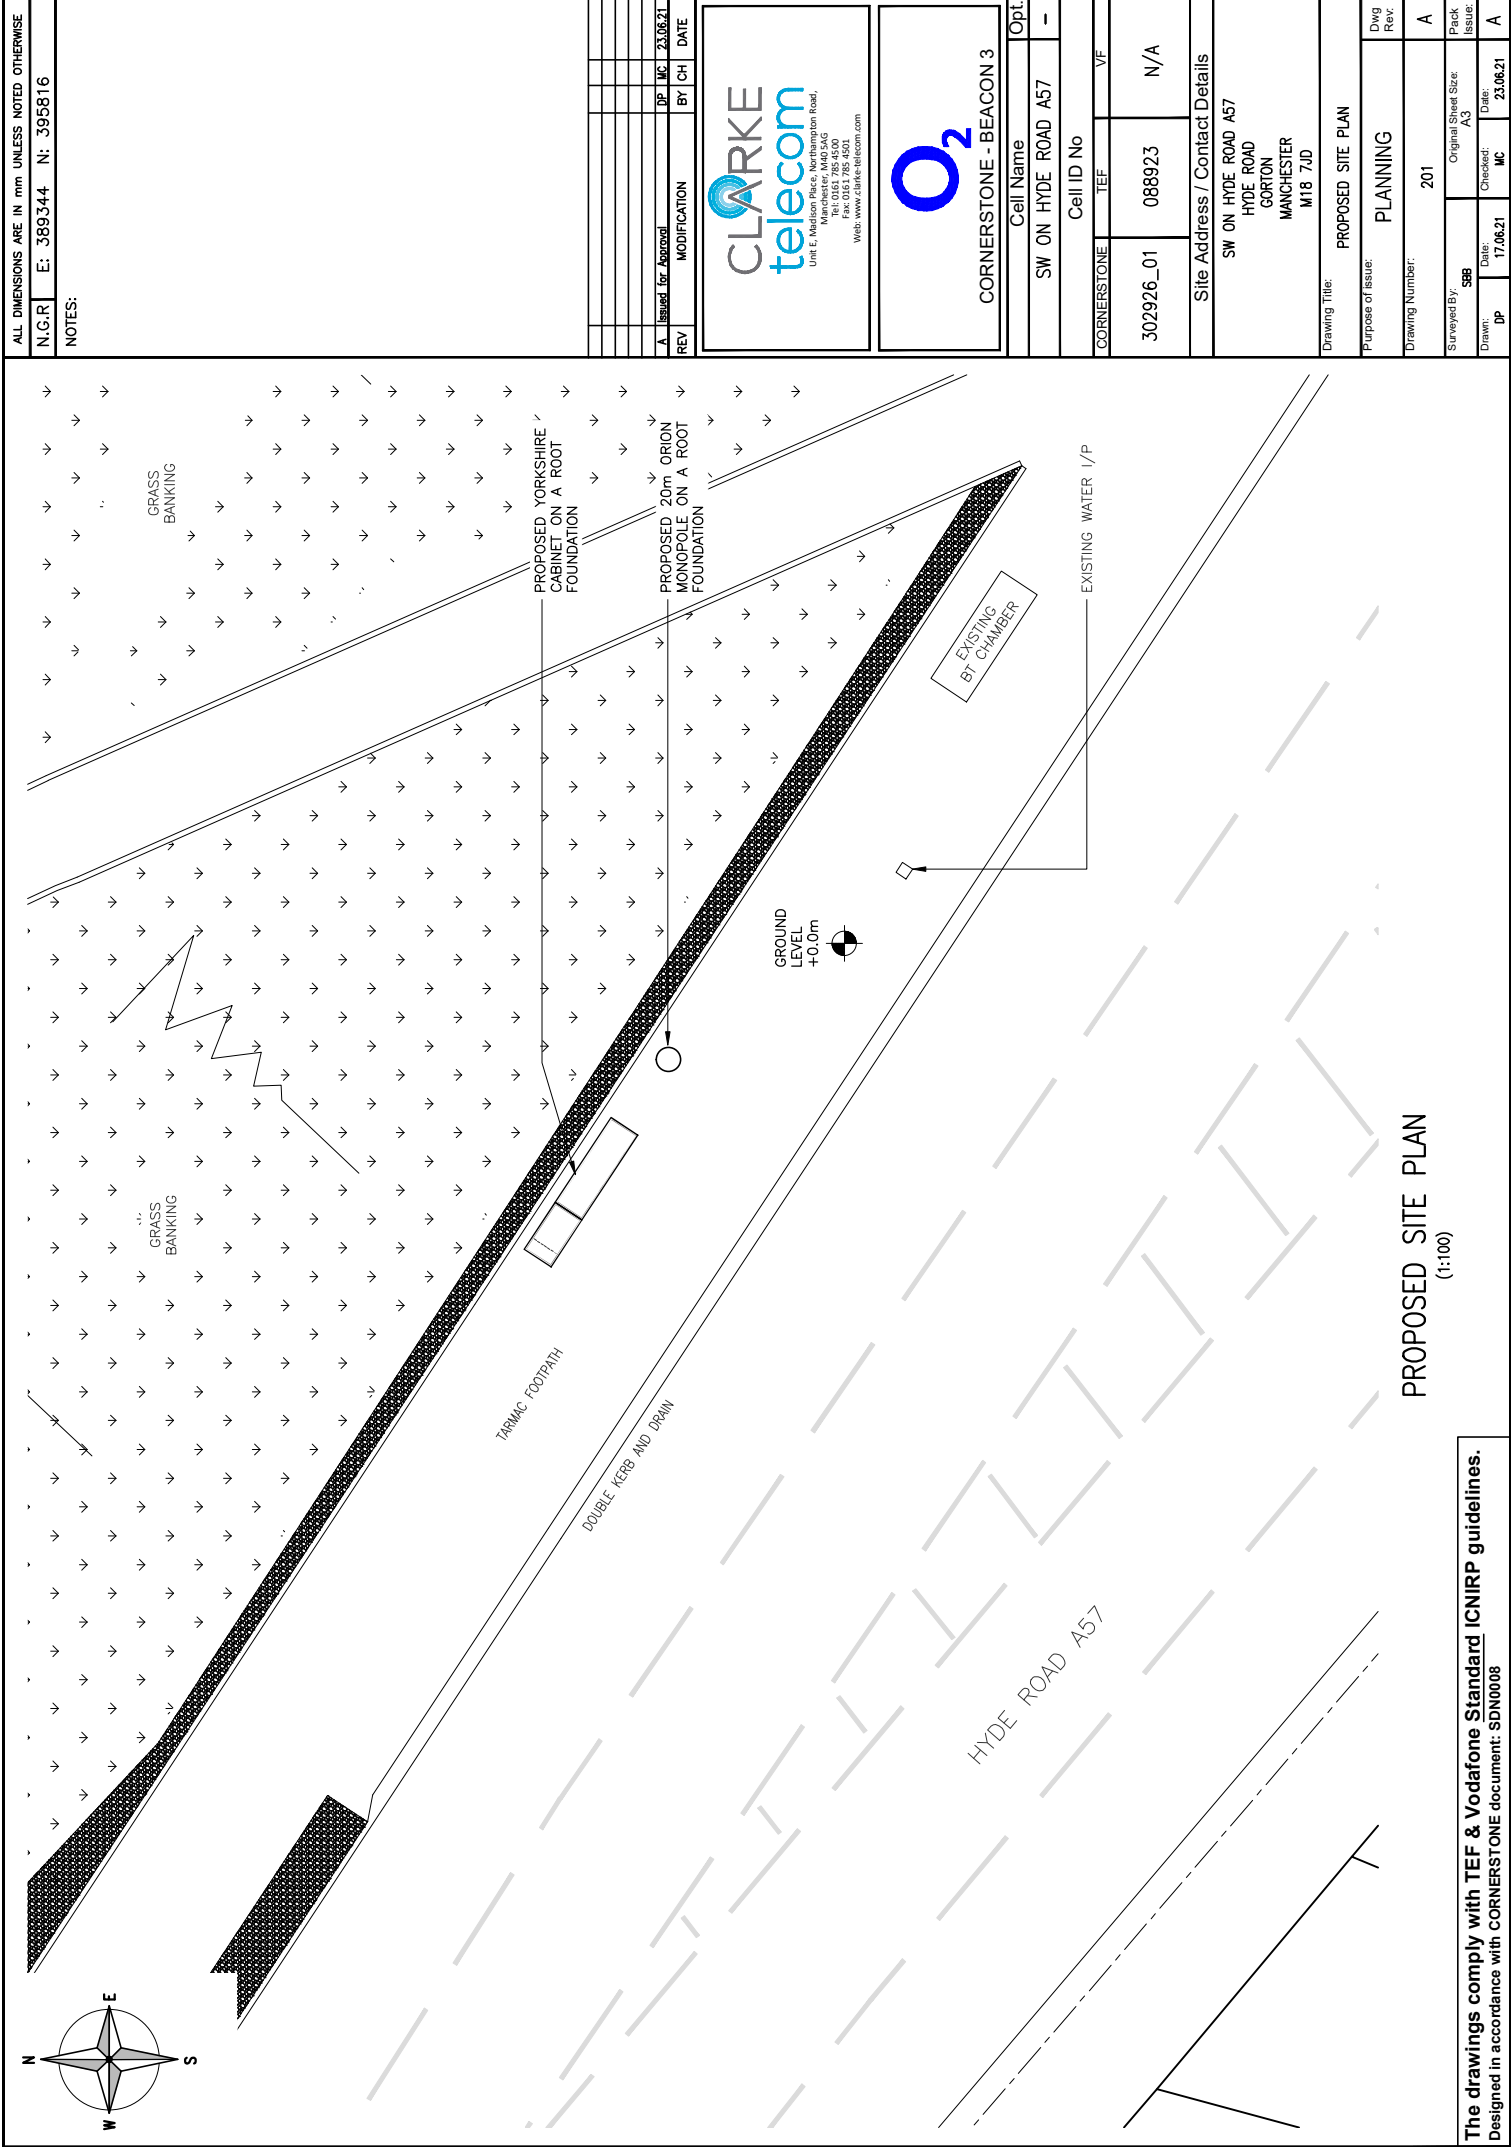

N.G.R	E: 389344	N: 395816
-------	-----------	-----------

NOTES:

1

10

10

10

[illegible]

CLARKE
telecom

Unit E, Madison Place, Northampton Road,
Northampton, NN1 6JG
Tel: 0165 785 4500
Fax: 016 5 785 4501
Web: www.clarke-telecom.com


O₂
CORNERSTONE - BEACON 3

Cell Name	Opt.
SW ON HYDE ROAD A57	-
Cell ID No	

CORNERSTONE	TEF	VF
302926_01	088923	N/A

Site Address / Contact Details	SW ON HYDE ROAD A57 HYDE ROAD CORTON MANCHESTER M18 7JD
--------------------------------	--

Drawing Title:		EXISTING SITE ELEVATION			
Purpose of Issue:		PLANNING			
Drawing Number:		300			
Surveyed By:		SBB		Original Sheet Size:	
		A3			
Drawn:	DP	Date:	17.06.21	Checked:	MC
		Date:	23.06.21		
Divg. Rev.		A		Pack Issue:	
		A		A	

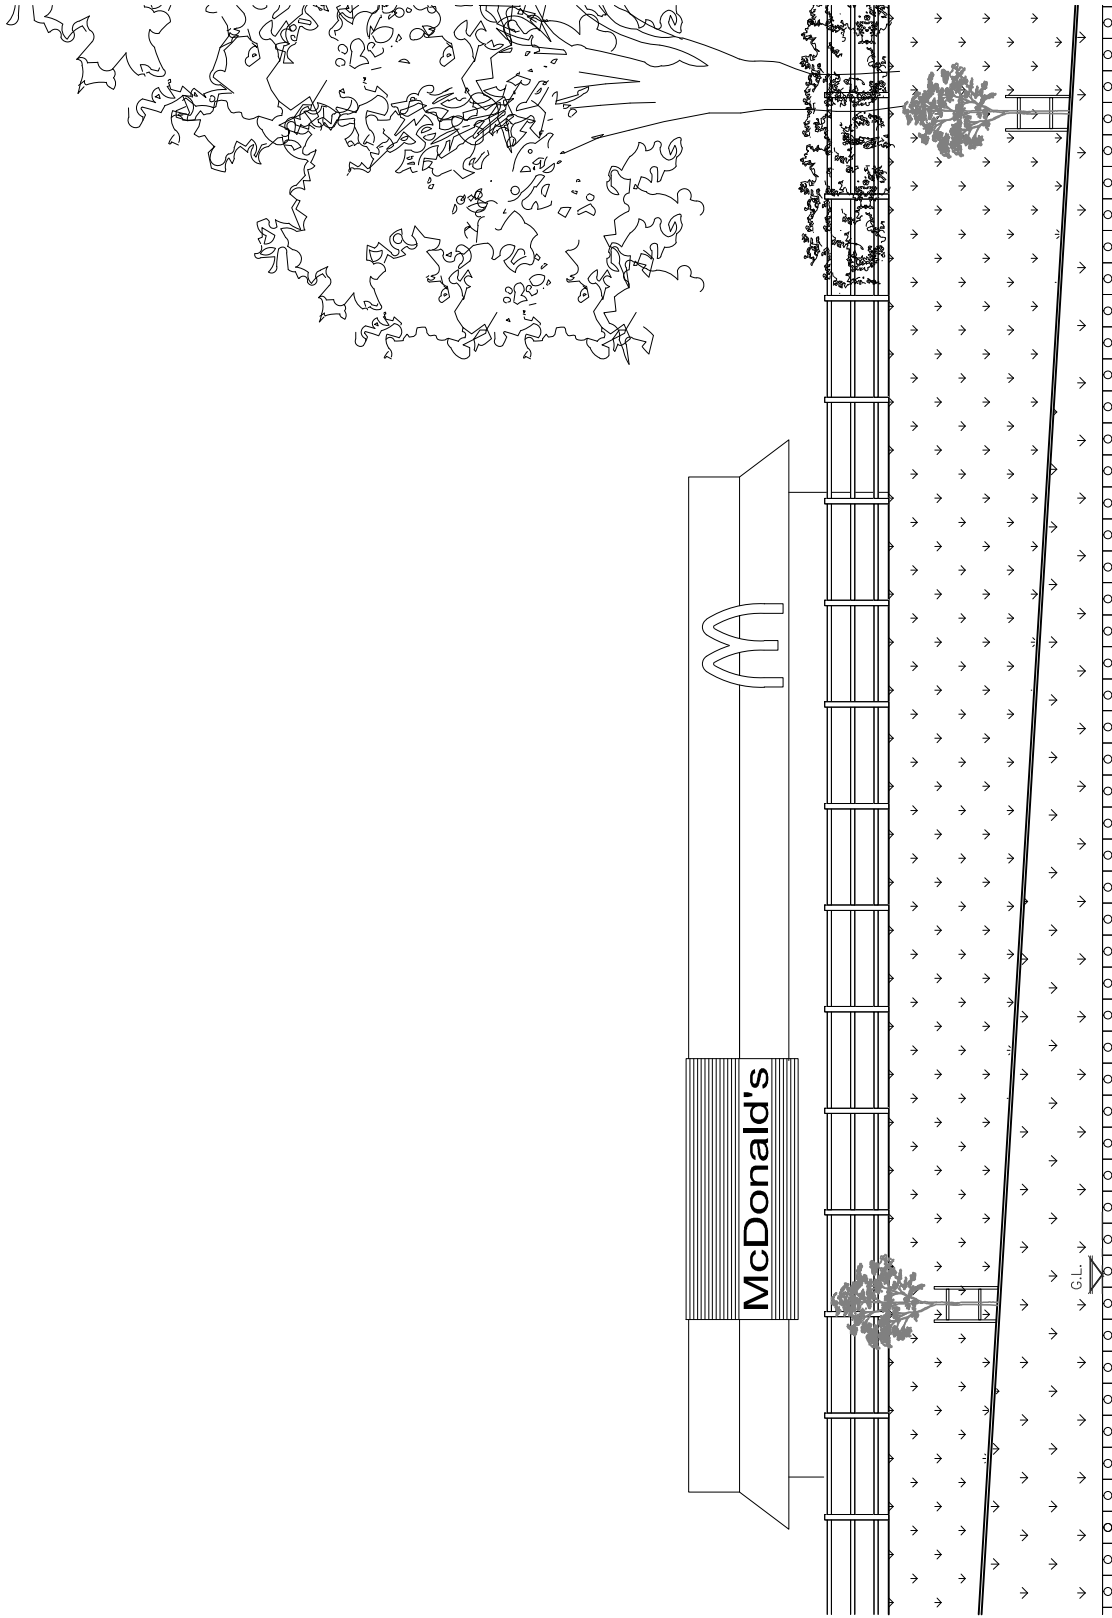

EXISTING SOUTH WEST ELEVATION
(1:100)

N.G.R	E: 389344	N: 395816
-------	-----------	-----------

ALL DIMENSIONS ARE IN mm UNLESS NOTED OTHERWISE

[illegible]

Cell Name	Opt.
SW ON HYDE ROAD A57	-

Cell ID No		
CORNERSTONE	TEF	VF
302926_01	088923	N/A

DN HYDE ROAD A57
HYDE ROAD
GORTON
MANCHESTER
M18 7JD


g line:

PROPOSED SITE ELEVATION

Purpose of issue:	PLANNING	Dwg Rev
-------------------	----------	------------

Surveyed By:	SBB	Original Sheet Size:	A3	Pack	Issue:
--------------	-----	----------------------	----	------	--------

The drawings comply with TEF & Vodafone Standard ICNIRP guidelines.
Designed in accordance with CORNERSTONE document: SDN00008

 

The drawings comply with TEF & Vodafone Standard ICNIRP guidelines.
Designed in accordance with CORNERSTONE document: SDN00008