

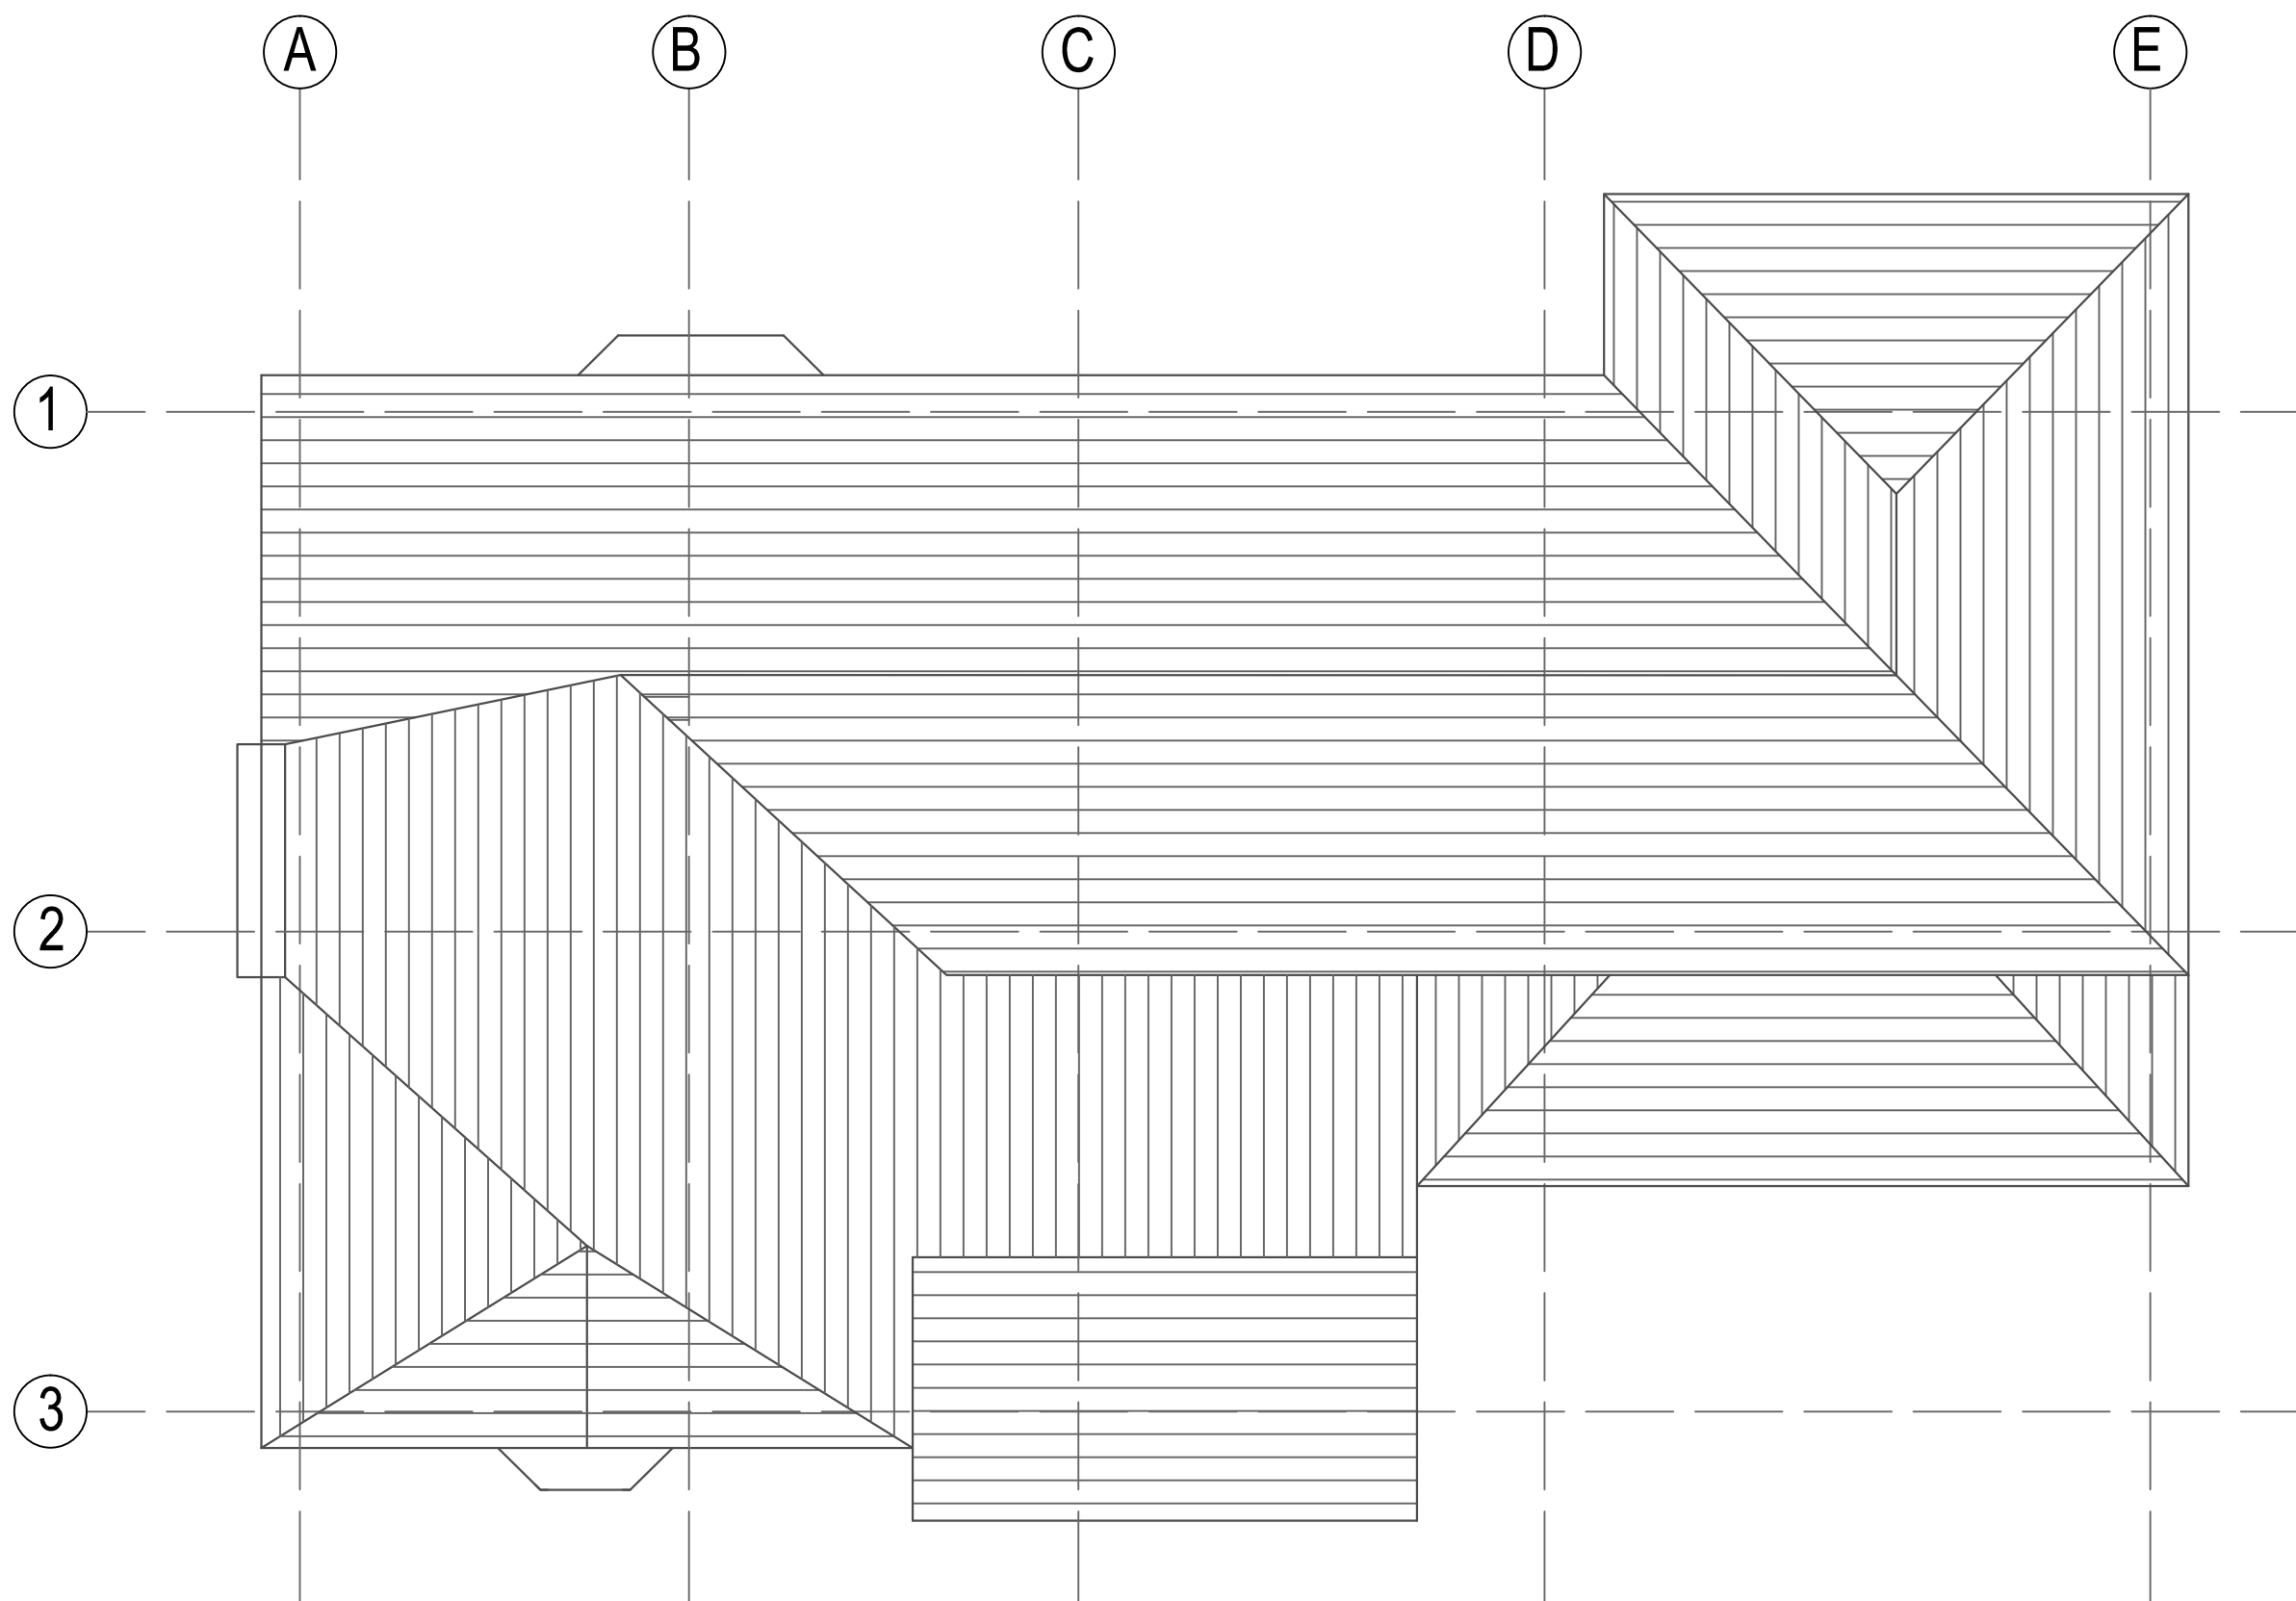


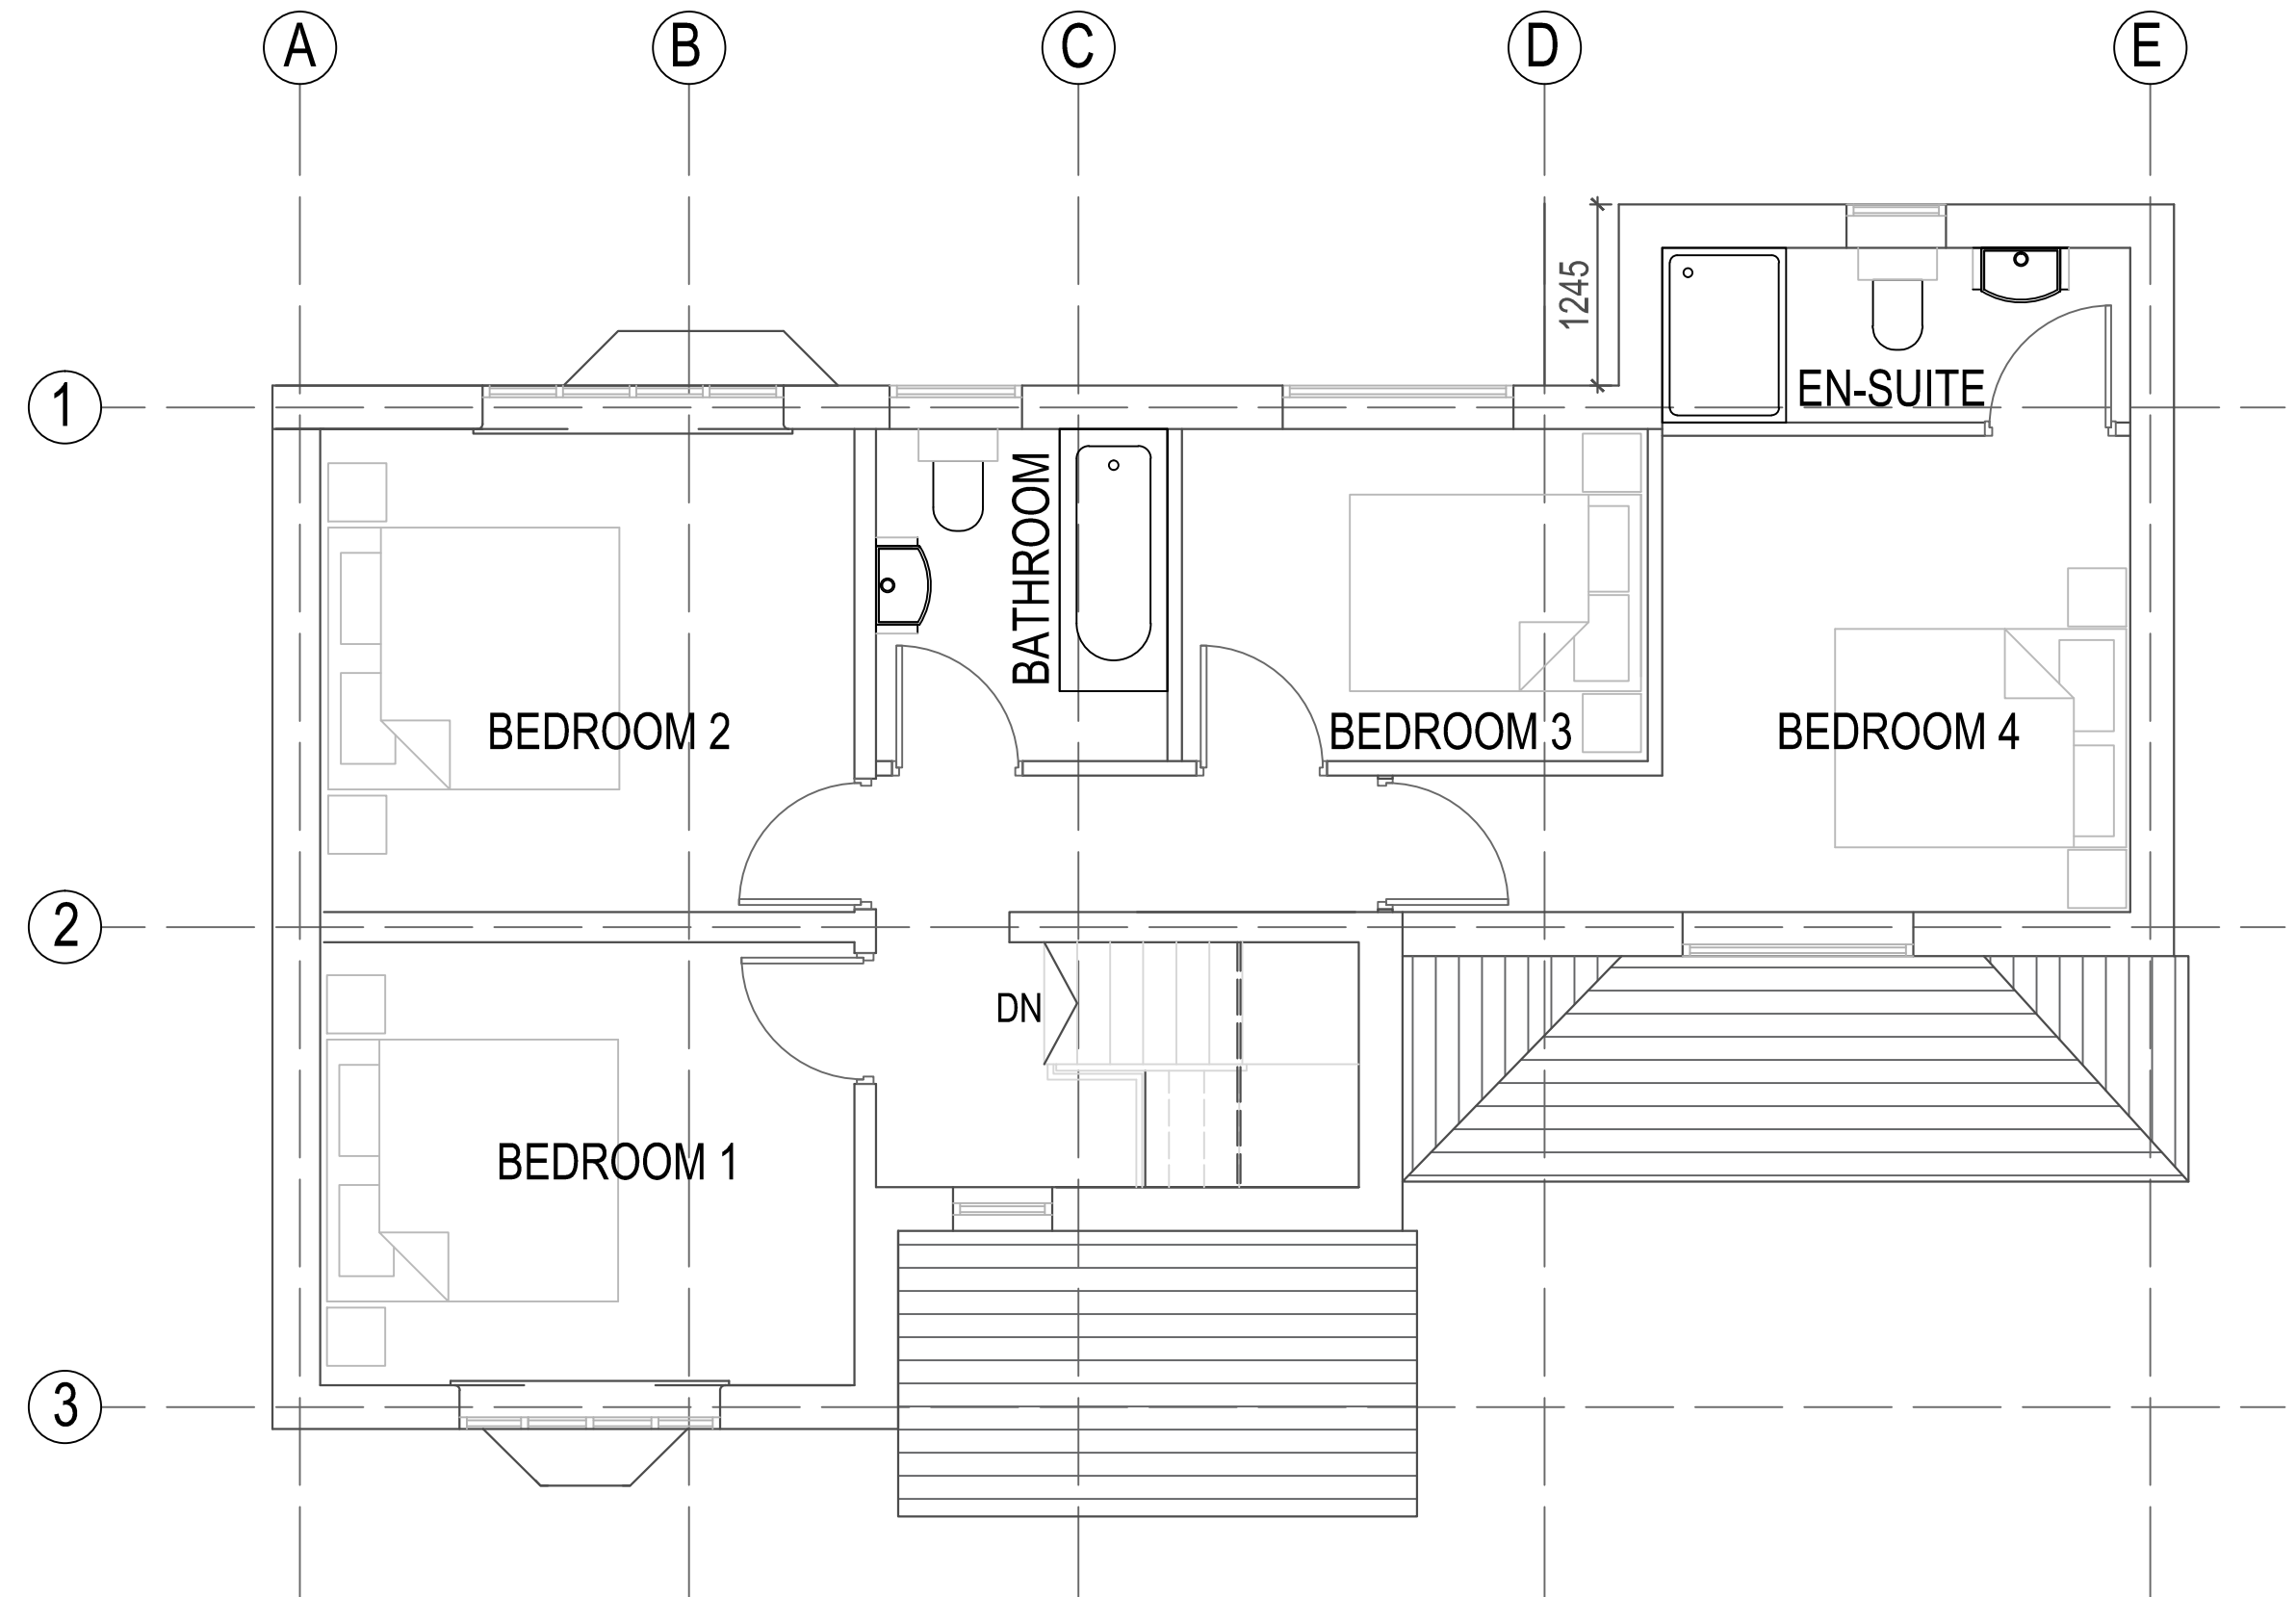

GENERAL NOTES

1. ALL DIMENSIONS ARE IN MILLIMETERS UNLESS OTHERWISE STATED
2. CONTRACTOR IS RESPONSIBLE FOR THE CORRECT SETTING OUT OF THE WORKS ON SITE. ALL DIMENSIONS TO BE CHECKED PRIOR TO FABRICATION OF MATERIALS
3. THIS DRAWING IS TO BE READ IN CONJUNCTION WITH ALL RELEVANT DRAWINGS AND SPECIFICATIONS

L3	AMENDMENTS: - REAR EXTENSION DEPTH REDUCED TO 1245MM - FRONT EXTENSION DAY WINDOW REPLACED - REAR EXTENSION ROOF AMENDED	26 JUL 2021	LF	LF
L2	AMENDMENTS: - TWO STOREY SIDE EXTENSION CHANGED TO SINGLE STOREY FRONT EXTENSION AND THE SECOND FLOOR EXTENDED FROM THE REAR - ROOF AMENDED - EXTENDED FROM THE REAR - FRONT FIRST FLOOR BEDROOM 4 WINDOW AMENDED - REAR FIRST FLOOR EN-SUITE WINDOW ADDED	23 JUL 2021	LF	LF
L1	ISSUE FOR PLANNING PERMISSION	27 APR 2021	LF	LF
REV	DESCRIPTION	DATE	BY	APRV

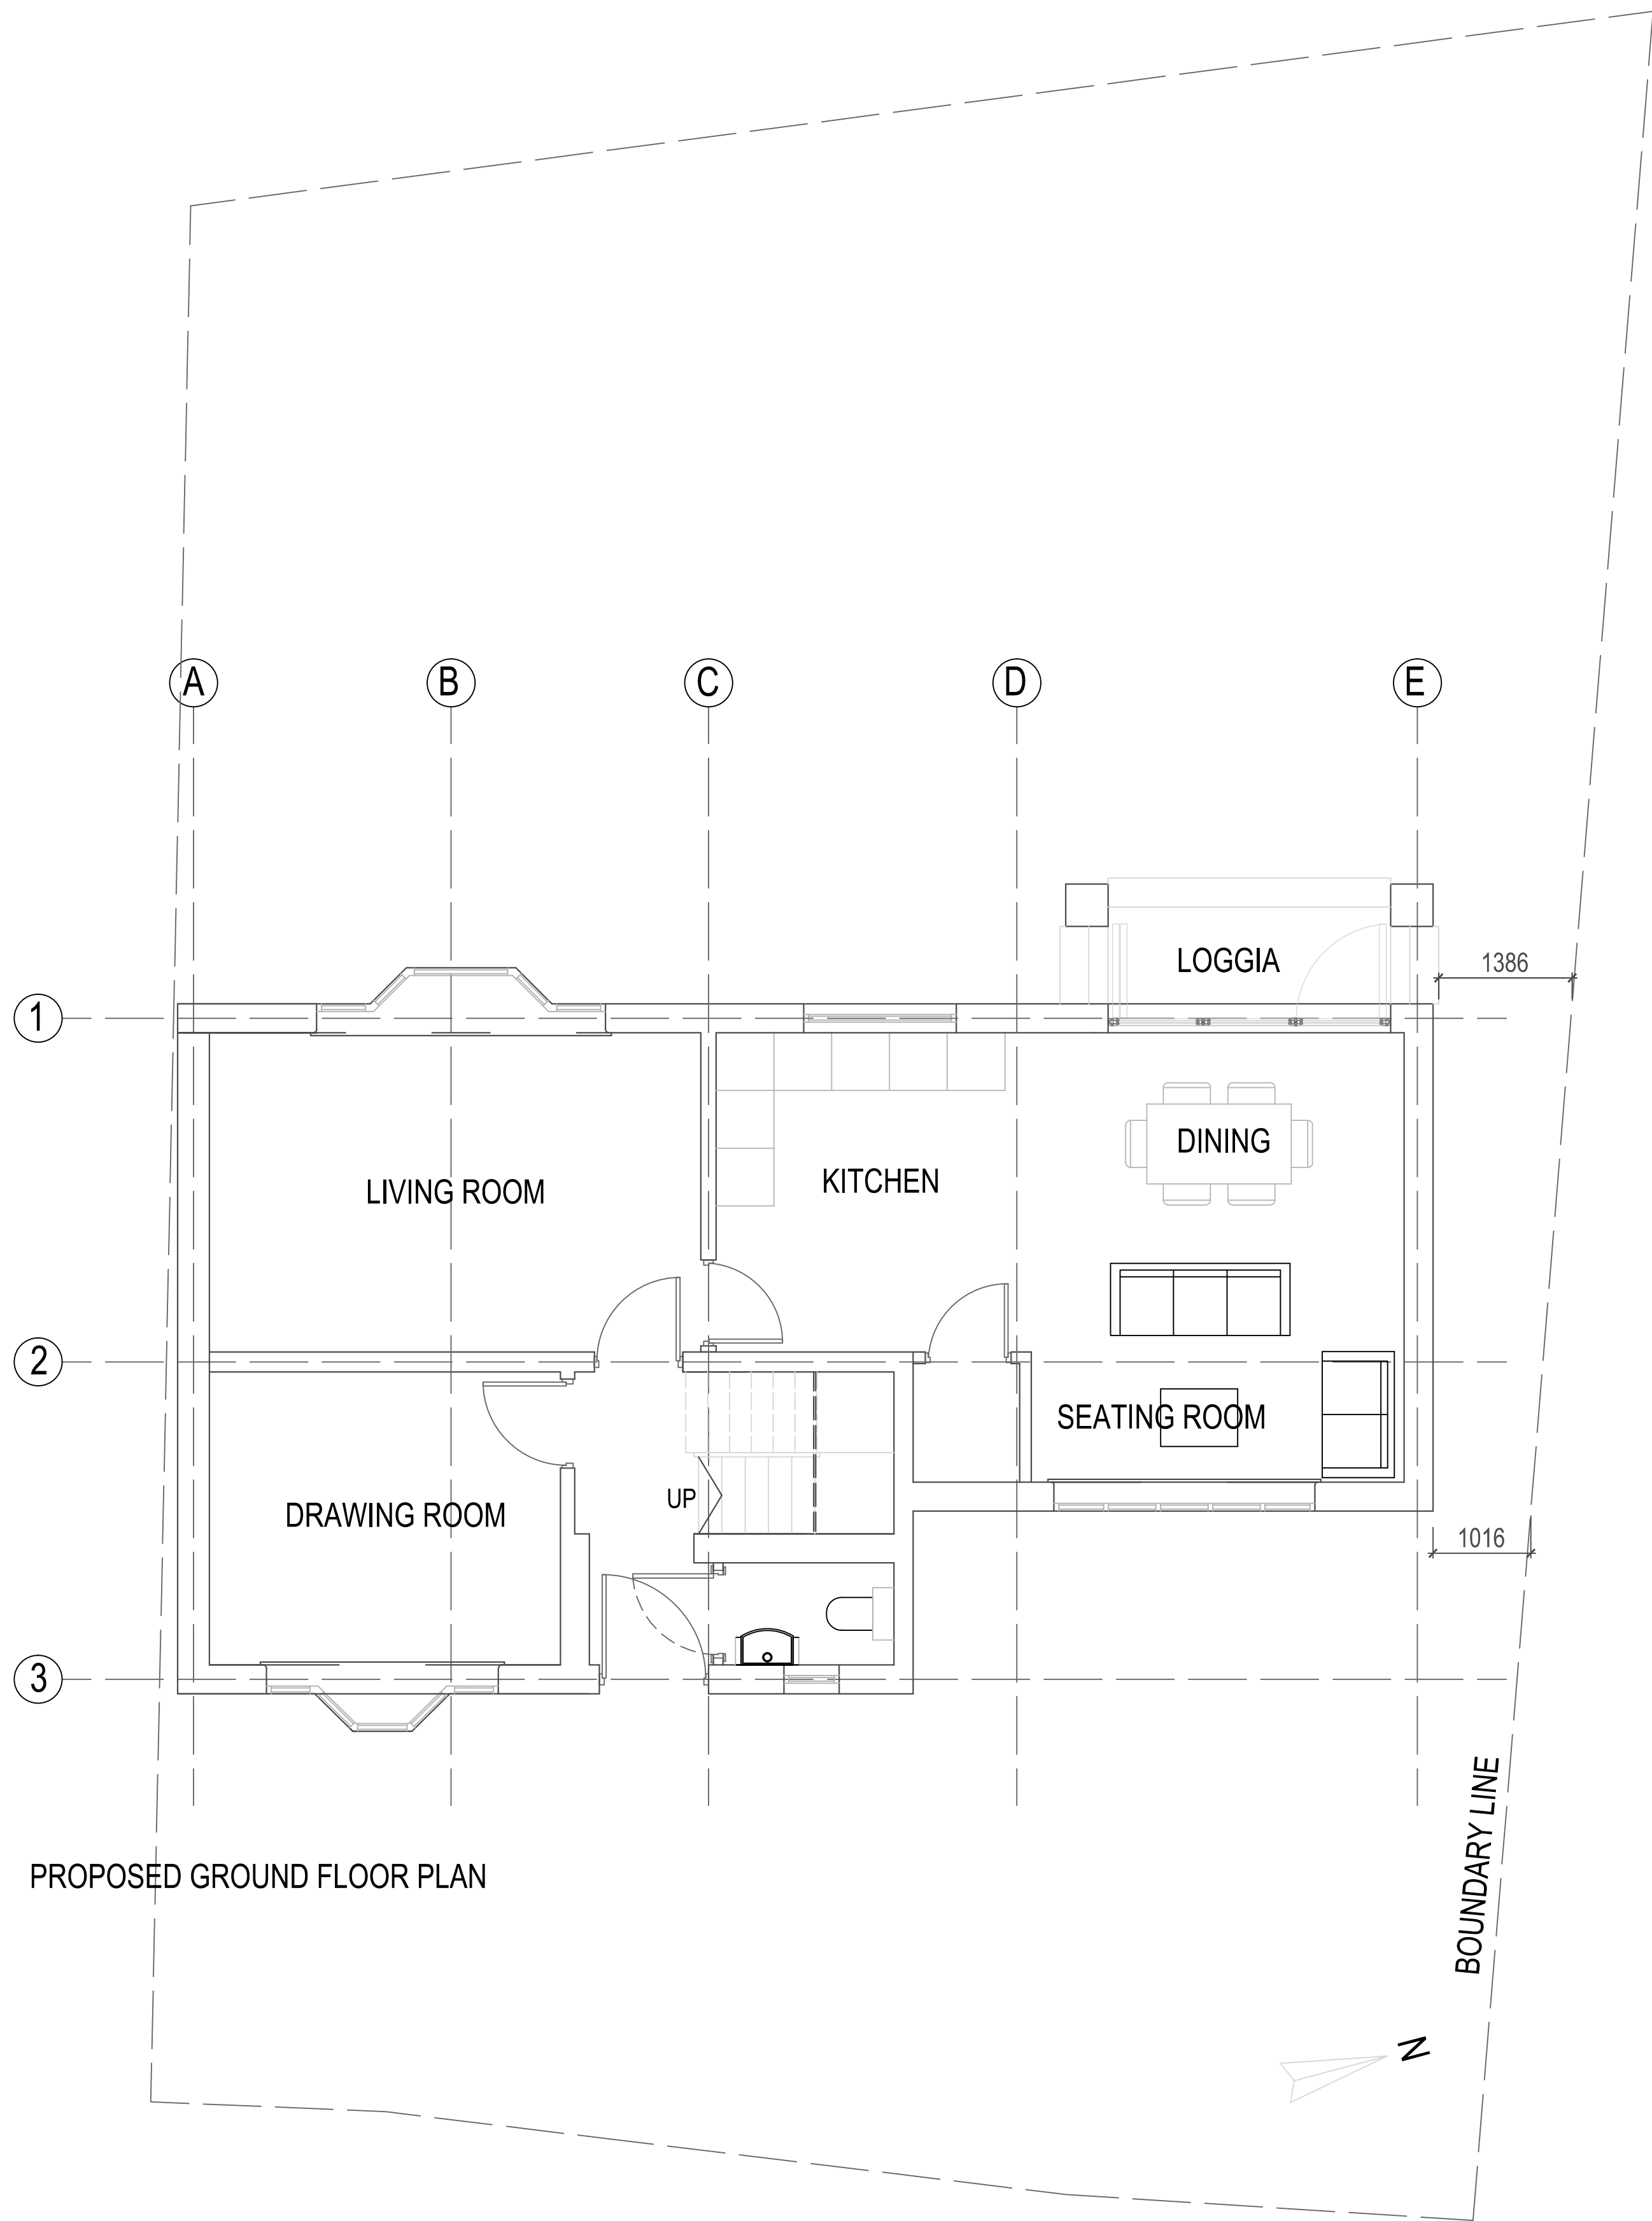

SILVER LINDEN
ARCHITECTURAL
SERVICES

L.ALEH.FADAPOUR@SILVERLINDEN.CO.UK

CLIENT:
MR.SAEID MOKHTASSI
ADDRESS:
3 PARRS WOOD AVENUE, M20 5WB

DRAWING NAME
PROPOSED FLOORS AND ROOF PLANS

DRAWING STATUS
PLANNING PERMISSION

DRAWN: LF | DATE: 03.05.21

APPROVED: LALEH FADAPOUR

1:50@A1 | 04 | L3
SCALE | DRAWING NUMBER | REV

