



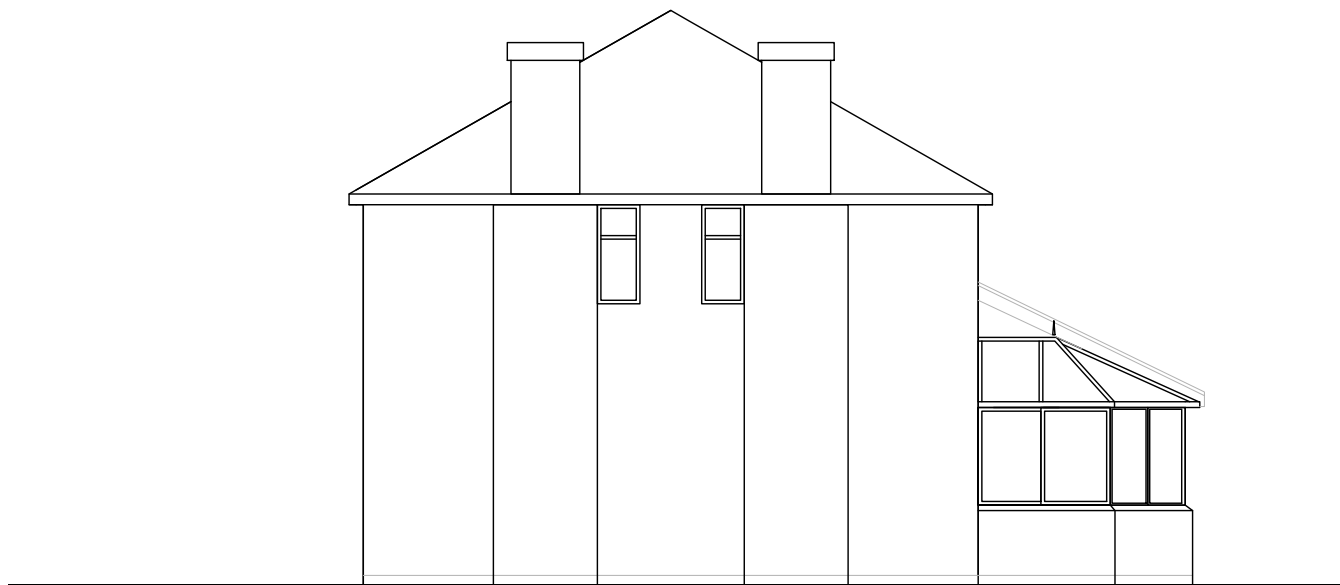


existing south-west elevation

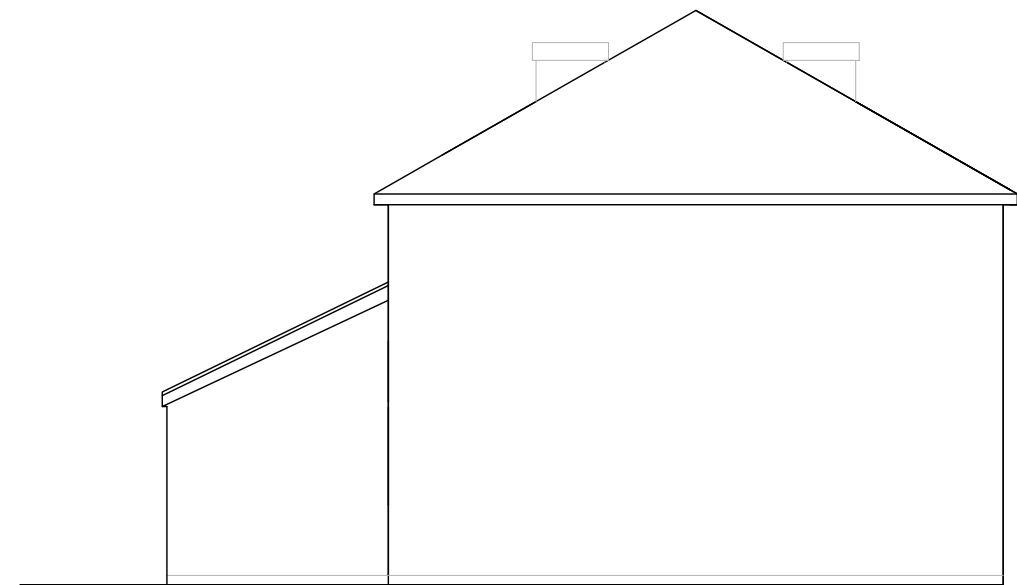

existing north-east elevation



proposed south-west elevation

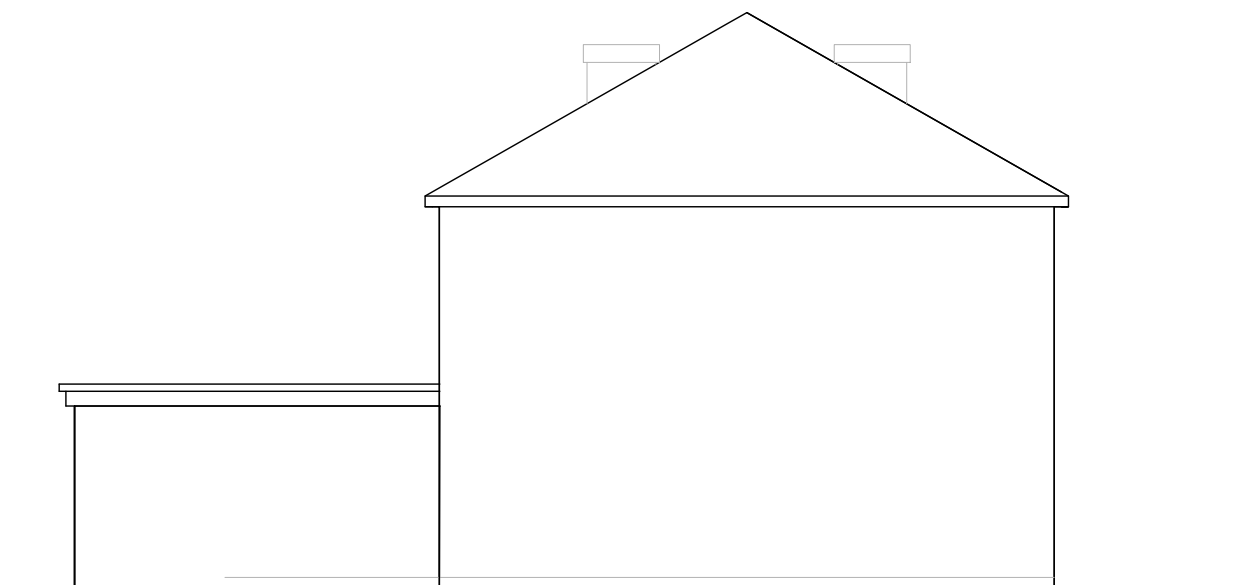

proposed north-east elevation

PROPOSED SINGLE STOREY REAR EXTENSION: ELEVATIONS 2
27 Netherwood Road

SCALE 1:100 @ A3

REV		DATE		DRAWN BY	
Copyright of fob design (UK) Ltd, all rights reserved. All information contained within this drawing remains the property of fob design. This information should not be reproduced in whole or part or modified without written consent of fob design. No information within this drawing should be modified or disclosed or passed onto third parties without written consent of fob design. Do not scale from drawing.					
XXX					
27 NETHERWOOD ROAD					
XXX					
PROPOSED REAR EXTENSION					
Drawn	XXX	Status	XXX	Date	AUG 21
Checked	XXX	Original	A3	Scale	1:100@A3
PL 04					