



PROPOSED SIDE ELEVATION

PROPOSED SIDE ELEVATION

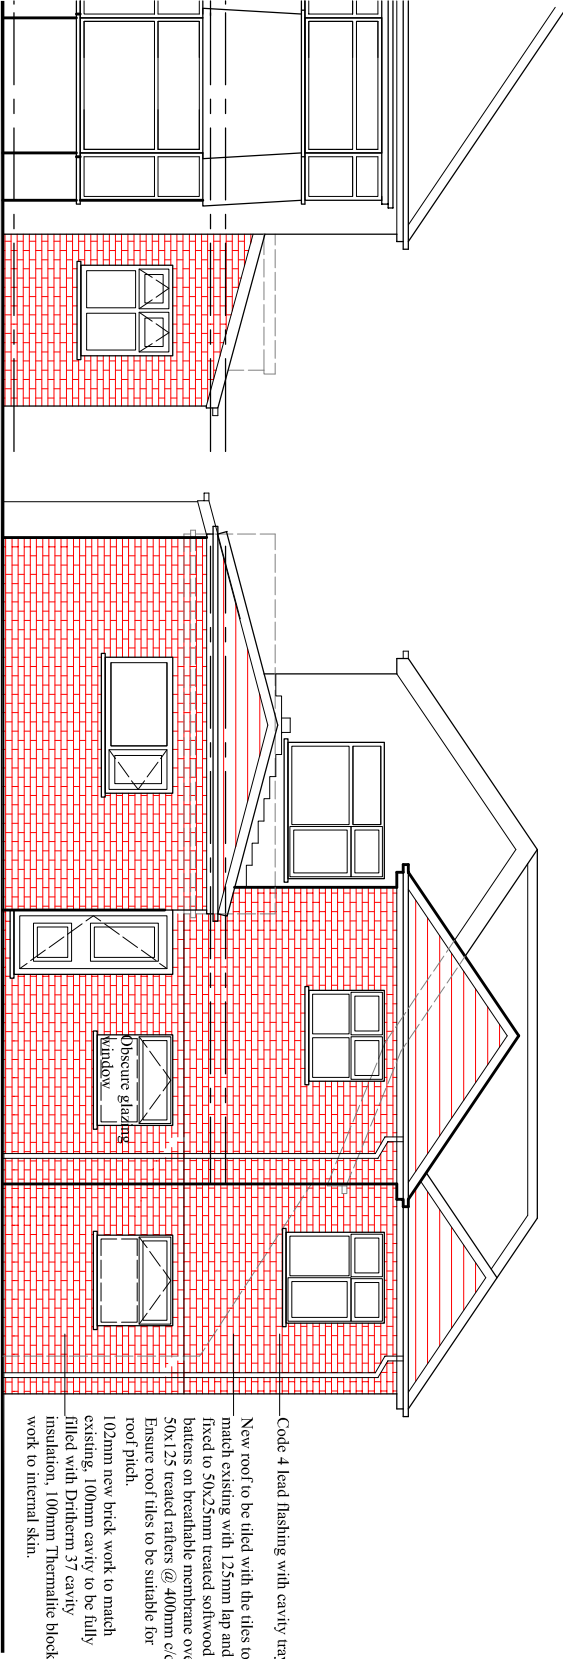

PROPOSED FRONT ELEVATION

PROPOSED REAR ELEVATION

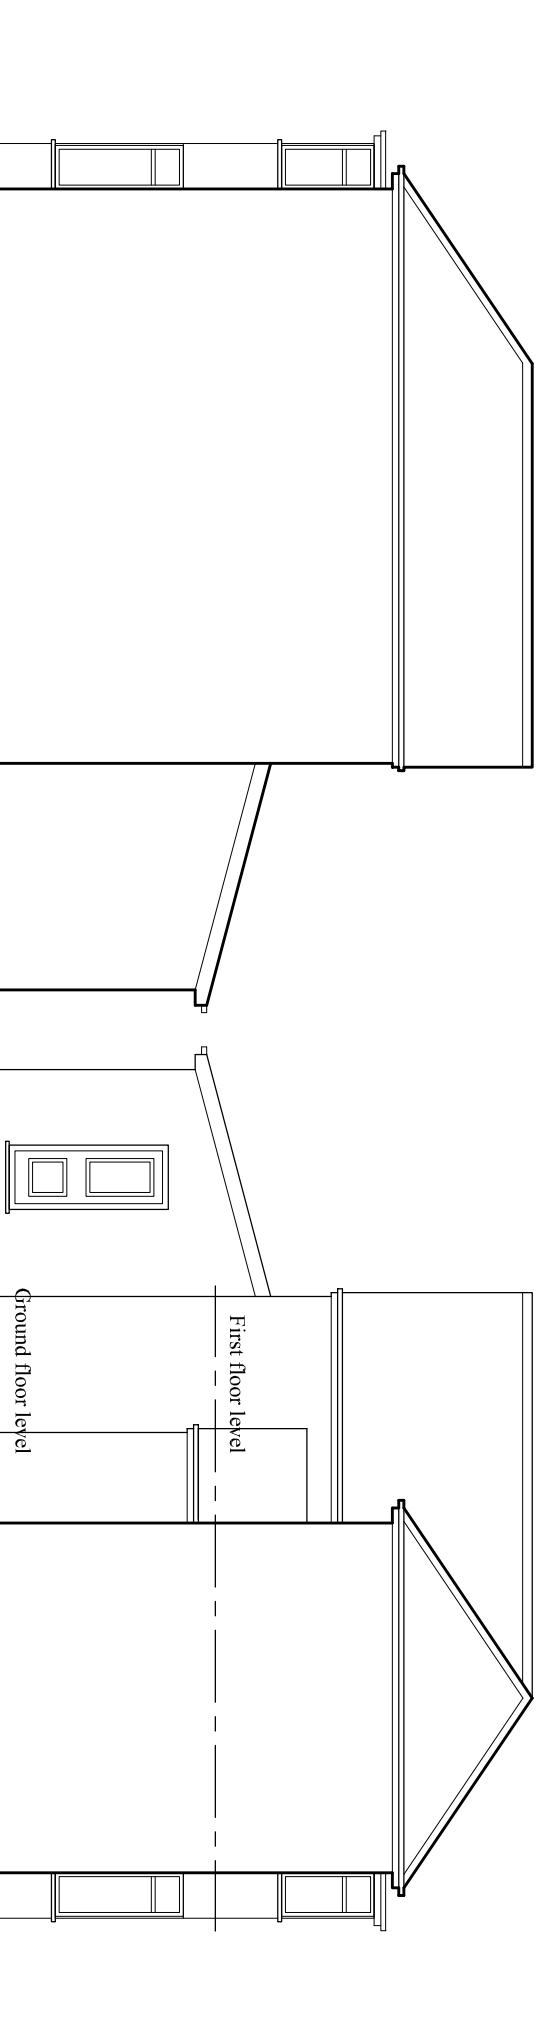

EXISTING SIDE ELEVATION

EXISTING SIDE ELEVATION

PROJECT
2, Macauley Road,
Chorlton

CLIENT
Mr. Talat Mehmood

DRAWING TITLE
Proposed Elevation

JOB No DRAWING No
NA-P03

SCALE DATE REVISION
1:100@A3 Jun 2021 -

t: 0782 895 3405
e: niamat@hotmail.co.uk