




EXISTING SITE PLAN, SCALE 1:200 @ A1




PROPOSED SITE PLAN, SCALE 1:200 @ A1

- GENERAL NOTES**
- ALL DIMENSIONS ARE IN MILLIMETERS UNLESS OTHERWISE STATED
 - CONTRACTOR IS RESPONSIBLE FOR THE CORRECT SETTING OUT OF THE WORKS ON SITE. ALL DIMENSIONS TO BE CHECKED PRIOR TO FABRICATION OF MATERIALS
 - THIS DRAWING IS TO BE READ IN CONJUNCTION WITH ALL RELEVANT DRAWINGS AND SPECIFICATIONS

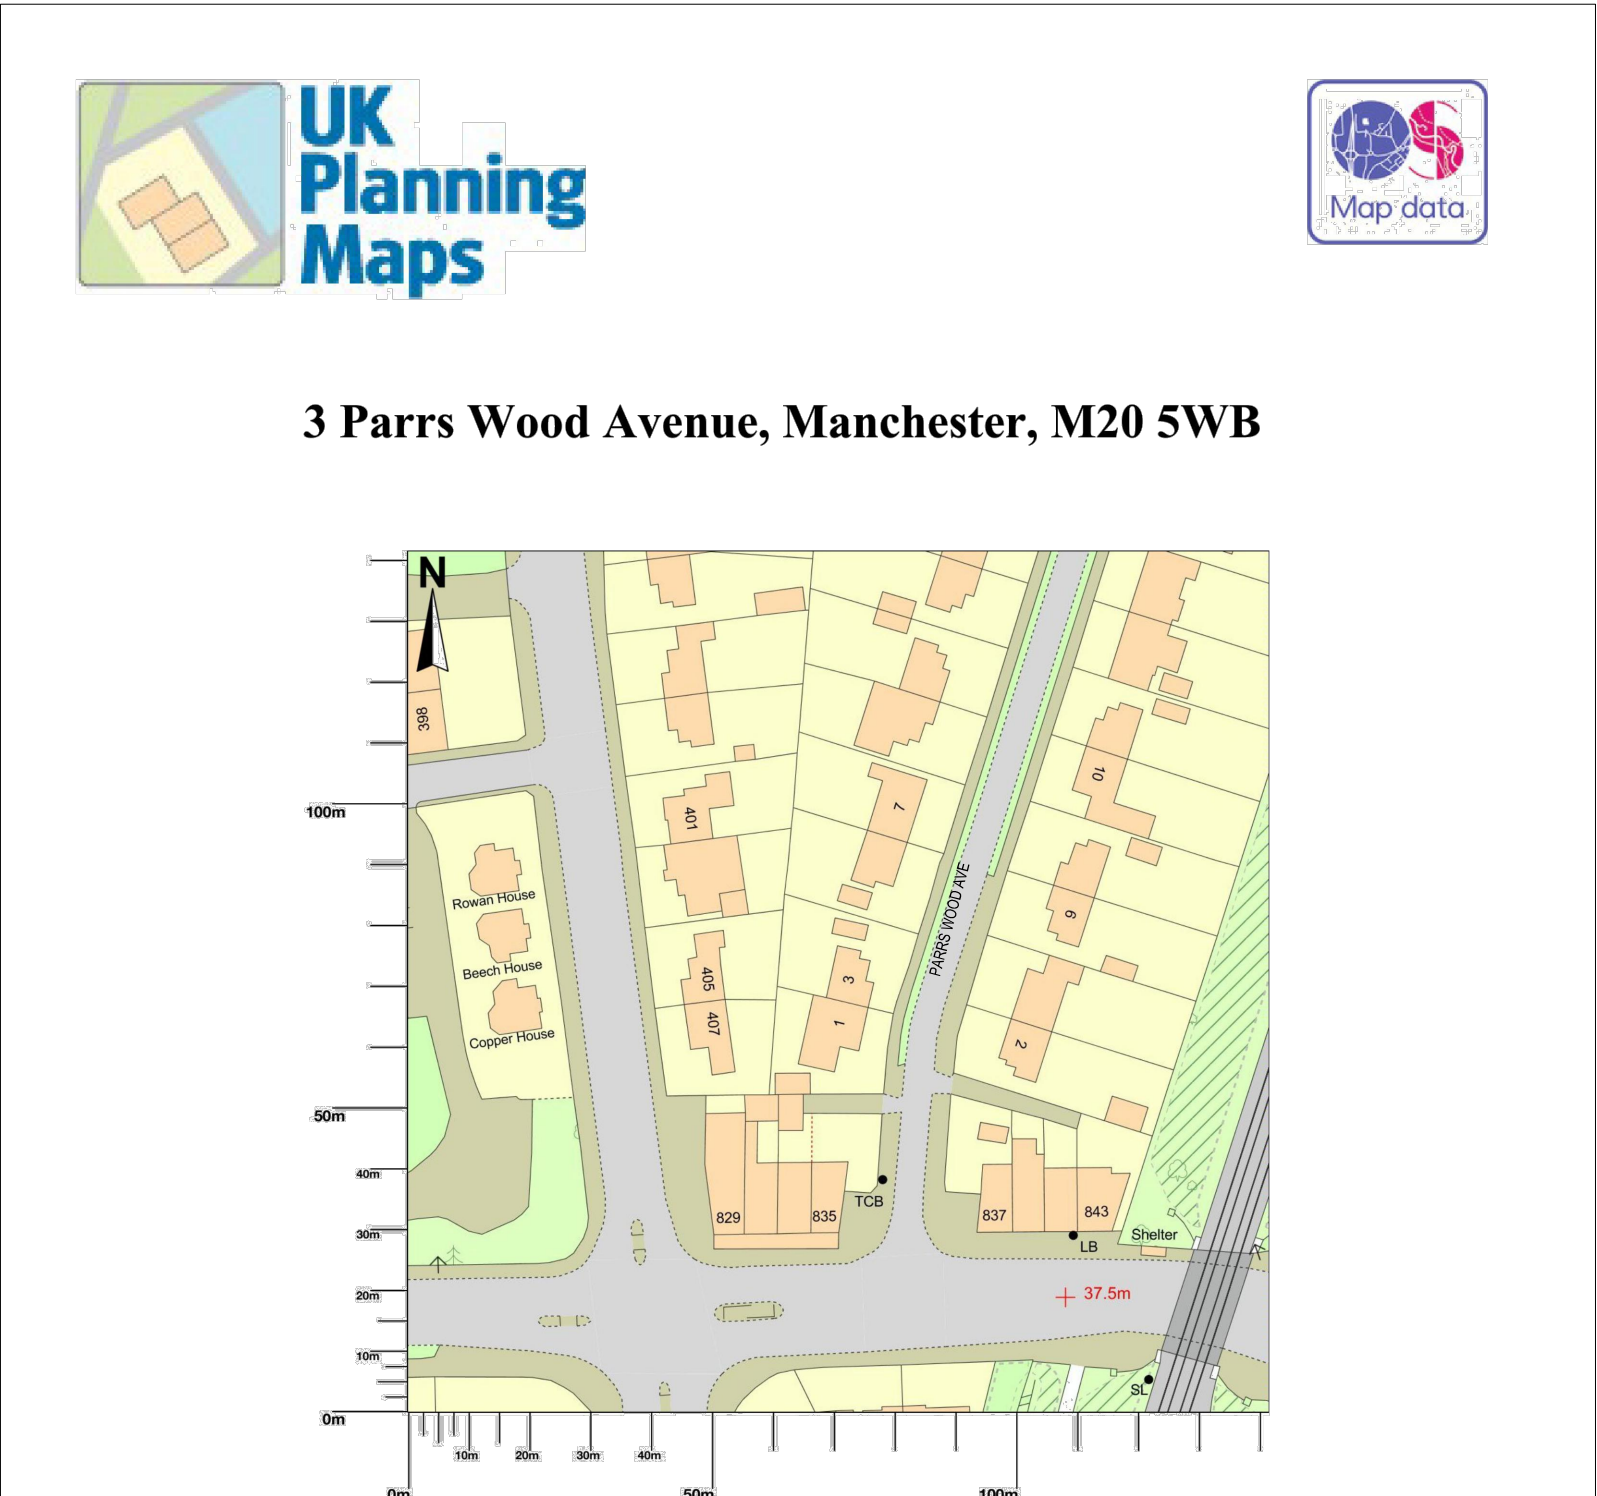

EXISTING SITE LOCATION PLAN, SCALE 1:1250 @ A1

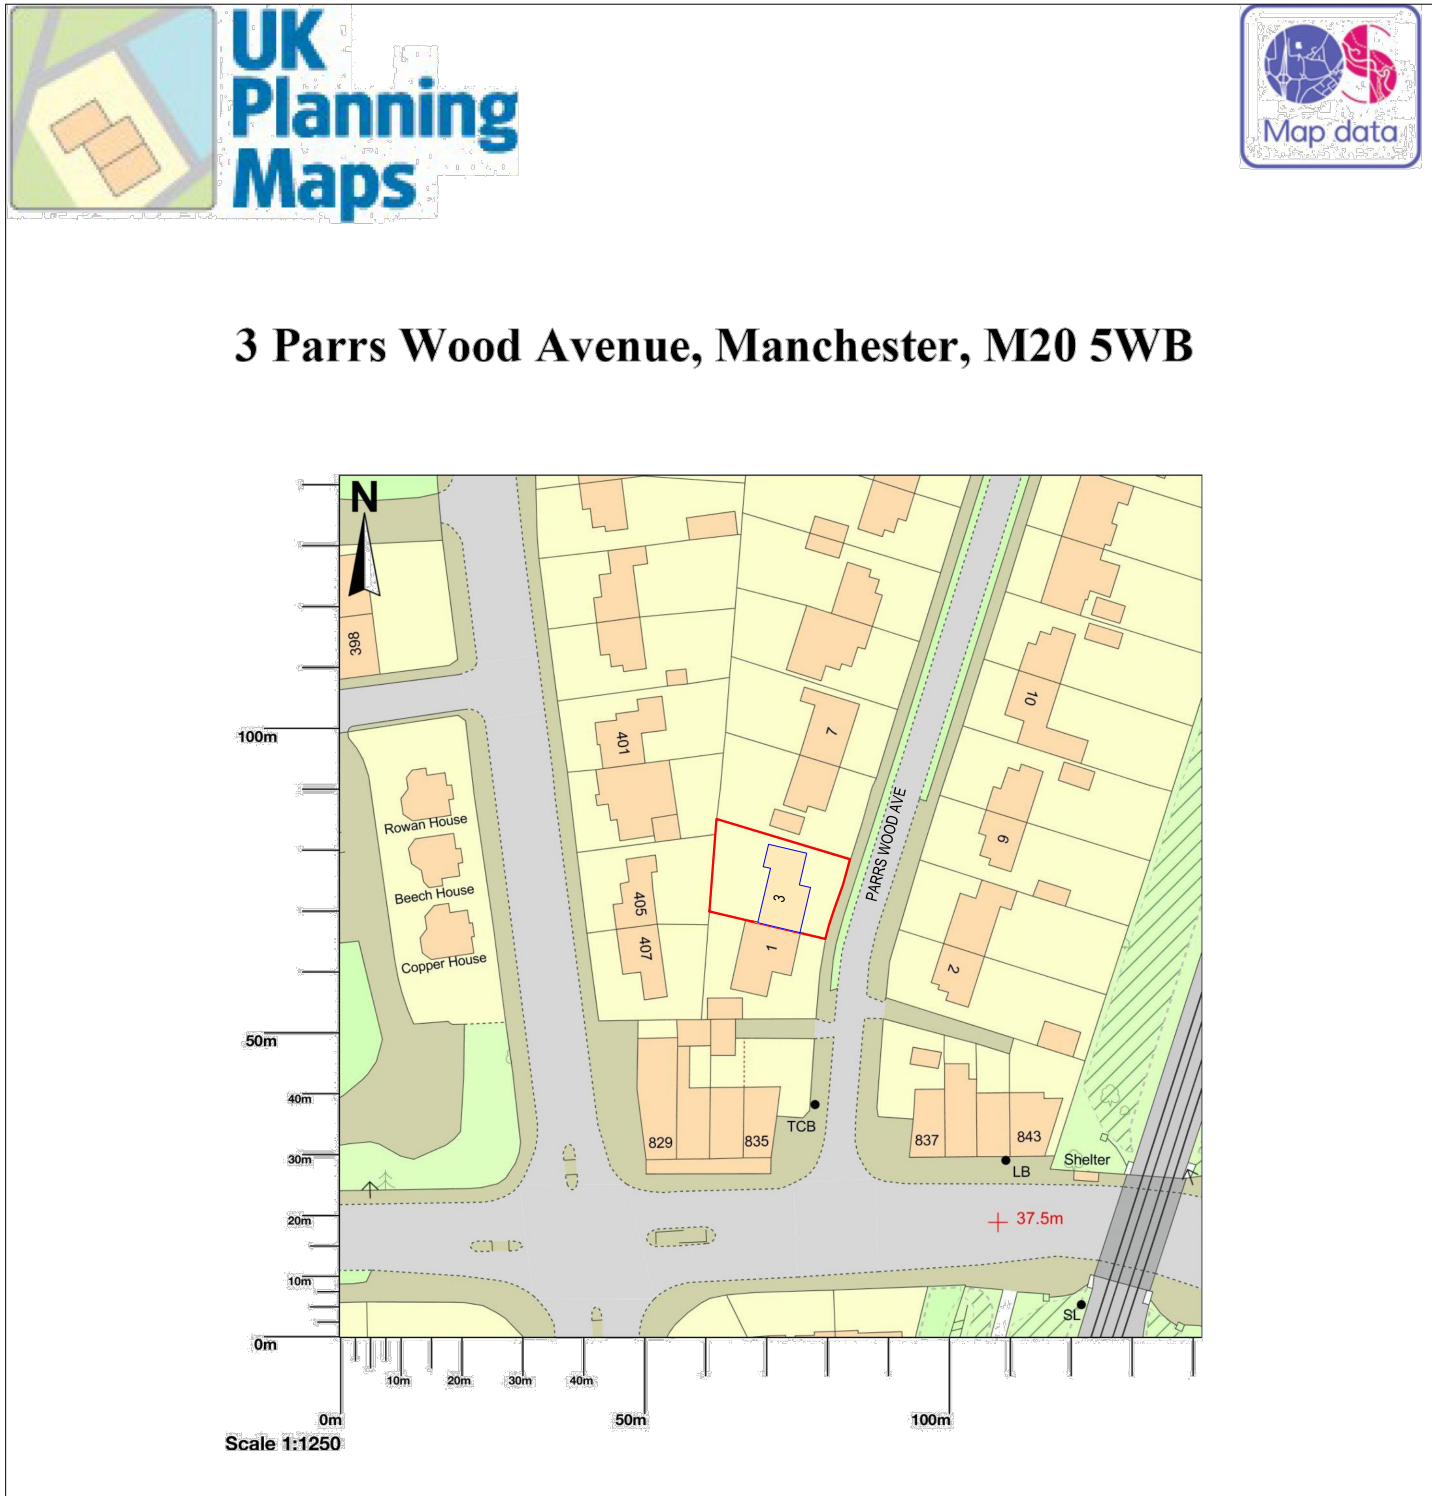

PROPOSED SITE LOCATION PLAN, SCALE 1:1250 @ A1

L3	AMENDMENTS	26 JUL 2021	LF	LF
L2	AMENDMENTS	23 JUL 2021	LF	LF
L1	ISSUE FOR PLANNING PERMISSION	27 APR 2021	LF	LF
REV	DESCRIPTION	DATE	BY	APRV



CLIENT:			
MR.SAEID MOKHTASSI			
ADDRESS:			
3 PARRS WOOD AVENUE, M20 5WB			
DRAWING NAME			
EXISTING AND PROPOSED SITE			
LOCATION PLAN			
DRAWING STATUS			
PLANNING PERMISSION			
DRAWN: LF		DATE: 25.04.21	
APPROVED: LALEH FADAIPOUR			
1:200@A1		L3	
1:1250@A1		01	
SCALE		DRAWING NUMBER	
		REV	