



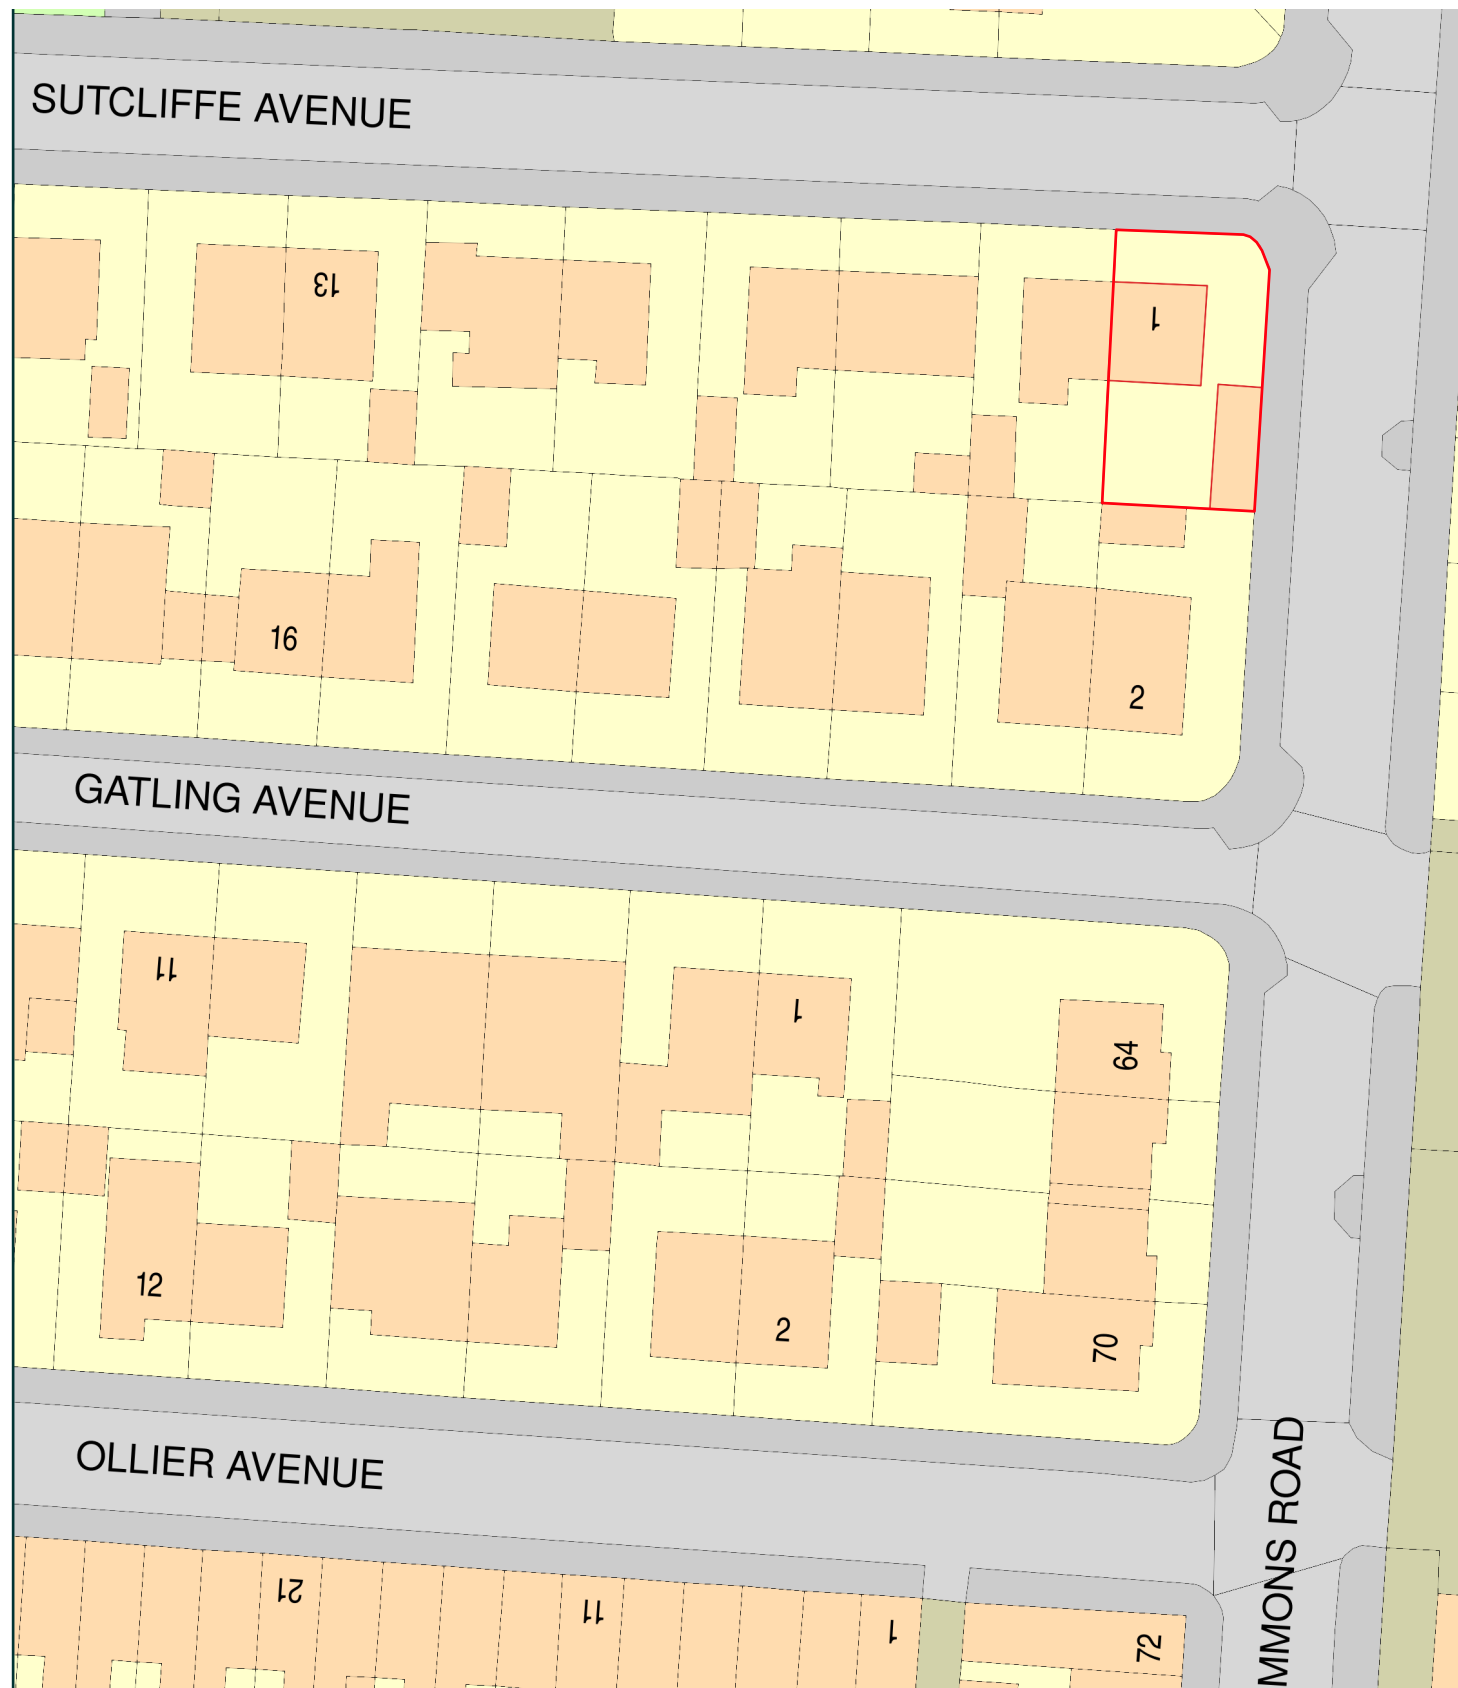


1 Existing Location Plan
Scale: 1:500

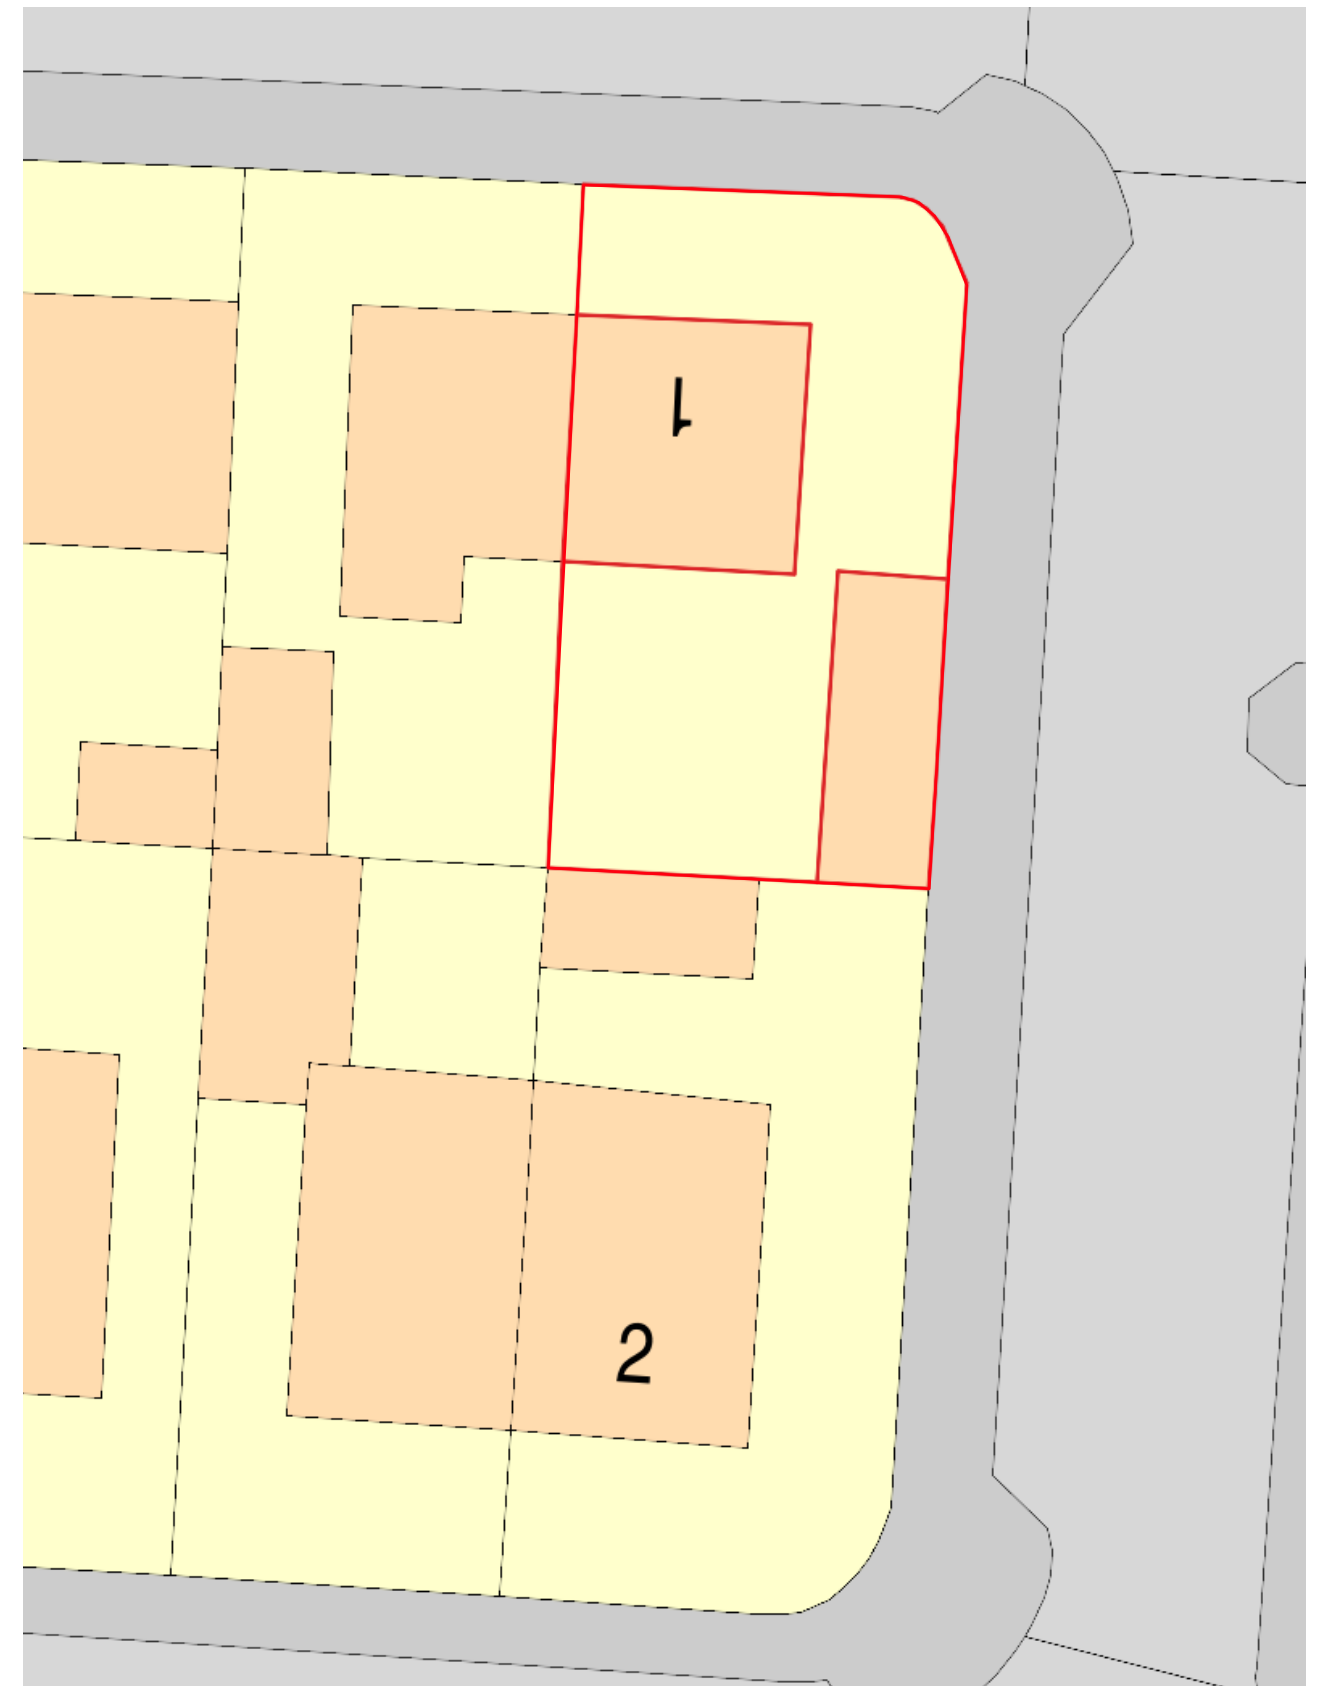


2 Existing Site Plan
Scale: 1:200

This drawing must not be reproduced without permission from NM Architectural Services LTD. DO NOT scale of this drawing. All Dimensions are to be checked on site by the contractor/sub contractor. Any discrepancies to be reported to NM Architectural services LTD.

Client Name: Mr M Javed	Drawing Title: Existing Site & Location Plans	Project Type: Planning Approval			Check By: MN	Date: 31.03.2021	Revision Notes:	
Project Address: 1 Sutcliffe Ave, Levenshulme Manchester, M12 5TN	Drawing Type: Extension	Dwg No:	SUT-001	Scale: 1:100	Rev: A	12.04.2021		

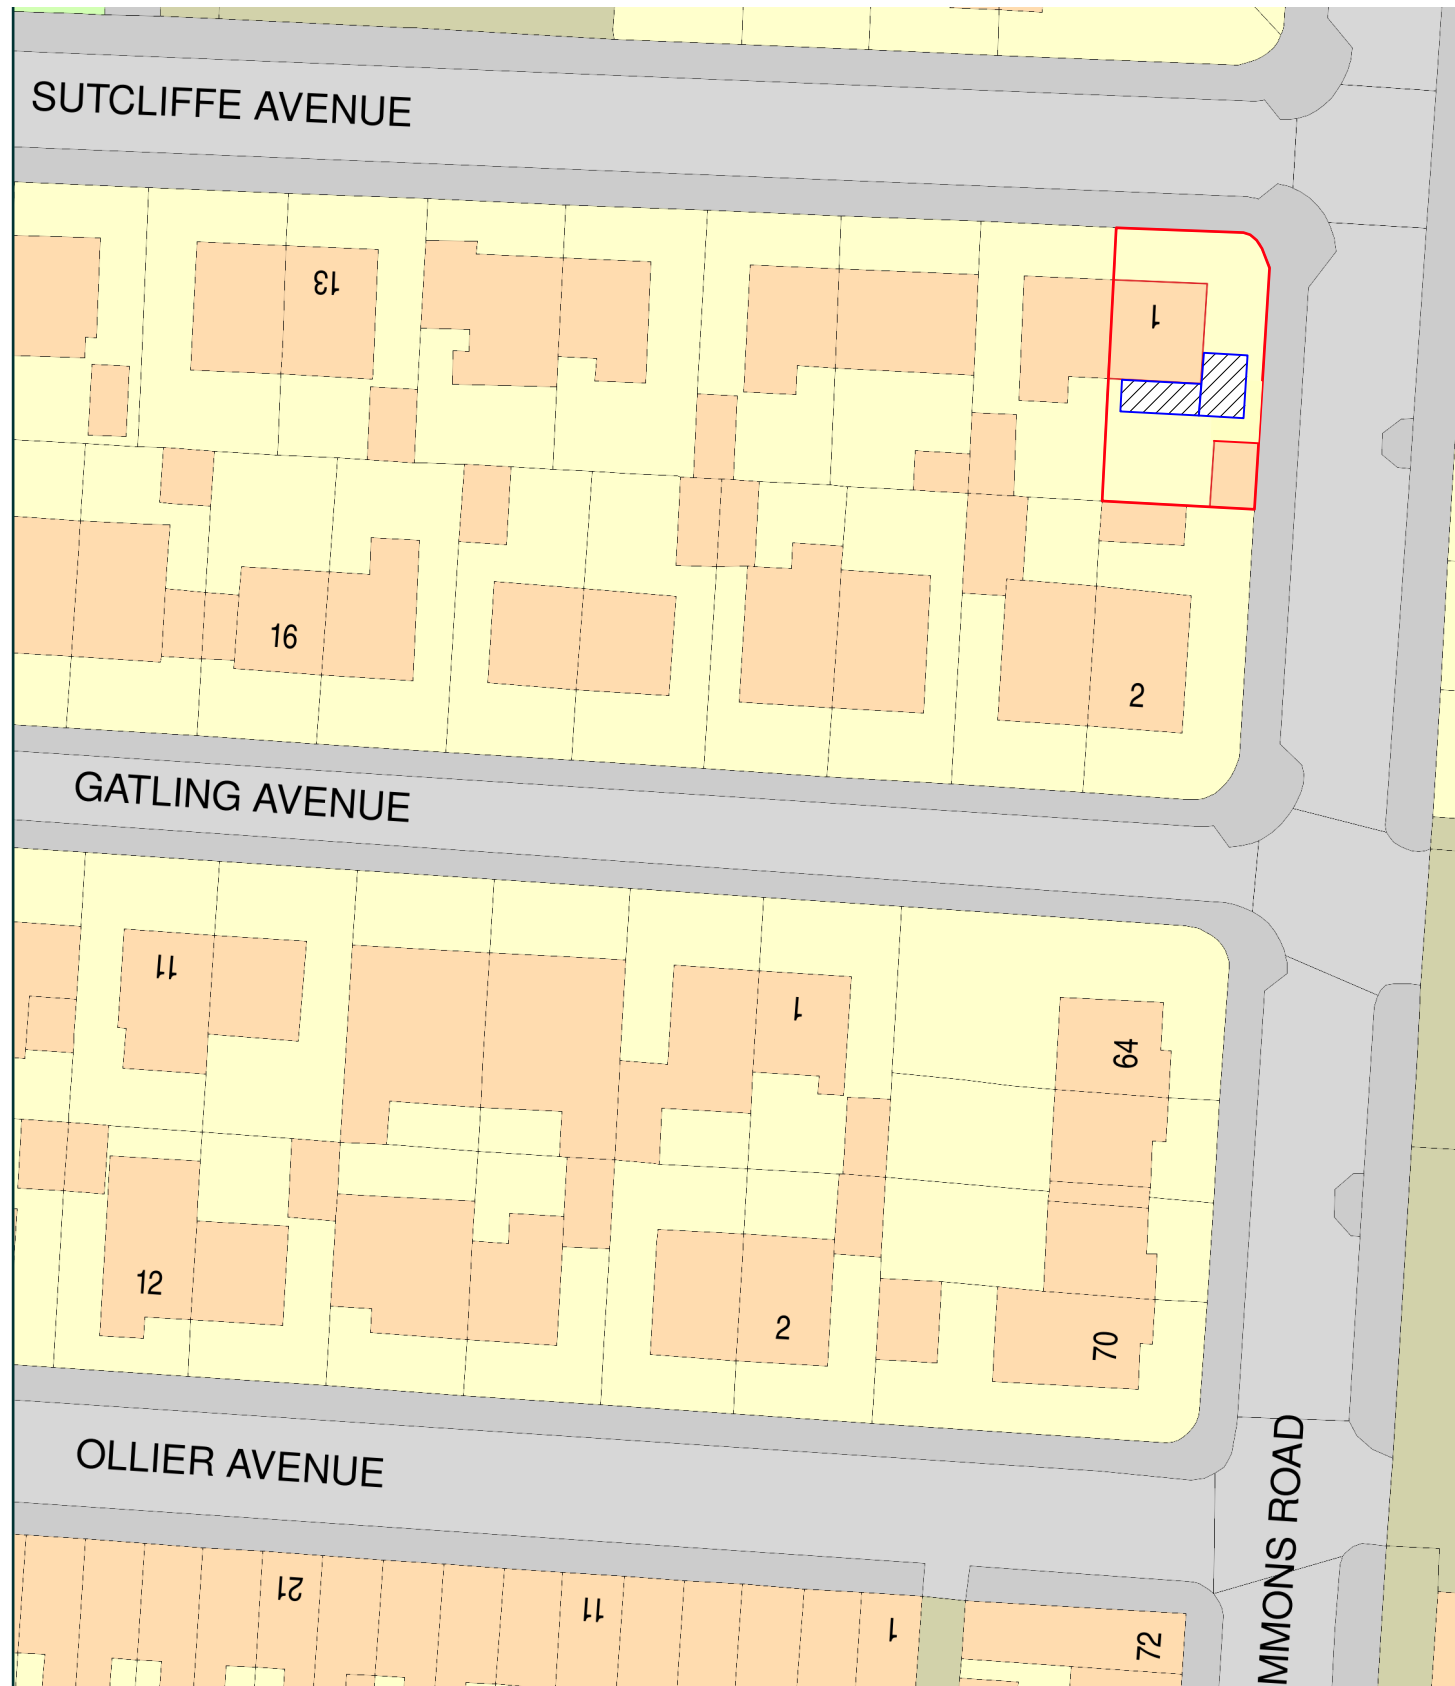

1 Existing Location Plan
Scale: 1:500

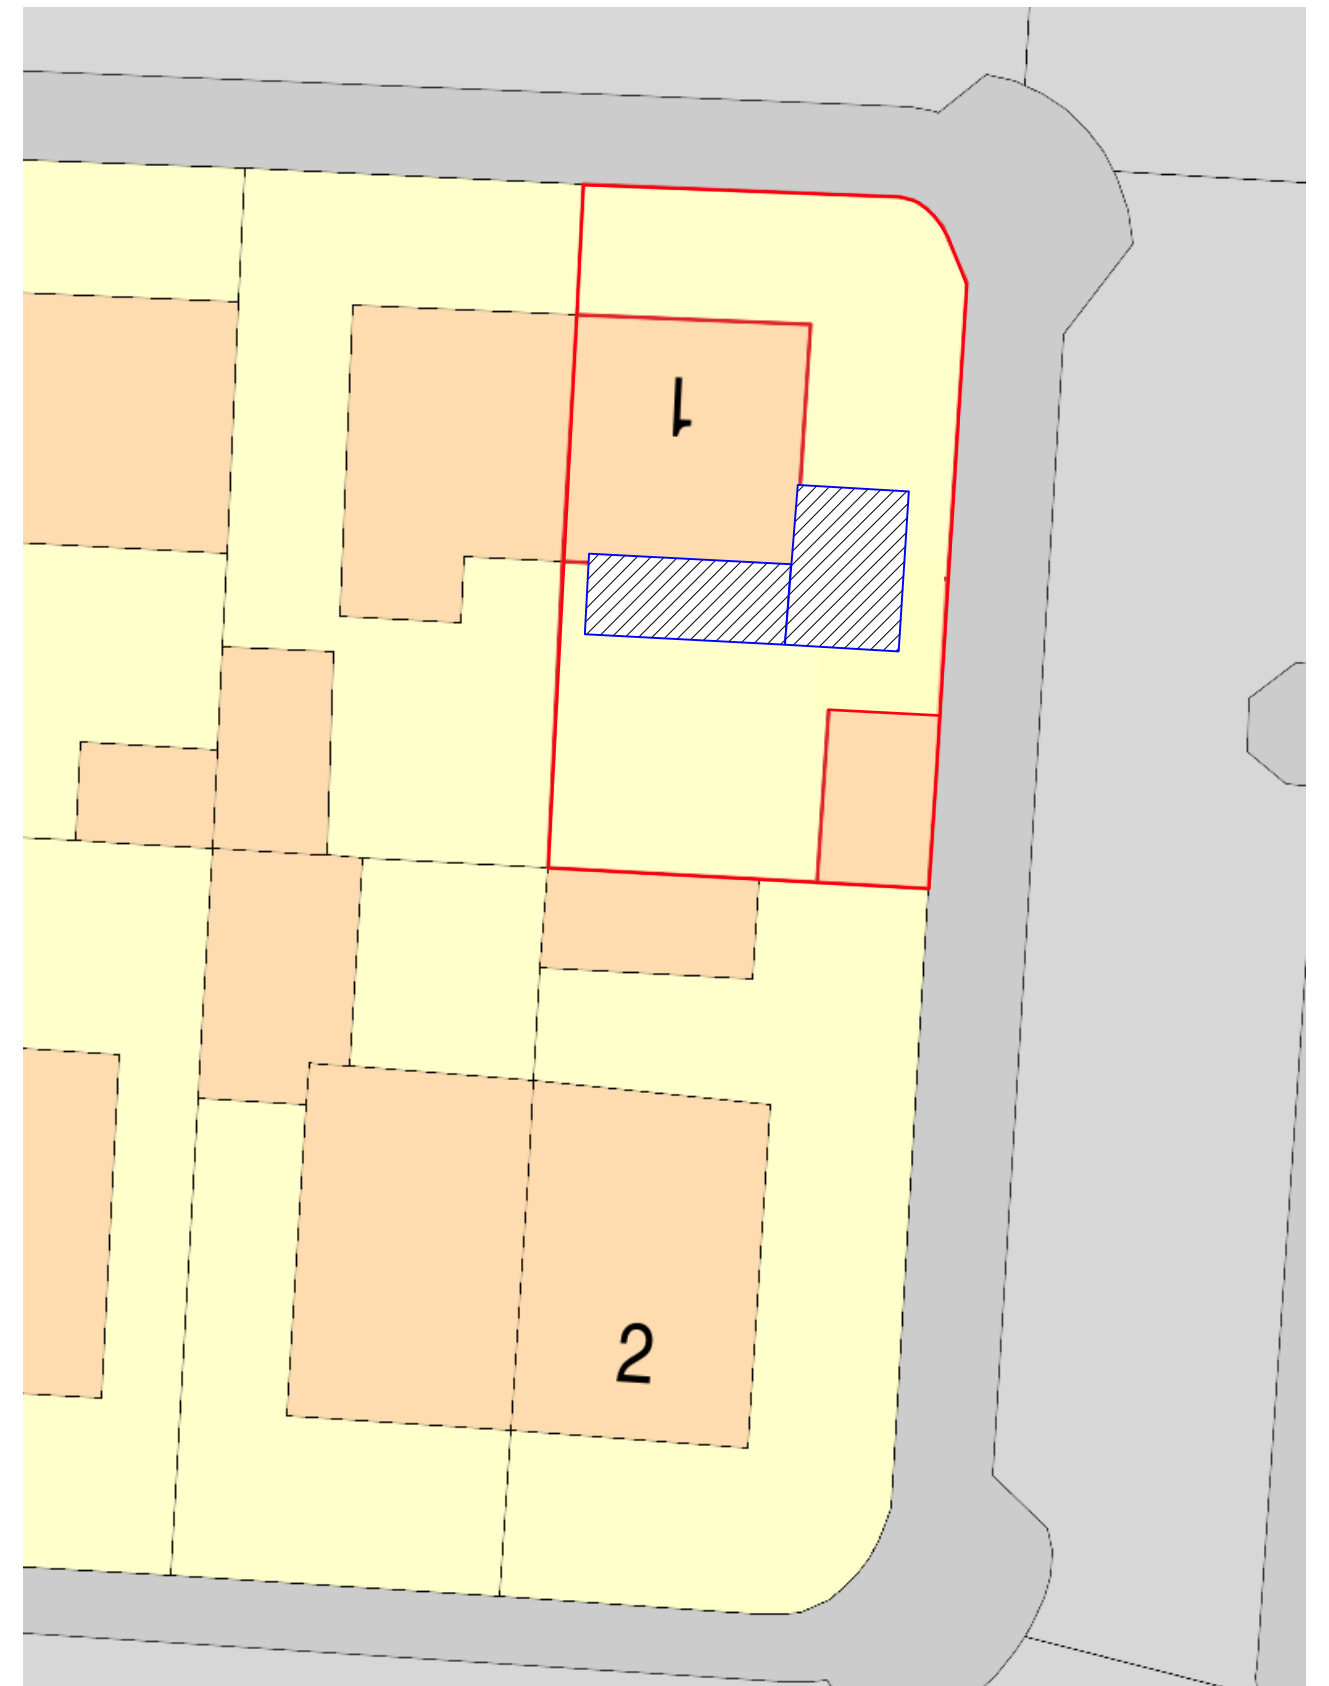


2 Existing Site Plan
Scale: 1:200


This drawing must not be reproduced without permission from NM Architectural Services LTD. DO NOT scale of this drawing. All Dimensions are to be checked on site by the contractor/sub contractor. Any discrepancies to be reported to NM Architectural services LTD.

Client Name: Mr M Javed	Drawing Title: Proposed Site & Location Plans	Project Type: Planning Approval		Check By: MN	Date: 31.03.2021	Revision Notes:
Project Address: 1 Sutcliffe Ave, Levenshulme Manchester, M12 5TN	Drawing Type: Extension	Dwg No:	SUT-002	Scale: 1:100	Rev: A	


NM.

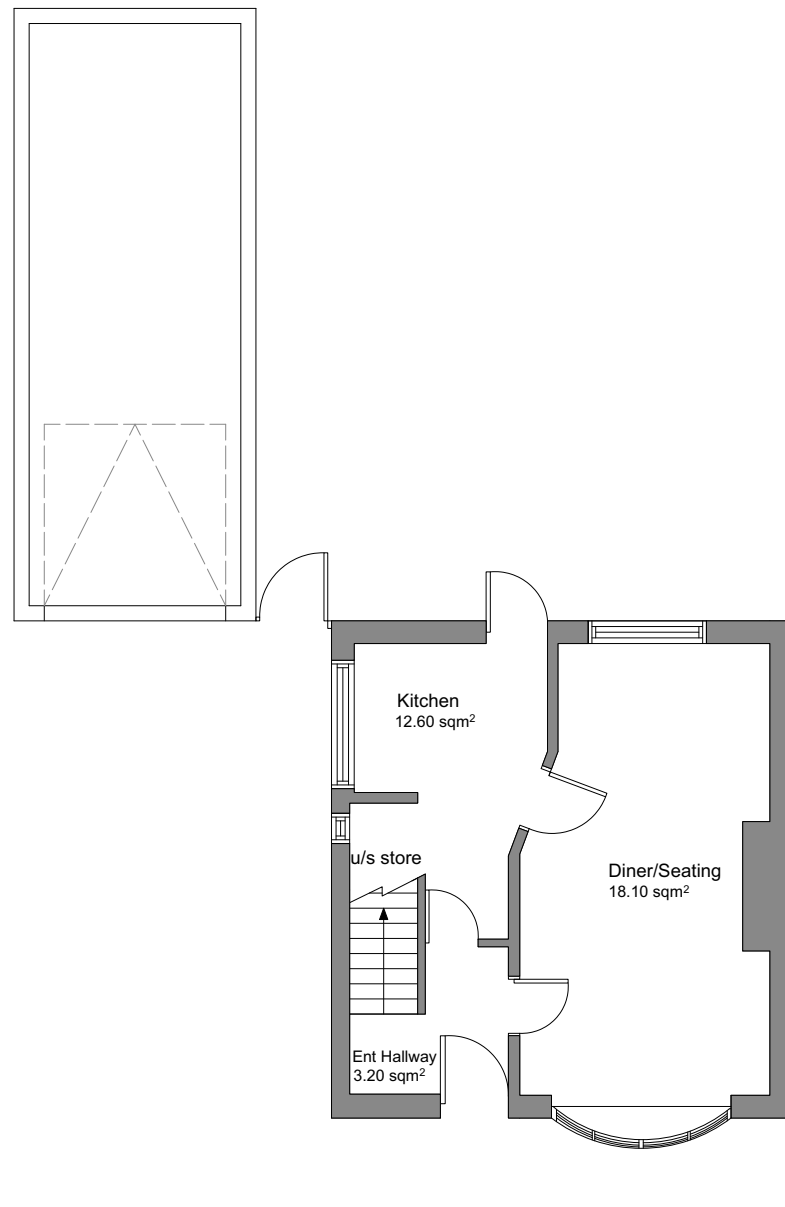

1 Existing Ground Floor Plan
Scale: 1:100

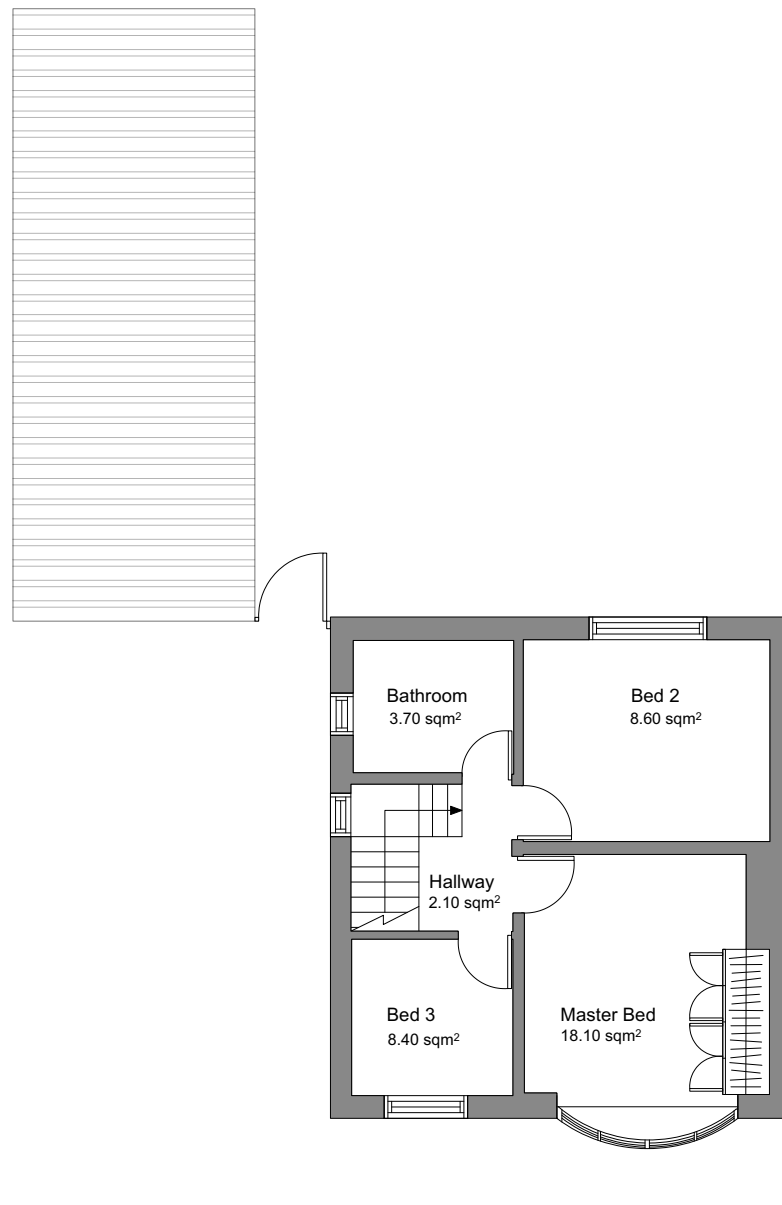

2 Existing First Floor Plan
Scale: 1:100

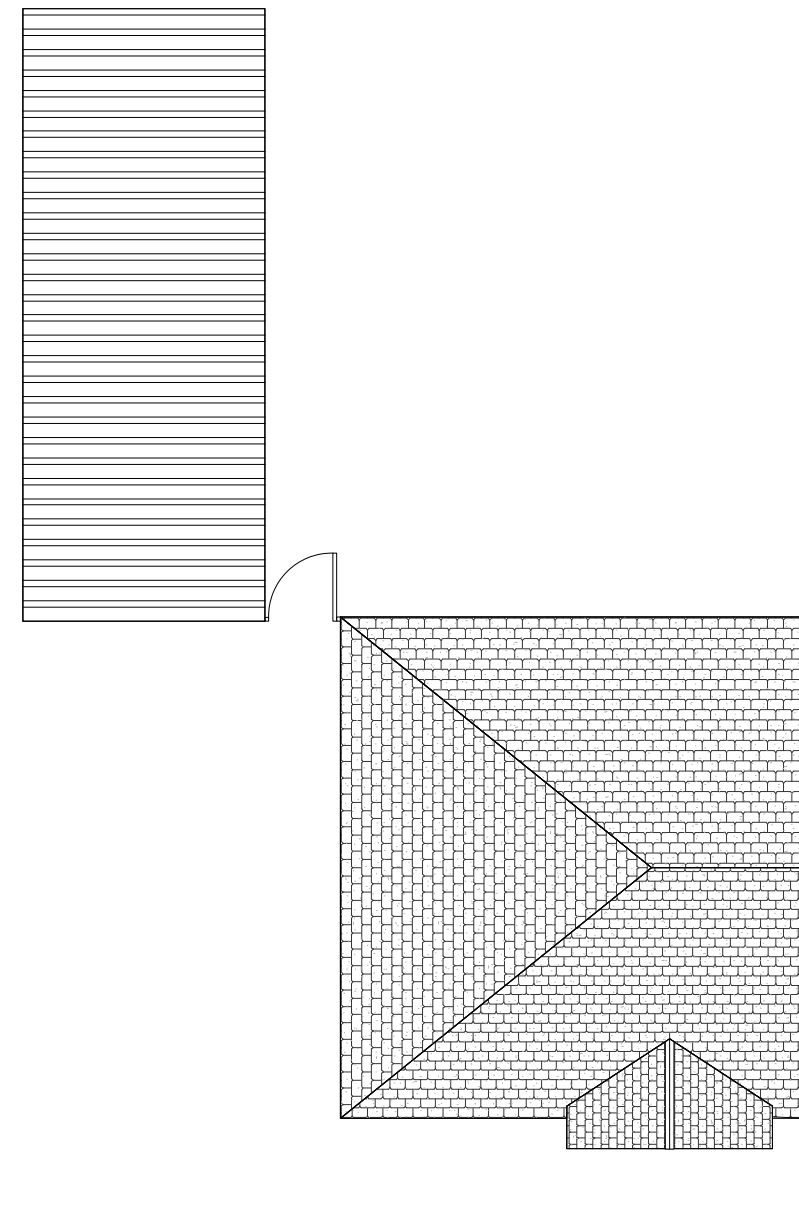


3 Existing Roof Plan
Scale: 1:100

This drawing must not be reproduced without permission from NM Architectural Services LTD. DO NOT scale of this drawing. All Dimensions are to be checked on site by the contractor/sub contractor. Any discrepancies to be reported to NM Architectural services LTD.

Client Name: Mr M Javed	Drawing Title: Existing Floor Plans	Project Type: Planning Approval			Check By: MN	Date: 31.03.2021	Revision Notes:	
						Date: 12.04.2021		
Project Address: 1 Sutcliffe Ave, Levenshulme Manchester, M12 5TN	Drawing Type: Extension	Dwg No: SUT-003		Scale: 1:100	Rev: A			




1 Existing Front Elevation
Scale: 1:100

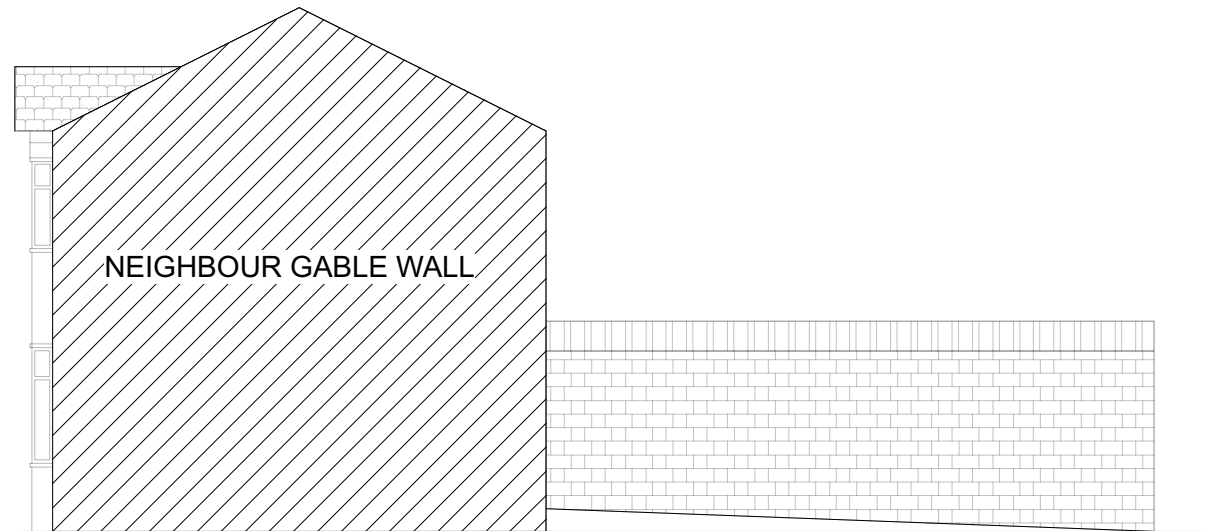

2 Existing Side Elevation
Scale: 1:100



3 Existing Rear Elevation
Scale: 1:100

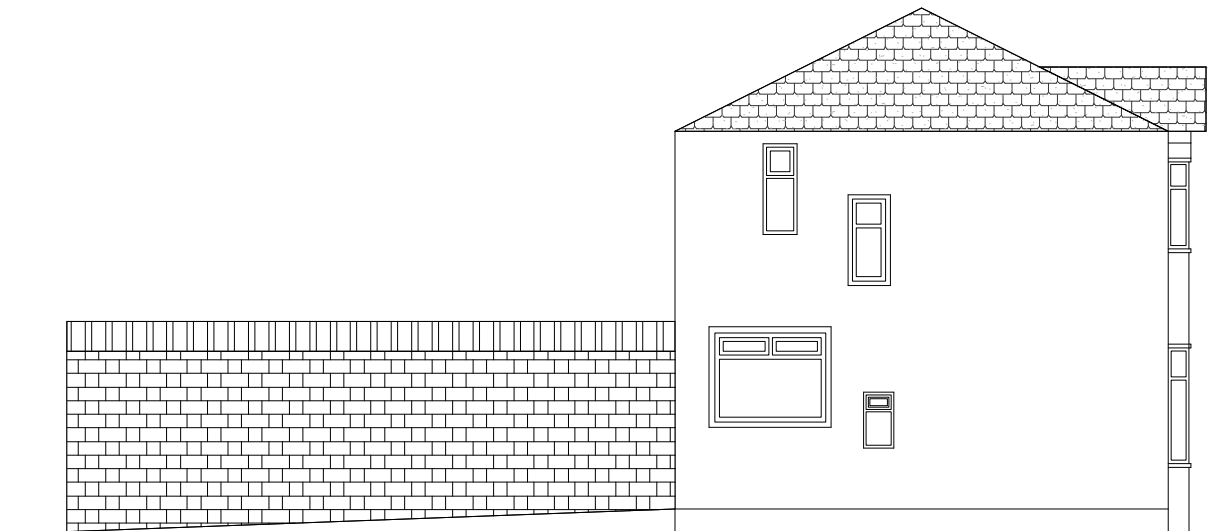


4 Existing Side Elevation
Scale: 1:100


This drawing must not be reproduced without permission from NM Architectural Services LTD. DO NOT scale of this drawing. All Dimensions are to be checked on site by the contractor/sub contractor. Any discrepancies to be reported to NM Architectural services LTD.

Client Name: Mr M Javed	Drawing Title: Existing Elevations	Project Type: Planning Approval		Check By: MN	Date: 31.03.2021	Revision Notes:
Project Address: 1 Sutcliffe Ave, Levenshulme Manchester, M12 5TN	Drawing Type: Extension	Dwg No: SUT-004	Scale: 1:100	Rev: A	Date: 12.04.2021	



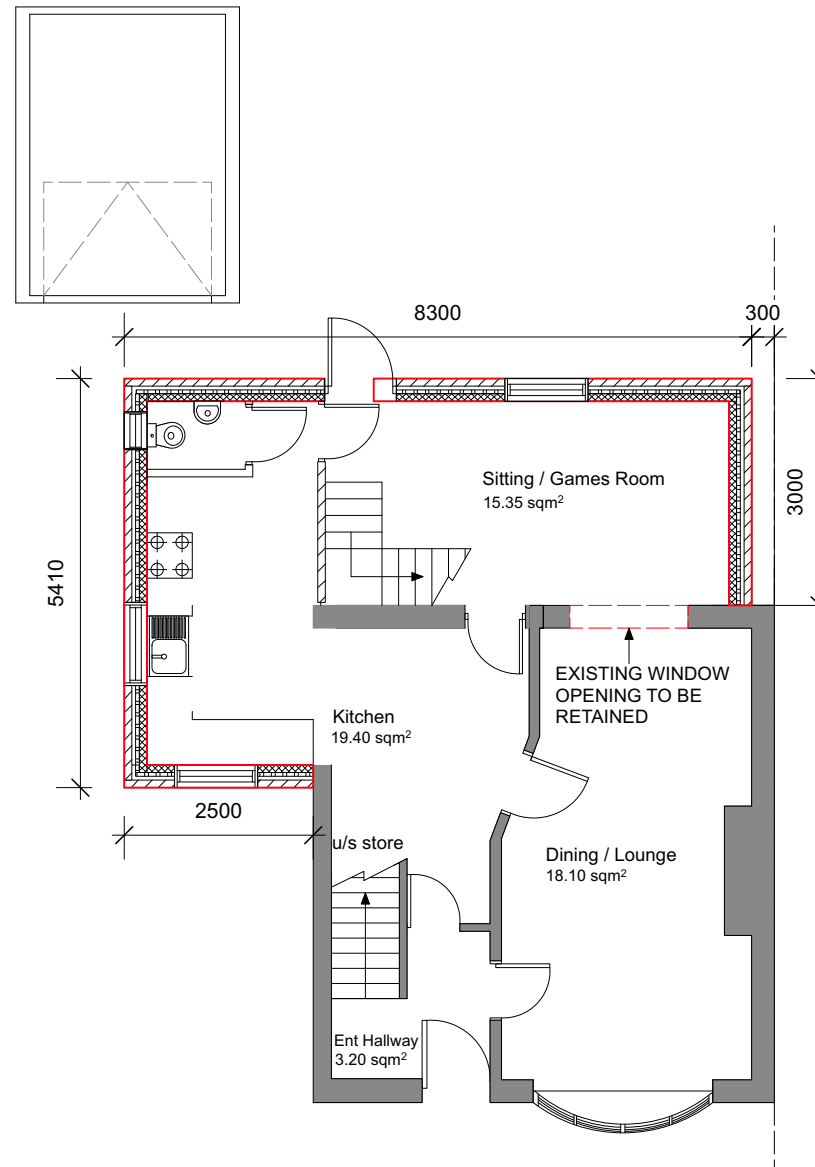





1 Proposed Ground Floor Plan
Scale: 1:100

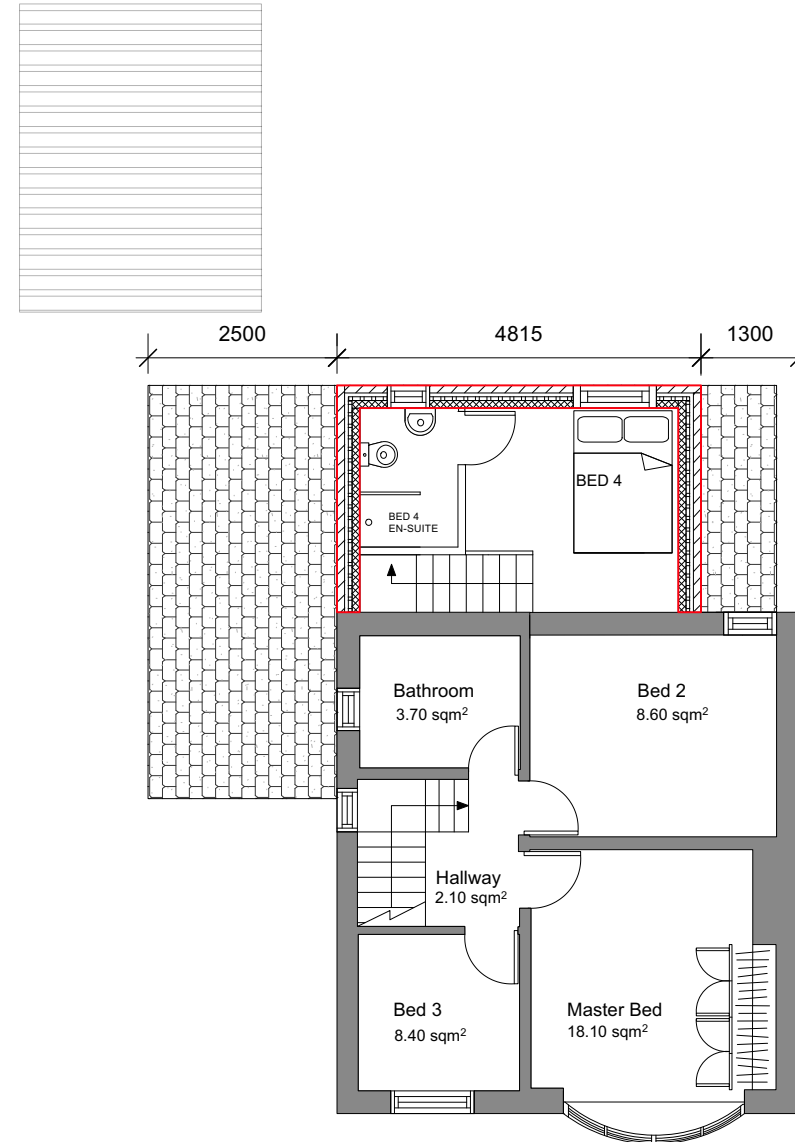

2 Proposed First Floor Plan
Scale: 1:100

This drawing must not be reproduced without permission from NM Architectural Services LTD. DO NOT scale of this drawing. All Dimensions are to be checked on site by the contractor/sub contractor. Any discrepancies to be reported to NM Architectural services LTD.


Client Name: Mr M Javed	Drawing Title: Proposed Floor Plans	Project Type: Planning Approval			Check By: MN	Date: 31.03.2021	Revision Notes:	
						12.04.2021 22.07.2021		
Project Address: 1 Sutcliffe Ave, Levenshulme Manchester, M12 5TN	Drawing Type: Extension	Dwg No:	SUT-007	Scale: 1:100	Rev: A			

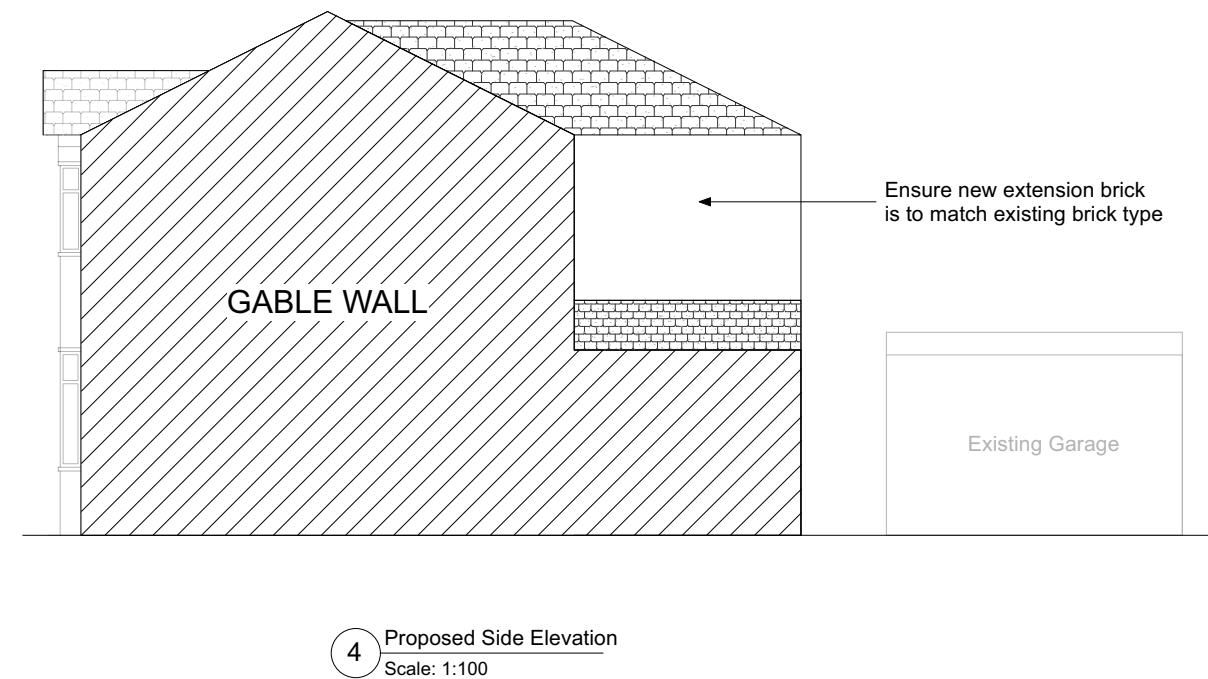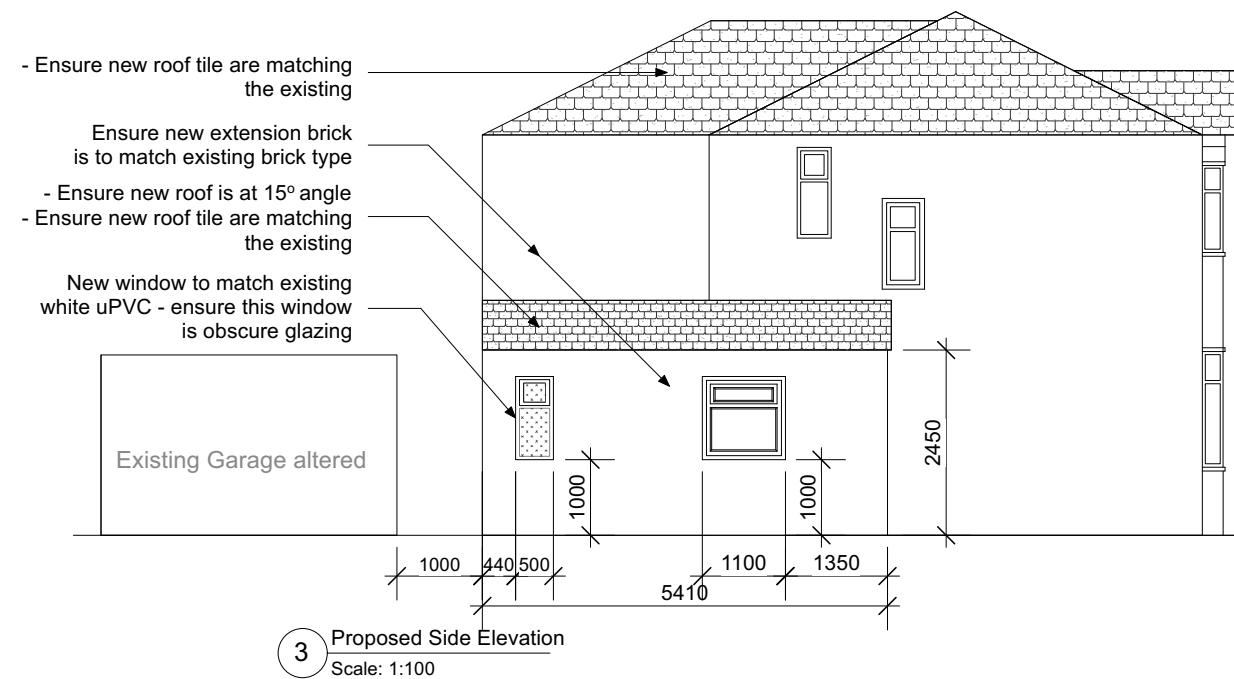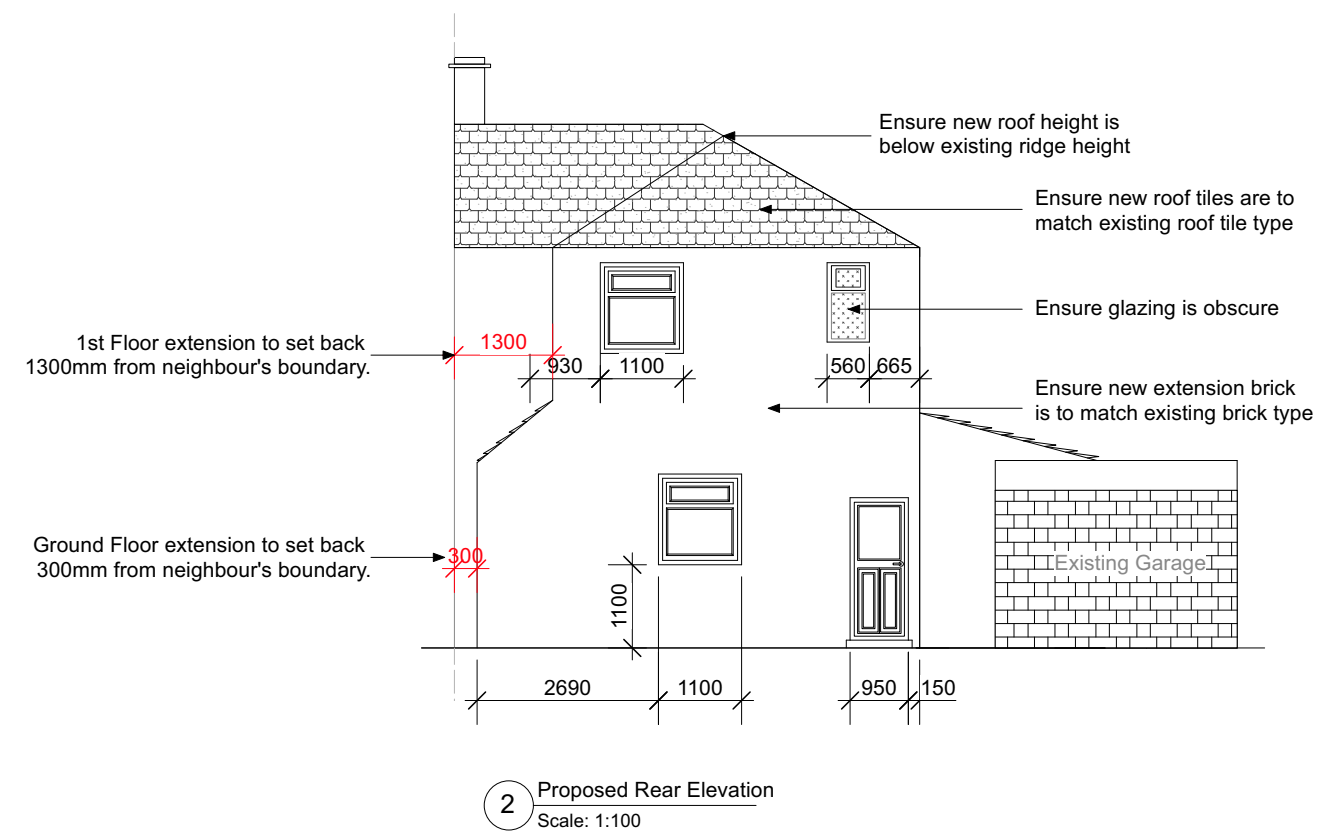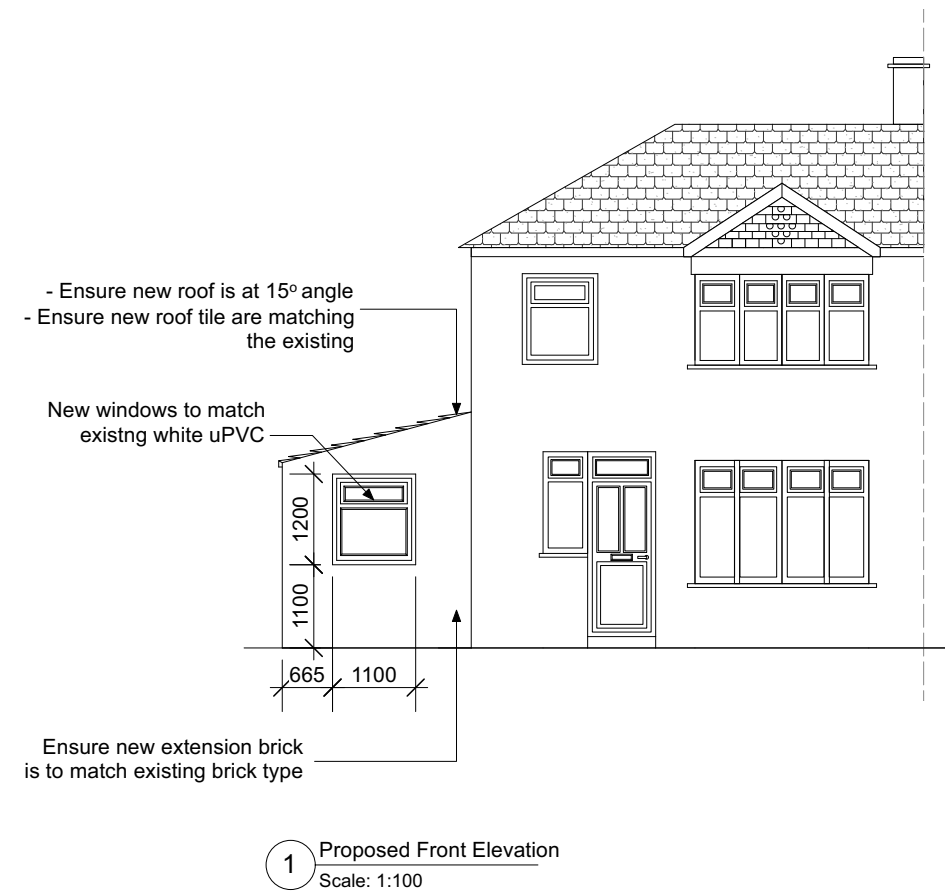


This drawing must not be reproduced without permission from NM Architectural Services LTD. DO NOT scale of this drawing. All Dimensions are to be checked on site by the contractor/sub contractor. Any discrepancies to be reported to NM Architectural services LTD.

Client Name: Mr M Javed	Drawing Title: Proposed Elevations	Project Type: Planning Approval	Check By: MN	Date: 31.03.2021	Revision Notes:
Project Address: 1 Sutcliffe Ave, Levenshulme Manchester, M12 5TN	Drawing Type: Extension	Dwg No: SUT-008	Scale: 1:100	Rev: A	22.07.2021

NM.

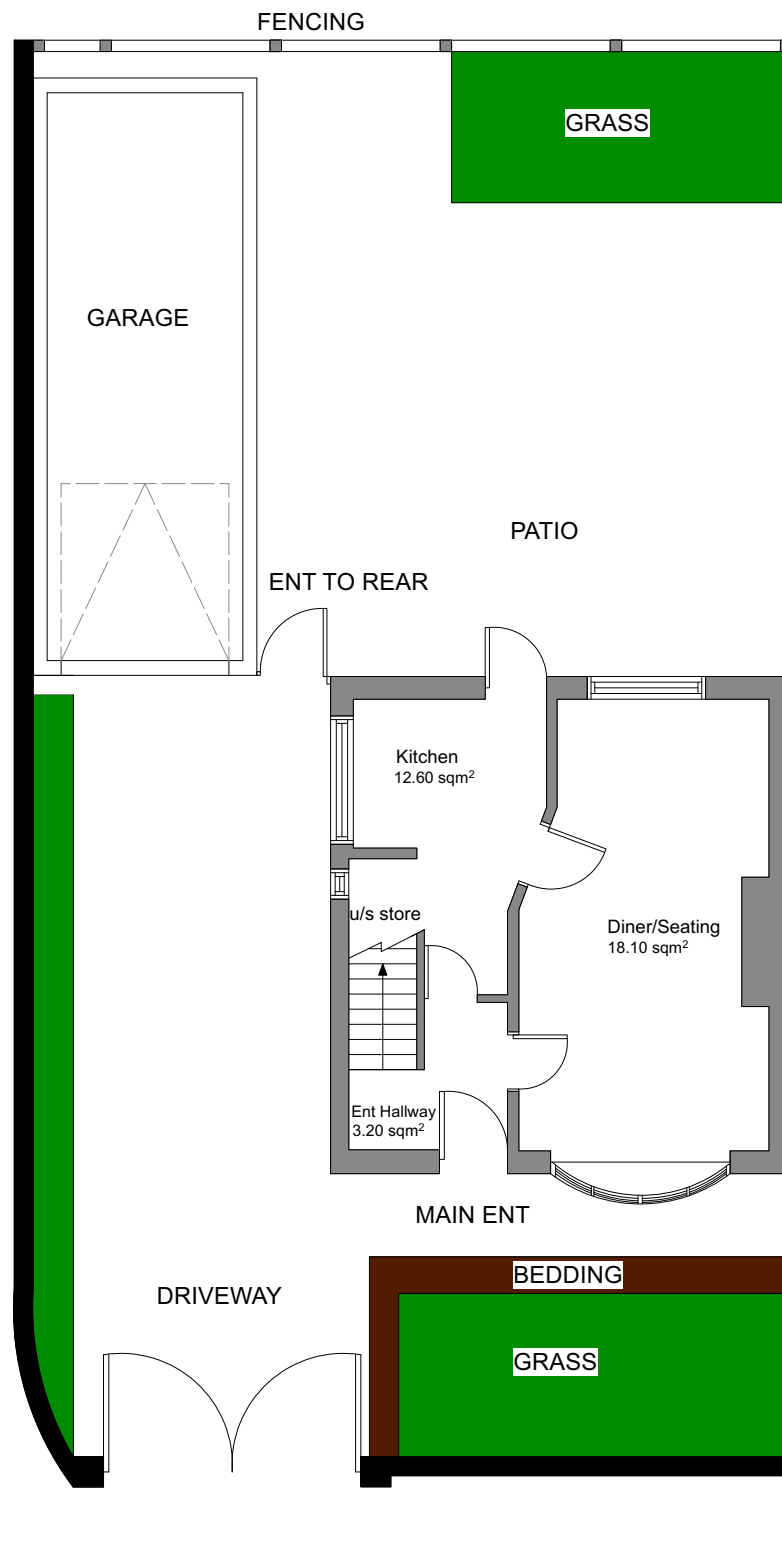

1 EXISTING WASTE & DRIVEWAY PLAN
Scale: 1:100

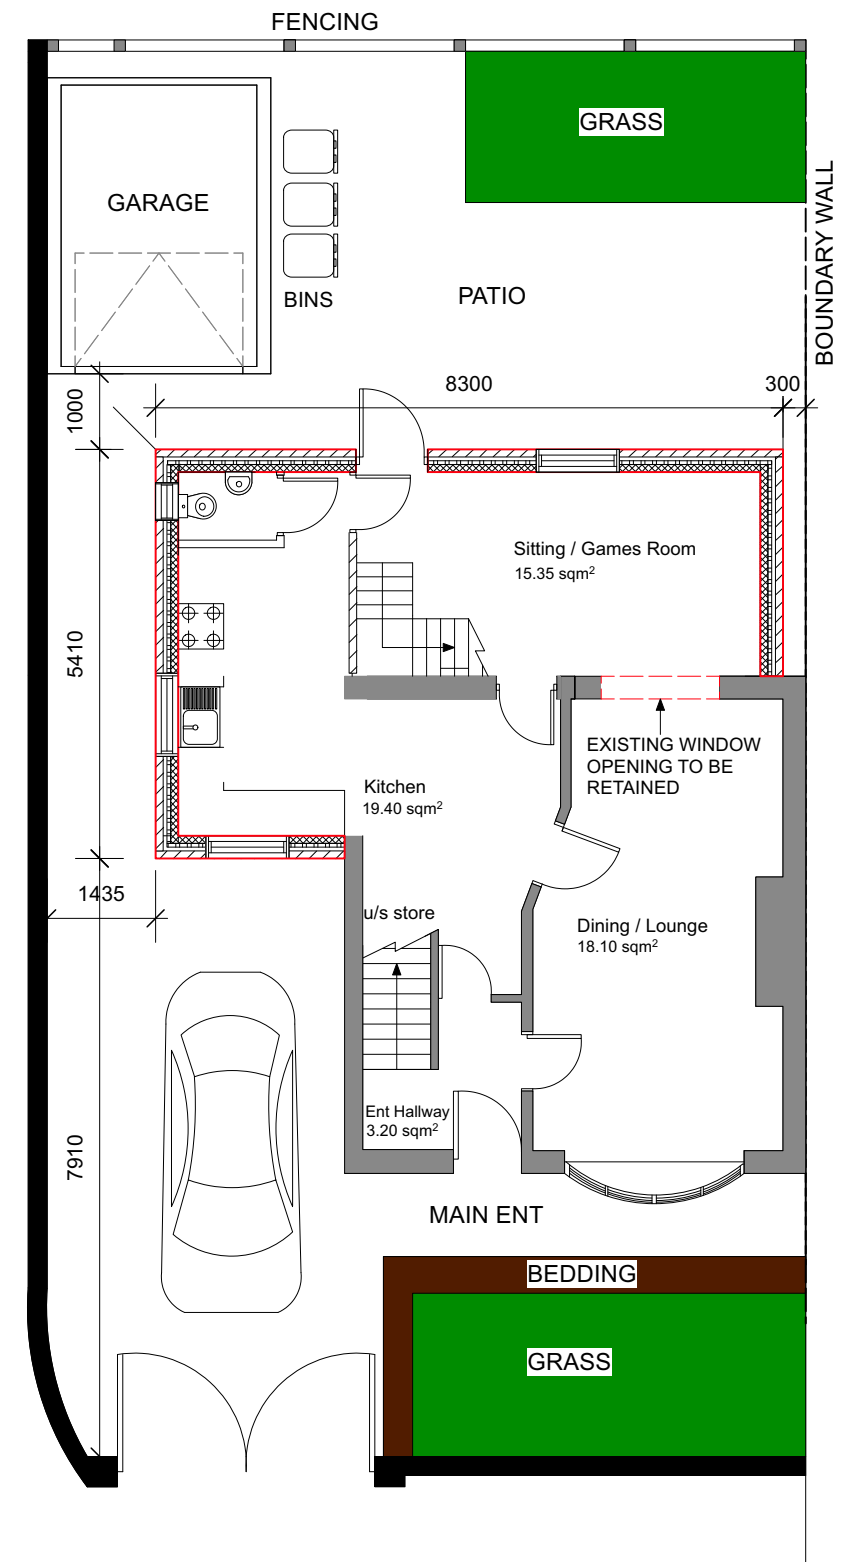

1 PROPOSED WASTE & DRIVEWAY PLAN
Scale: 1:100

This drawing must not be reproduced without permission from NM Architectural Services LTD. DO NOT scale of this drawing. All Dimensions are to be checked on site by the contractor/sub contractor. Any discrepancies to be reported to NM Architectural services LTD.

Client Name: Mr M Javed	Drawing Title: Existing and Proposed Waste/Driveway Plan	Project Type: Planning Approval			Check By: MN	Date: 31.03.2021	Revision Notes:	NM.
Project Address: 1 Sutcliffe Ave, Levenshulme Manchester, M12 5TN	Drawing Type: Extension	Dwg No:	SUT-009	Scale: 1:100	Rev: B	12.04.2021 22.07.2021		