

NOTES ON PLASTERED WALL FINISHES

ALL EXTERNAL AND PARTY WALLS FINISHED WITH LIME PLASTER TO BE RETAINED AND REDECORATED

ALL NEW PARTITION WALLS TO BE FINISHED WITH GYPSUM PLASTER

FOLLOWING THE DEMOLITION OF MASONRY PARTITION WALLS - ALL REPAIRS WILL BE MADE WITH THE CORRESPONDING PLASTER TYPE

SECTION A  
27\_0350

SECTION B  
27\_0350

SECTION C  
27\_0351

NORTH ELEVATION  
27\_0251


SECTION D  
27\_0352

FRONT ELEVATION  
27\_0250

SECTION E  
27\_0353

REAR ELEVATION  
27\_0250

SOUTH ELEVATION  
27\_0251

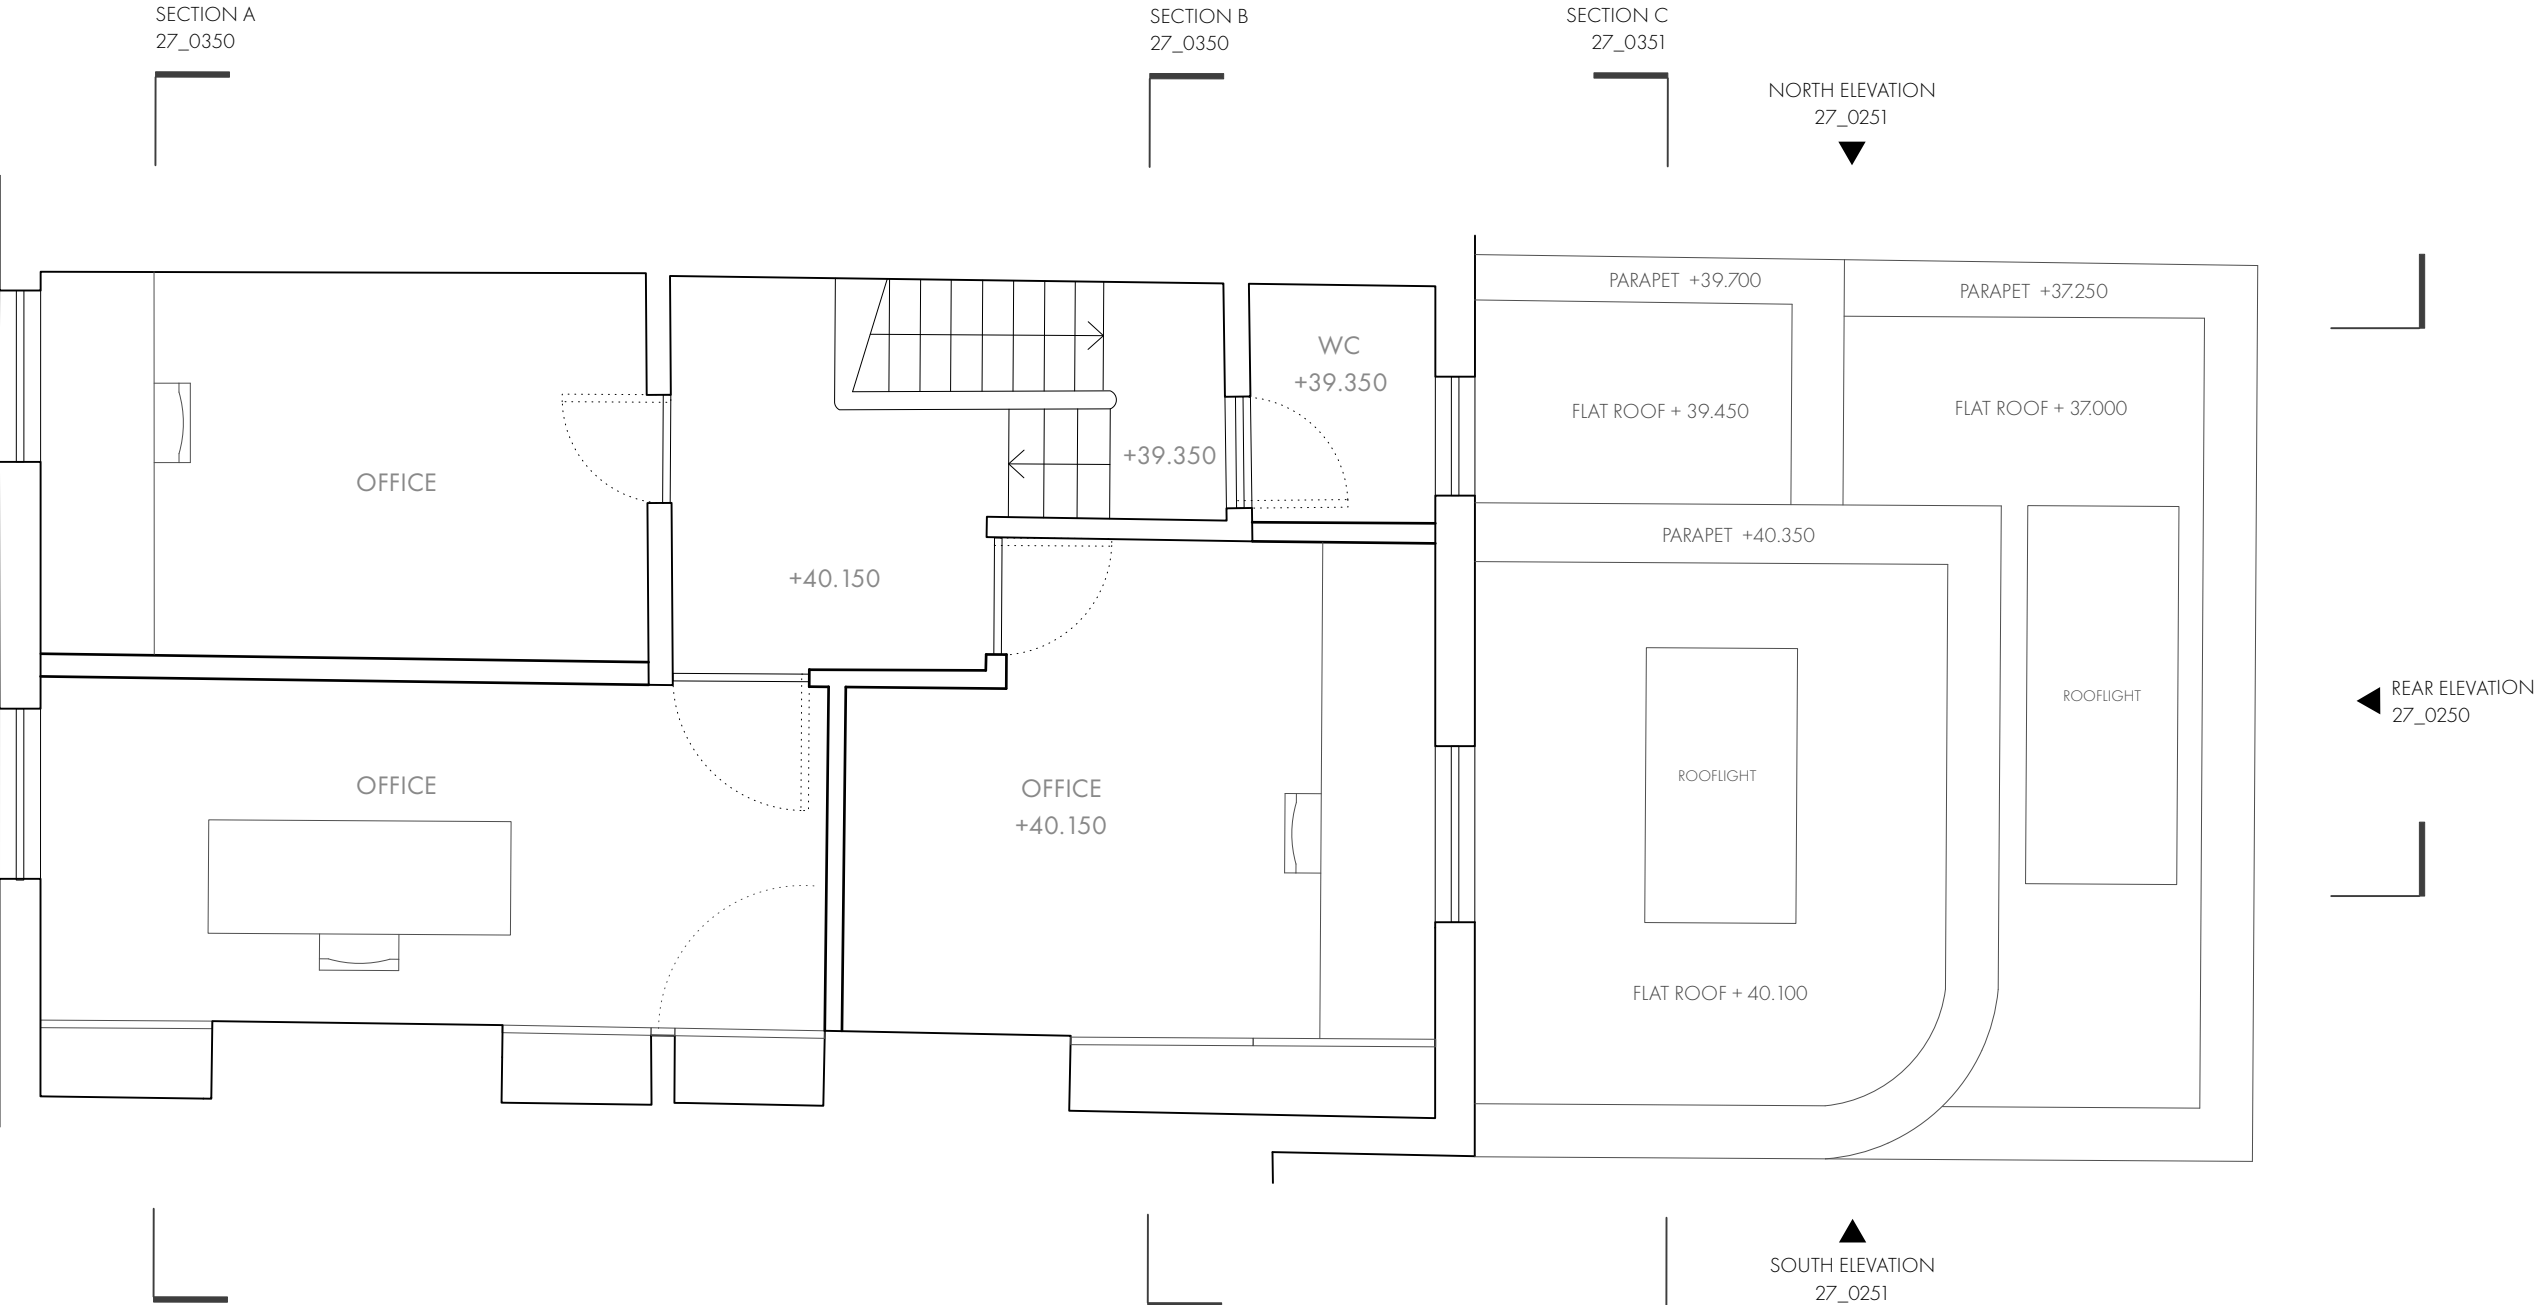

DWG NO : 27\_0103

P L A N N I N G

PROPOSED SECOND FLOOR PLAN

SCALE : 1:100

PROJECT : 27 BYROM STREET

