
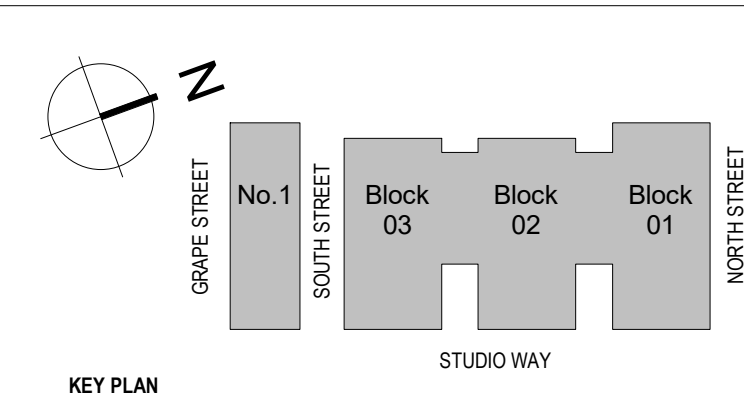


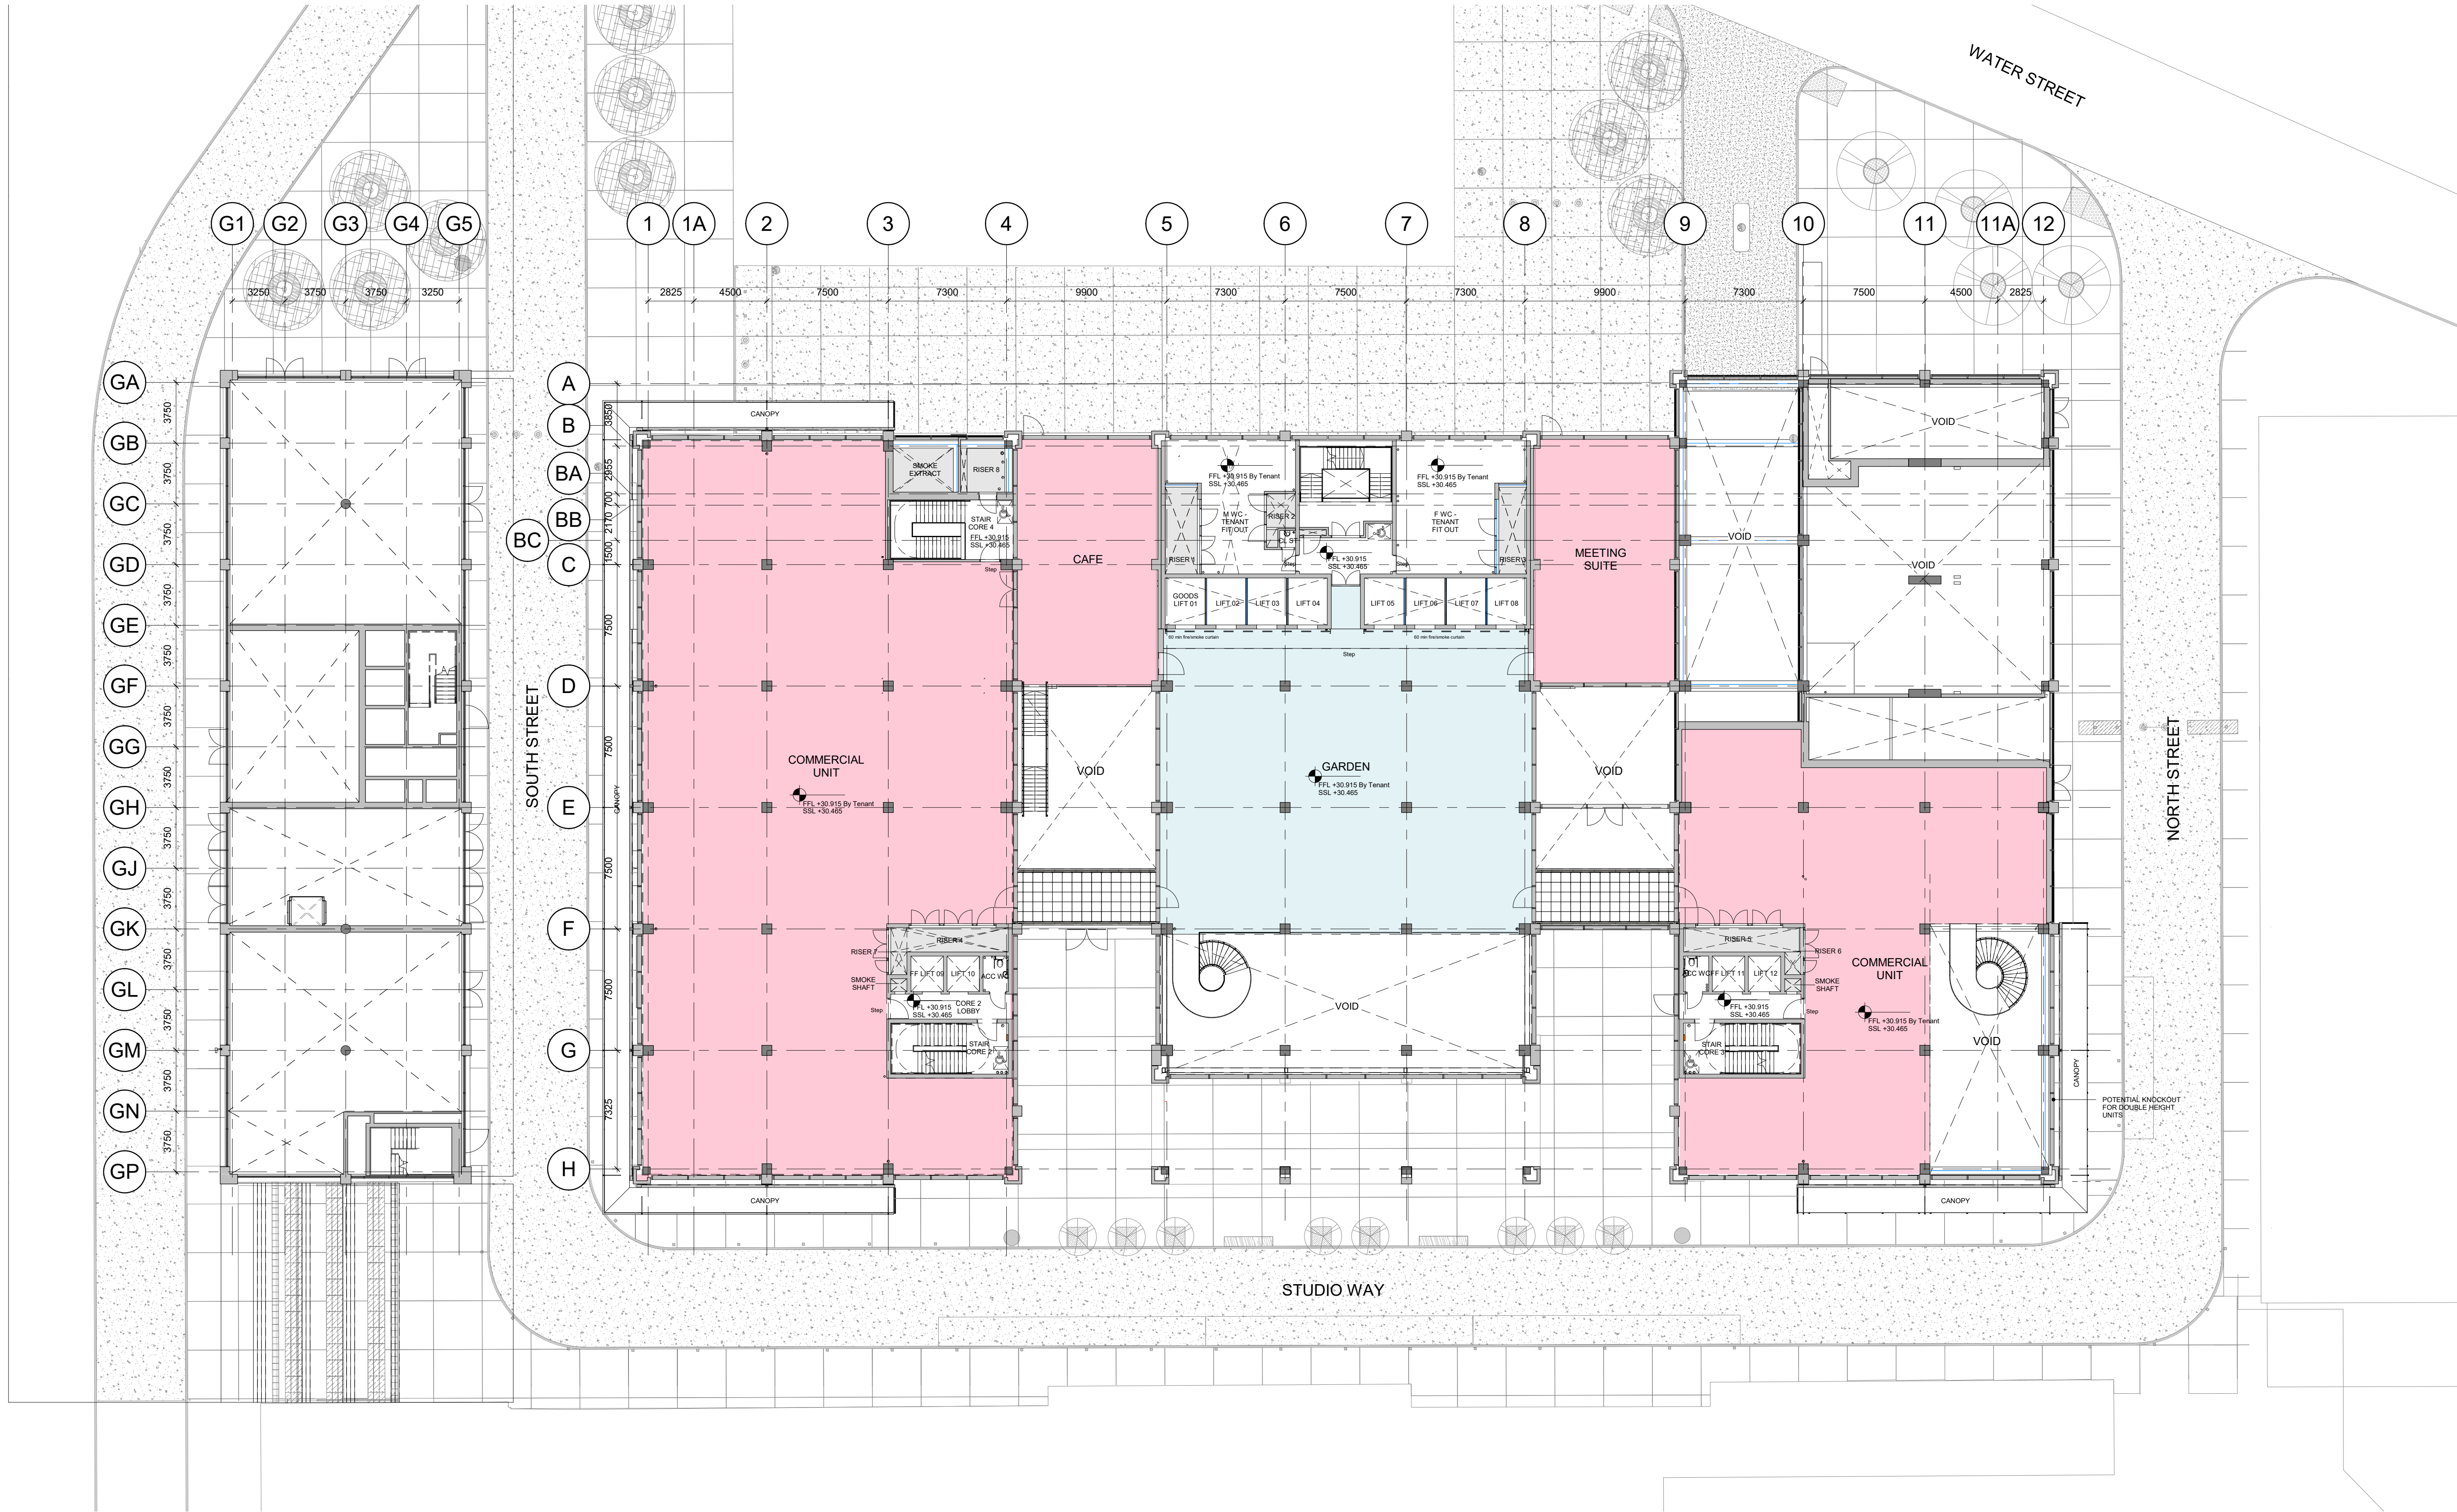

NOTES

THIS DRAWING MUST NOT BE SCALED.

ALL DIMENSIONS ARE TO BE VERIFIED AND CHECKED ON SITE. ANY DISCREPANCIES THAT ARE, OR BECOME APPARENT SHOULD BE REPORTED TO CHAPMAN TAYLOR.

AREAS INDICATED ARE APPROXIMATE GROSS INTERNAL AND NET INTERNAL AREAS. THEY RELATE TO THE LIKELY AREAS OF THE BUILDING AT THE CURRENT STAGE OF DESIGN. ANY DECISIONS TO BE MADE ON THE BASIS OF THESE PREDICTIONS, WHETHER AS TO PROJECT VIABILITY, PRE-LETTING, LEASE AGREEMENTS, OR THE LIKE, SHOULD INCLUDE DUE ALLOWANCE FOR THE INCREASES AND DECREASES INHERENT IN THE DESIGN DEVELOPMENT AND BUILDING PROCESS.

© COPYRIGHT CHAPMAN TAYLOR 2020

- Key
- Office (NIA)
 - Commercial (NSA)
 - Amenity Space
 - Plant / Storage
- Entrance Type
- Office
 - Retail
 - Services

REV	DATE	BY	DESCRIPTION	CHK'D
P07	19.04.2021	AE	FOR PLANNING ISSUE	MD
P06	28.01.2020	AE	FOR PLANNING ISSUE	MD
P05	25.10.2019	AE/AC/NP	View range amended. Public realm amended. Layout added. Refuse location added	MD
P04	05.10.2019	AE/AC/NP	FOR PLANNING ISSUE	MD
P03	29.09.2019	AE/AC/NP	PRELIMINARY ISSUE	MD
P02	14.09.2019	AE/AC/NP	General updates - level updates in accordance with structural engineer input	AE
P01	30.08.2018	AE	PRELIMINARY ISSUE	MD

PROJECT STATUS
PLANNING

CLIENT

ALLIED LONDON

PROJECT
MANCHESTER GOODS YARD

ARCHITECT

CHAPMAN TAYLOR
GLOBAL ARCHITECTS & MASTERPLANNERS

DRAWING TITLE
**MEZZANINE FLOOR PLAN
GENERAL ARRANGEMENT**

Scale 1:200 @ A1

INTERNAL JOB NO. 2

ISSUE DATE 10

DRAWN BY 20M

CHECKED BY

PROGRAMME ID 261MGY

PROJECT ID AUGUST 2018

ORIGINATOR AE

VOLUME MD

LEVEL

TYPE

ROLE

NUMBER

REVISION

SJQ 600 CTA XX L00M DR A 07103 P07