



VISUAL SCALE 1:100 @ A3

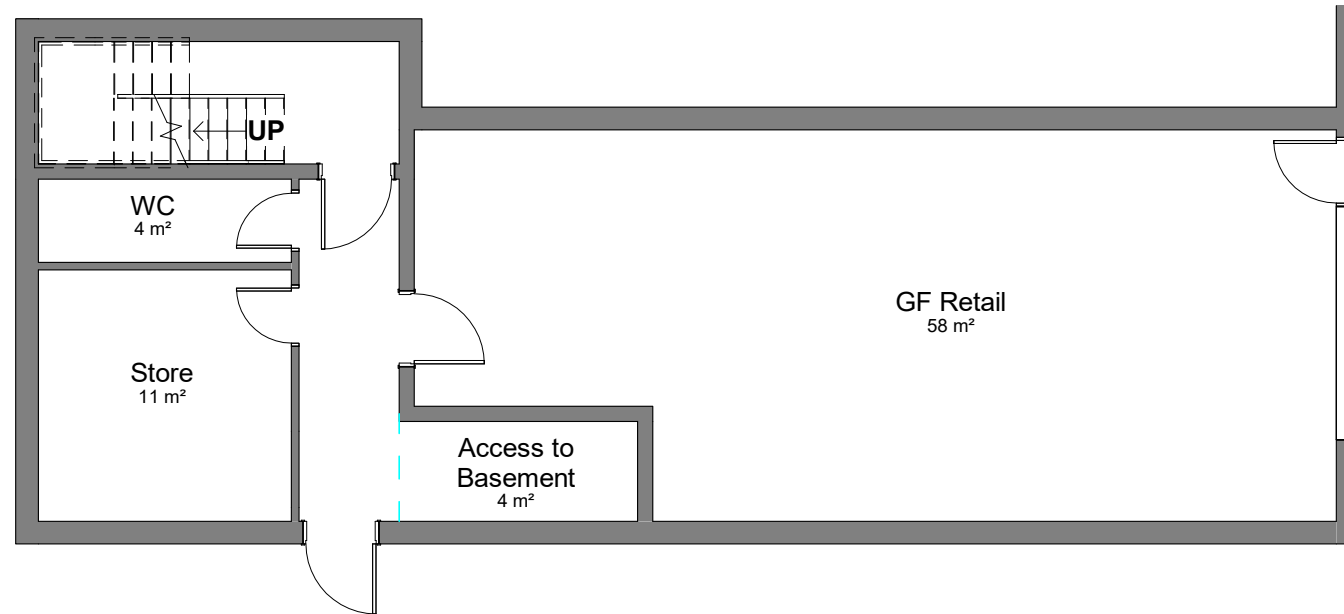

00-E-Ground Floor

1 : 100

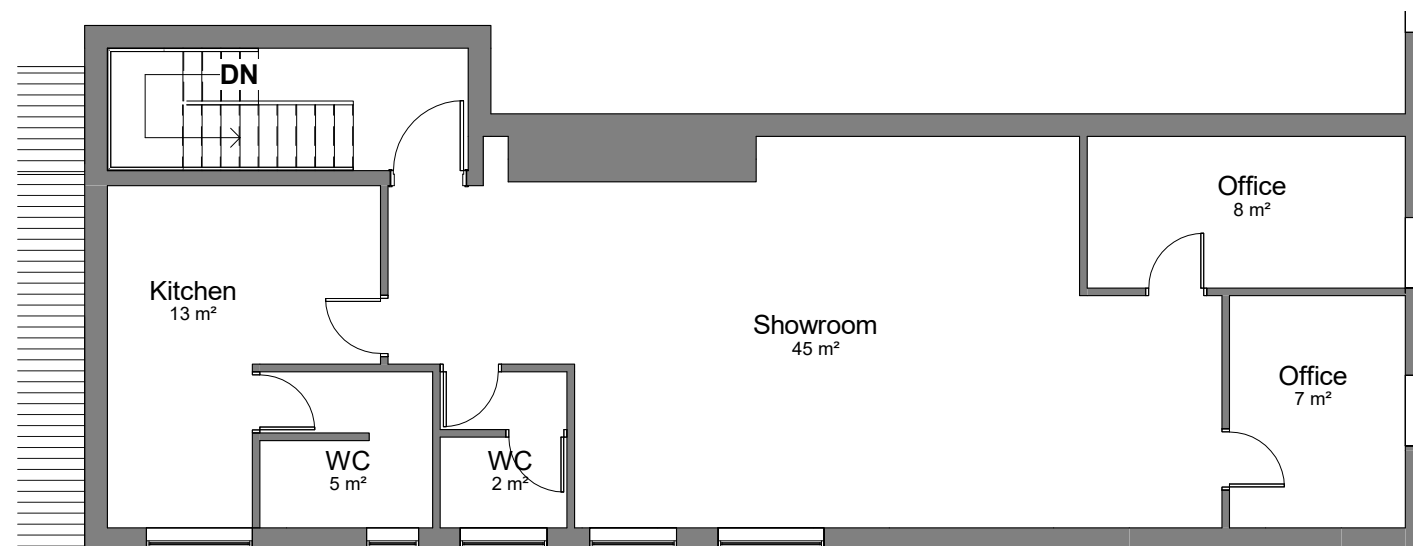

01-E-First Floor

1 : 100

COPYRIGHT © ALL RIGHTS RESERVED BY VIKAS ALYAS LTD. DO NOT SCALE FROM DRAWING. DRAWING INDICATES DESIGN INTENT ONLY. REPORT ANY DISCREPANCIES TO CLIENT / VA LTD. NOT TO BE USED FOR CONSTRUCTION UNLESS STATED SO. TO BE READ IN CONJUNCTION WITH OTHER DRAWINGS OR SPECIFICATION WHERE PROVIDED.

No.	Description	Date
P1	Issue to Planning	30.06.2021

PROJECT Change of Use - A1 Salon to C3 2 x Flats		ADDRESS 597 Cheetham Hill Rd, Salford, Manchester M8 5EJ, UK		CLIENT Steve Kehinde			
				Date 21.05.2021	Project number 597-M80NS	Scale (@ A3) 1 : 100	
Manchester City Council	PURPOSE OF ISSUE Planning	SHEET	Existing Floor Plans	Drawn by VA	DRAWING NUMBER A102		REV P1
				Checked by VA			