



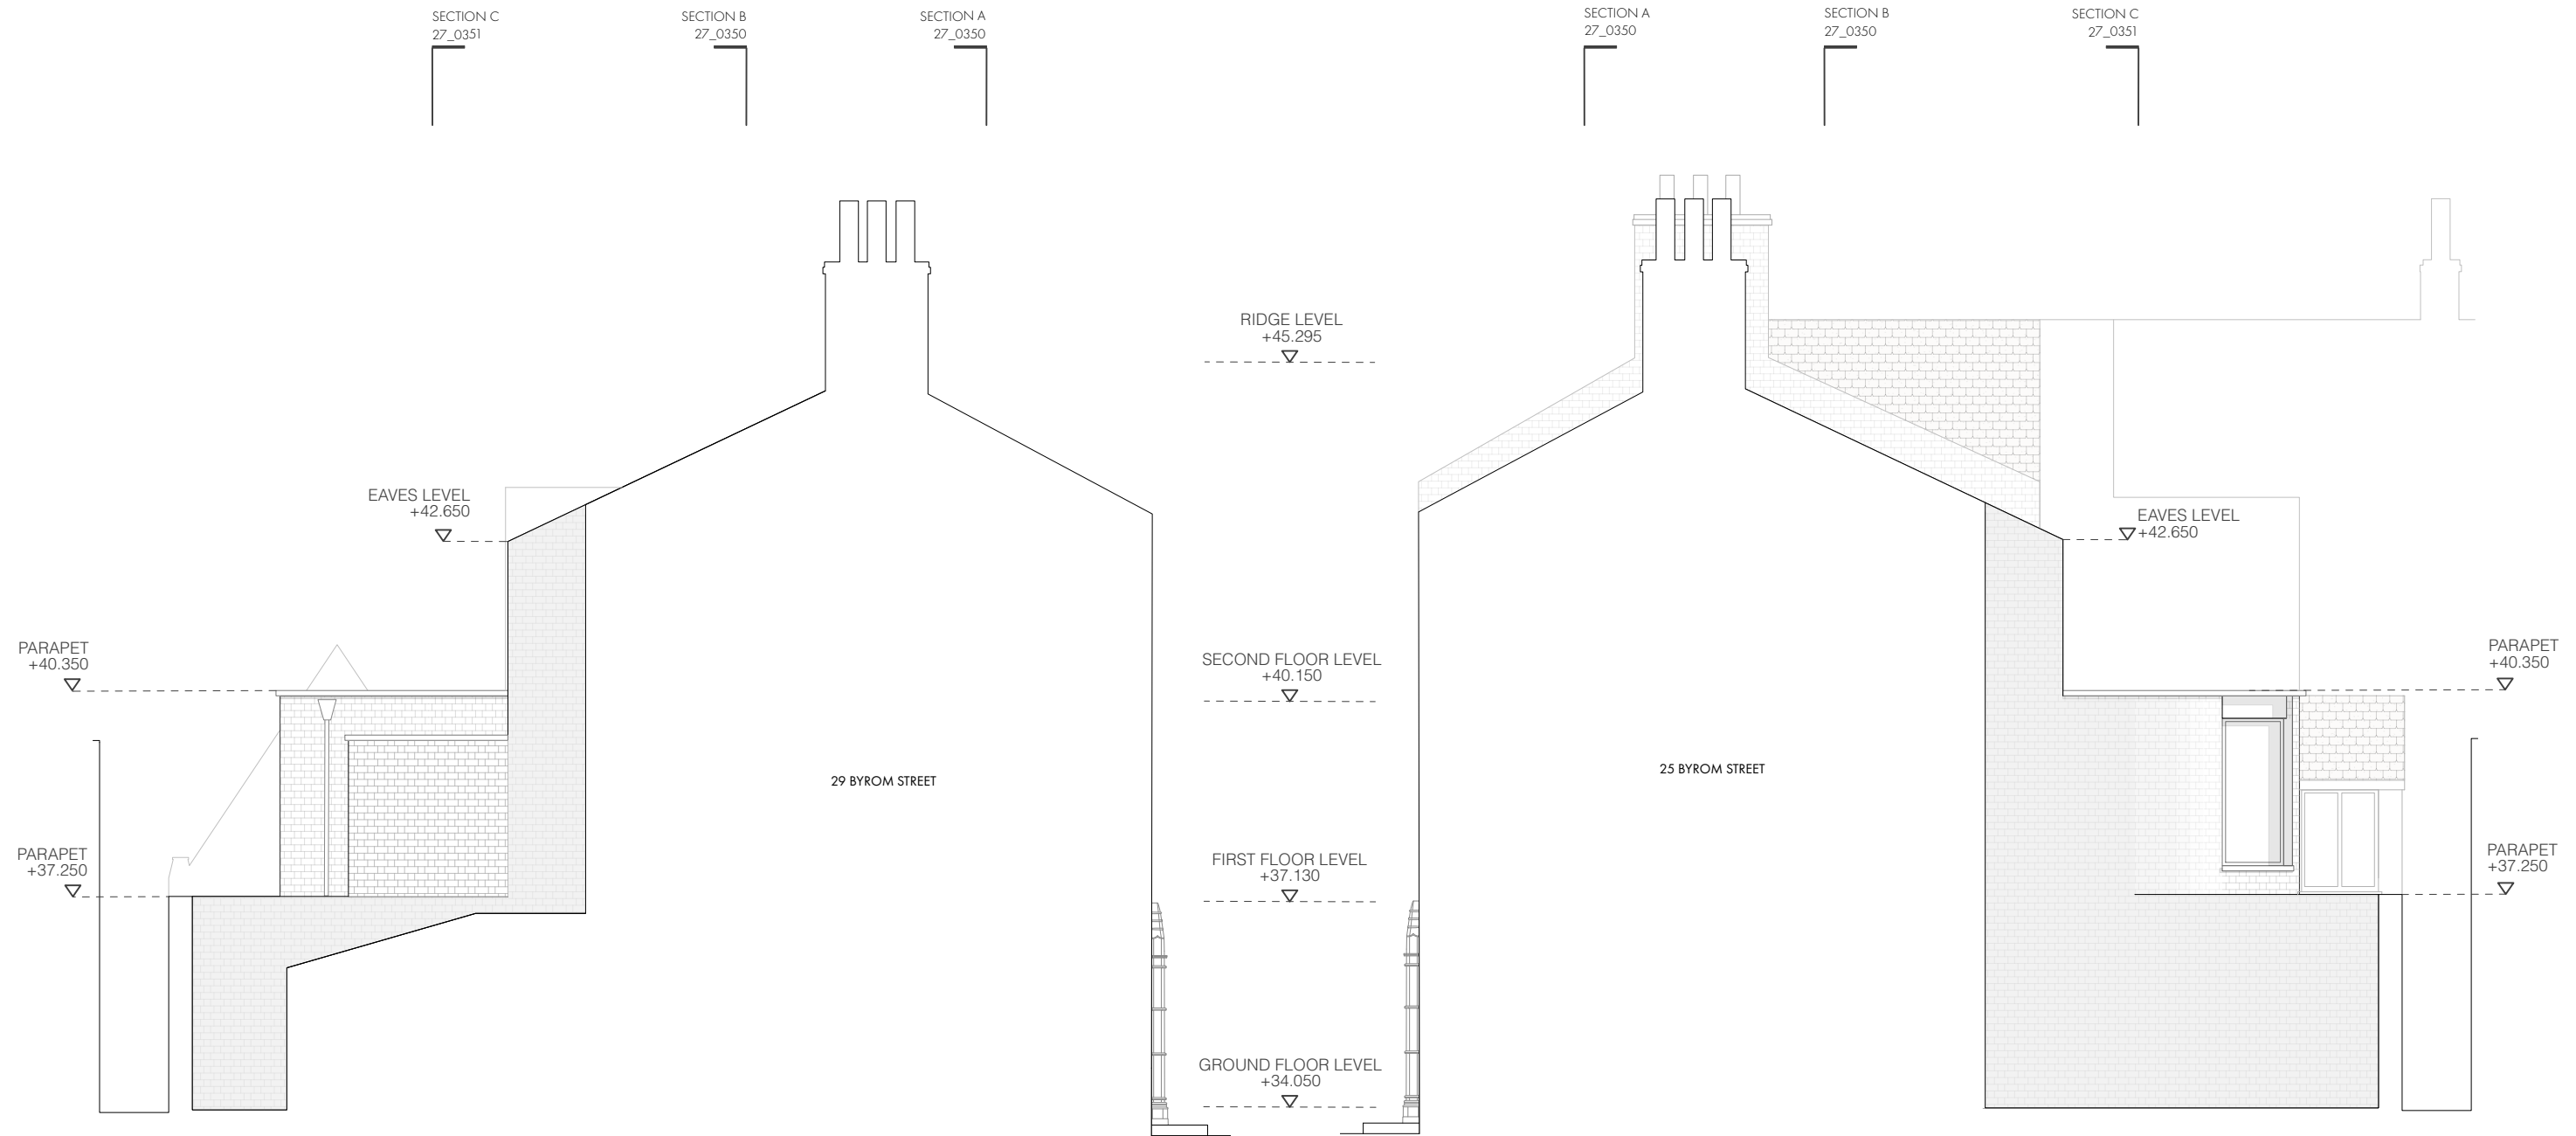

PROPOSED NORTH ELEVATION

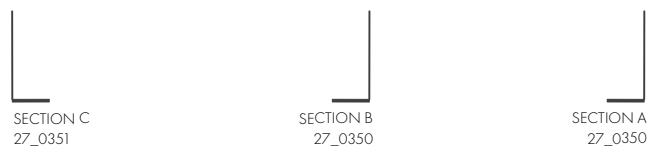

PROPOSED SOUTH ELEVATION



PROJECT : 27 BYROM STREET



DWG NO : 27_0251

P L A N N I N G

PROPOSED NORTH AND SOUTH ELEVATIONS

SCALE : 1:100