


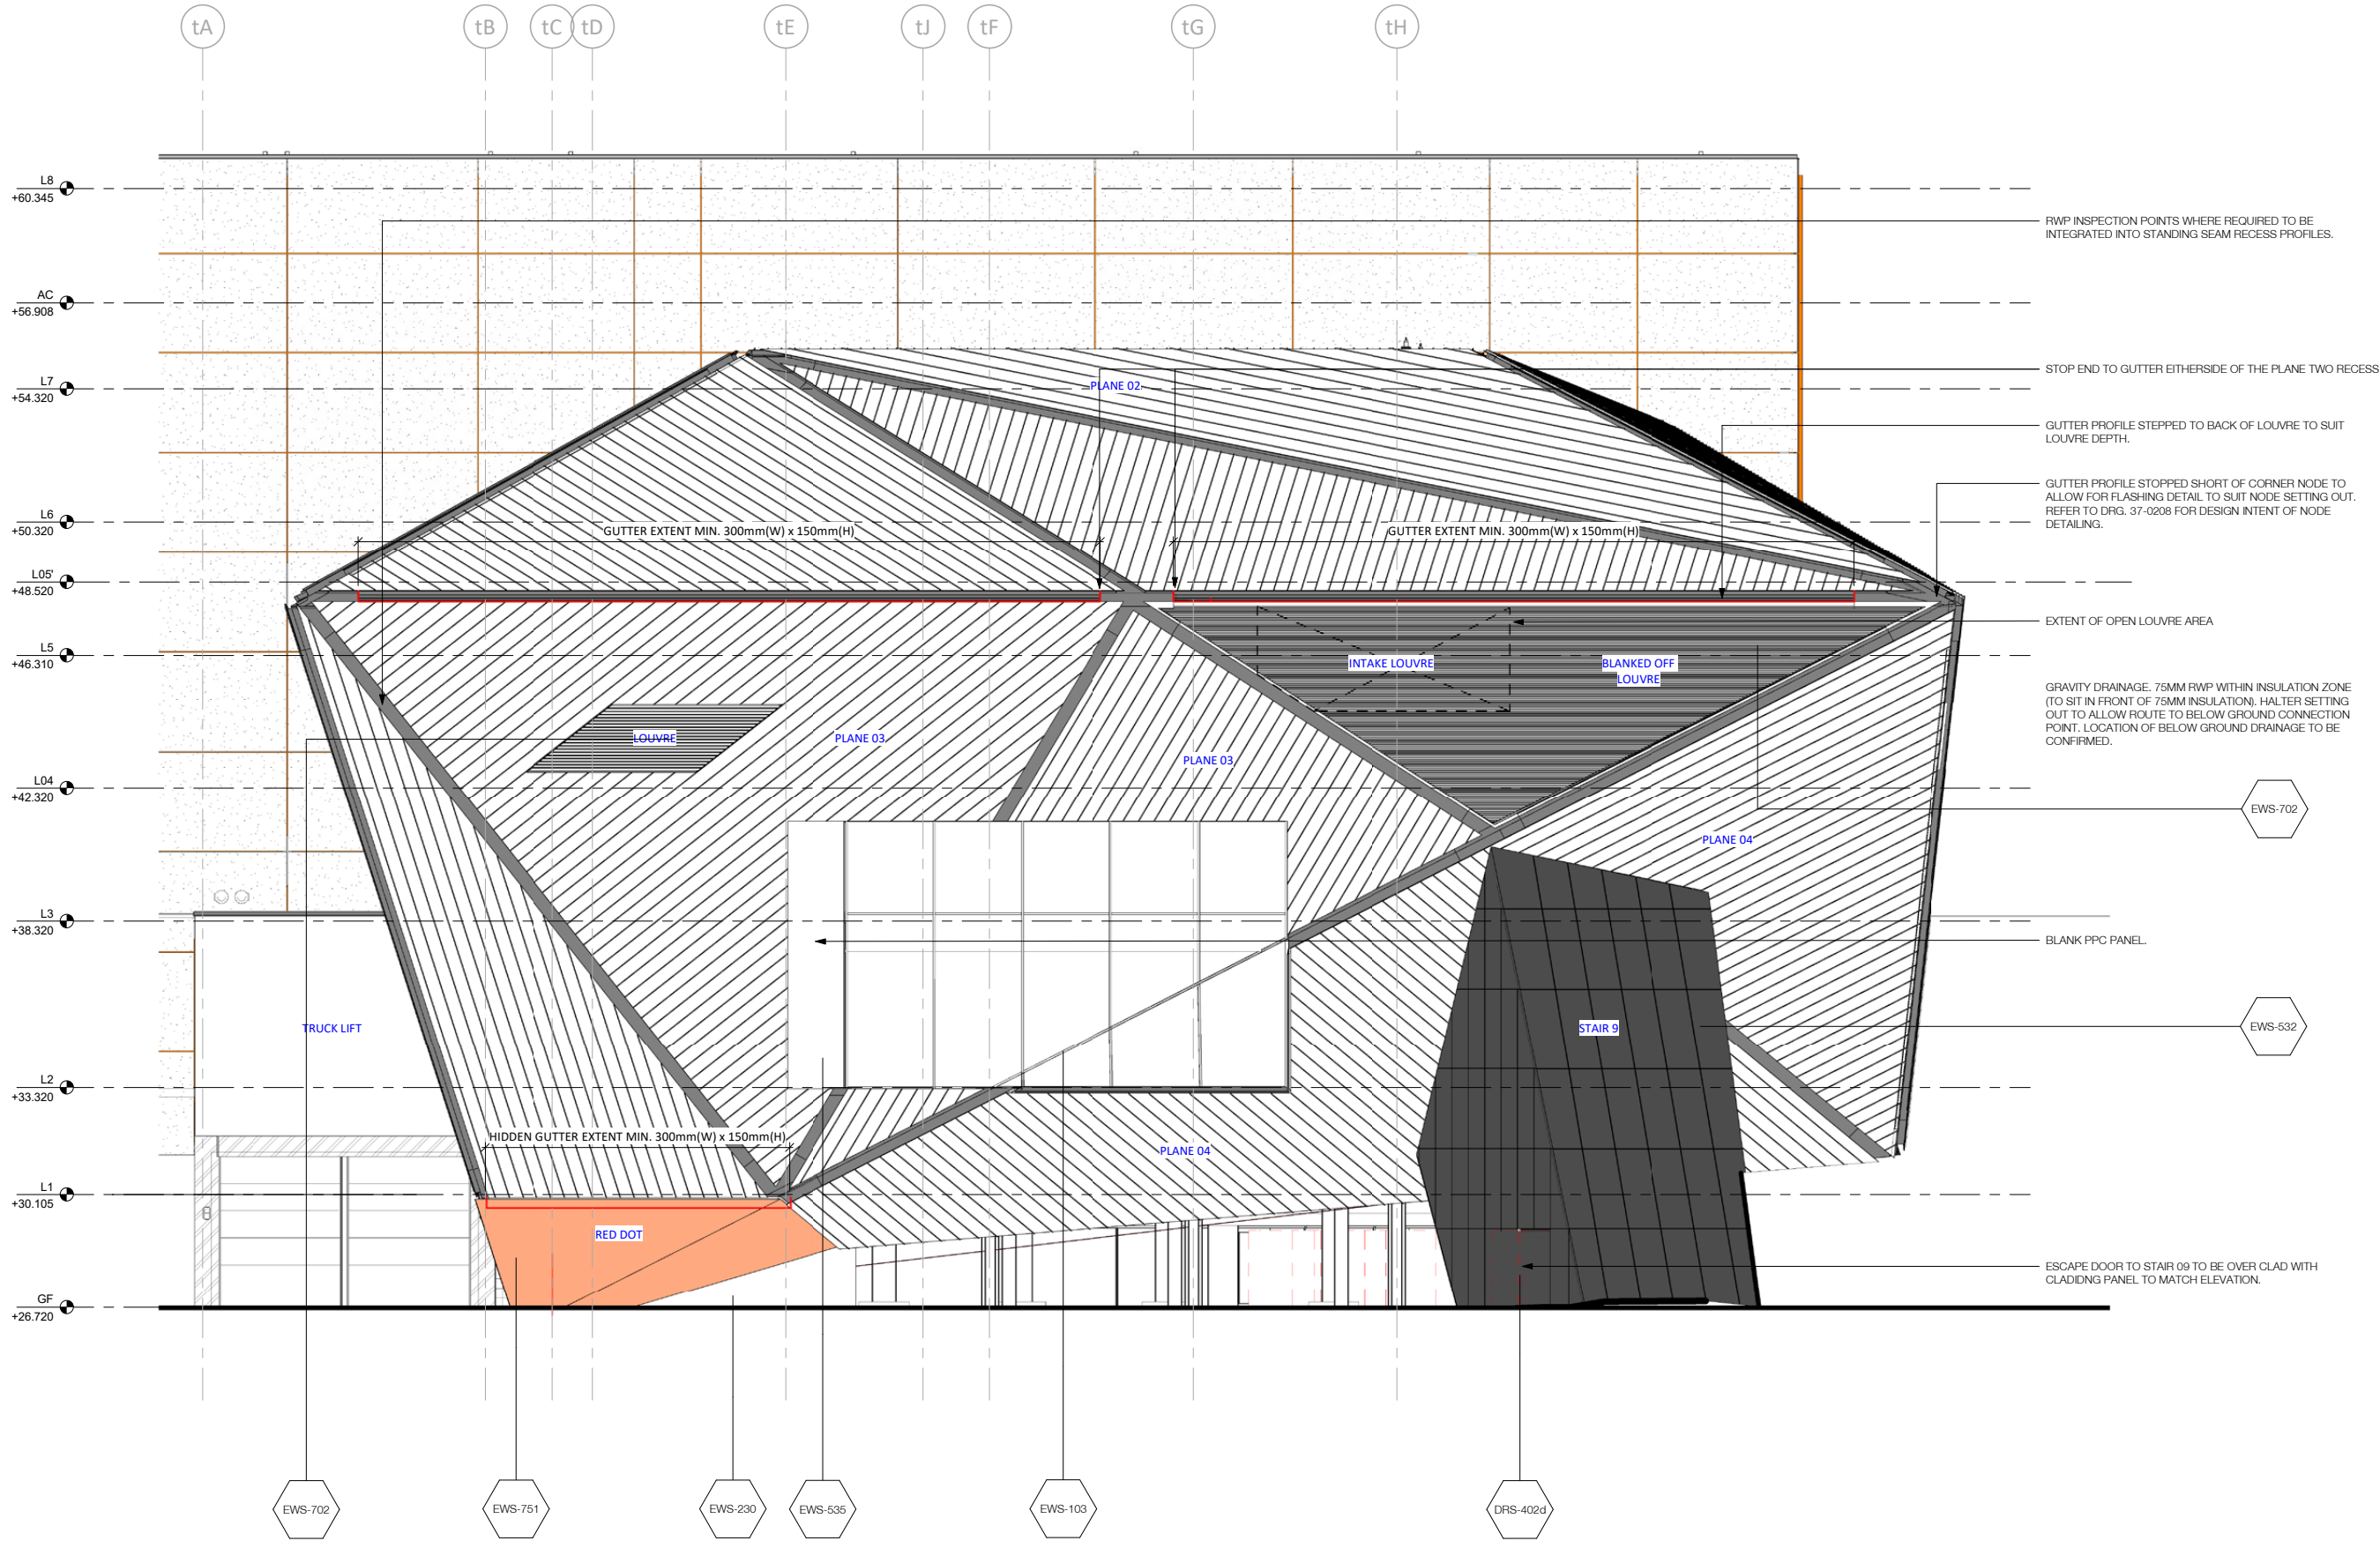

PO2	Issued for Tender	SAY	SAY	11/01/2021
P01	Issued for Tender	GRIC	LTA	31/07/2020
Rev.	Description	Drawn	Checked	Date

Amendment				
Suitability				
Issued for Tender				
Project				
Manchester City Council				
The Factory				
Manchester				
Drawing				
Theatre GA West Elevation				

Drawing No.	Originator	Zone	Level	Type	Role	Number
Project ID	- RYD -	TH -	XX -	DR -	A	36-0202
MF						
Ryder Project No.	Scale at A1		Status	Revision		
10264-00	1 : 100		D2	P02		