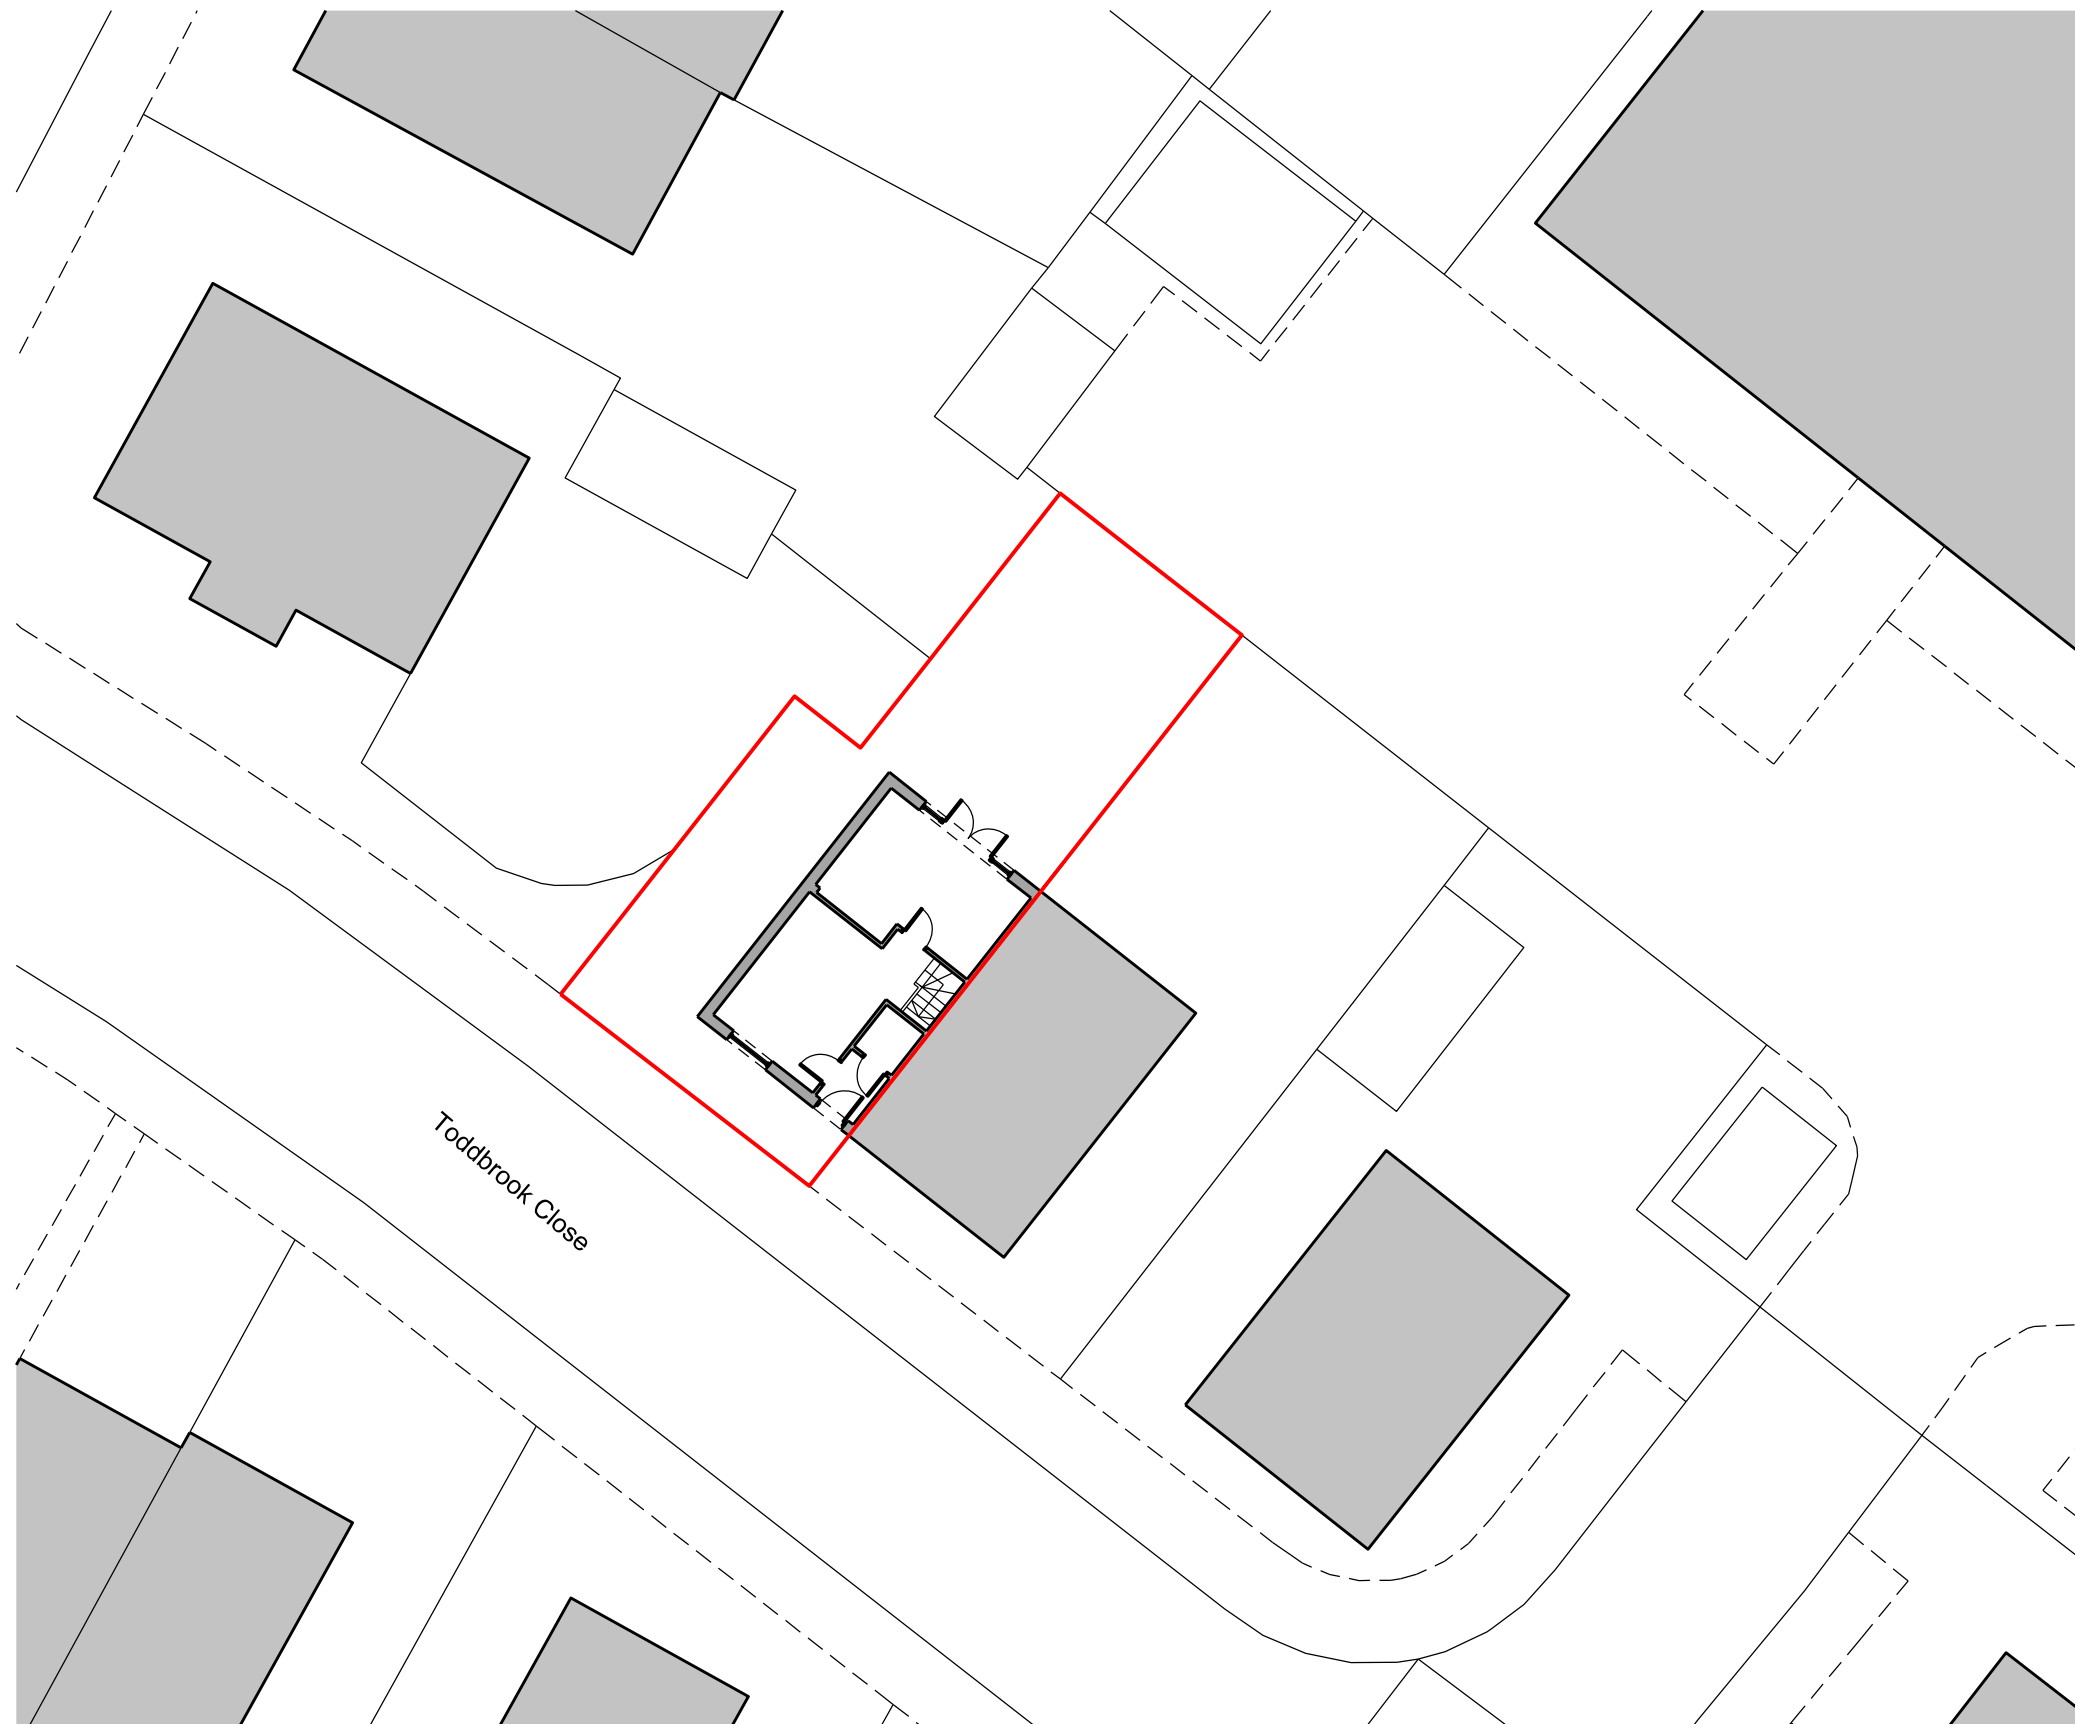


Project
Mr and Mrs Bray
5 Toddbrook Close

Title
Existing Site Plan

Job No.
1090

Drawing No.
L100

Scale @A3
1:200

