




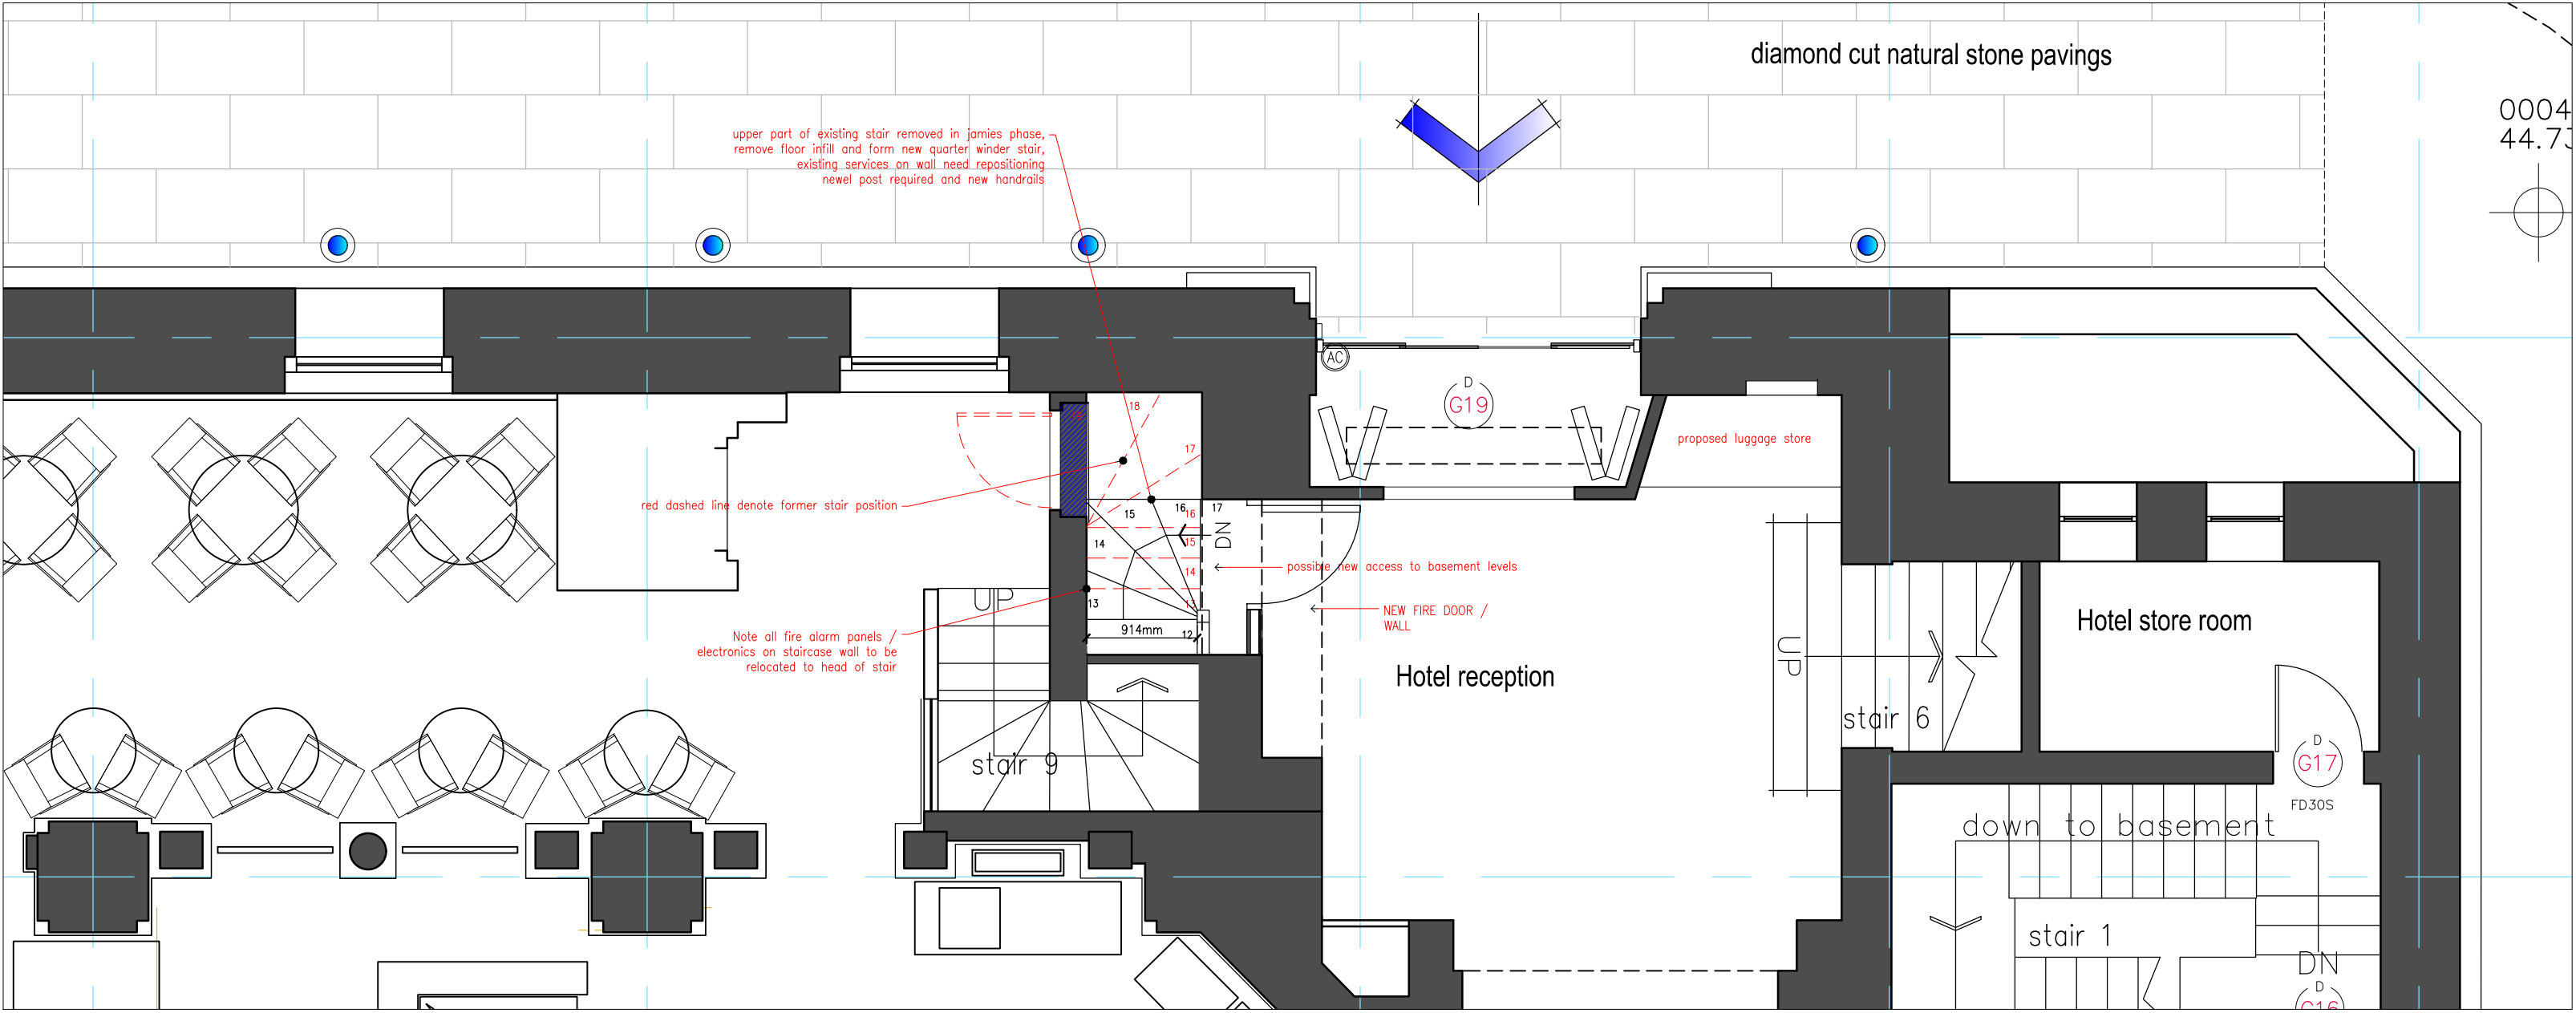

ground floor plan

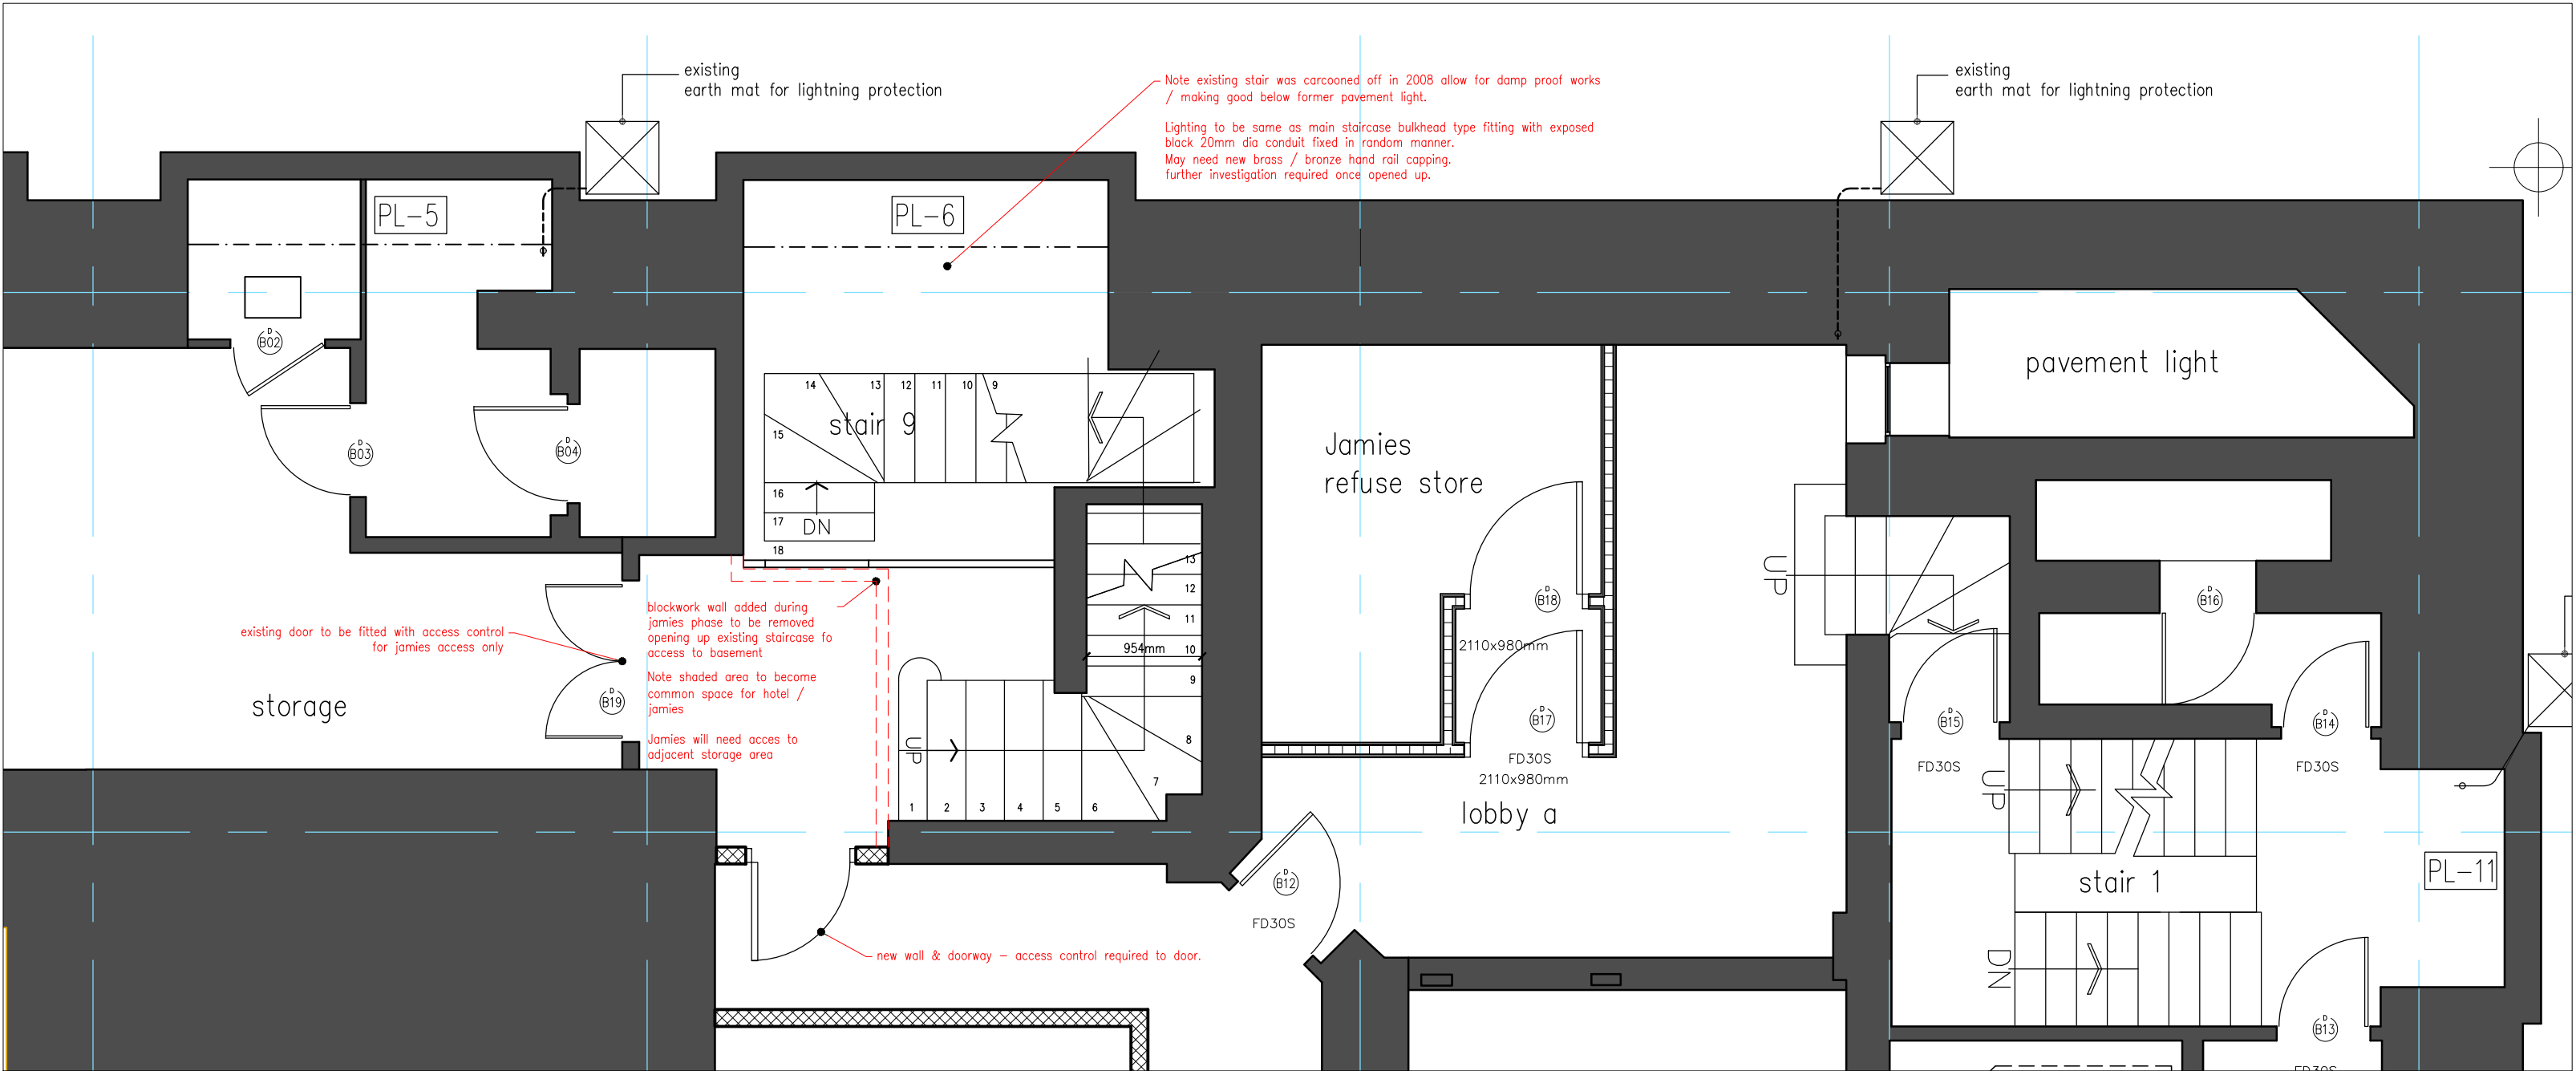

basement level

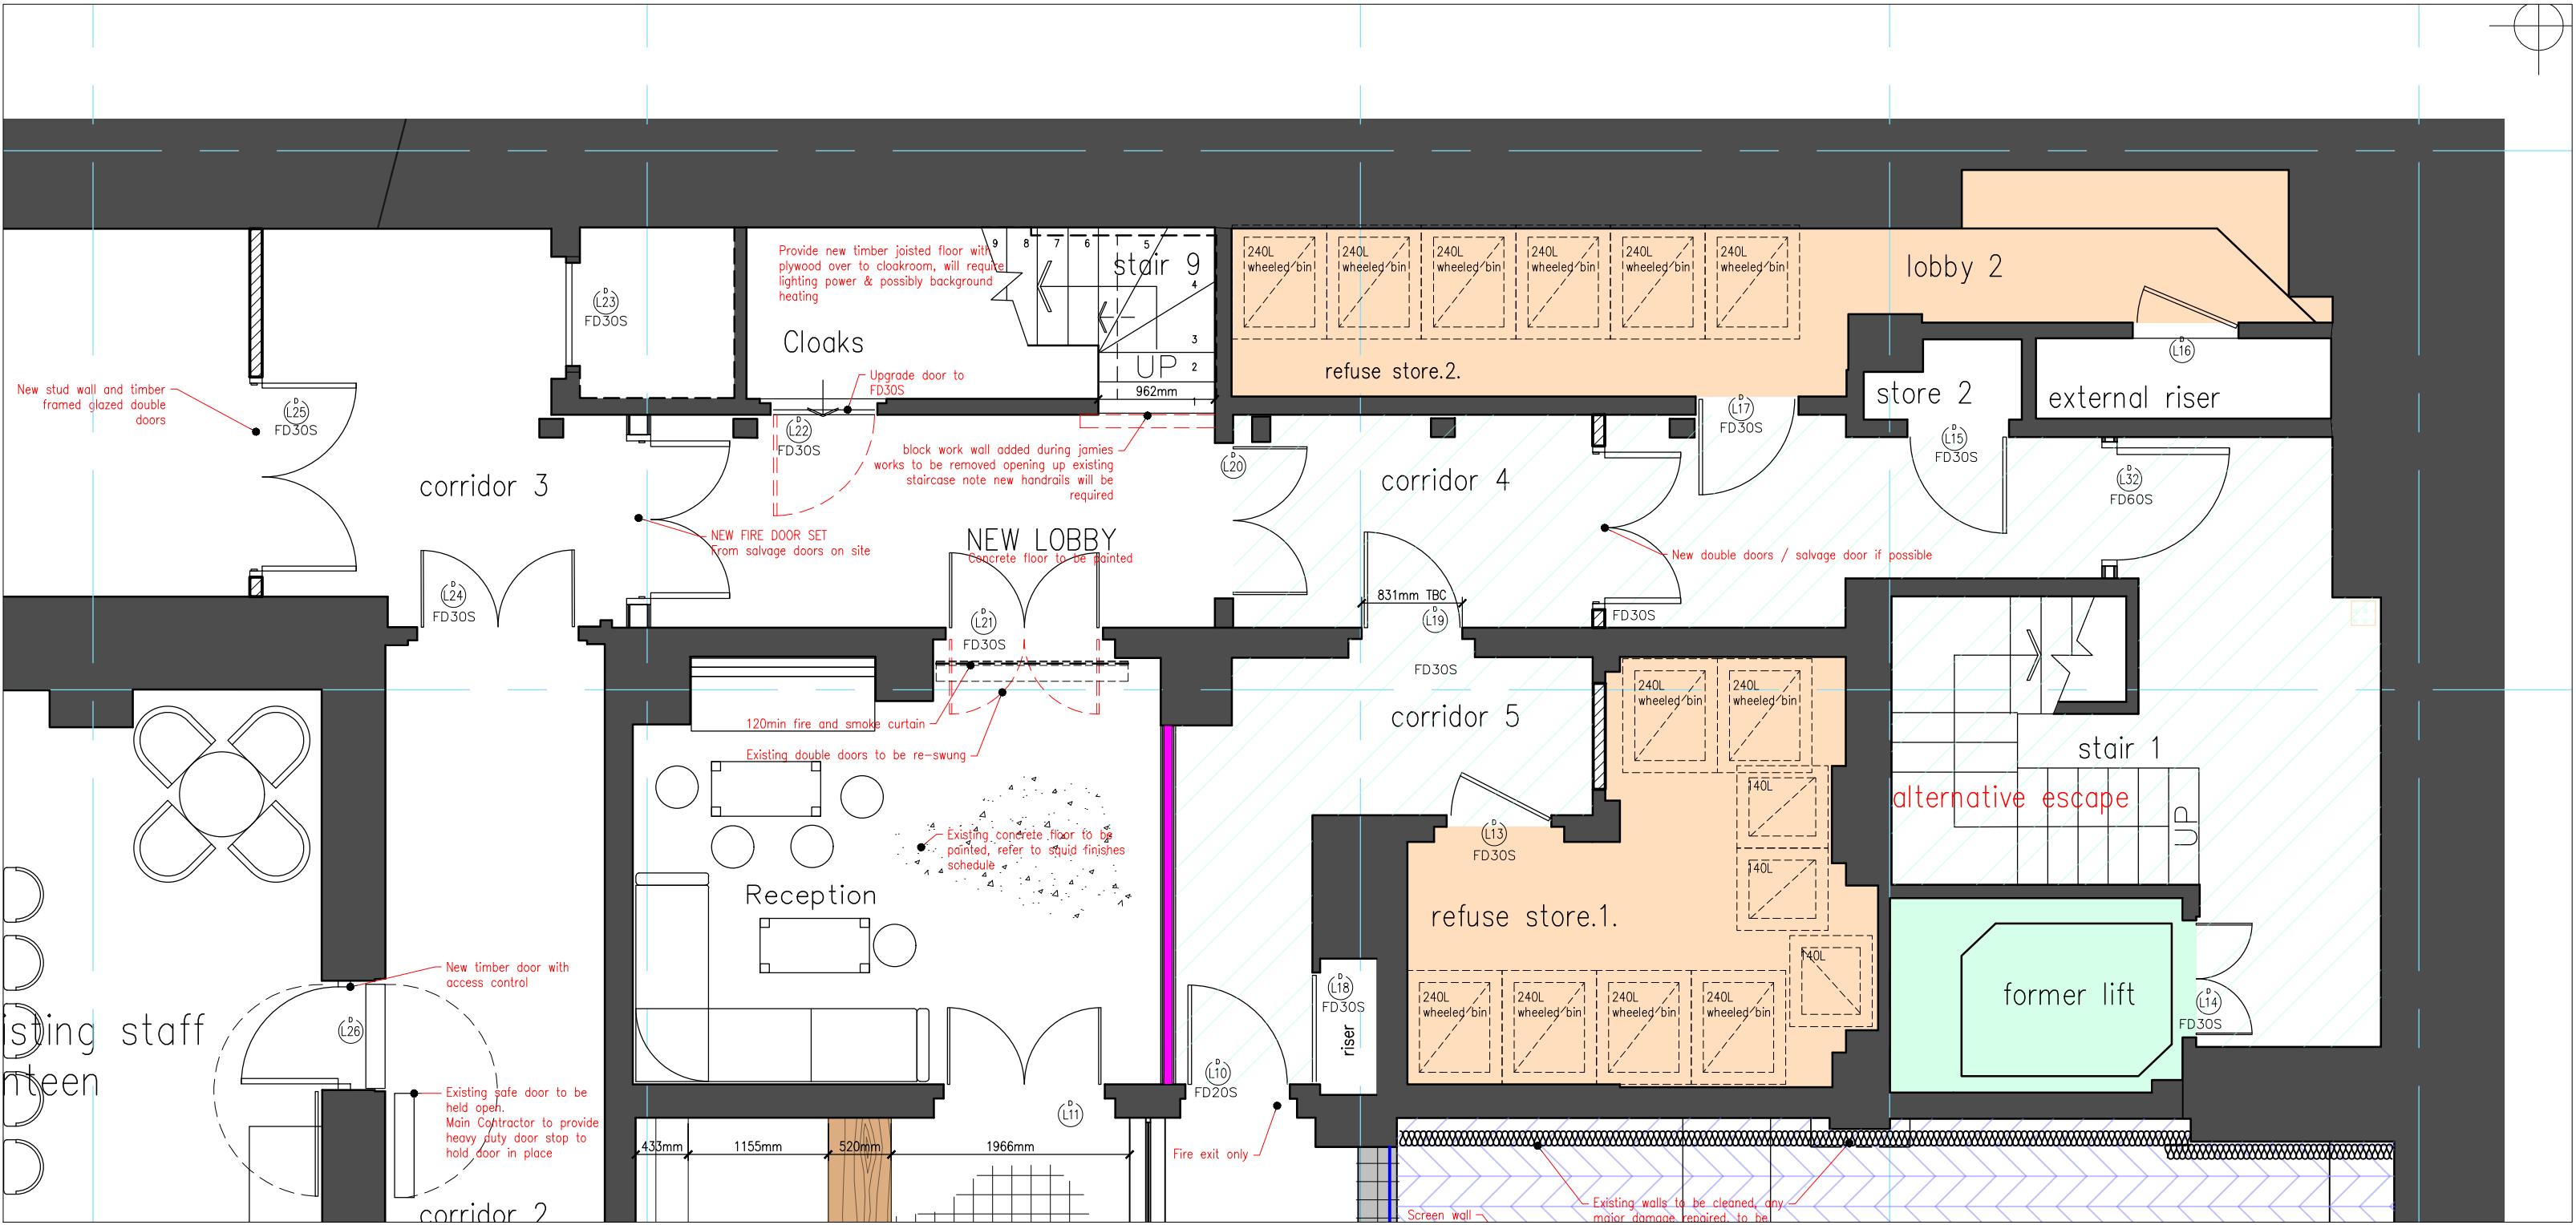

lower-basement level

COPYRIGHT RESERVED

Notes
Proposal subject to building control and fire authority approval.

Legend

- Back of house / staff areas
- Back of house / staff areas
- Front of house / public areas
- Back of house / storage areas

Revisions		
Rev	Date	Description
Rev.A	Dec 18	Lower basement layout updated

BUILDING MANAGEMENT SERVICES LTD

Huddersfield Road
Elland, West Yorkshire
HX5 9BW
TELEPHONE : ELLAND (01422) 371616
FAX No : (01422) 376717
email : mail@bmselland.com

Building
Management
Services

Client

COO

Project

HOTEL GOTHAM
100 KING STREET, SPRING GARDENS
MANCHESTER

Sheet

Proposed Access to basement

Drawn	N.D. JORDAN,	Date	July 2016
Scale	1:50 @ A1		
Status			
Drawing No.	M3015-103	Revision	Rev.A.