



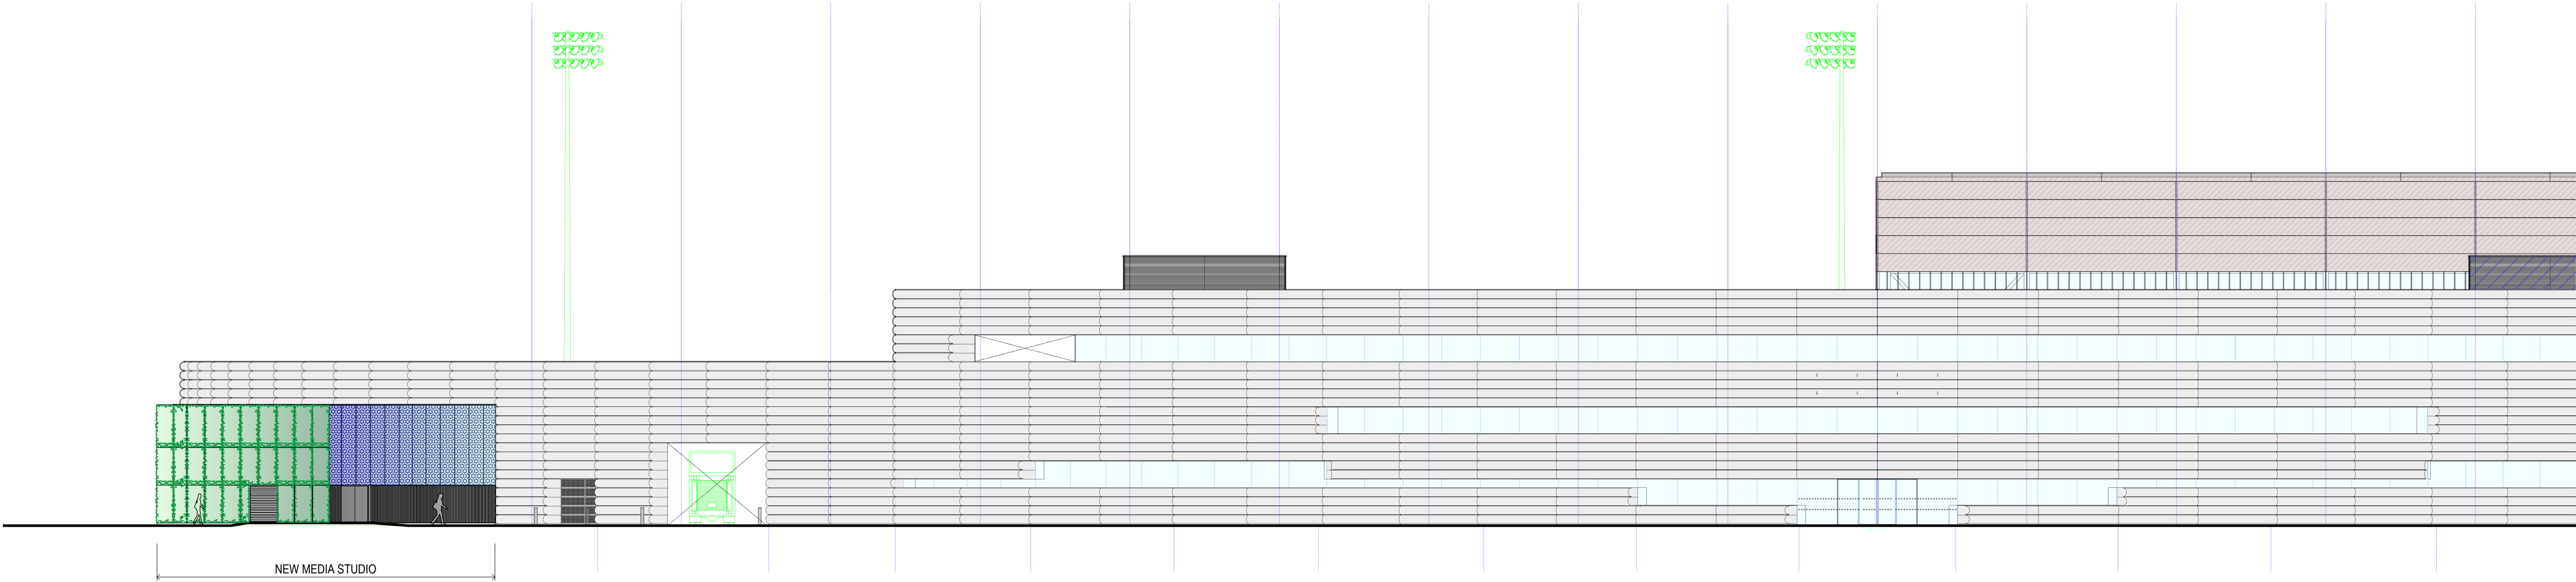

SOUTH EAST ELEVATION - CTF

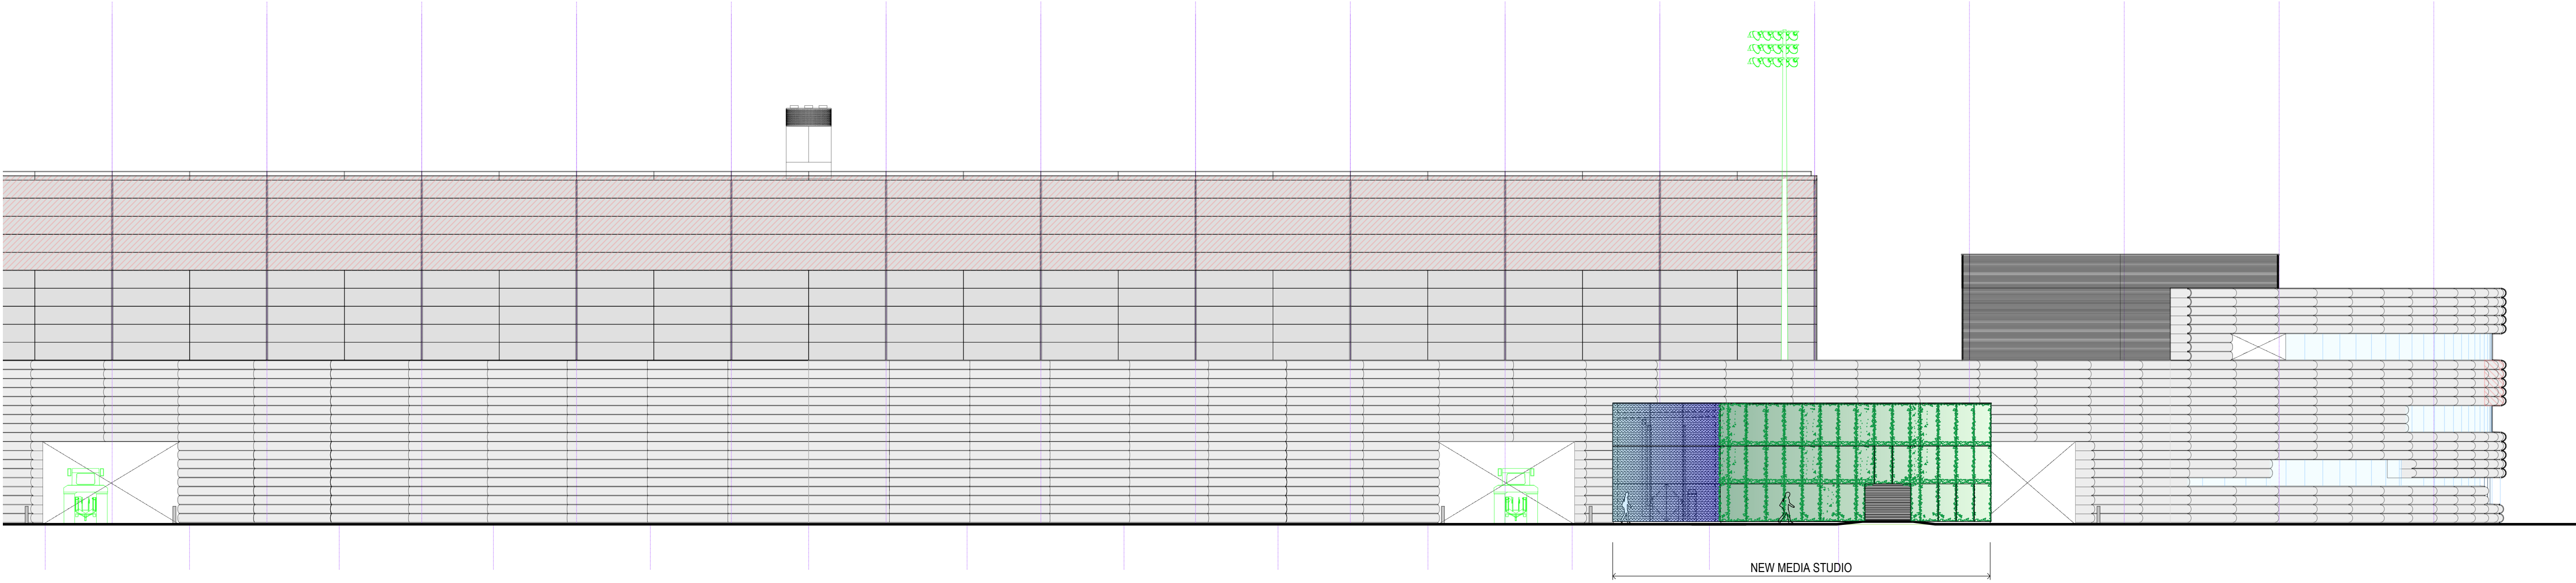

SOUTH WEST ELEVATION -CTF

status		
PLANNING		
This drawing is ©Bradshaw Gass & Hope LLP and is not to be copied, reproduced or re-distributed either in whole or in part without the prior written permission of the originator.		
The originator shall have no responsibility for any liability, loss, cost, damage or expense arising from or relating to any use of this document other than for its intended purpose on this project.		
This drawing shall be read in conjunction with all other relevant drawings, specifications and associated documentation. Any discrepancies, errors or omissions are to be reported to the originator before proceeding with work.		
All dimensions are to be checked on site by the contractor prior to proceeding with any work.		
Hazard Identification		
ref	hazard	date

DETAILED ELEVATIONS OF NEW MEDIA STUDIO PROVIDED ON DRAWING 2024.33.403

P1	AMENDMENTS FROM CLIENTS	AB	8/3/21
ref	revision	by	date



Architects
Consulting Engineers
Quantity Surveyors

21 Silverwell Street
Bolton
BL1 1PR
t: 01204 625321
email@bghbolton.co.uk
www.bghbolton.co.uk

Bradshaw Gass & Hope LLP

client	CITY BUILD LTD		
project	MEDIA STUDIO PROPOSAL - CFA		
drawing	PROPOSED ELEVATIONS		
drawn by	DJH	date	07.07.2021
checked by		date	
scale	1:200		A1
dwg no	2040.33.402		rev P1