


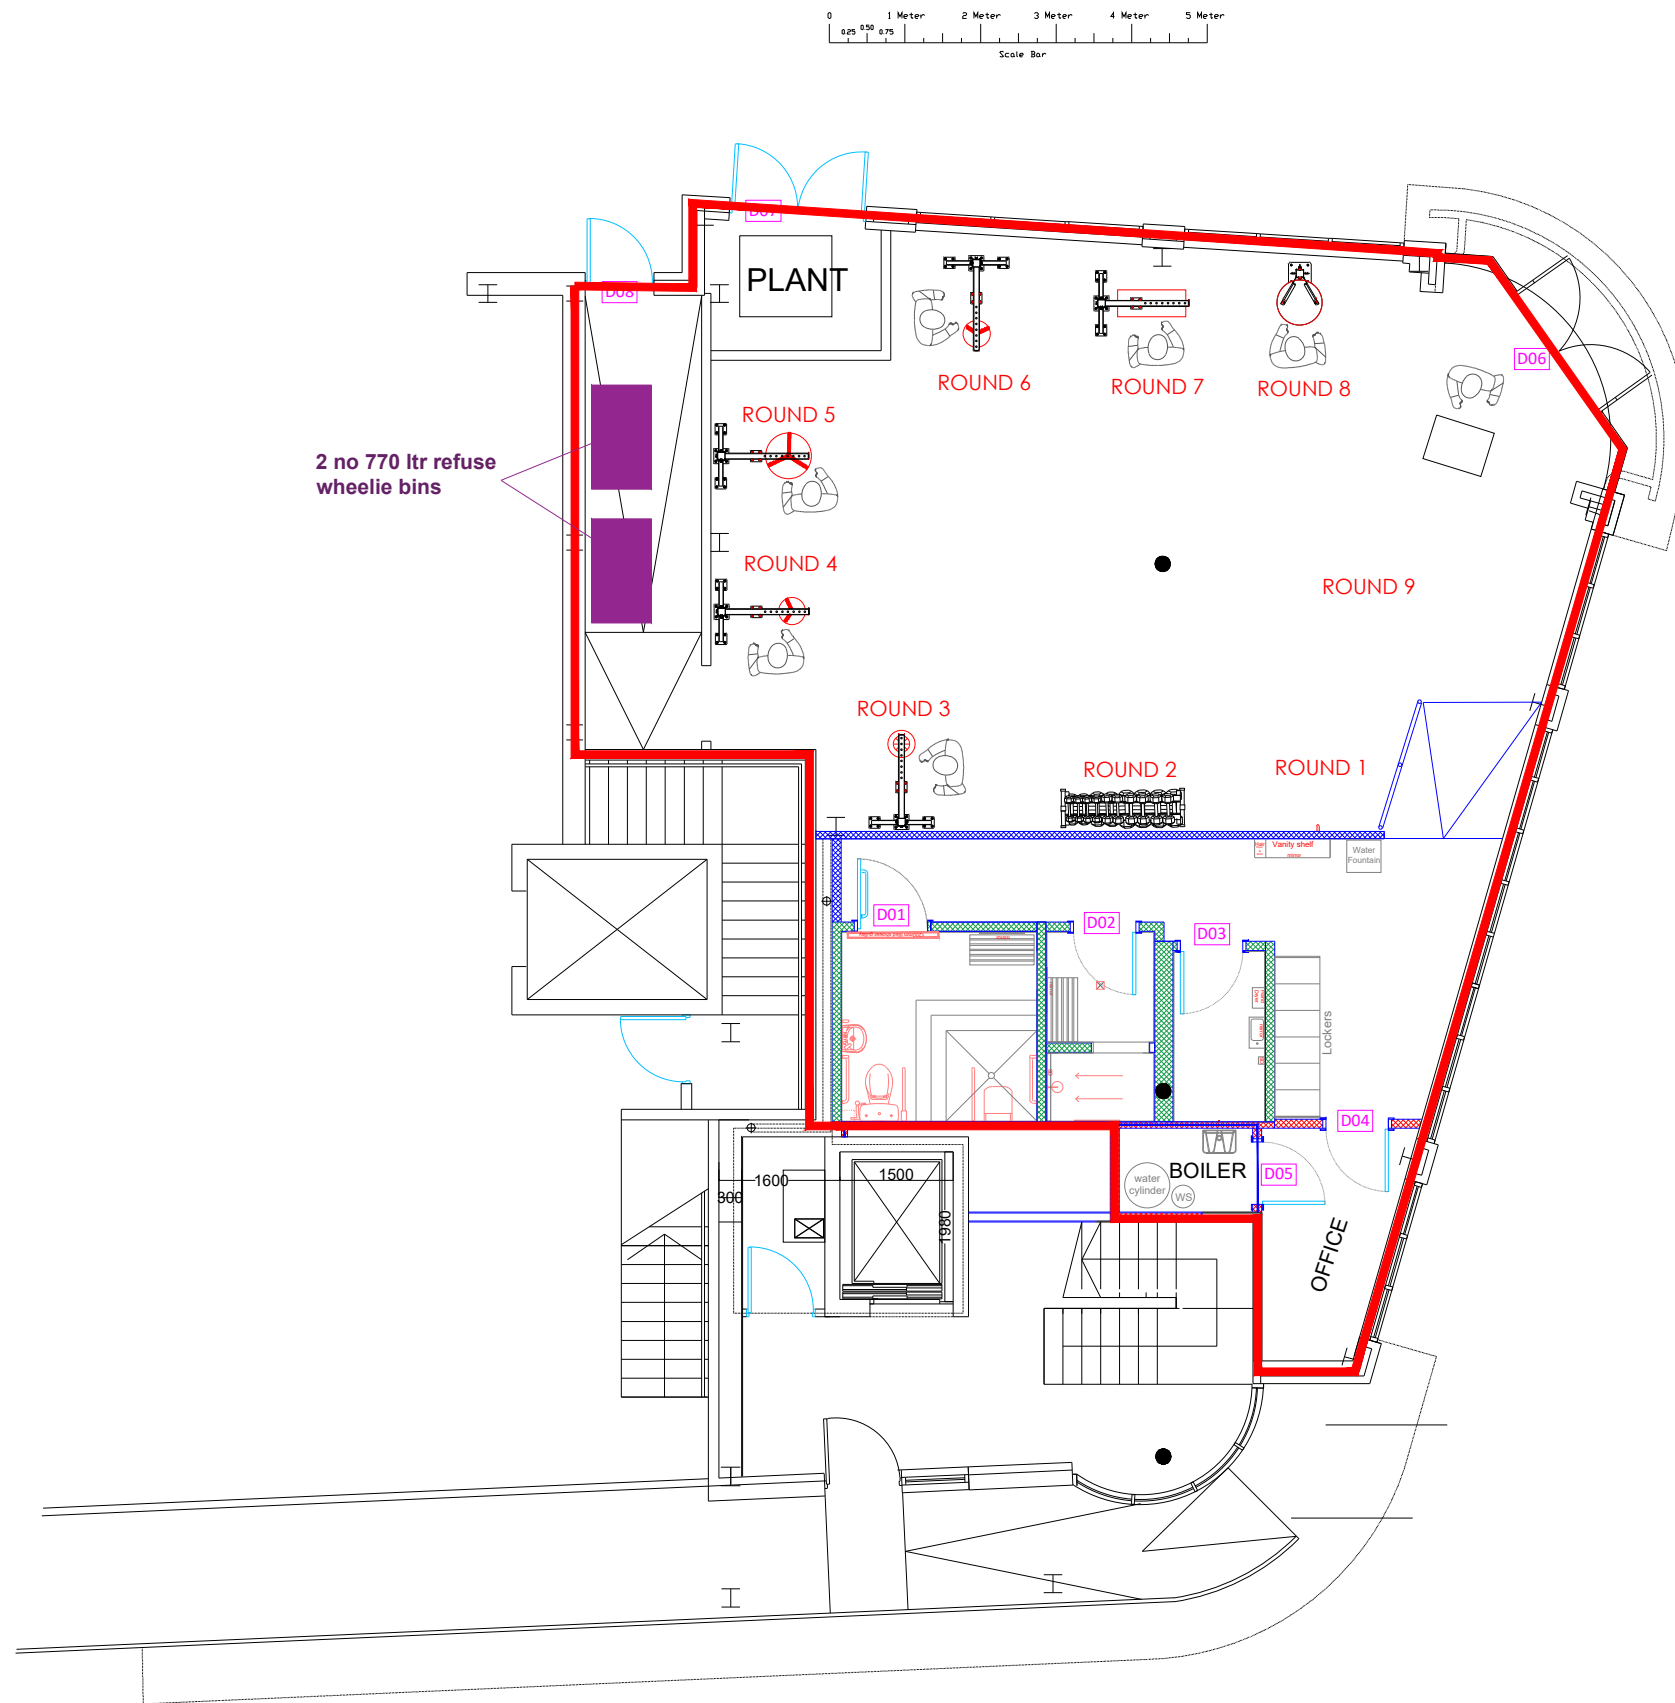

PROPOSED FLOOR PLAN
1:100@A3

NOTES
CONTRACTORS MUST VERIFY ALL DIMENSIONS ON SITE BEFORE
COMMENCING ANY WORK ON SHOP DRAWINGS
IF THIS DRAWING EXCEEDS THE QUANTITIES IN ANY WAY THE
ARCHITECTS ARE TO BE INFORMED BEFORE THE WORK IS INITIATED



GROSS FLOOR AREA
141 SQM OR 1518 SQ FT

REV	AMENDMENT	DATE	CHKD

9ROUND™
30 MIN KICKBOX FITNESS

PROJECT
9ROUND
16 ALBION STREET
MANCHESTER
M1 5NZ

DRAWING TITLE
PROPOSED GROUND FLOOR PLAN

SCALE	DRAWN BY	CHECKED	DATE
1:100@A3	DH	-	2021

DRAWING NUMBER	REVISION
0232-04	A