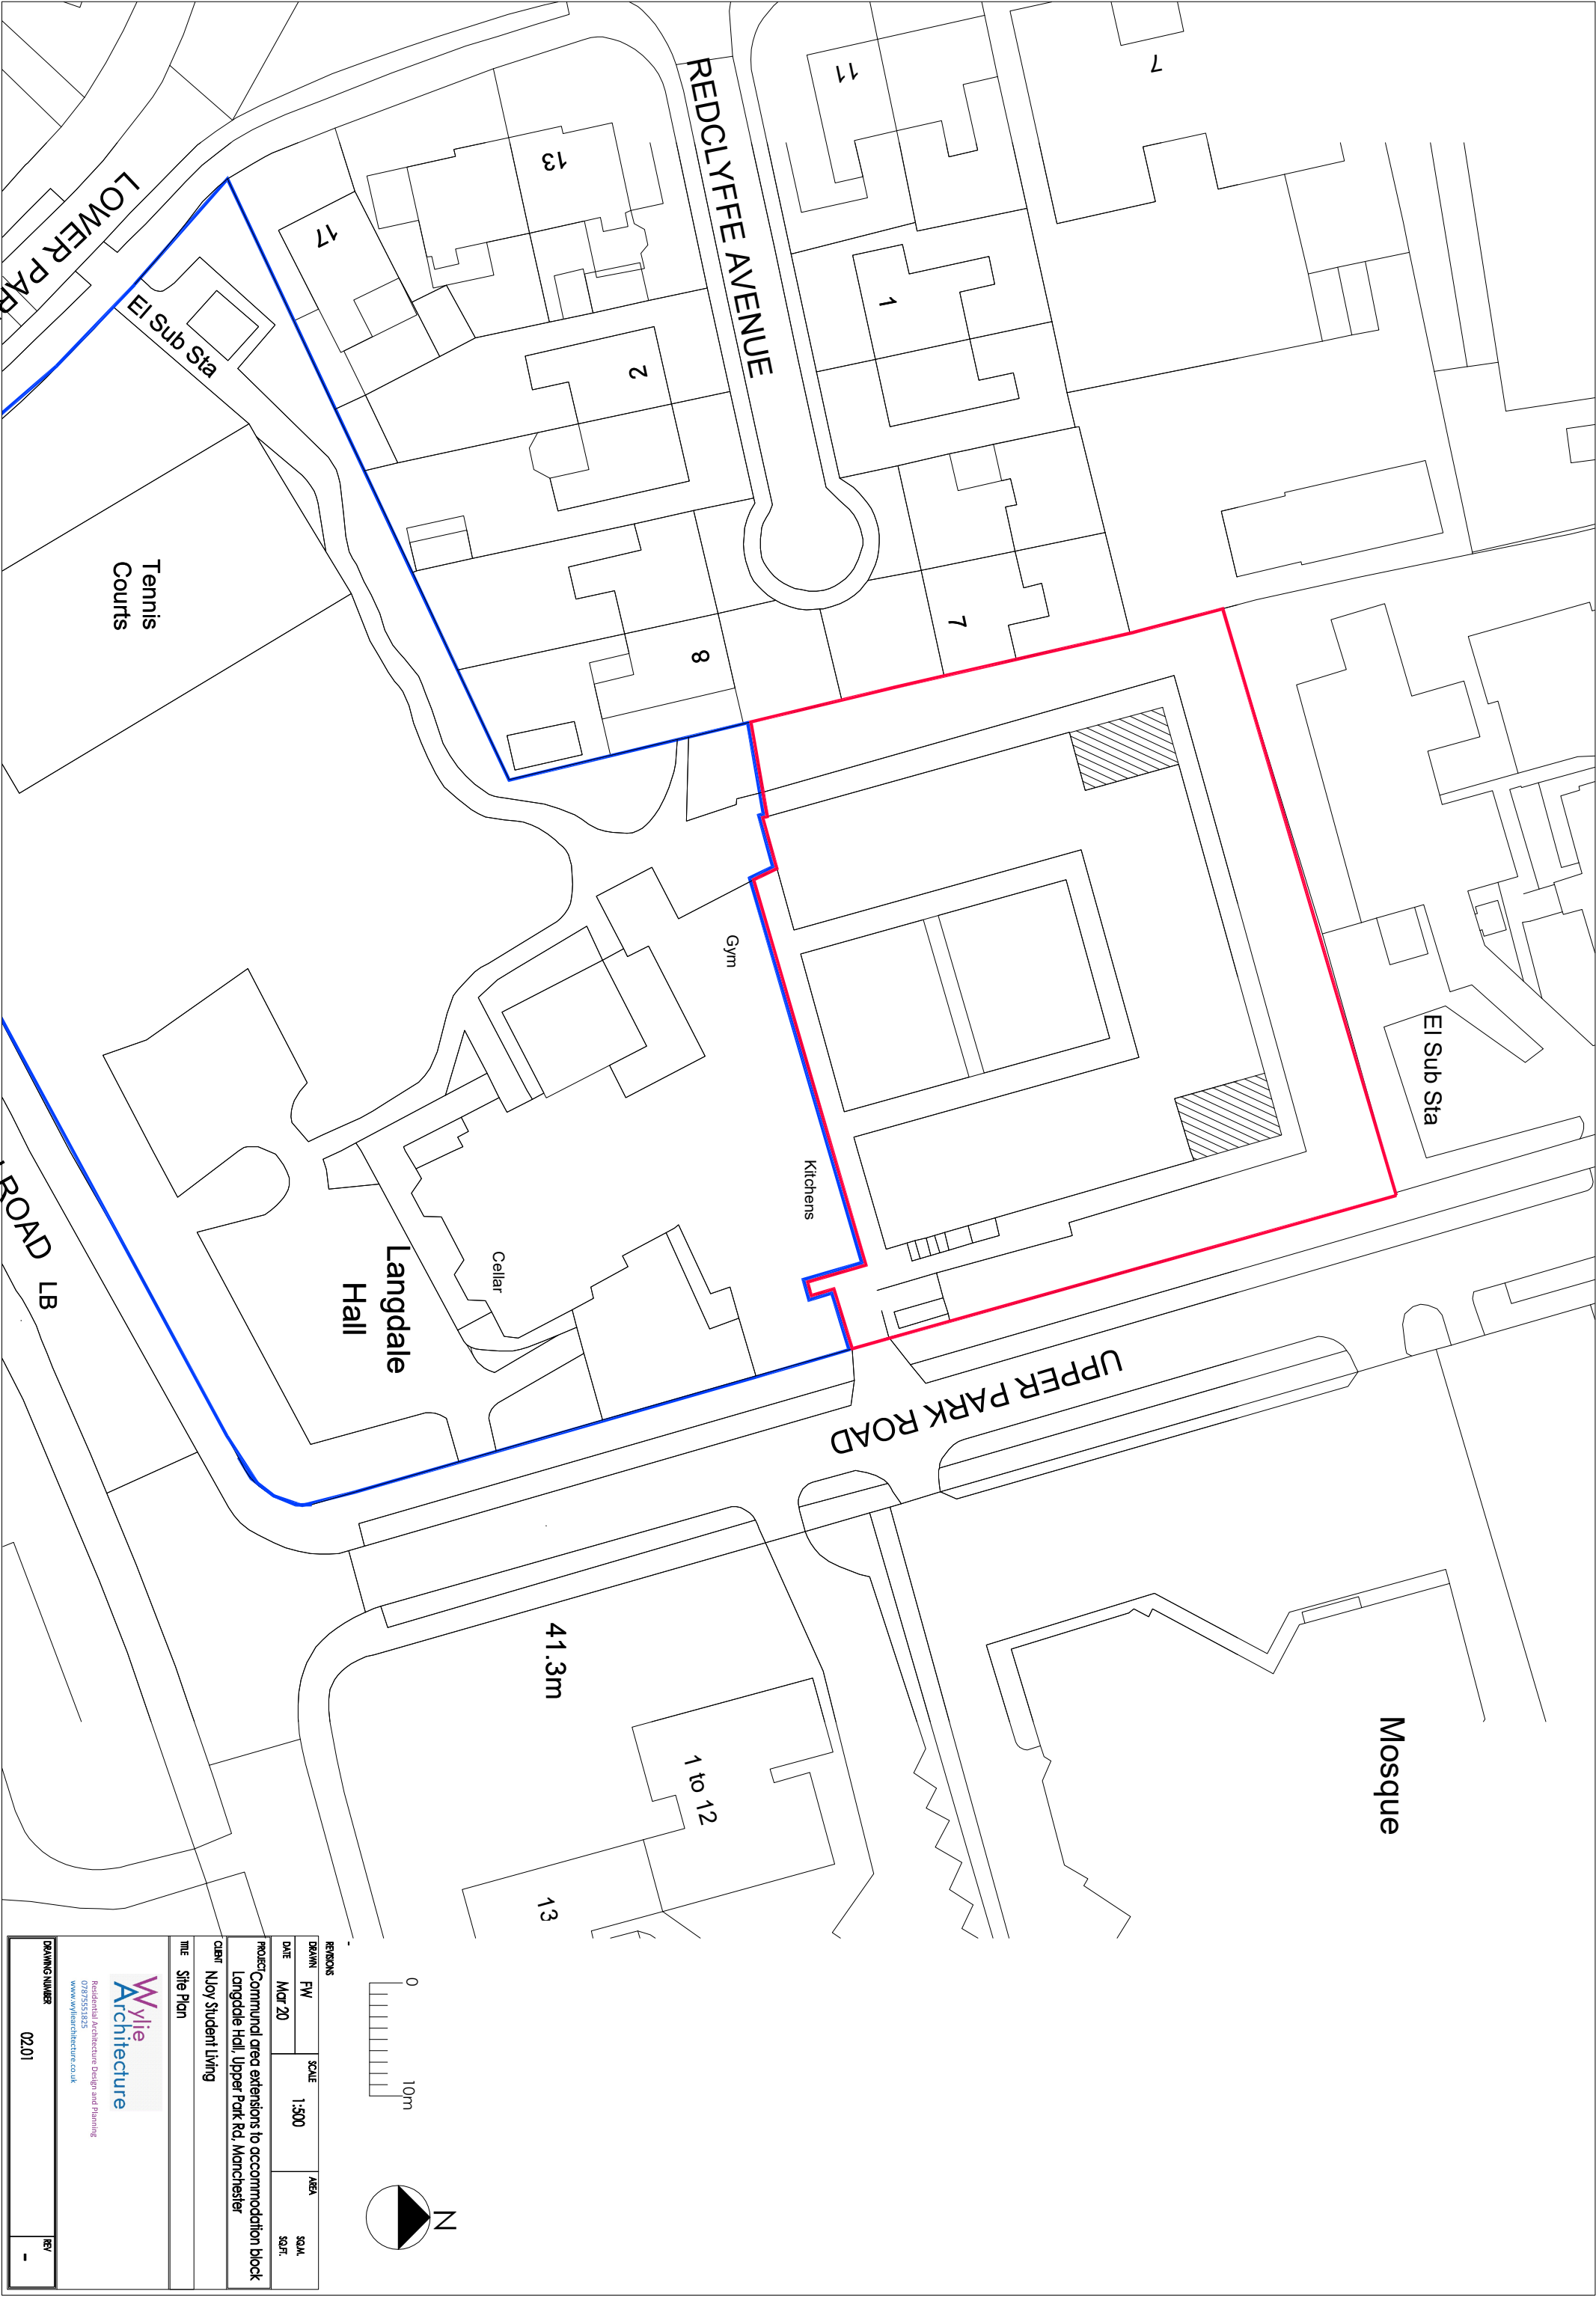


REVISIONS

DRAWN	FW	SCALE	1:500	AREA	SQ.M.
DATE	Mar 20				SQ.FT.

PROJECT Communal area extensions to accommodation block
Langdale Hall, Upper Park Rd, Manchester

CLIENT NJOY Student Living

TITLE Site Plan

Wylie
Architecture
Residential Architecture Design and Planning
0161 275 5555
www.wyliearchitecture.co.uk

DRAWING NUMBER	02.01	REV	-
----------------	-------	-----	---