



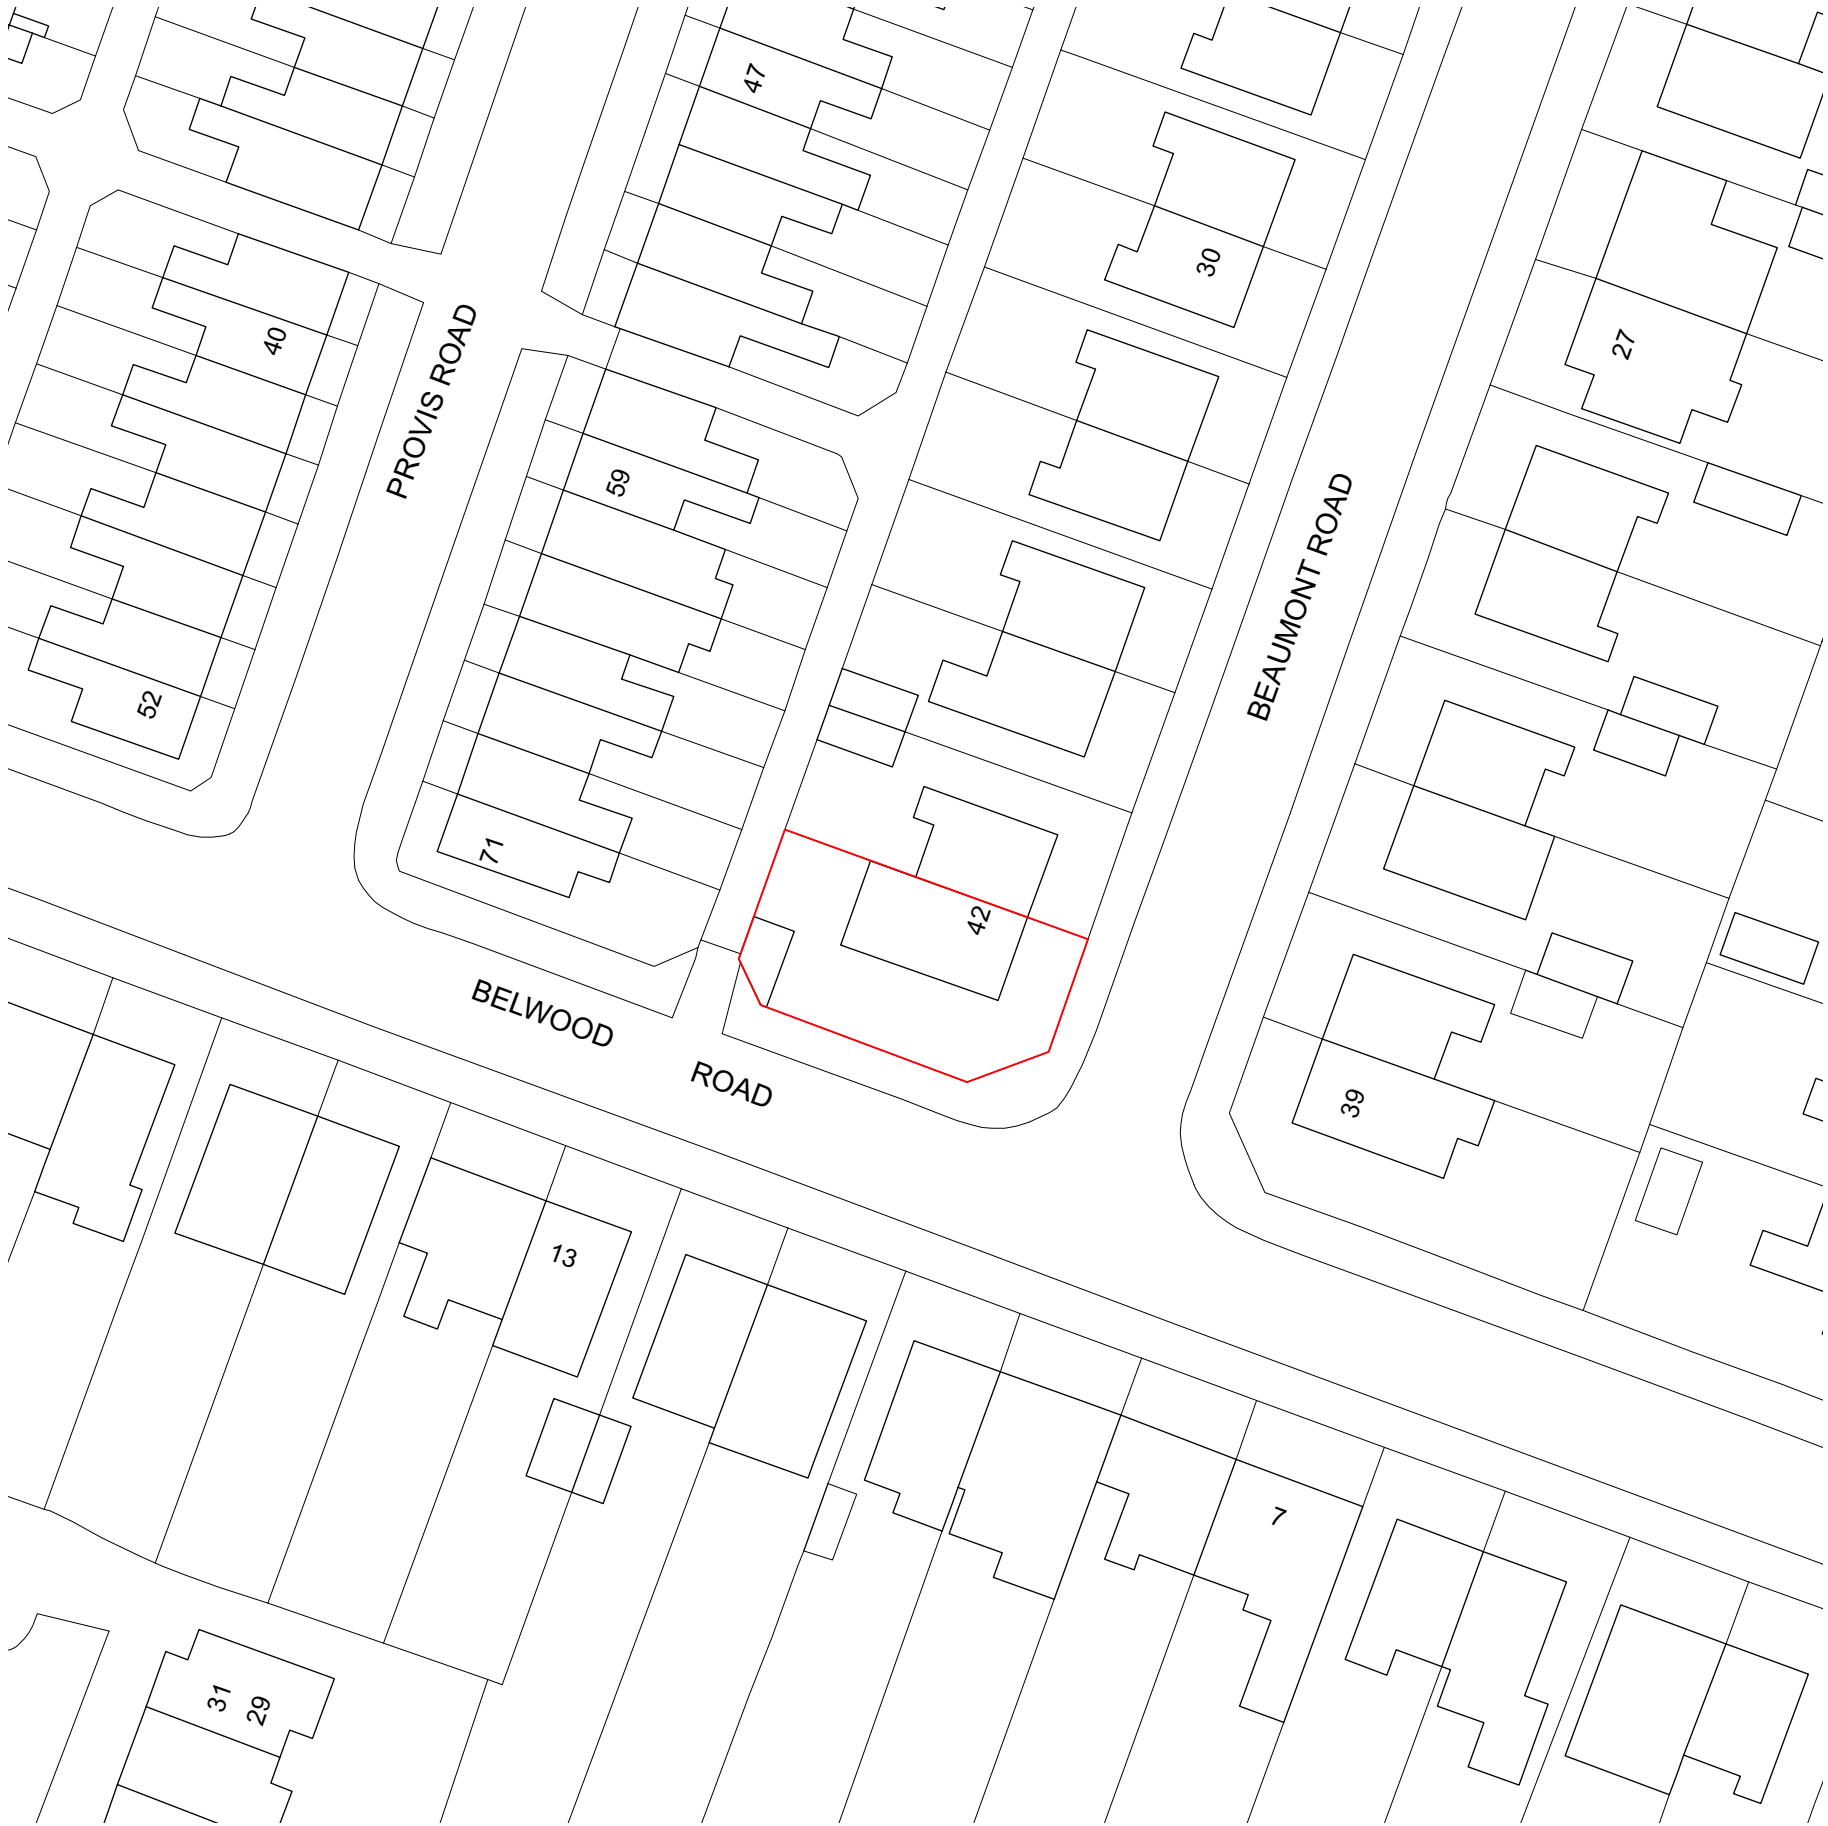

FOR PLANNING

 

EDITORIAL
STUDIO

Drawing

Site Plan

Project

42 Beaumont Road

Contact

post@editorialstudio.com

Scale
1:500 @ A3

Date
31.08.21

Drawing No.
044_L01_02_A