




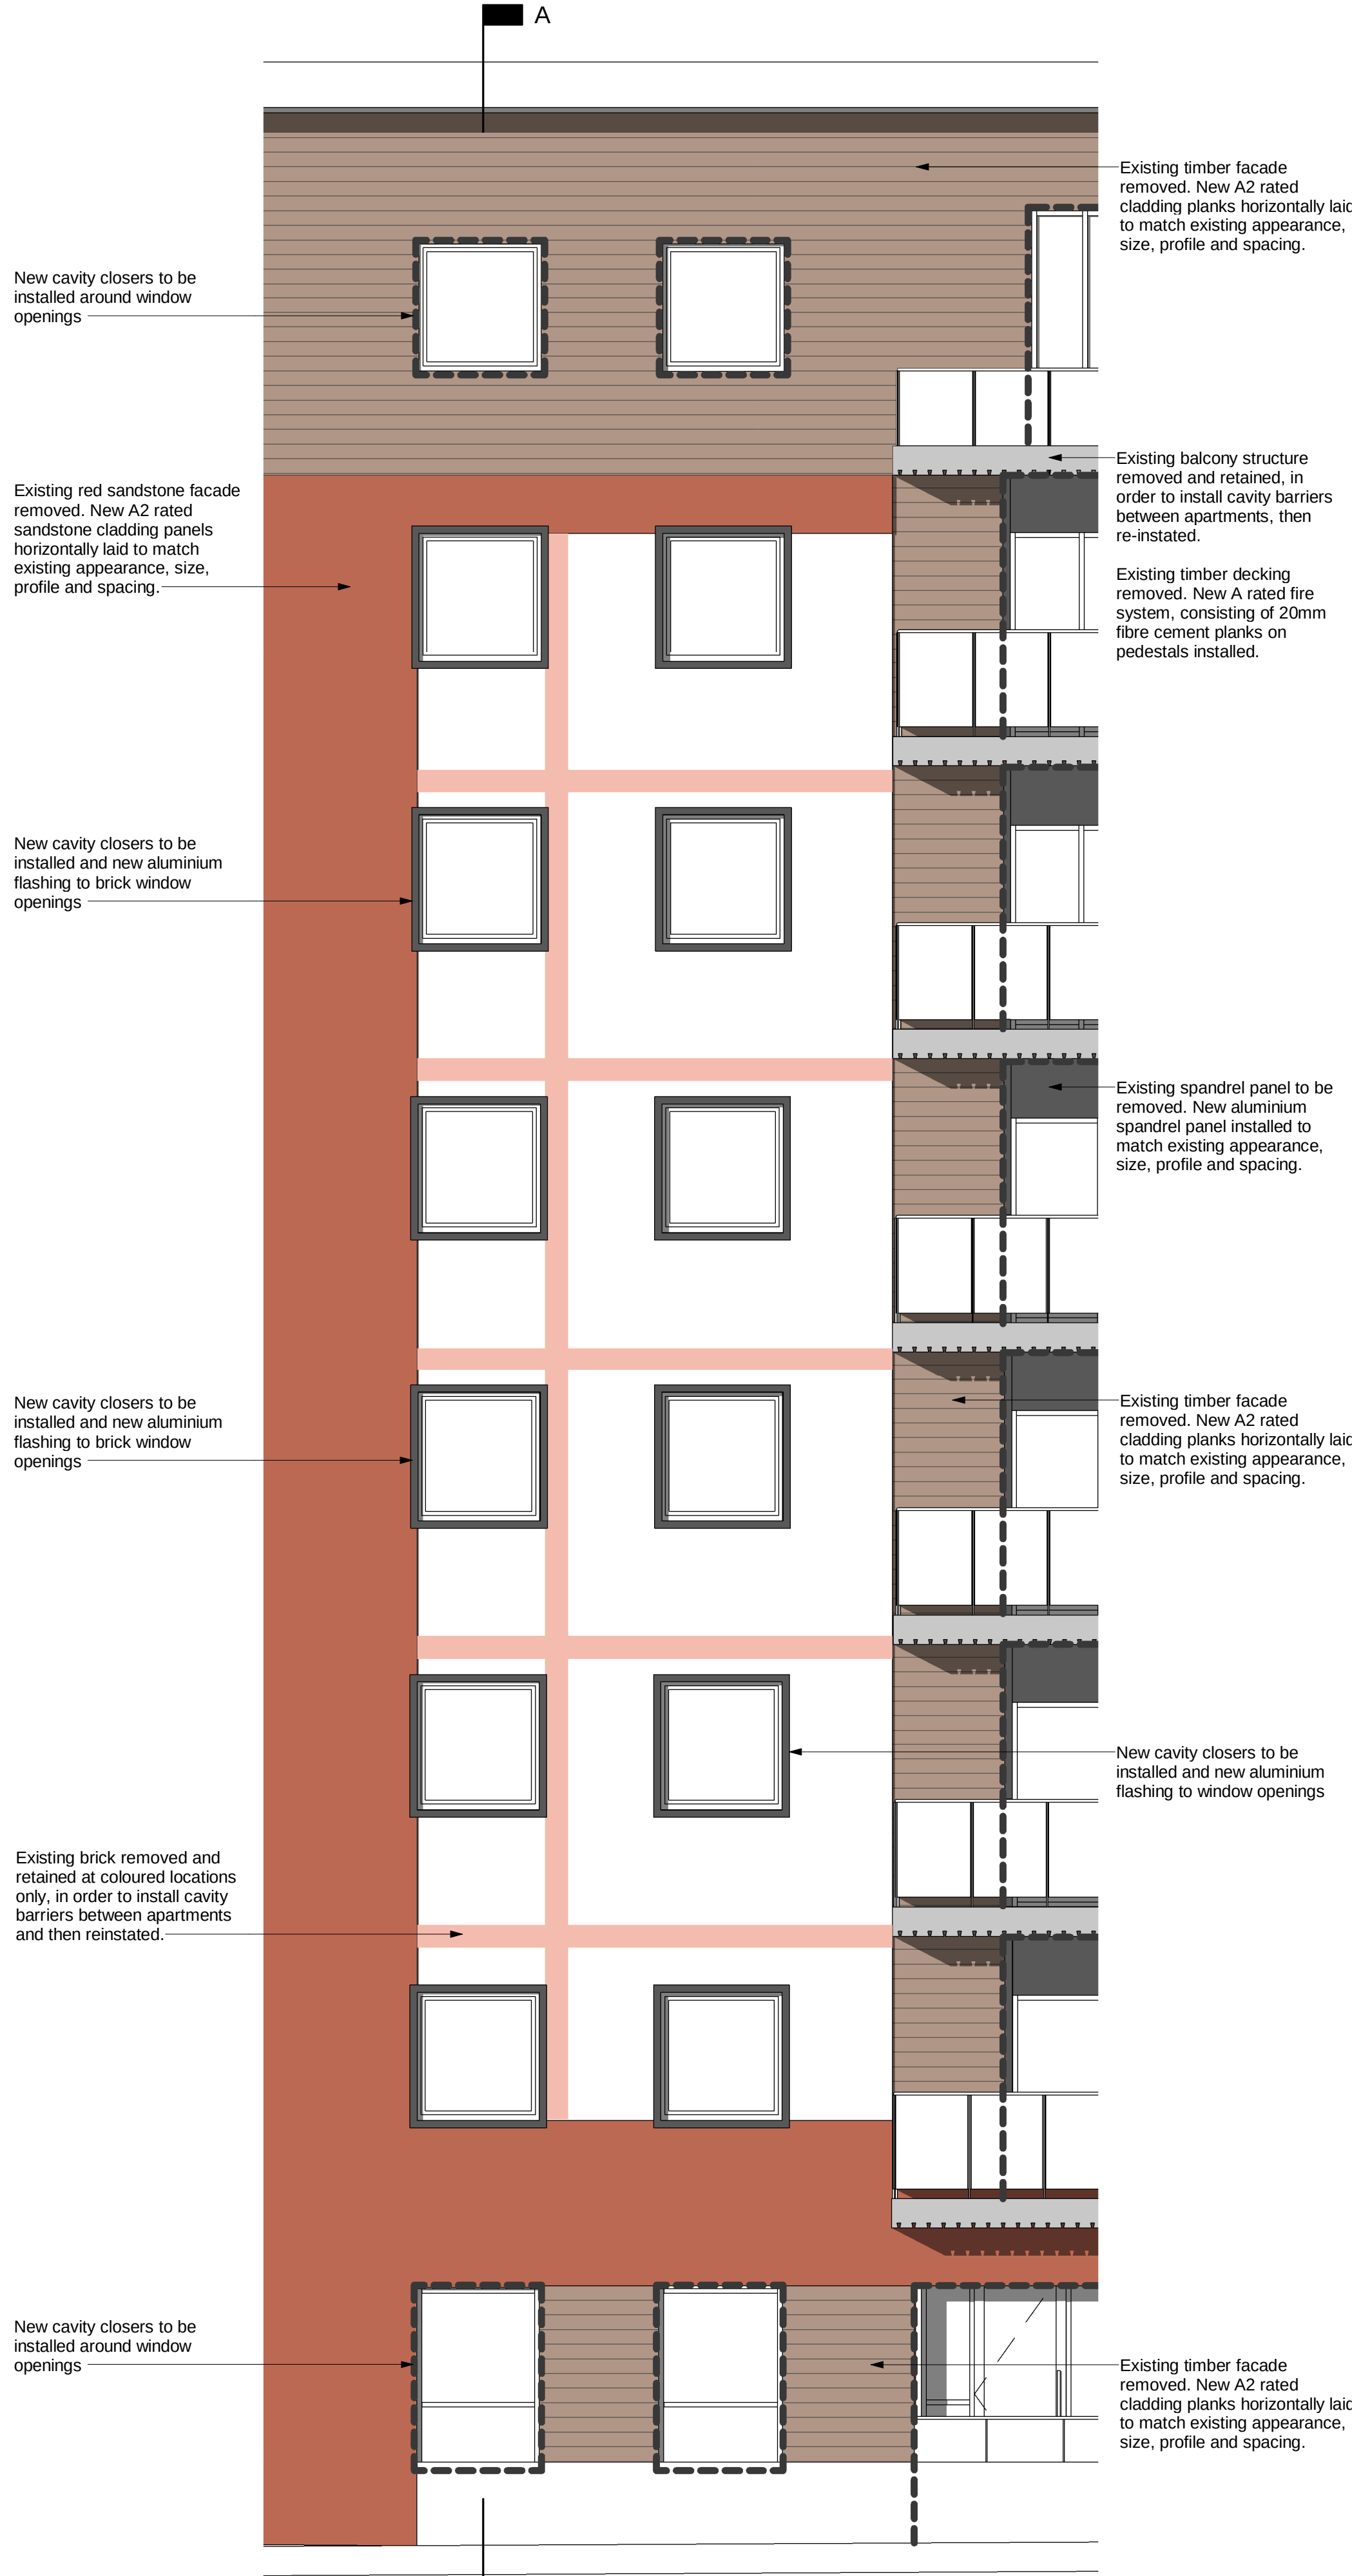

1 NORTH ELEVATION - STRIP OUT AND PROPOSED
1 : 50 @ A1

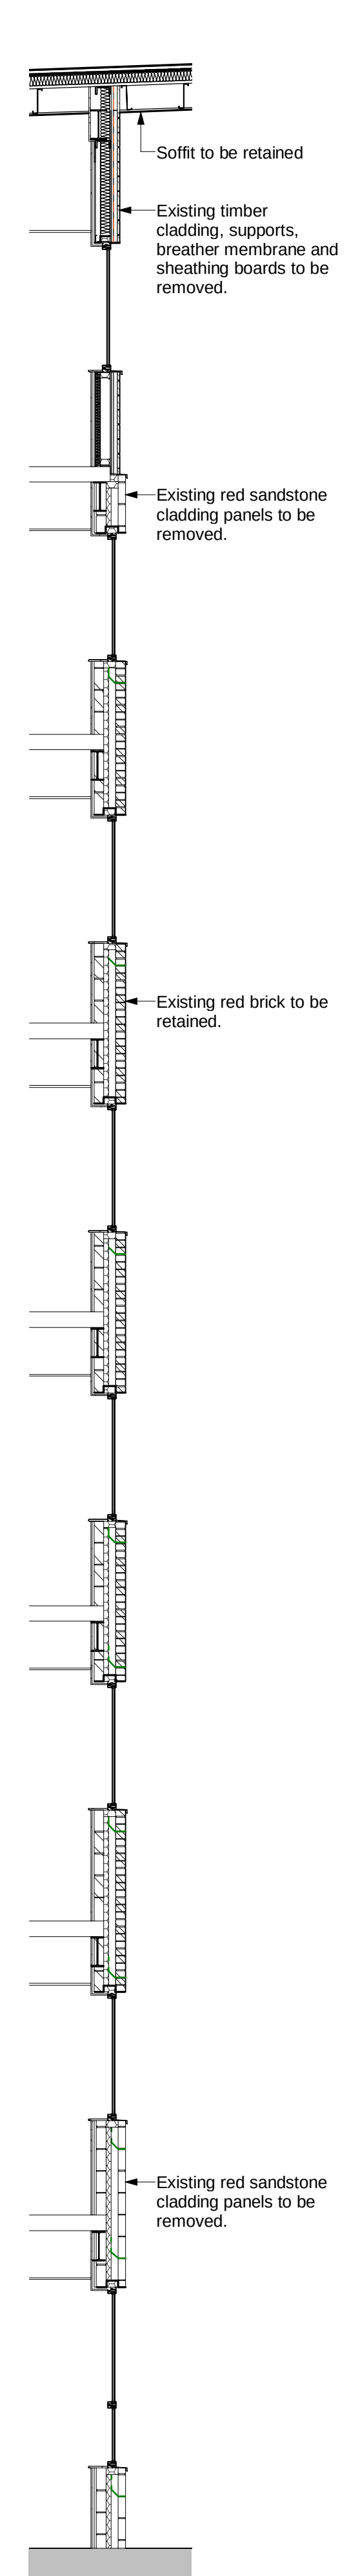


2 SECTION A - A - EXISTING SECTION
1 : 50 @ A1

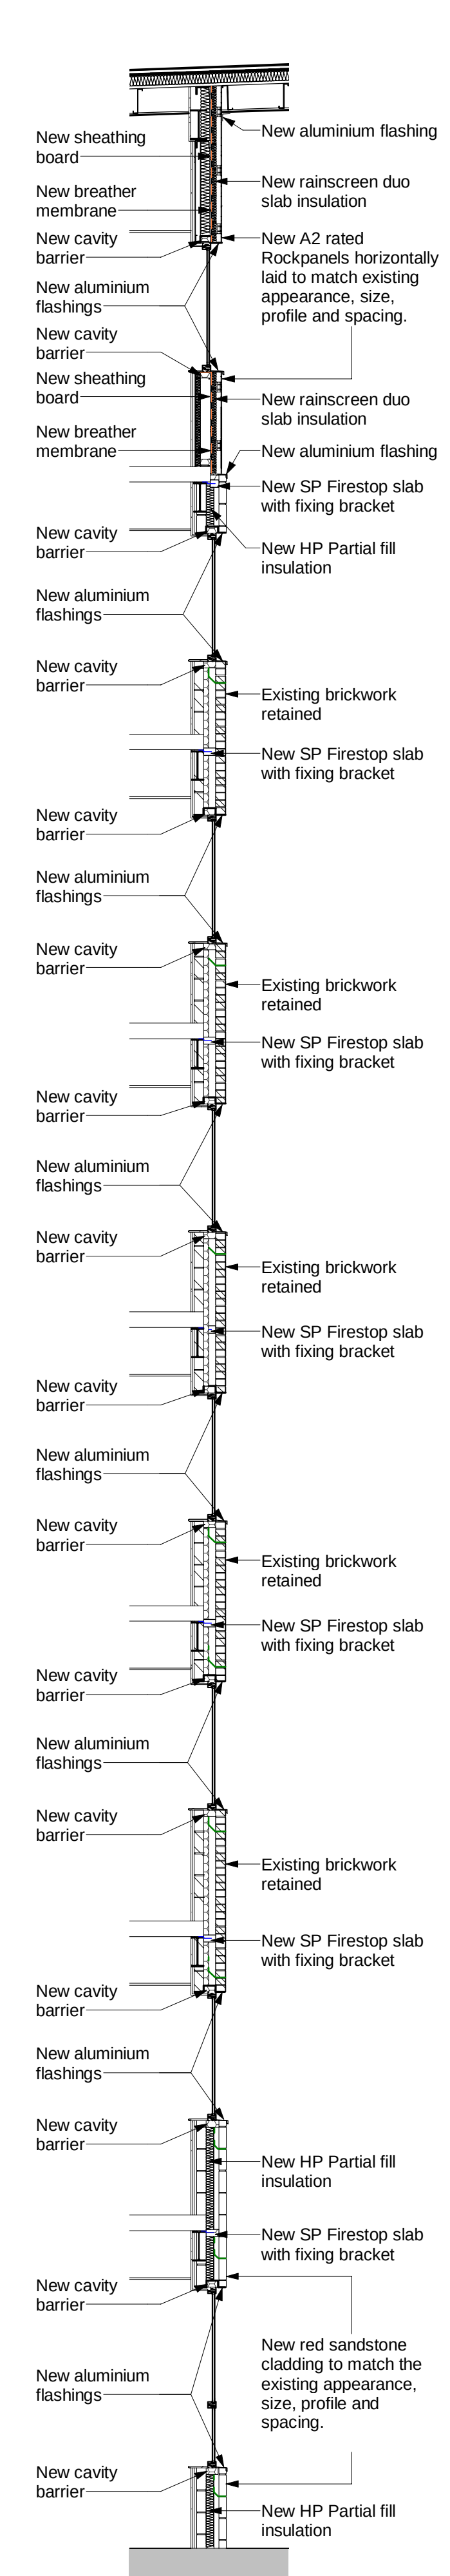


3 SECTION A - A - PROPOSED SECTION
1 : 50 @ A1

© Copyright: All rights reserved. This drawing must not be reproduced without permission. Do not scale from this drawing. All dimensions are in millimetres unless otherwise stated. Any discrepancies should be reported to the Architect.

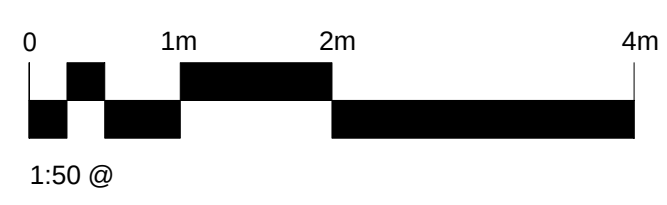

Please note:
The contents of this drawing are based on (survey/ existing) information supplied by a third party. Halliday Meecham Architects can accept no responsibility for the accuracy of this information and/or works based upon it. The contractor must check the accuracy of these drawings on site and notify Halliday Meecham Architects of any discrepancies.

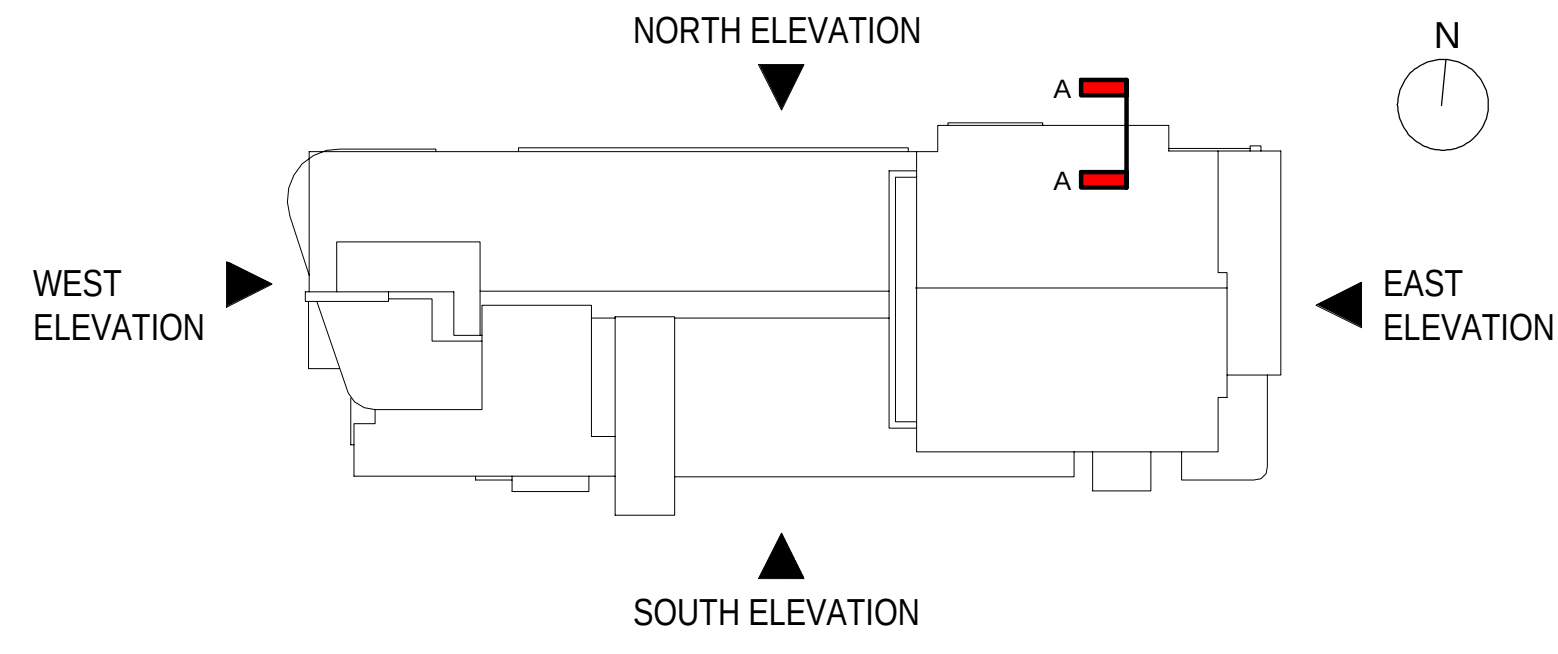

P01	First issue	27.08.21	KL	TF
Revision	Description	Date	Drawn	Checked
Halliday Meecham Architects Limited				
111 Piccadilly Manchester M1 2HY +44 (0)161 661 5566				
4 Devonshire Street London W1W 5DT +44 (0)203 440 5175				
hma@hallidaymeecham.com www.hallidaymeecham.com				
				
Client: Warden Construction Ltd				
Project: Castlegate Apartments				
Phase/ Location: Chester Road, Manchester				
Drawing: Existing and Proposed Cross Sections Sheet 1 of 2				
Scale @ A1 1:50	Scale @ A3 1:100	Date: 17/08/21	Drawn: KL	Checked: TF
		Job No. 5412	Drawing No. 21210	Revision P01
Drawing Ref. 5412-HMA-CA-ZZ-DR-A-21210				