


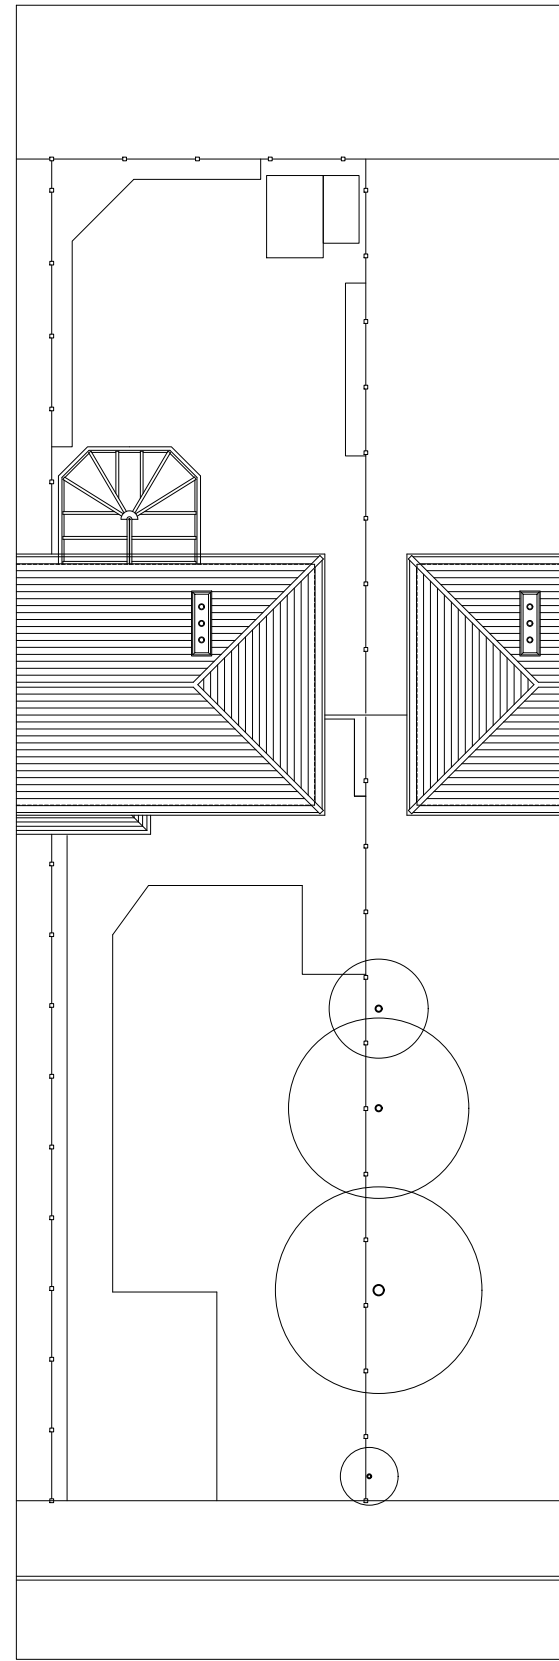
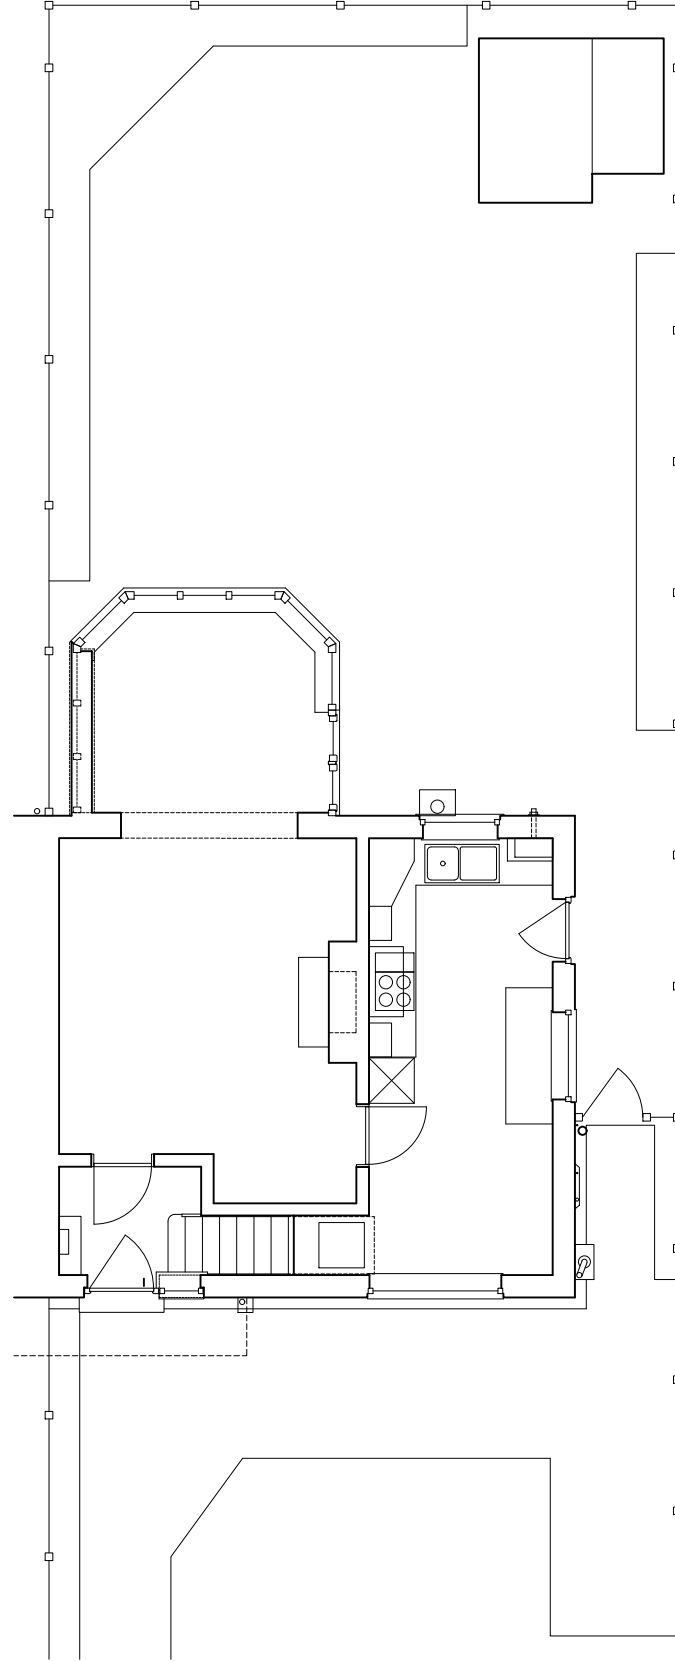


 


SITE LAYOUT PLAN (ROOF PLAN)

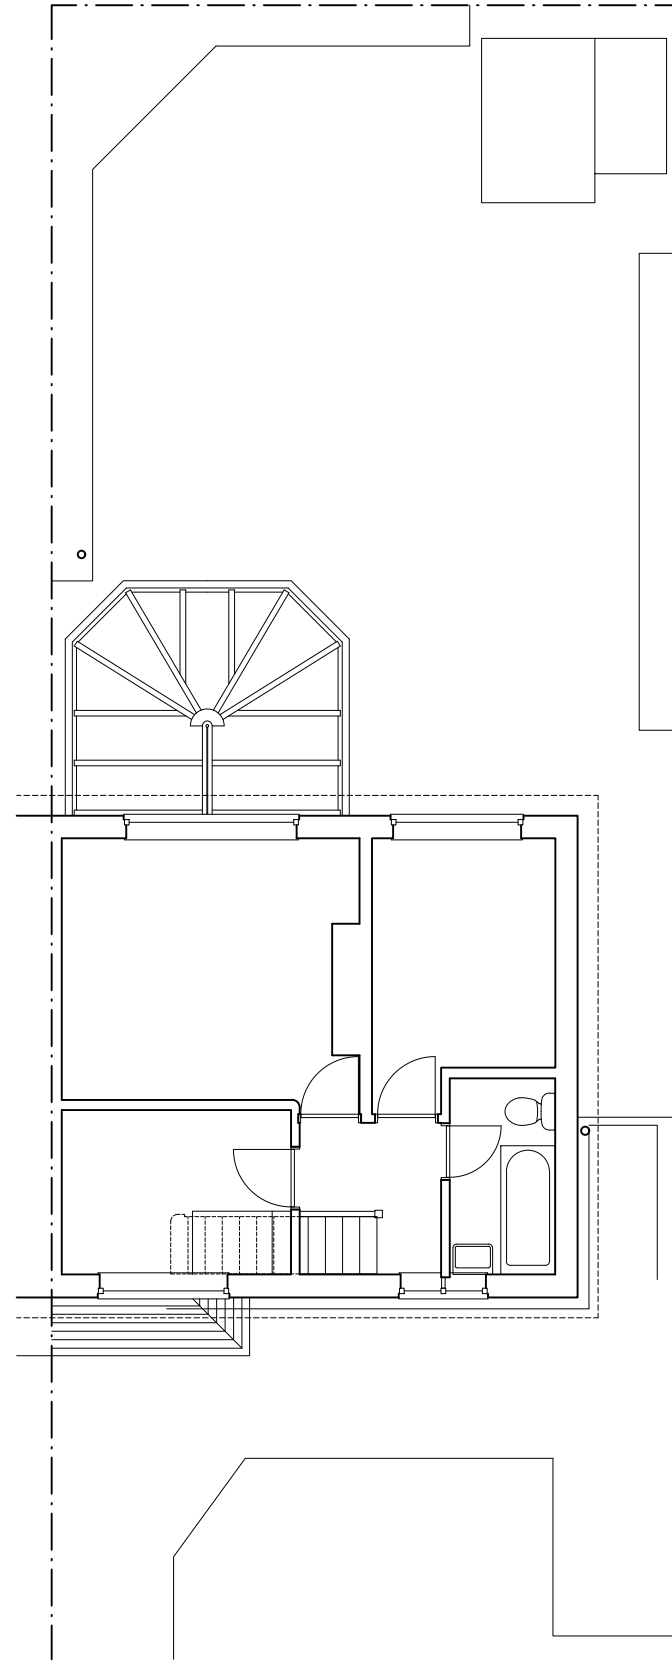

GROUND FLOOR PLAN

 

FIRST FLOOR PLAN

 

# KEVIN HARRINGTON ARCHITECT

33 Sumpter Pathway Hoole Chester CH2 3JF

PROJECT  
**EXTENSION AND REMODELLING**

PROPERTY/LOCATION  
**3 MEACHIN AVENUE**

ADDRESS  
**Chorlton, Manchester, M21 7HY**

CLIENT  
**Katie Griffin and Ken Mulkearn**

NOTES

- This drawing is copyright. Do not scale from drawing. All dimensions are to be checked on site. Any discrepancies, either of dimensions or other information on this drawing, are to be reported to the architect before work proceeds.
- This drawing is to be read in conjunction with the specification documents and all other drawings and notes thereon.

REVISIONS

| NO. | DESCRIPTION |
|-----|-------------|
| -   | -           |

DRAWING TITLE  
**EXISTING SITE LAYOUT (incl. ROOF) AND FLOOR PLANS**

| JOB No.      | DRAWING No.     | REVISION No. |
|--------------|-----------------|--------------|
| <b>21-01</b> | <b>21-01/01</b> | -            |

| SCALE                  | DATE DRAWN       | DATE REVISED |
|------------------------|------------------|--------------|
| <b>1:100/1:50 @ A1</b> | <b>JUNE 2021</b> | -            |

STATUS  
**(C) DESIGN DEVELOPMENT**