

Notes

This drawing is the property of Mike Macpherson Architects and copyright is reserved by them. This drawing is not to be copied or disclosed by or to any unauthorised persons without the prior written consent of Mike Macpherson Architects.

Do not scale from this drawing.


All dimensions are to be checked on site prior to construction, manufacture of any components and ordering of materials and equipment.

Any discrepancies are to be reported to the architect for clarification.

All materials and workmanship to be in accordance with the current British Standards and codes of practice.




FRONT ELEVATION FACING LIMLEY GROVE
EXISTING

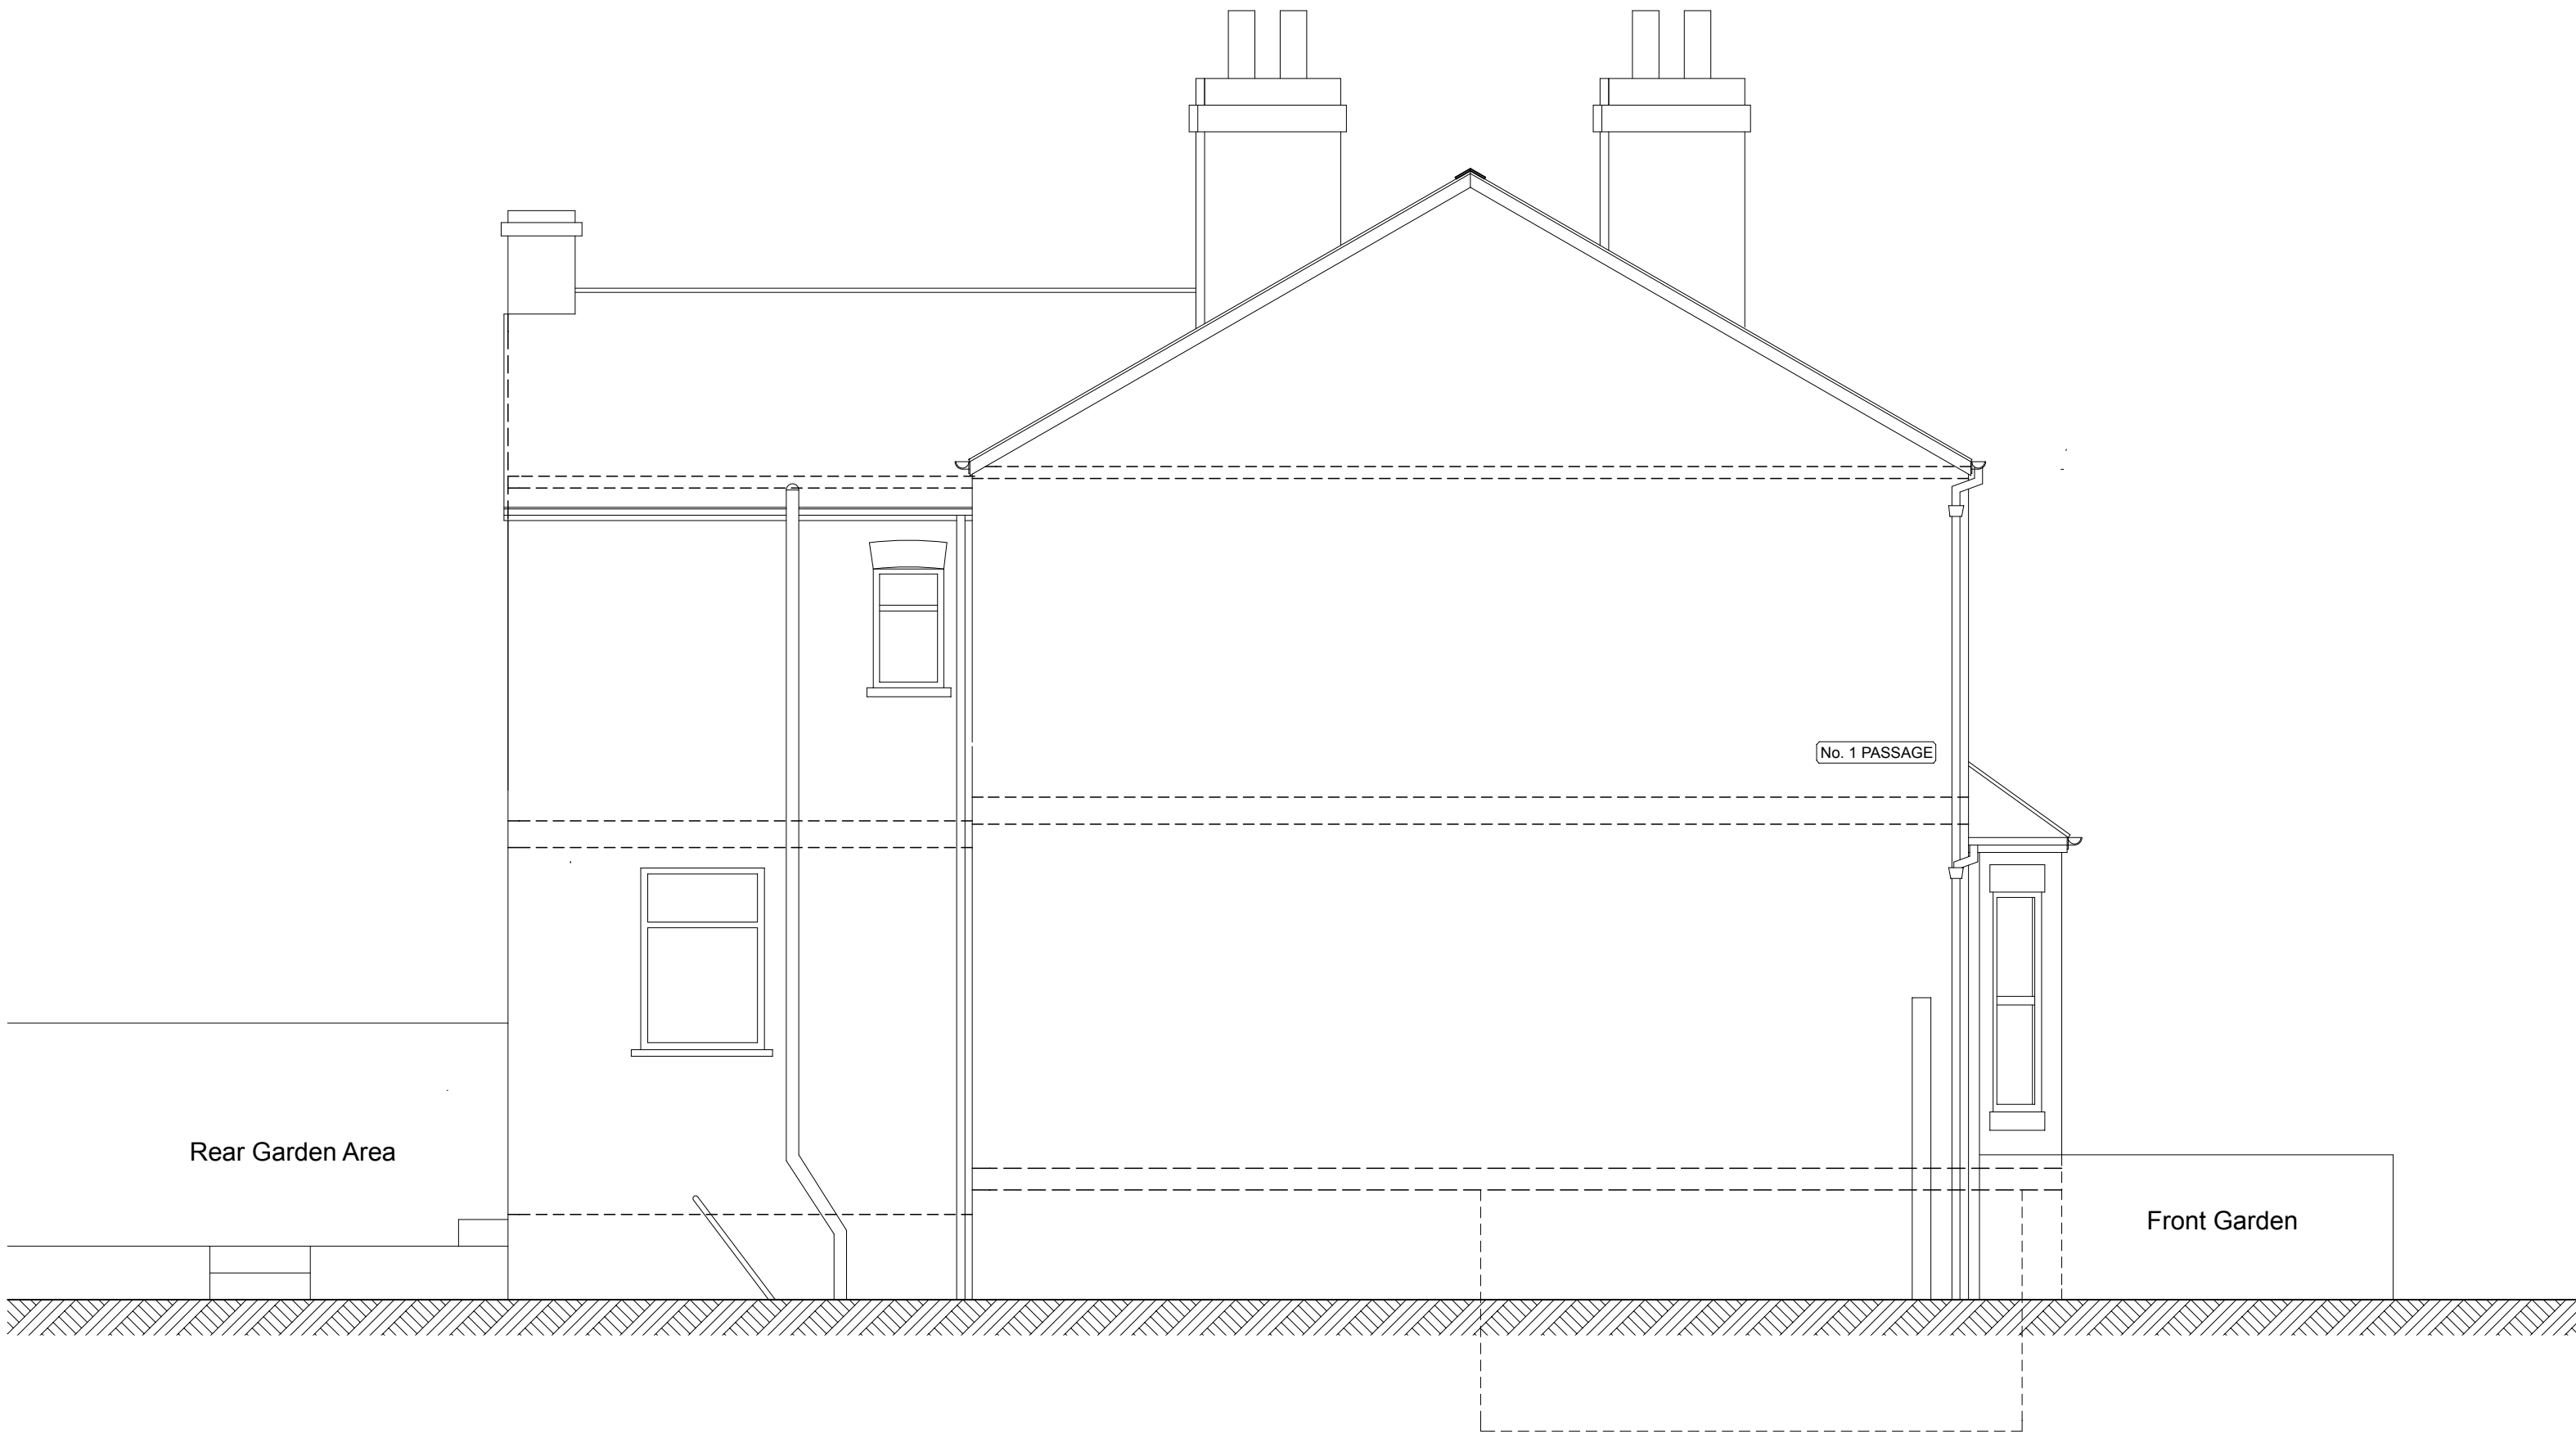

GABLE ELEVATION FACING ALLEYWAY
EXISTING



REAR ELEVATION
EXISTING

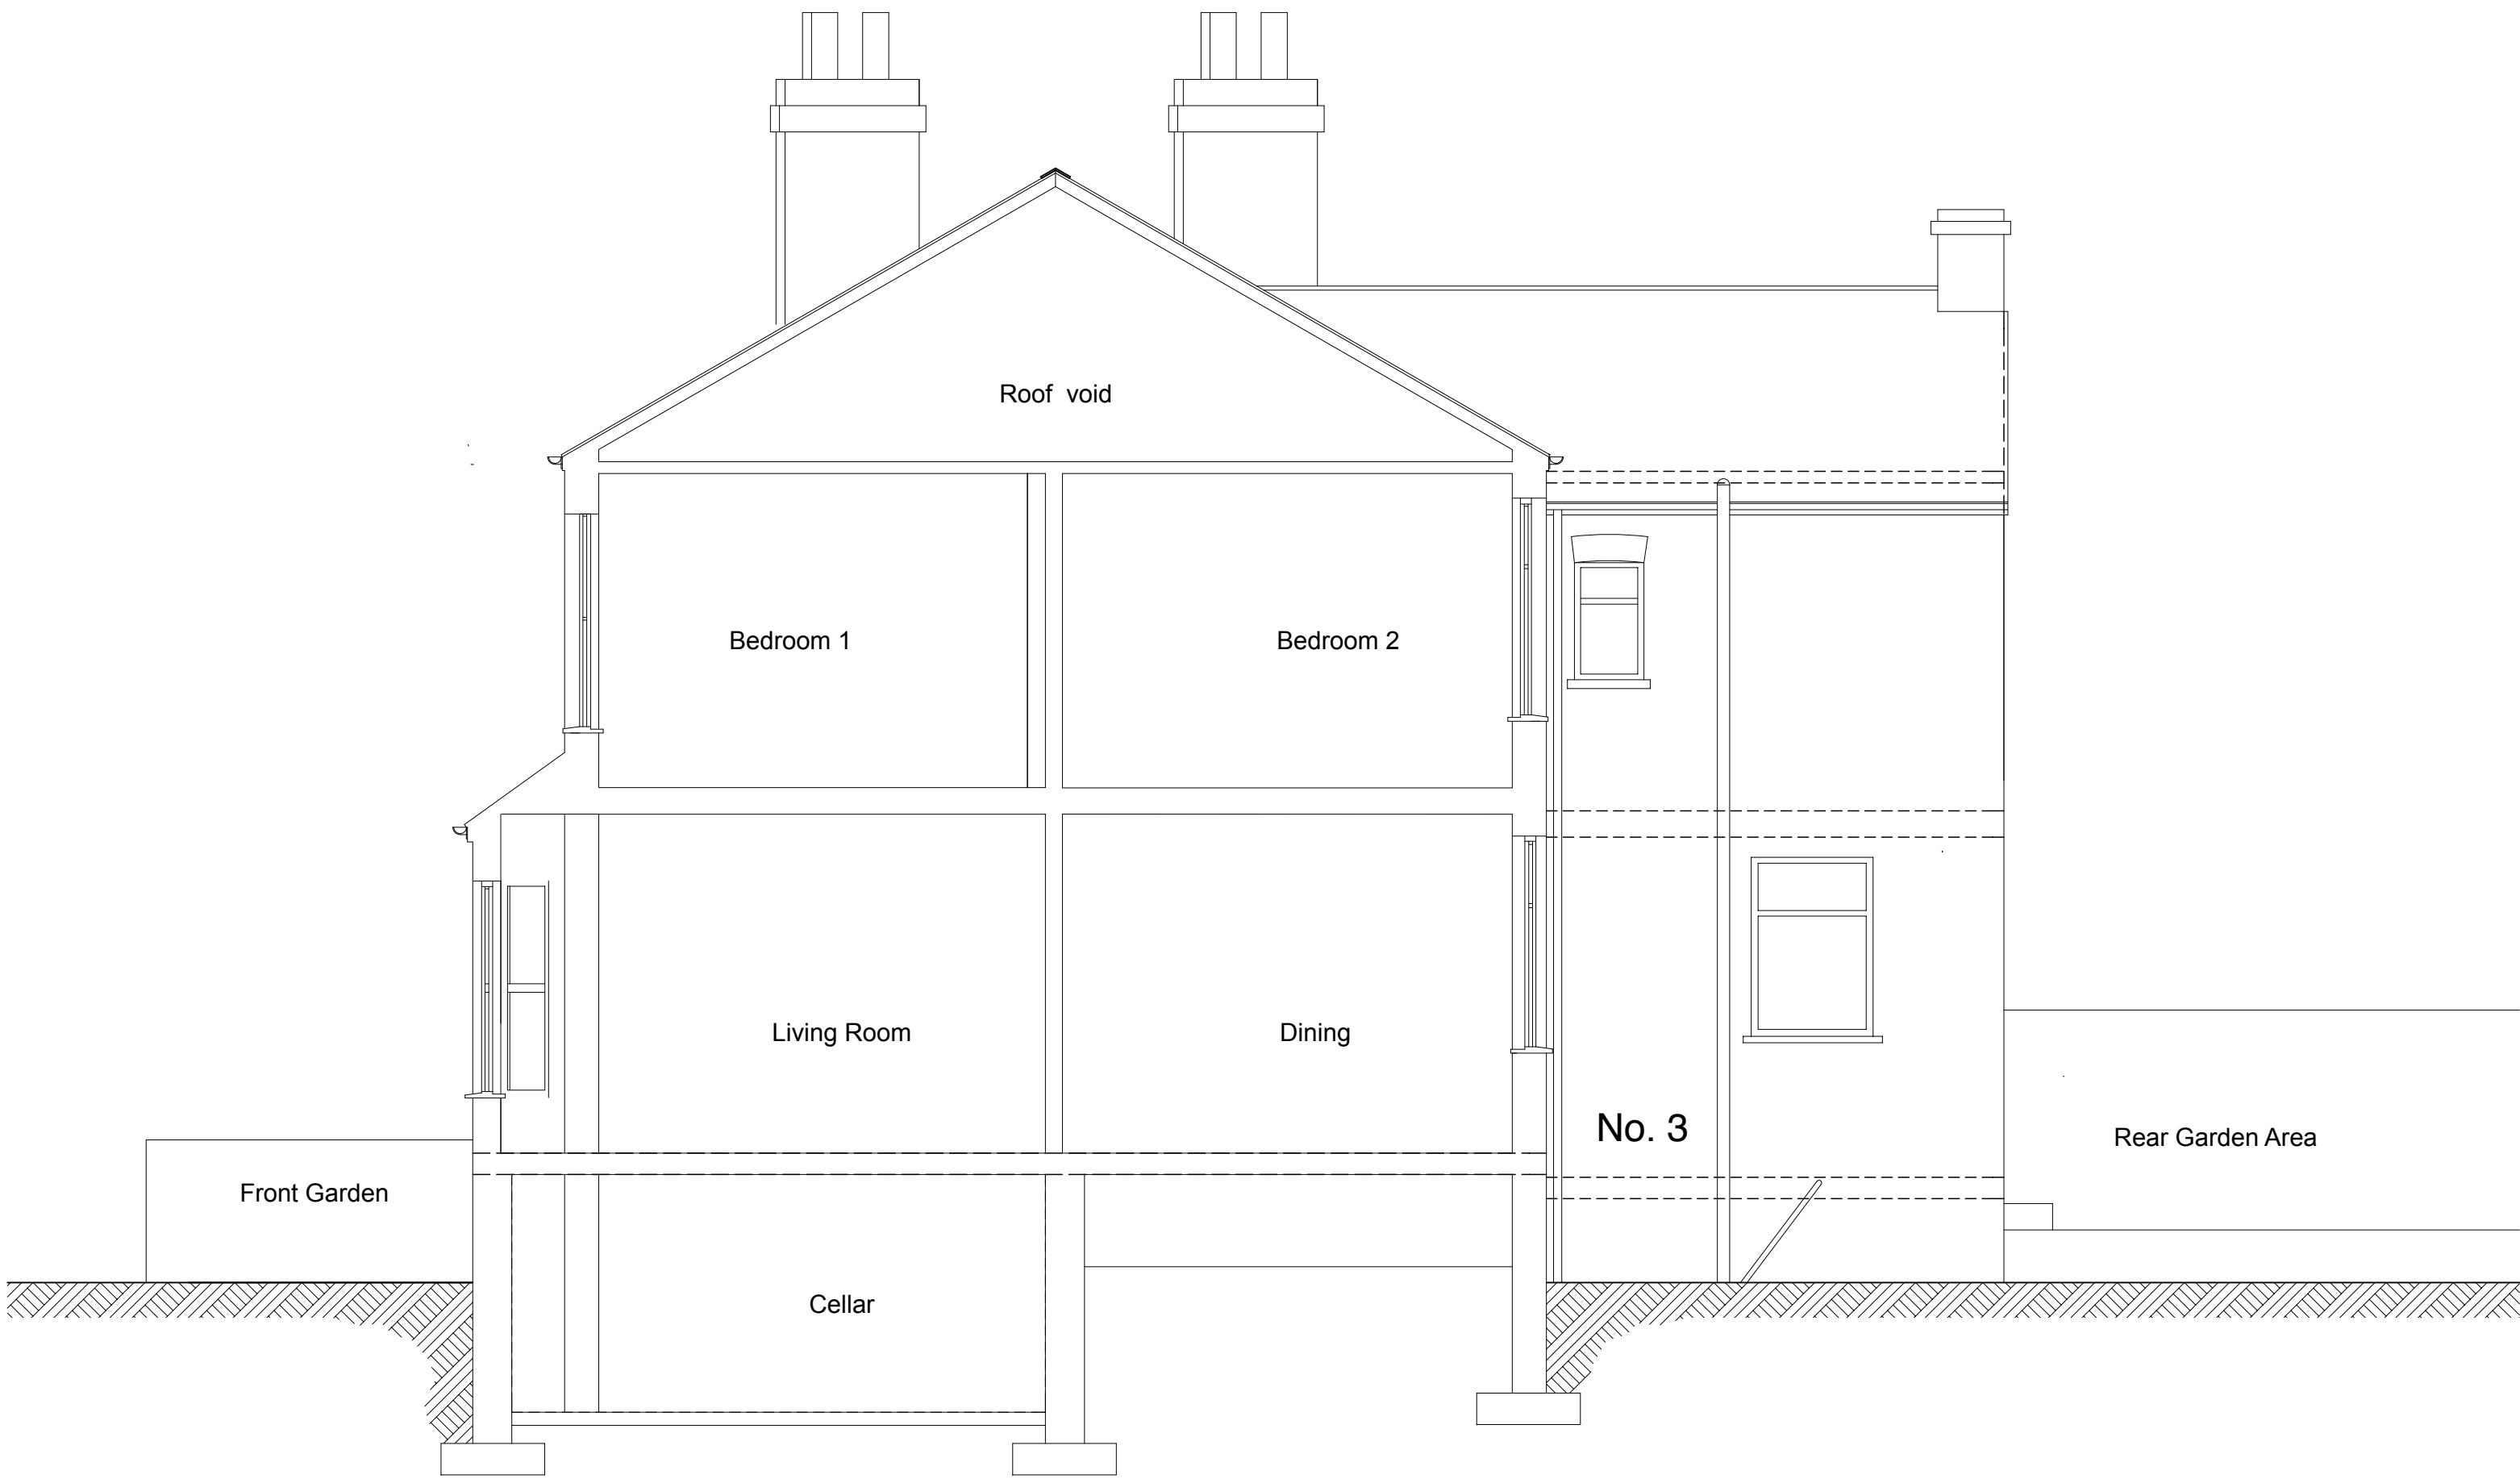

SIDE ELEVATION (FACING NO. 3 LIMLEY GROVE)
EXISTING

PLANNING ISSUE

REVISIONS
Scheme
Loft Conversion Works
1 Limley Grove
Chorlton
Manchester M21 8UB
Client
Mr & Mrs Stephenson
Title
Existing Elevations

Scale	Date	Drawn
1:50	31.8.21	MM
Job No	Dwg No	Rev
P353	04	

Mike Macpherson **Architects**
38 Reynard Road, Chorlton, Manchester M21 8DD

T: 0161 870 6129
E: mail@mikemacpherson-architects.co.uk
www.mikemacpherson-architects.co.uk

EXISTING ELEVATIONS 1:50 @ A1 (1:100@A3)