




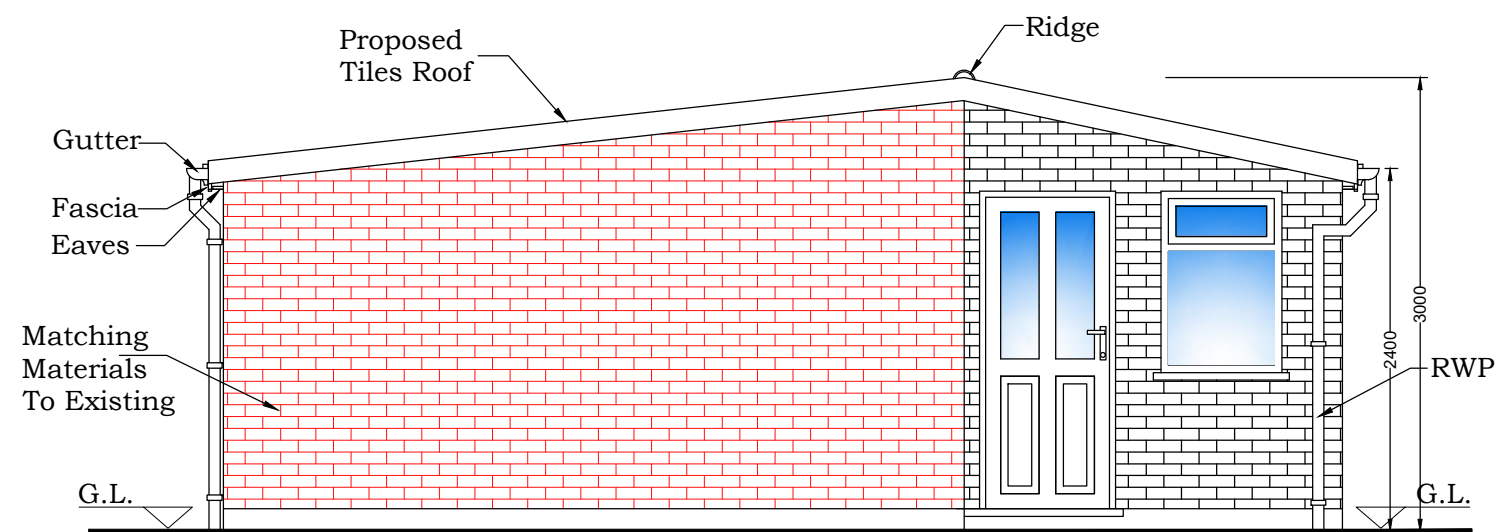


PROPOSED SIDE ELEVATION (A)

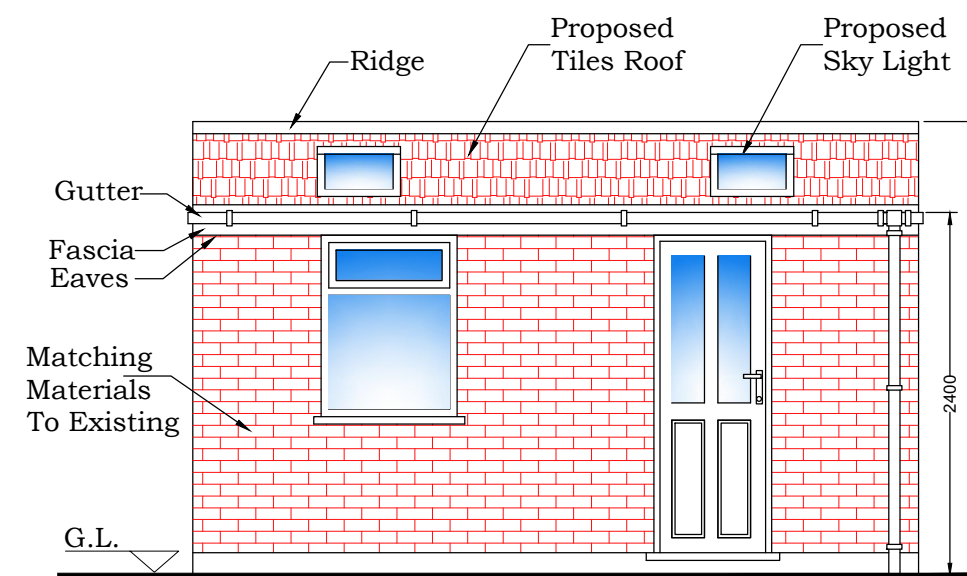

PROPOSED FRONT ELEVATION

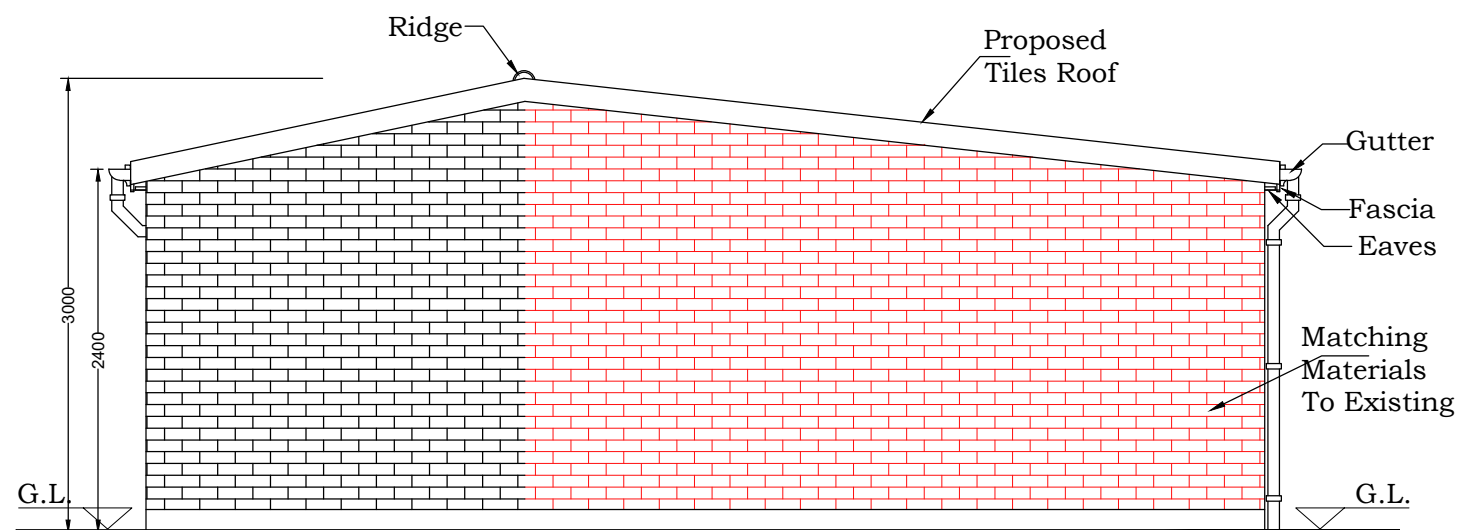

PROPOSED SIDE ELEVATION (A)

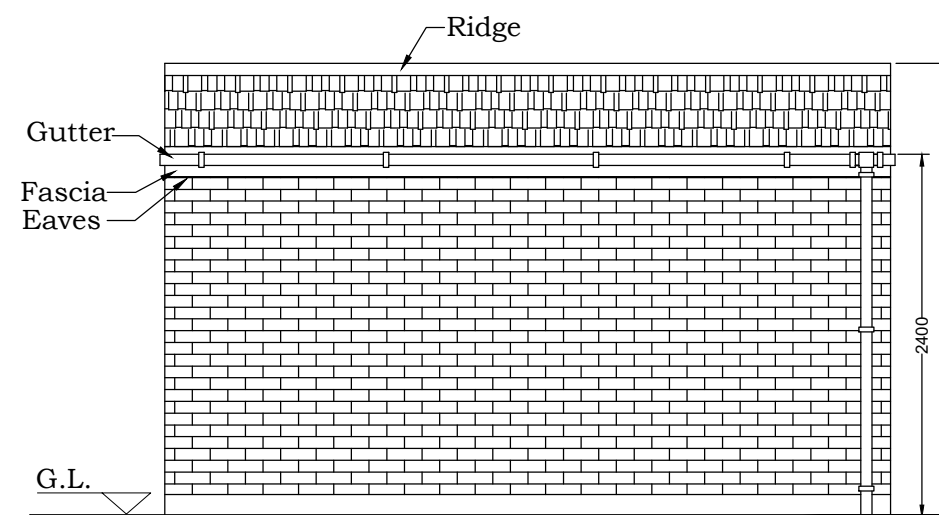

PROPOSED REAR ELEVATION

 AEYS' ASSOCIATES UK LTD.

PROJECT:
62 BIRCH HALL LANE, LONGSIGHT,
M13 0XL, MANCHESTER, UK.

DRAWING TITLE:
PROPOSED BUILDING ELEVATIONS

DATE: AUGUST - 2021	DRG NO.: AA-04
SCALE: 1:50@A3	