



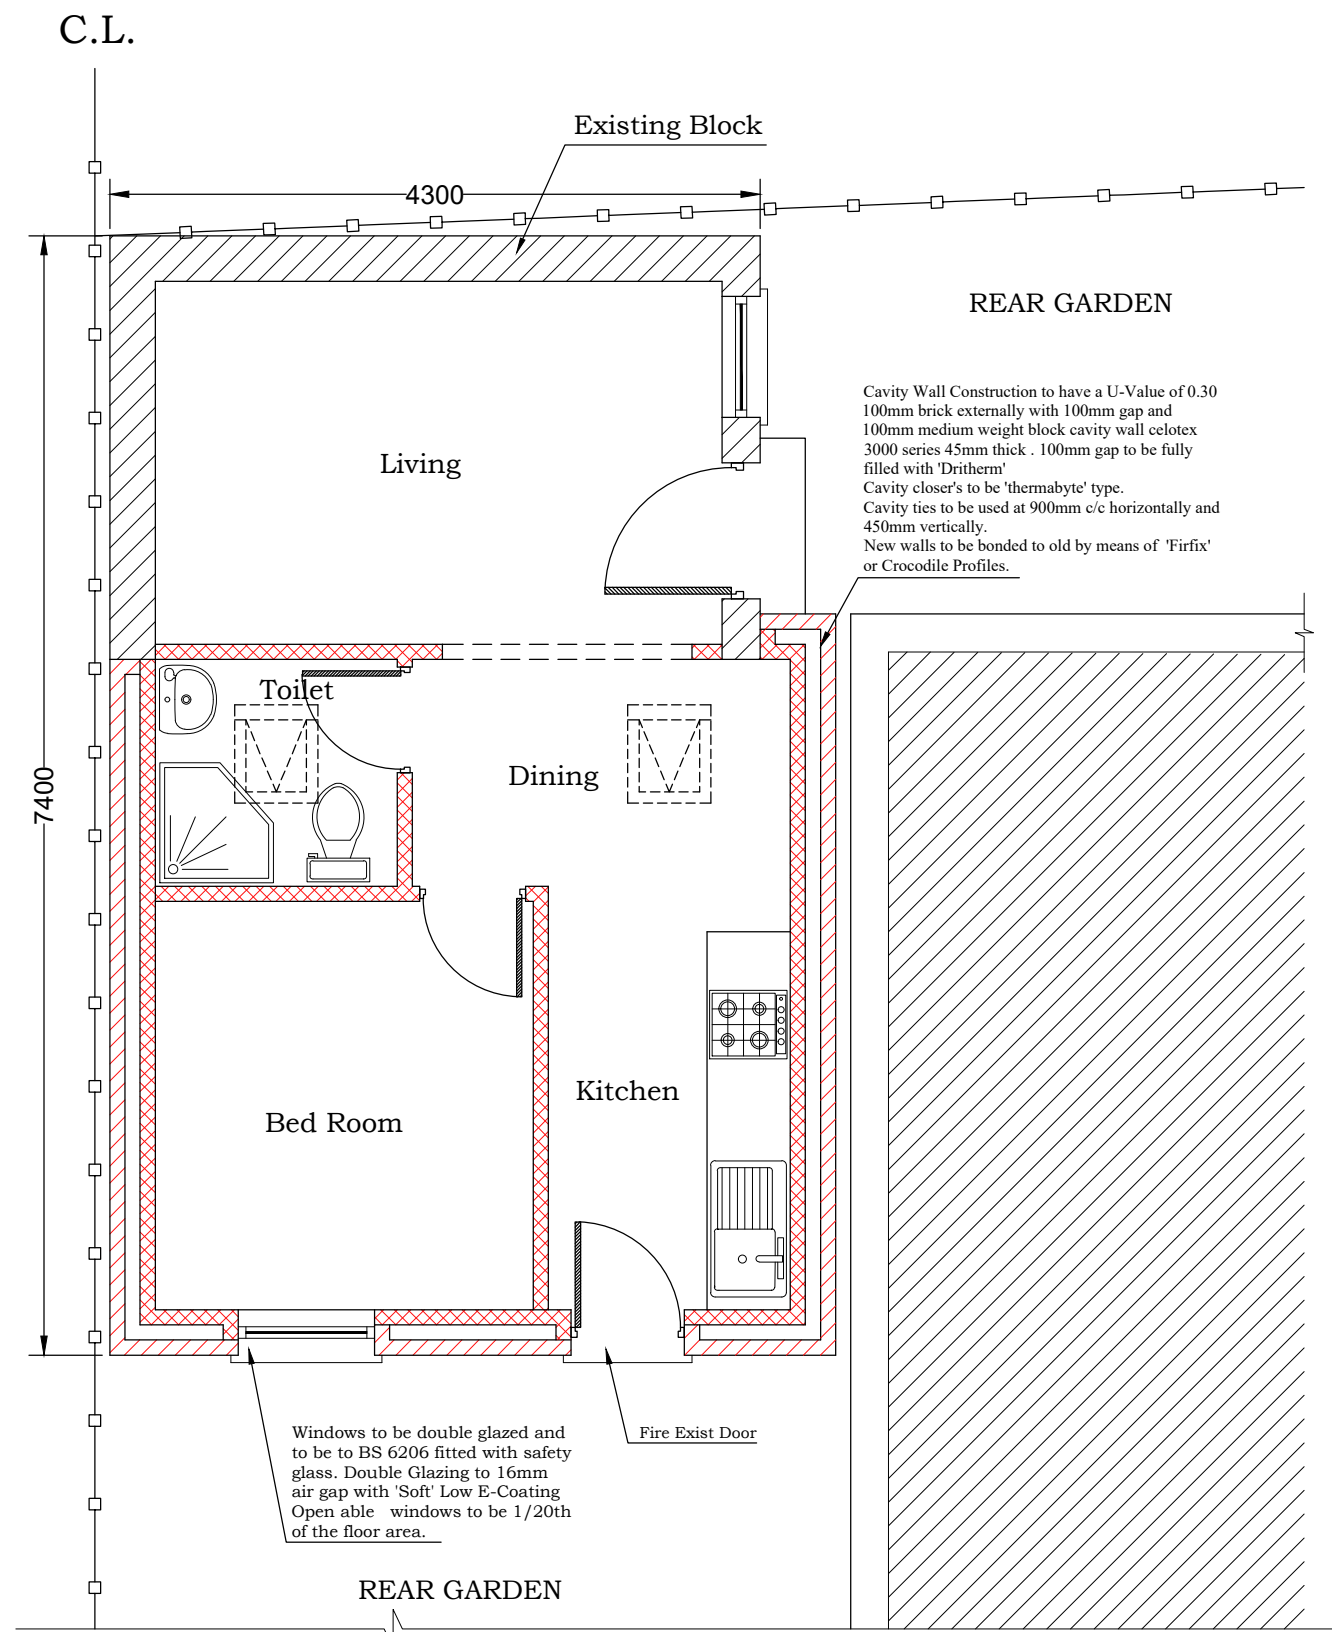

PROPOSED BUILDING PLAN

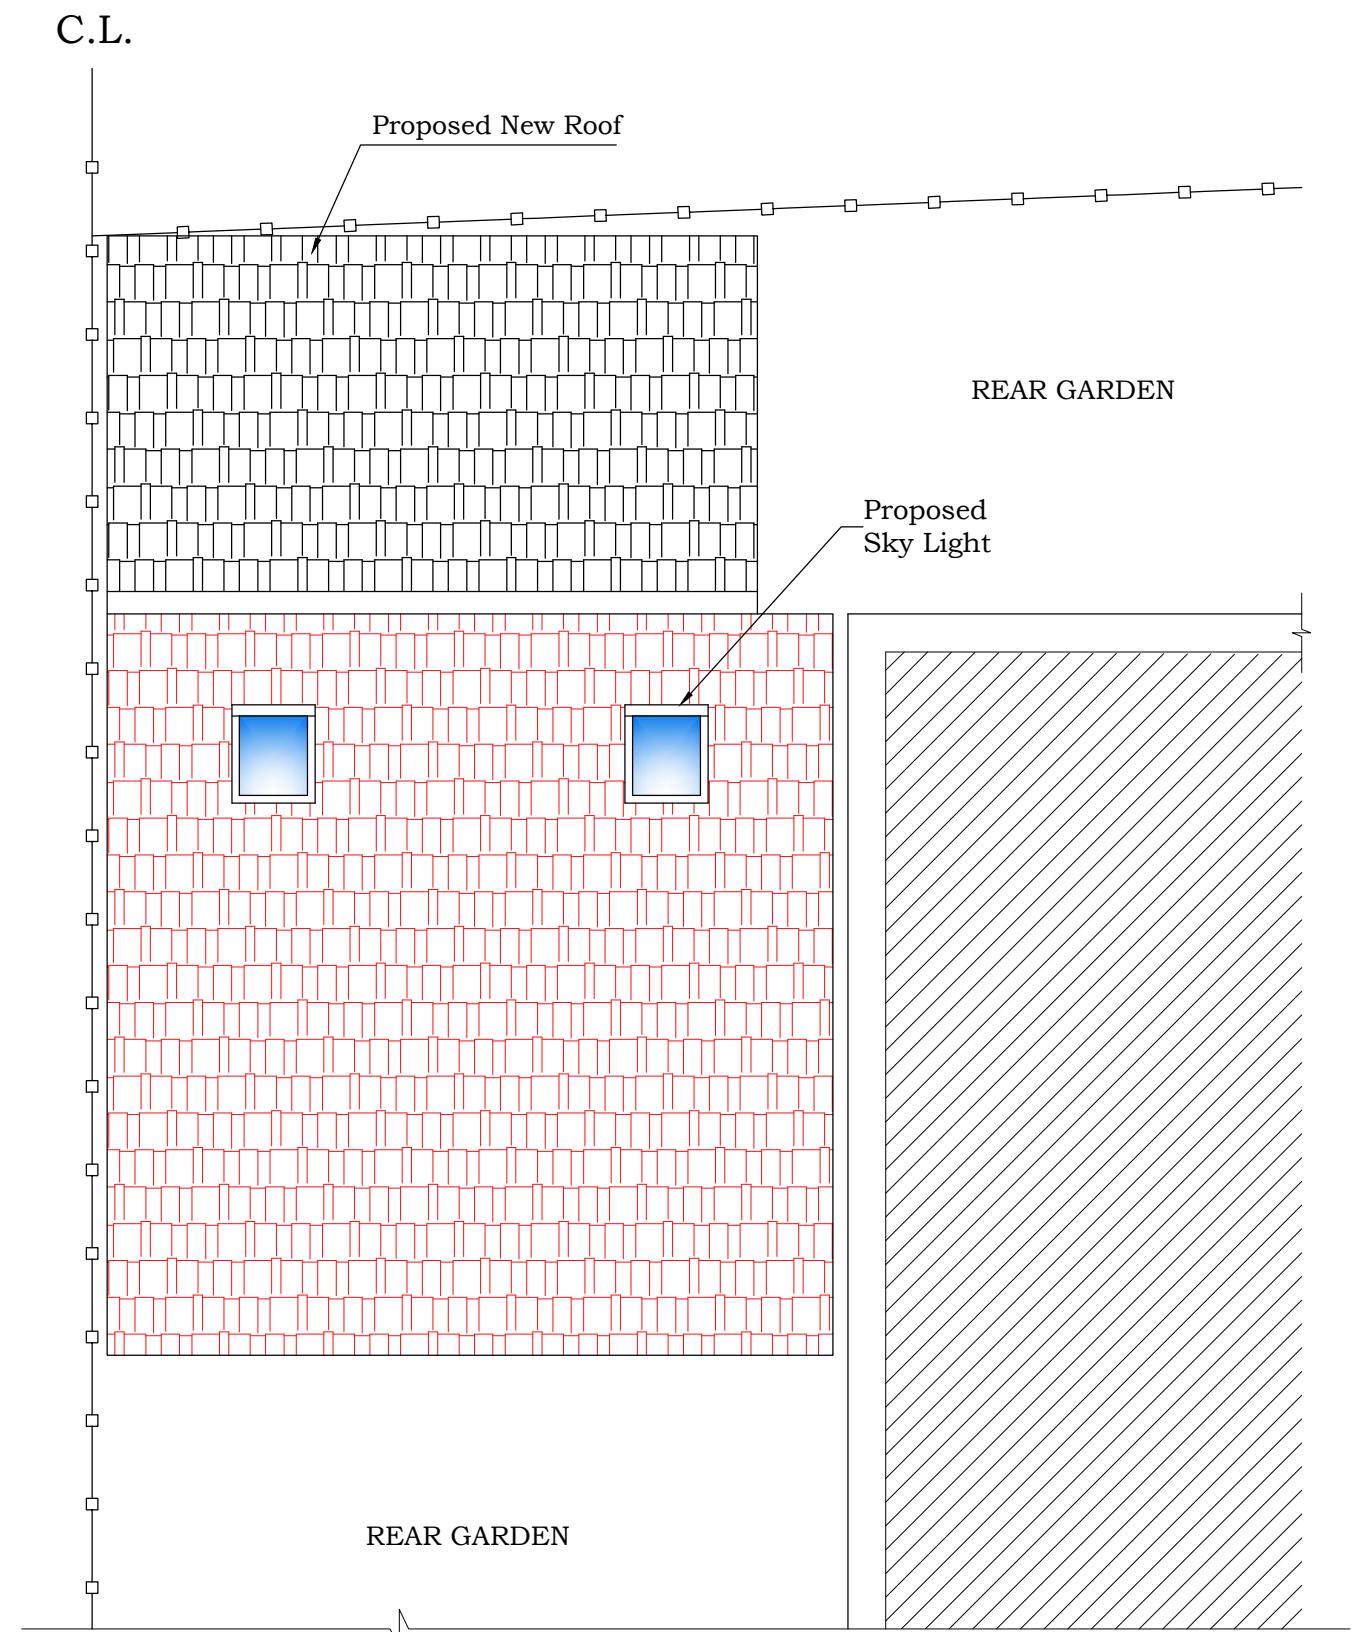

PROPOSED ROOF PLAN

 AEYS' ASSOCIATES UK LTD.	
PROJECT: 62 BIRCH HALL LANE, LONGSIGHT, M13 0XL, MANCHESTER, UK.	
DRAWING TITLE: PROPOSED BUILDING PLAN	
DATE : AUGUST - 2021	DRG NO : AA-03 SCALE: 1:50@A3