


Site plan for 359 dropped kerb application

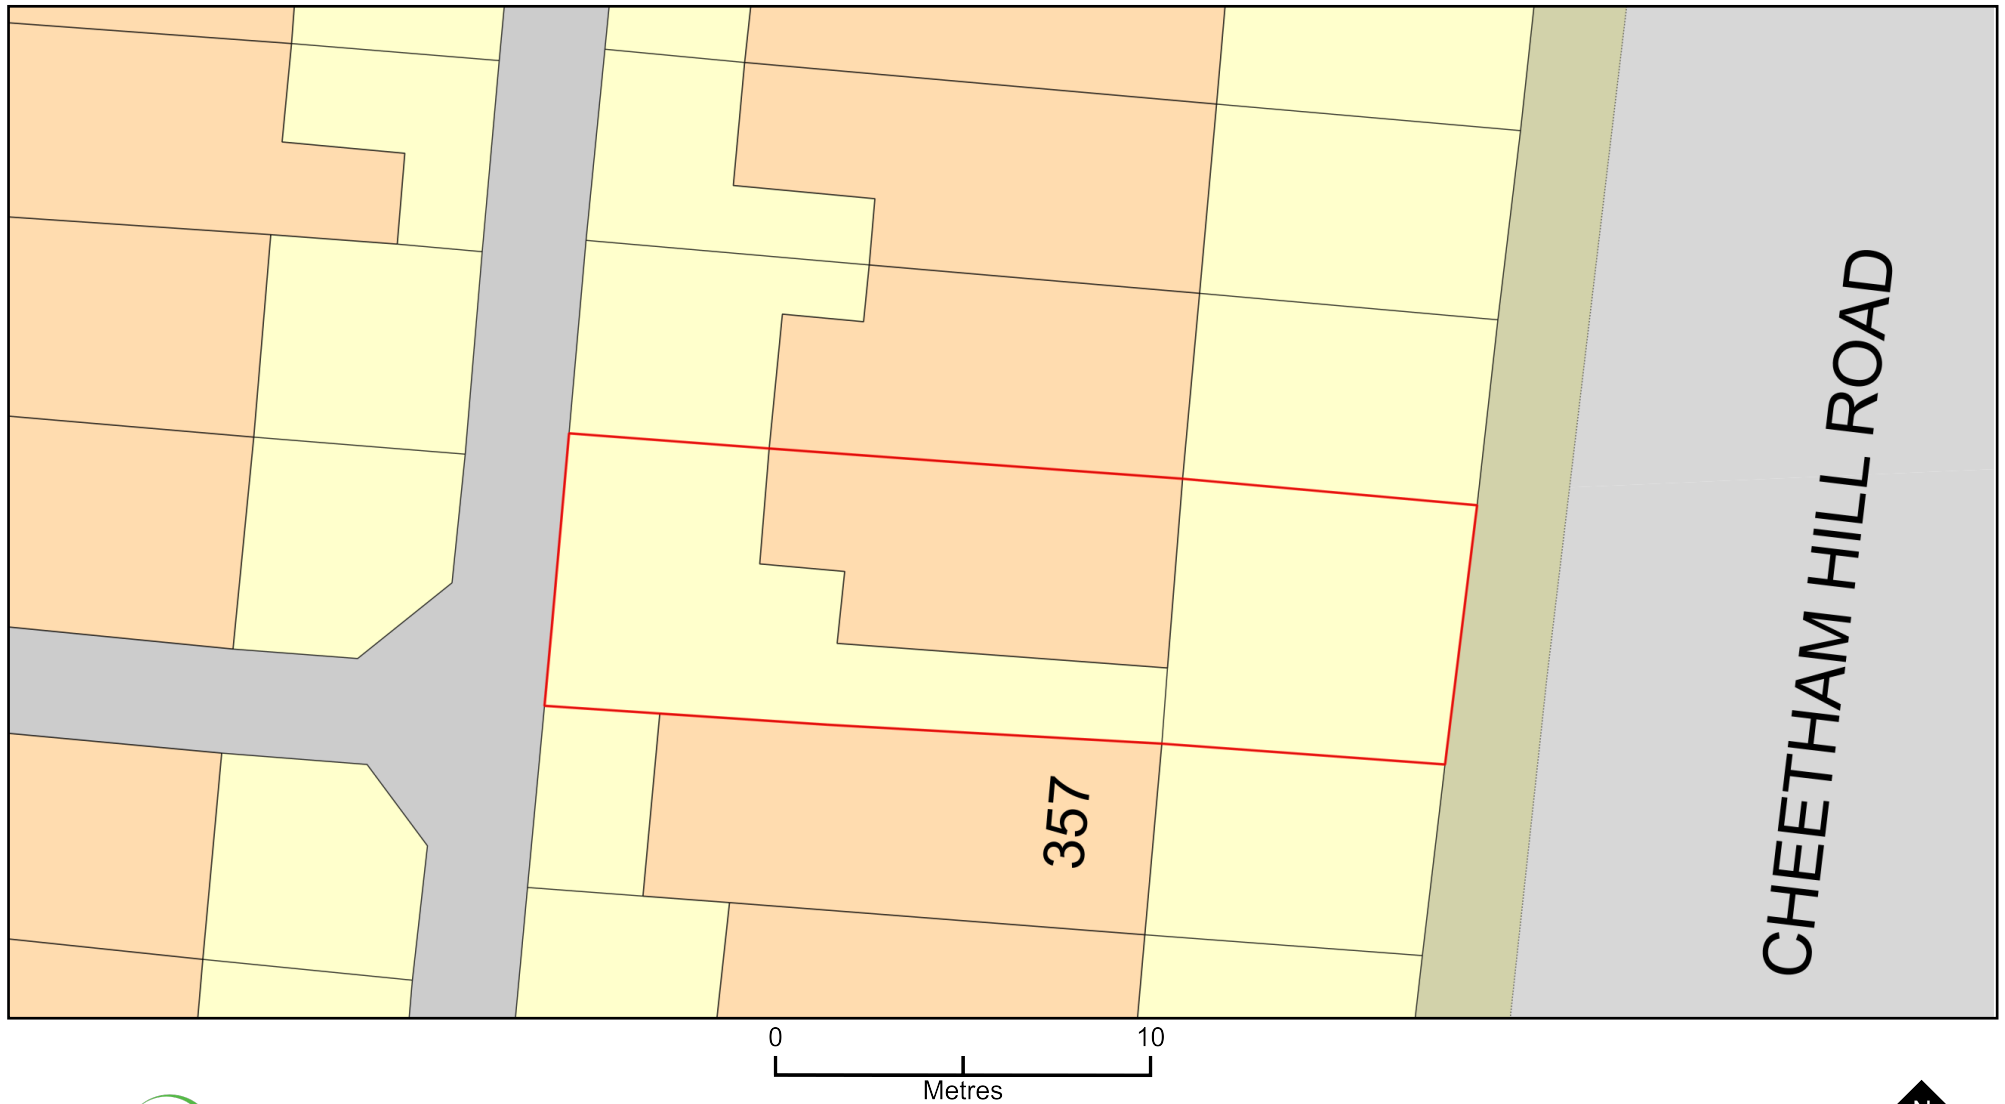

Plan Produced for: Planning, MCR City Council

Date Produced: 23 May 2022

Plan Reference Number: TQRQM22143162412247

Scale: 1:200 @ A4

© Crown copyright and database rights 2021 OS 100042766