


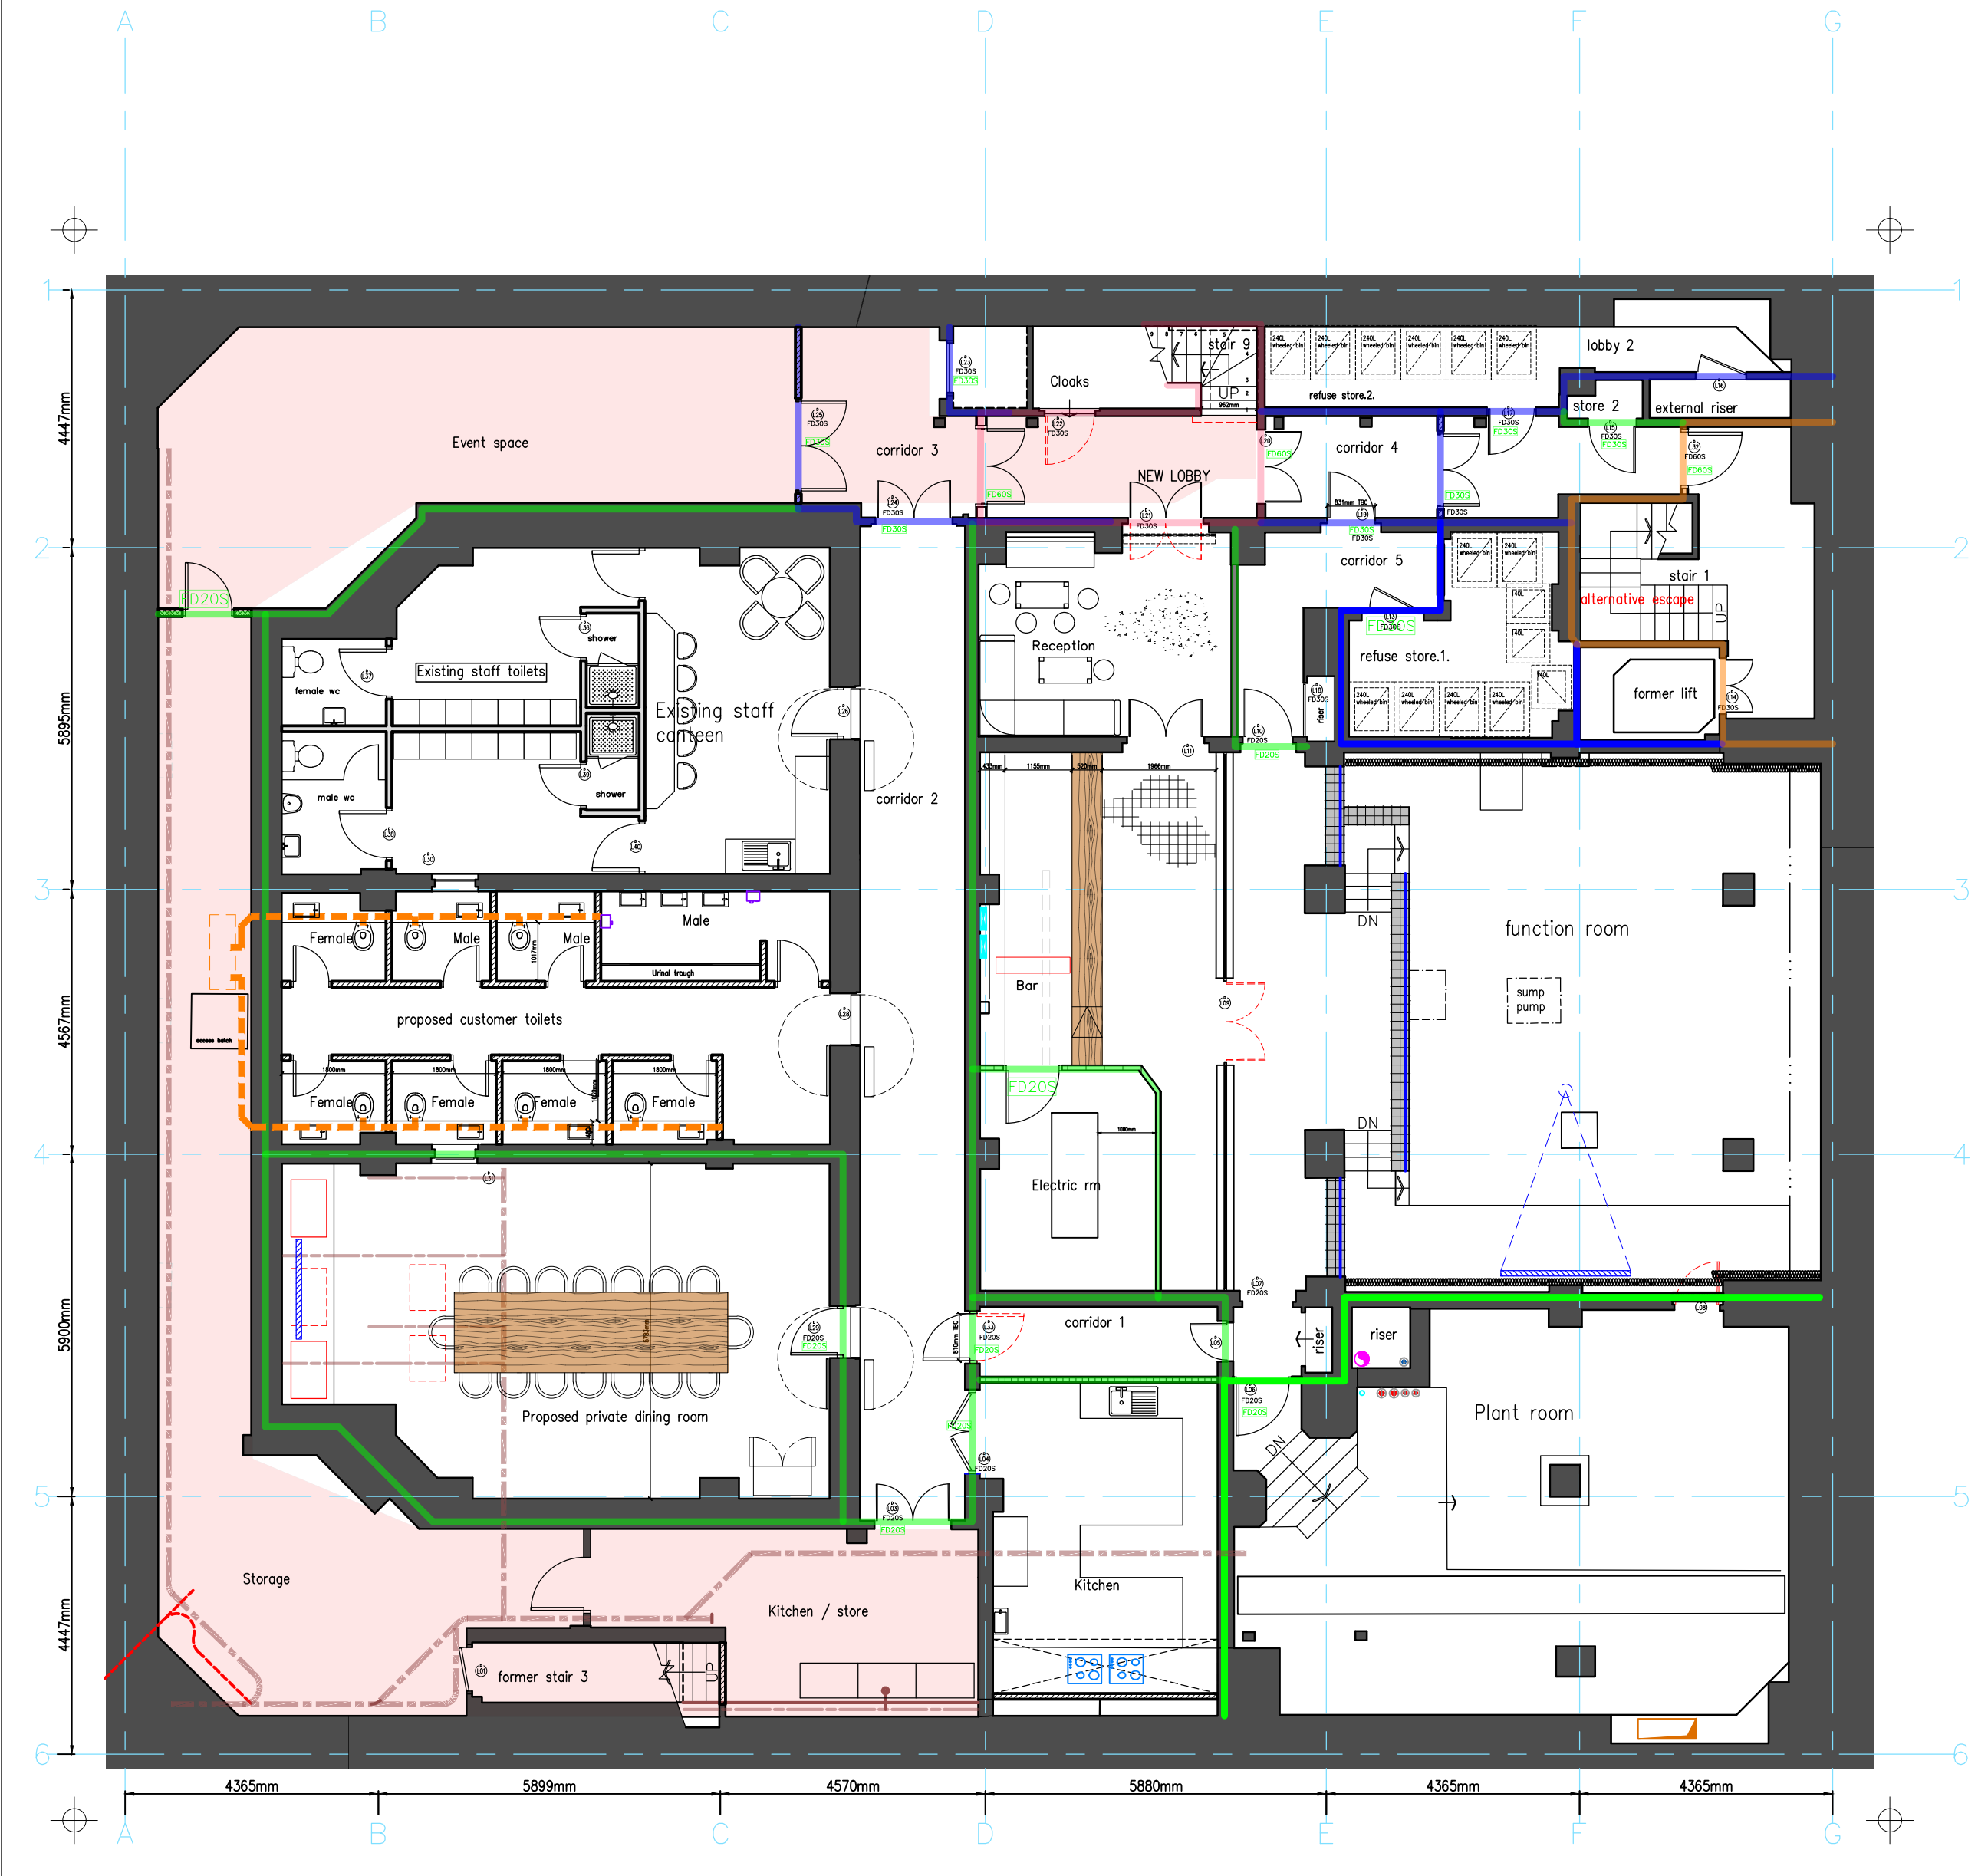

Sub Basement Level
Scale 1:100 @ A2

Fire Strategy

Fire Strategy	
	30mins fire resistance
	60mins fire resistance
	90mins fire resistance
	120mins fire resistance
FD30	30 minute fire door without smoke seals
FD60	60 minute fire door without smoke seals
FD20S	20 minute fire door with smoke seals
FD30S	30 minute fire door with smoke seals
FD60S	60 minute fire door with smoke seals

COPYRIGHT RESERVED

Notes

Please Note Fire ratings for doors
Doors to be upgraded as required
to requested fire rating by means
of intumescent strips, fire
retarded coatings.
existing mesh panels to be
retained in place but fitted with
new glass pane to achieve fire
resistance.
refer to later details

Revisions

Rev	Date	Description
Rev.A.	July 17	Updated to suit latest floor plan
Rev.B.	Oct 17	Drawing updated to match latest floor plan
Rev.C.	Dec 19	Drawing updated to match latest floor plan
Rev.D.	Feb 19	Updated to suit latest floor plan

BUILDING MANAGEMENT SERVICES LTD

Huddersfield Road
Elland, West Yorkshire
HX5 9BW
TELEPHONE : ELLAND (01422) 371616
FAX No : (01422) 376717
email : mail@bmselland.com

**Building
Management
Services**

Client



Commercial Development Projects Limited

Project

Proposed works to Basement levels
Hotel Gotham.
100 King Street, Manchester.

Sheet

Fire Strategy – Sub Basement

Drawn NDJ	Date June 2017
Scale 1:100 @ A2	Status
Drawing No. M3015-105	Revision Rev.D.