



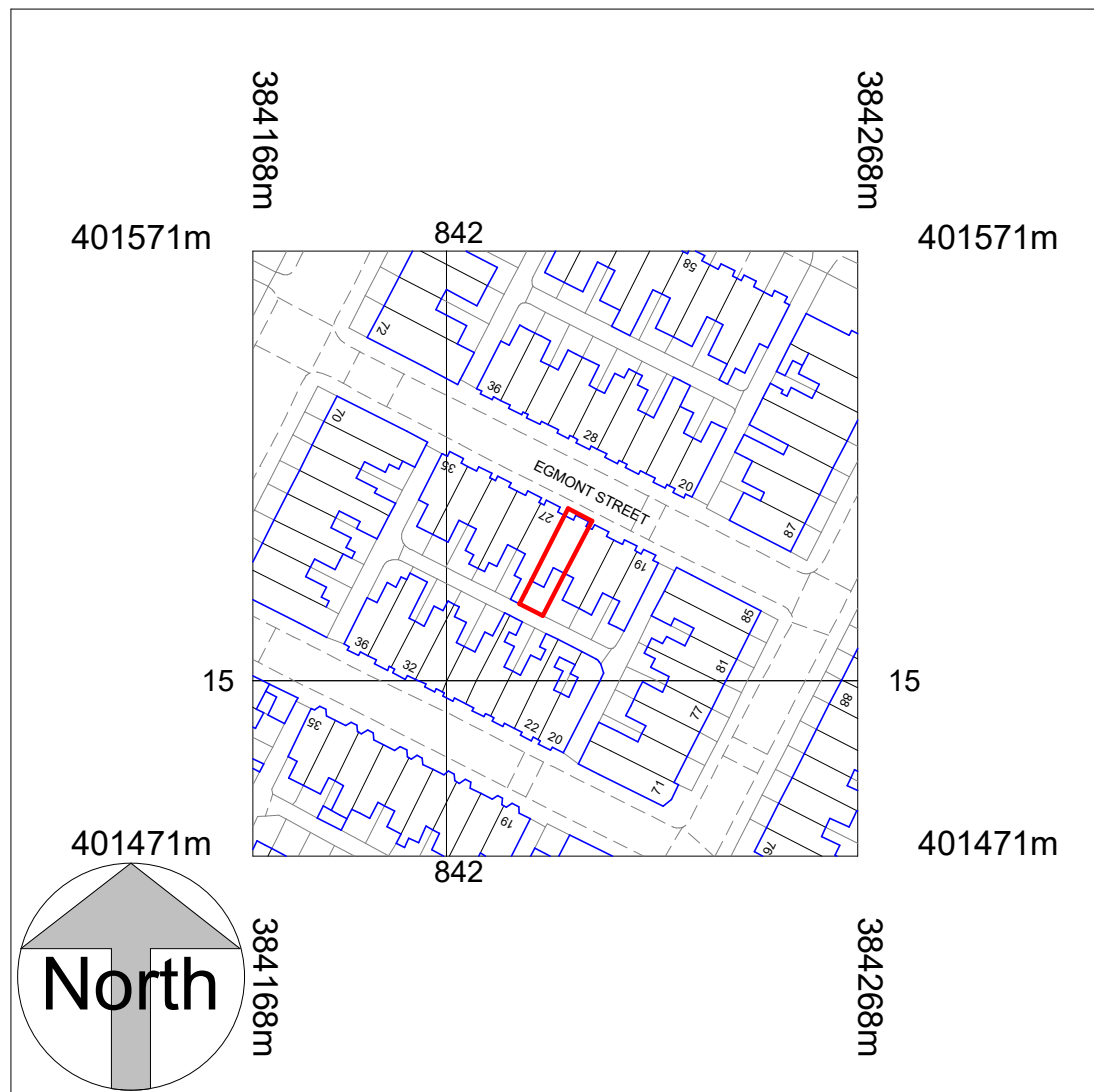

Location Plan

1 : 1250

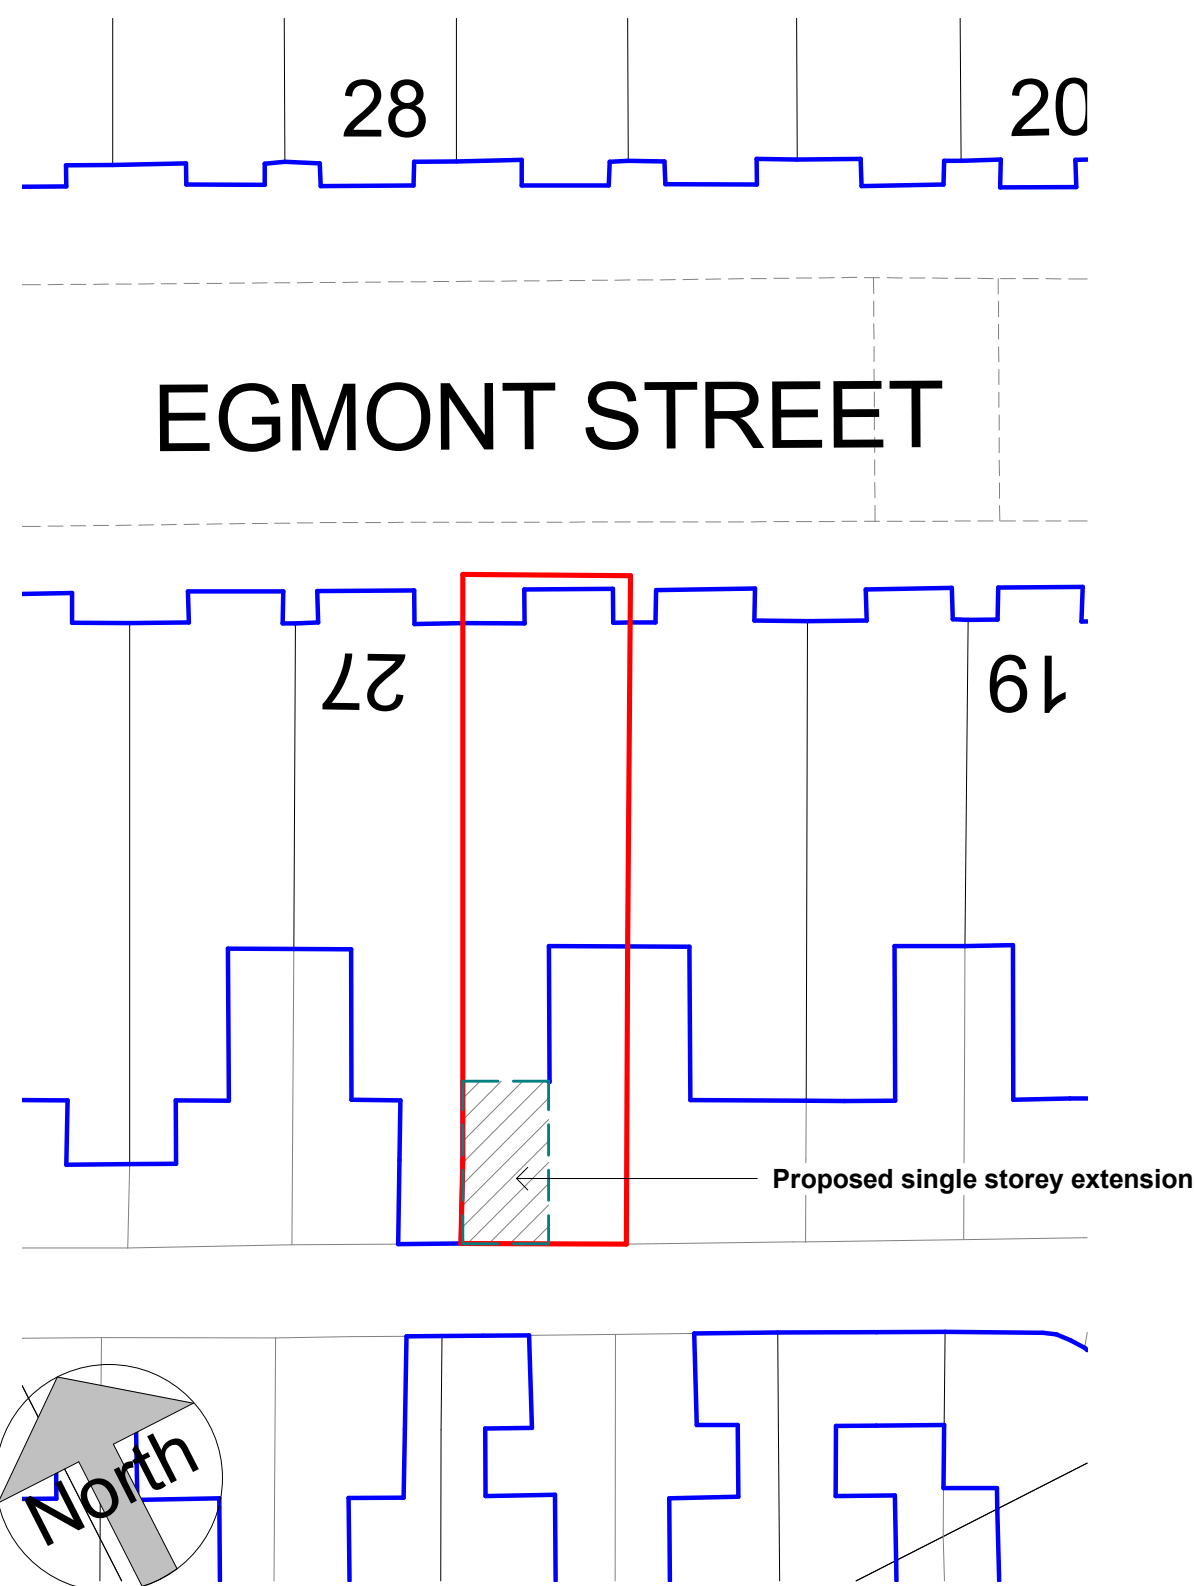

Site Plan

1 : 200

COPYRIGHT © ALL RIGHTS RESERVED BY VIKAS ALYAS LTD. DO NOT SCALE FROM DRAWING. DRAWING INDICATES DESIGN INTENT ONLY. REPORT ANY DISCREPANCIES TO CLIENT / VA LTD. NOT TO BE USED FOR CONSTRUCTION UNLESS STATED SO. TO BE READ IN CONJUNCTION WITH OTHER DRAWINGS OR SPECIFICATION WHERE PROVIDED.

ARCHITEK
BUILDING DESIGN CONSULTANCY

0161 505 1345
vikas@architek.uk
916 Stockport Road, Levenshulme, Manchester, M19 3AB

No.	Description	Date
P1	Issue to Planning	09.08.2021

PROJECT		ADDRESS		CLIENT	
Single storey rear extension		1119_25 Egmont St, Cheetham Hill, Manchester M8 9LY, UK		Jamal Khan	
		SHEET		Date 09.08.2021	Project number 1119
Manchester City Council		Location and Site Plan		Scale (@ A3) As indicated	
PURPOSE OF ISSUE		DRAWING NUMBER		Drawn by VA	REV
Planning		A101		Checked by VA	P1