




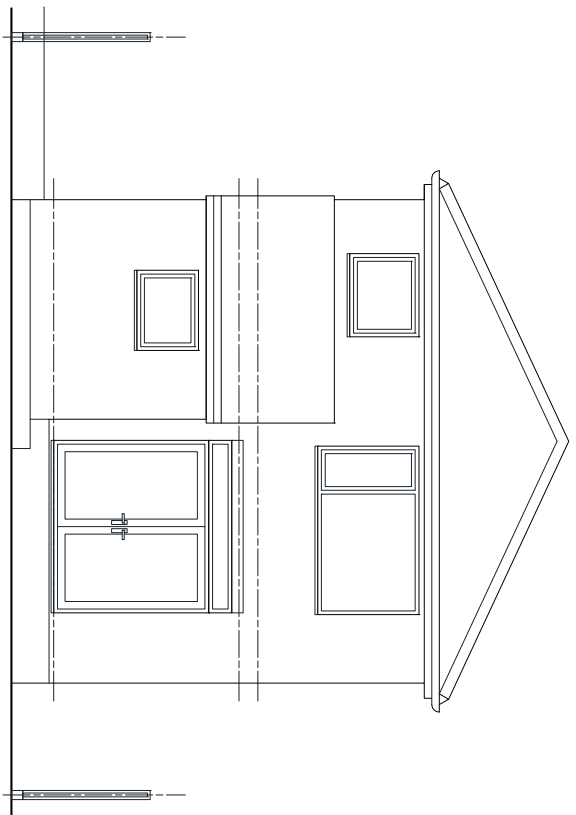


EXISTING REAR ELEVATION scale 1:100

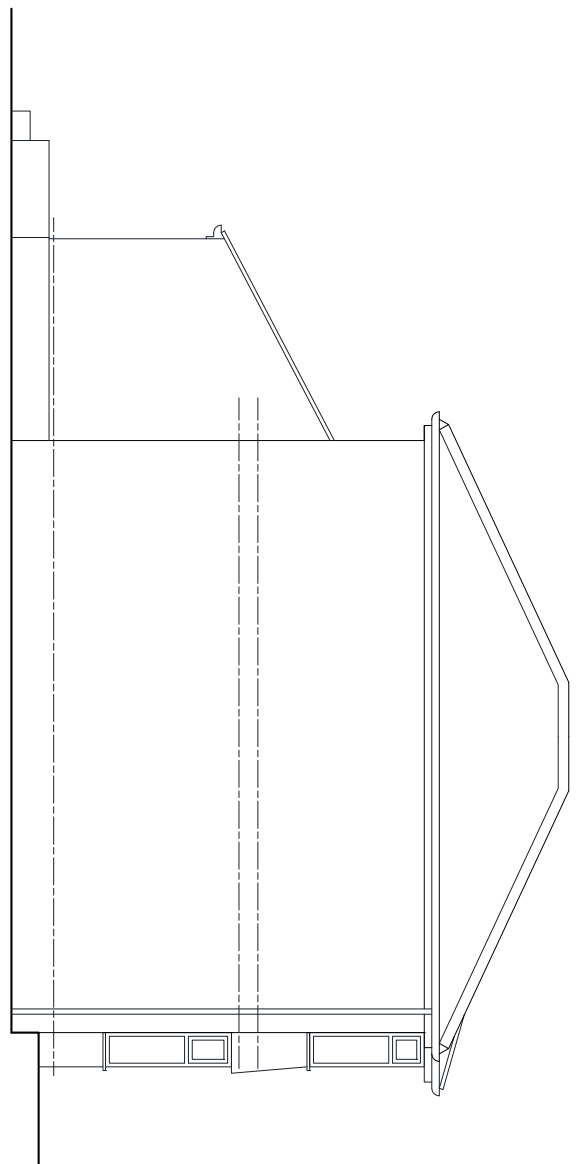


EXISTING SIDE ELEVATION scale 1:100

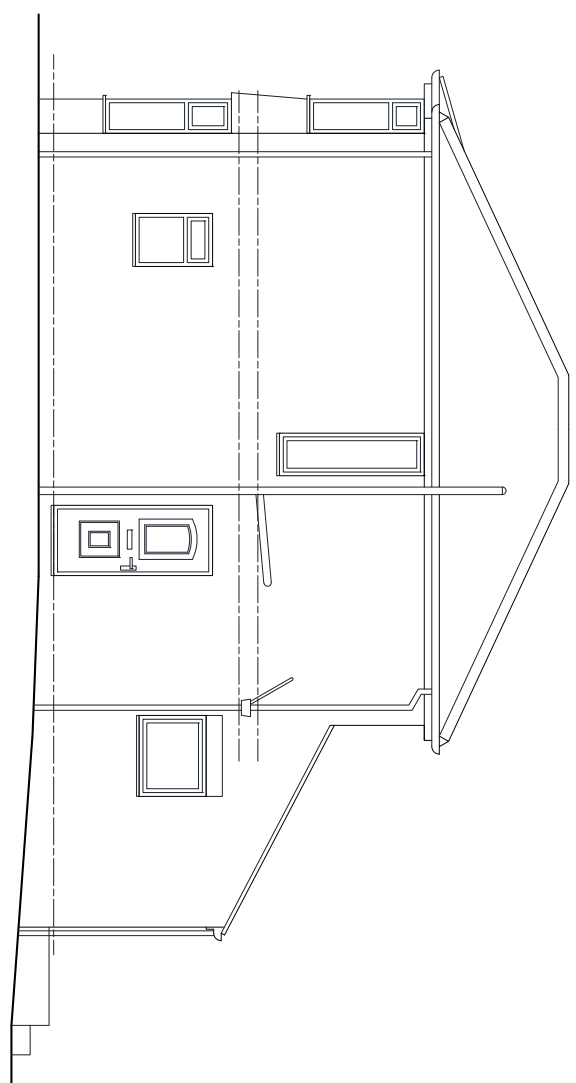


EXISTING SIDE ELEVATION scale 1:100

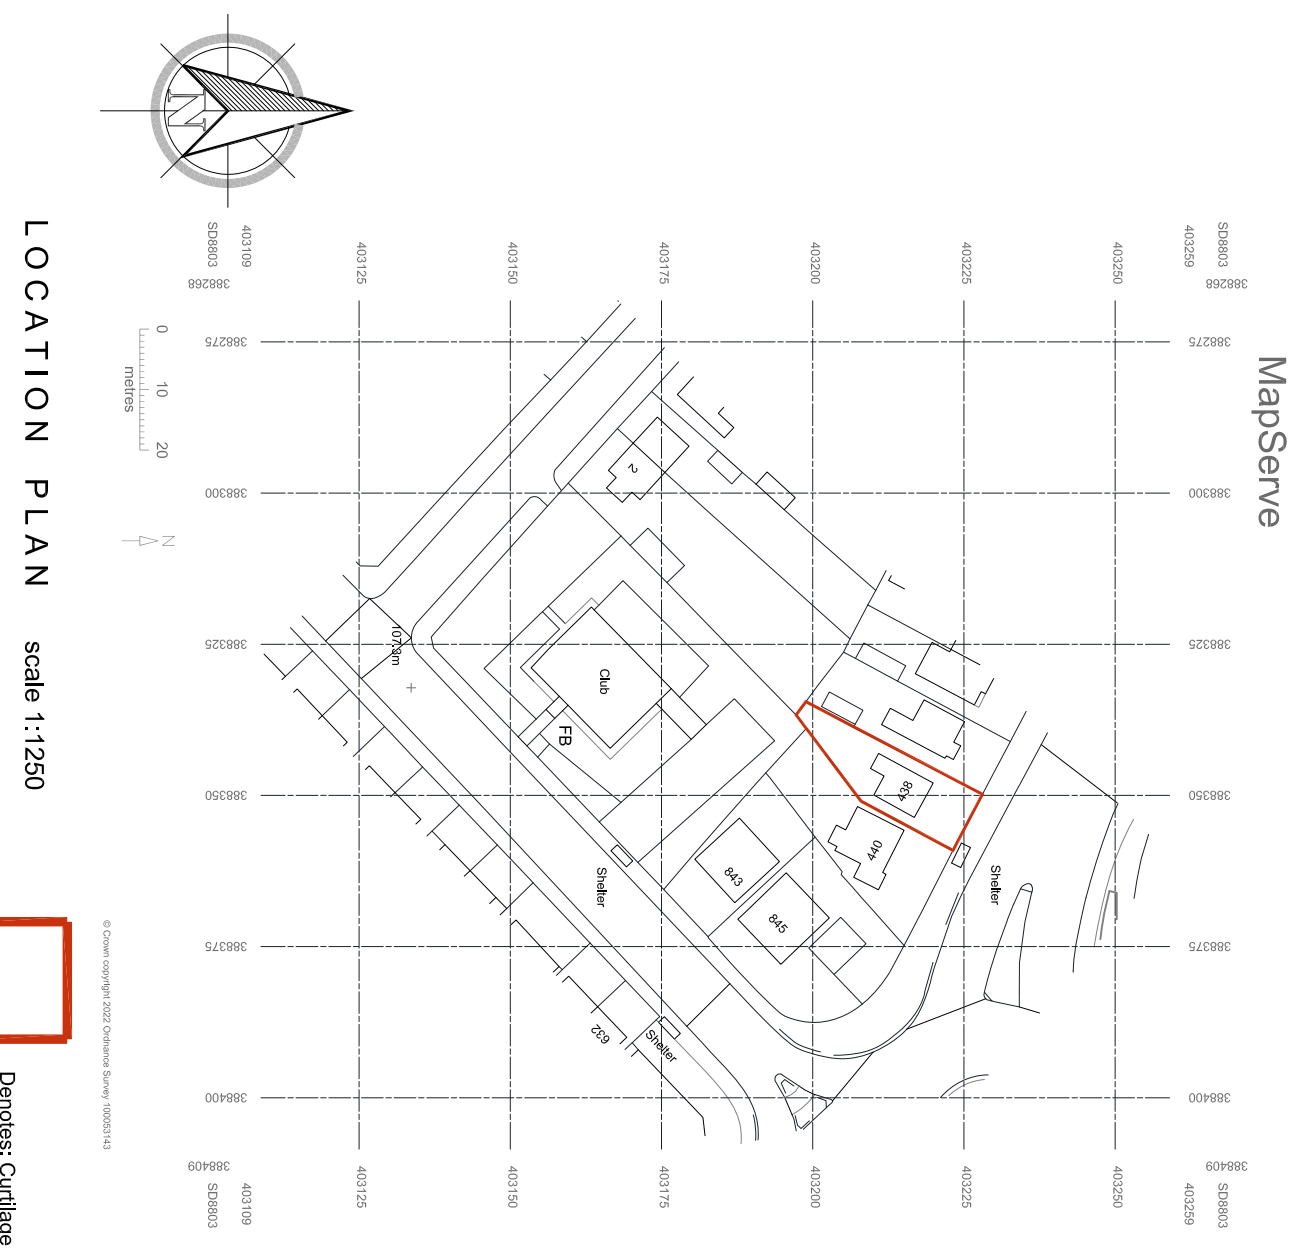


LOCATION PLAN scale 1:1250

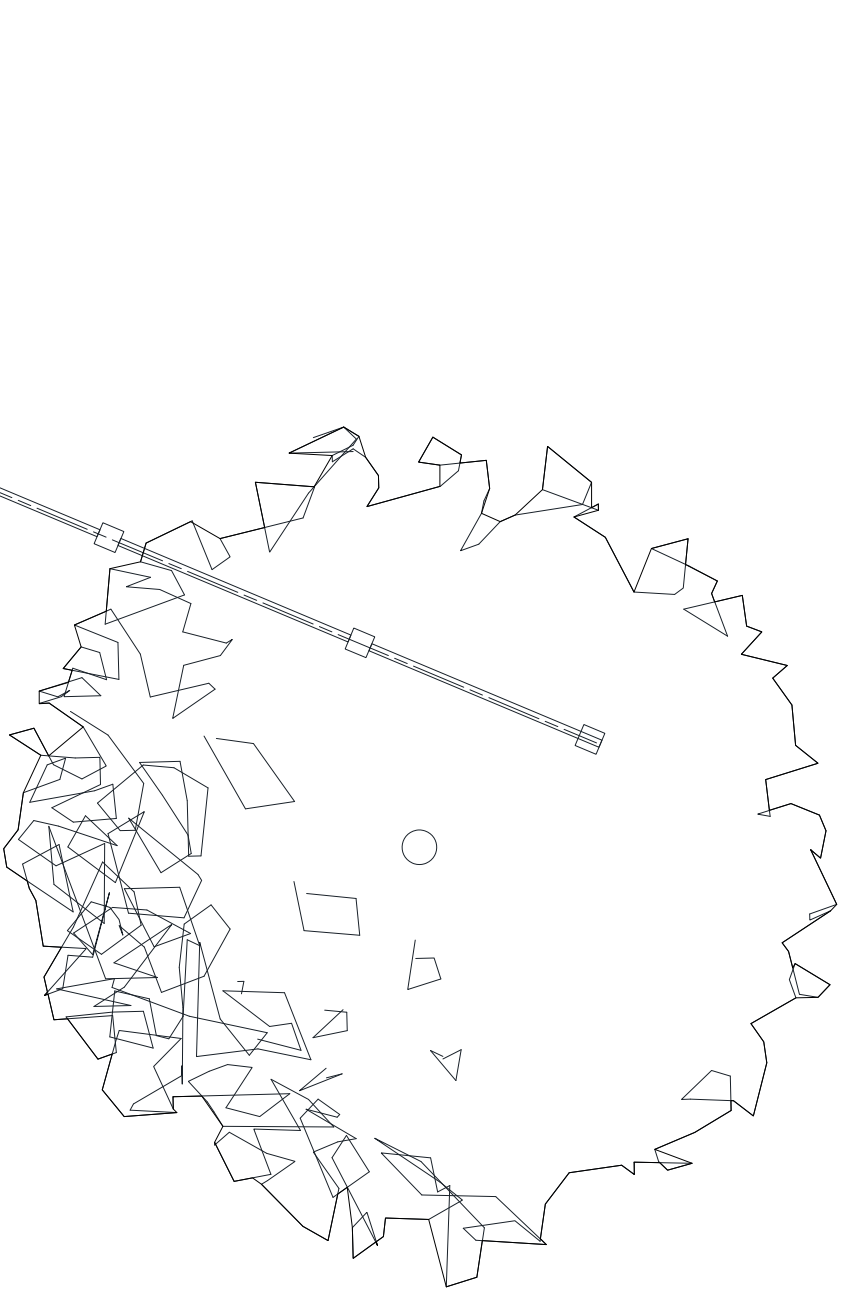

EXISTING GROUND FLOOR PLAN scale 1:50

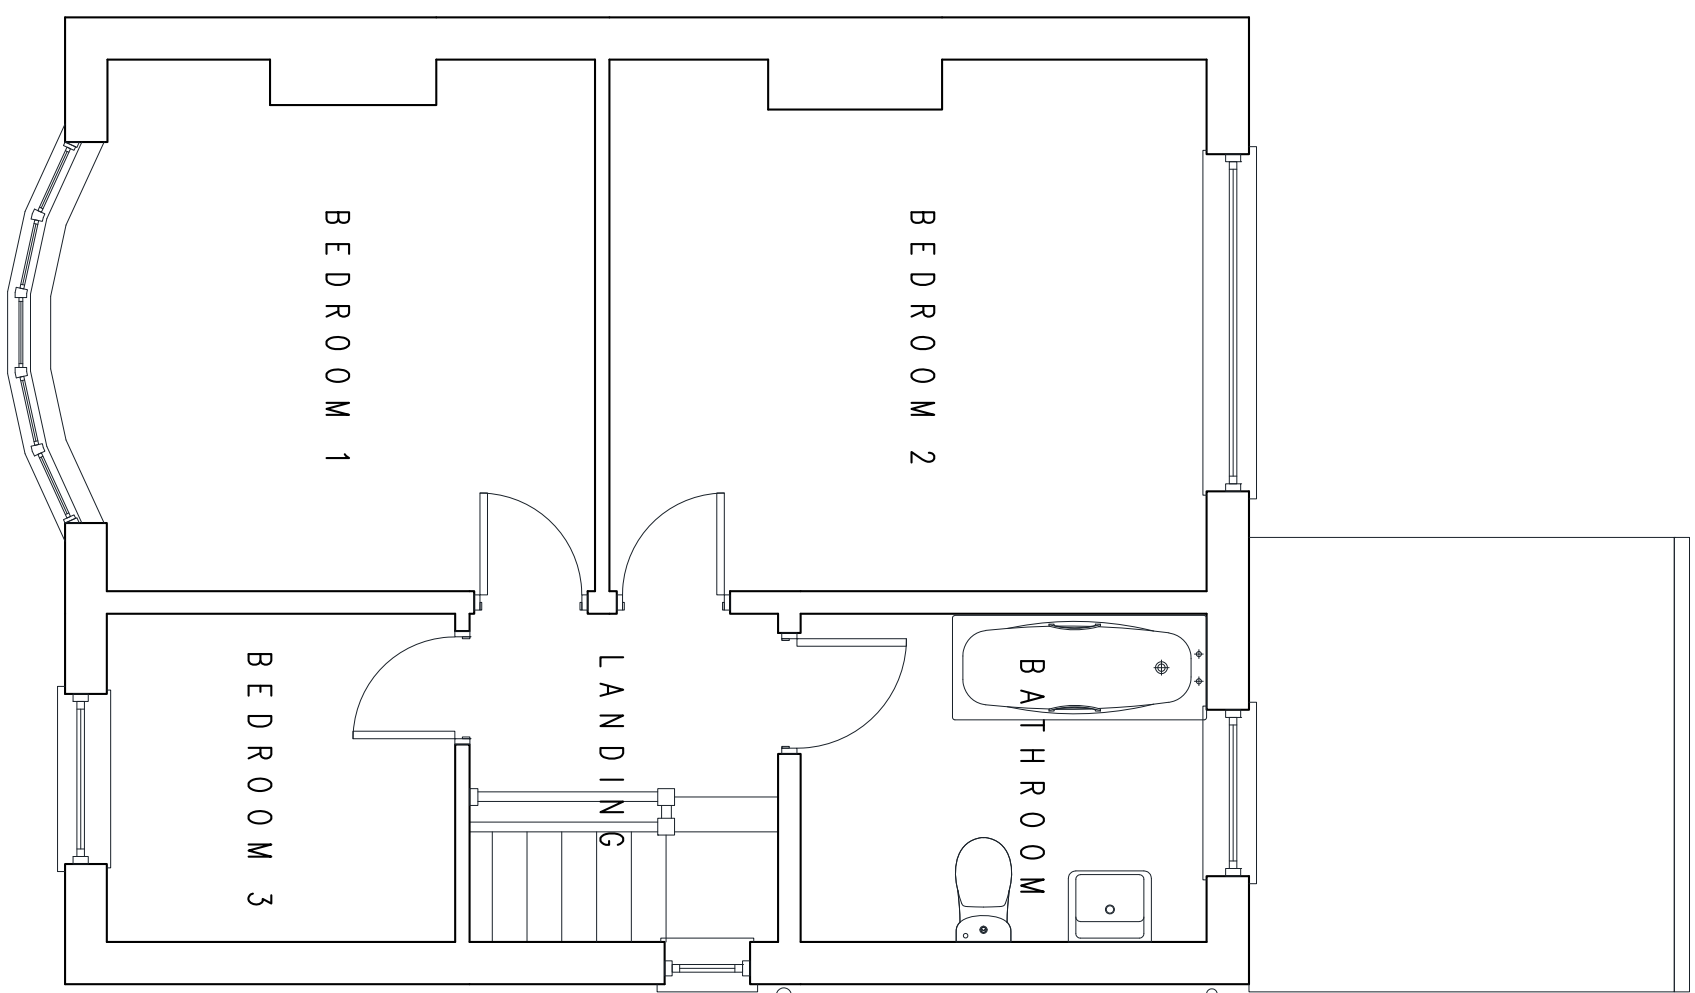

EXISTING FIRST FLOOR PLAN scale 1:50

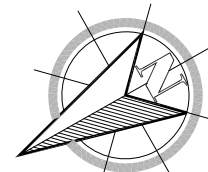

Rev Description Drawn CSM App Date



Copyright © Stuart Durrant

MR ANDREW COPE

738 VICTORIA AVENUE
MANCHESTER M40 5SH

EXISTING PLANS

Scale 1:50
13.04.2022
Planning

892-22-01

A