


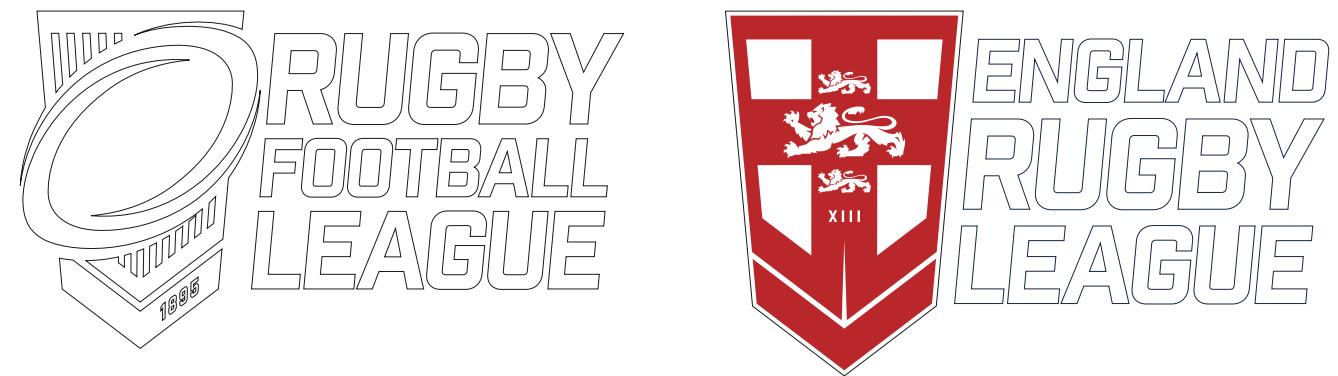

RFL Logo's

Etihad Stadium - Manchester


Project : 6094




t: 0330 001 1085

w: nucleus-signs.com


e: info@nucleus-signs.com

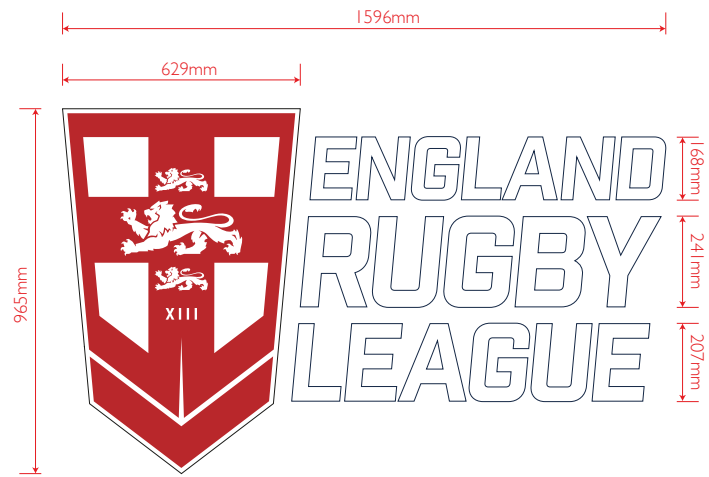

Sign 01:-
1596 x 965mm overall
2no. sets of Rimless face illuminated letters with 40mm returns in brushed stainless steel.
Faces to be in opal acrylic with red translucent vinyl applied to the face of the shield.
Internally illuminated by WHITE LEDS. approx 200 cd/m2
To be fixed directly back to the canopy cladding panels.

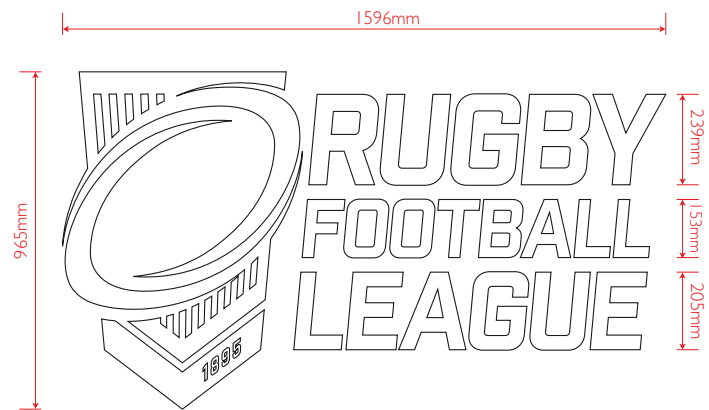

Sign 02:-
1596 x 965mm overall
2no. sets of Rimless face illuminated letters with 40mm returns in brushed stainless steel.
Faces to be in opal acrylic.
Internally illuminated by WHITE LEDS. approx 200 cd/m2
To be fixed directly back to the canopy cladding panels.

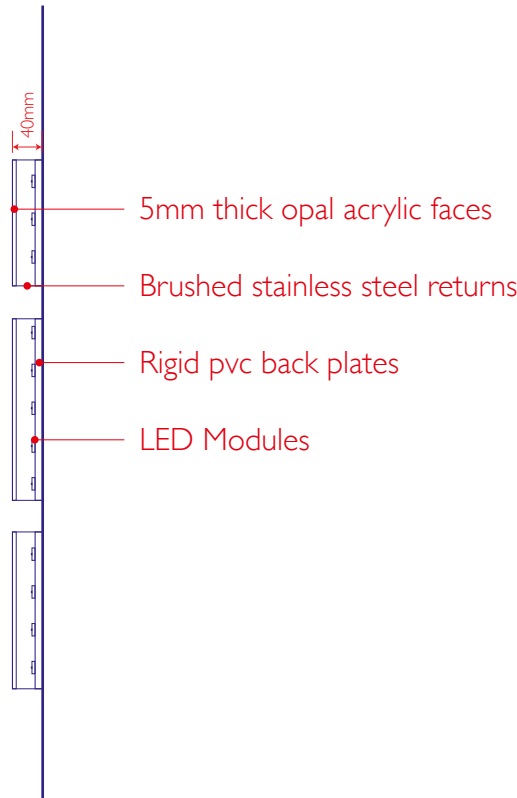

Scale 1:10@A3

England Red



CMYK: 0,80,84,31
RGB: 175,35,28
HEX: #af231c

RFL Blue



CMYK: 81,45,0,75
RGB: 12,35,64
HEX: #0c2340

Client:
RFL

Project:
Canopy Logo's

Drawing No:
D6094

Site Address:
Etihad
Manchester

Scale@A3:
1:20

Page:
1 of 3


Date:
05 August 2021



t: 0330 001 1085
w: nucleus-signs.com
e: info@nucleus-signs.com

This drawing remains the property of Nucleus Signs Limited.
All designs are the property of Nucleus Signs Limited and
anything used without permission will incur a design fee.
Nucleus Signs Ltd is registered in England and Wales
Company No: 9836247.T&Cs apply.

East Elevation

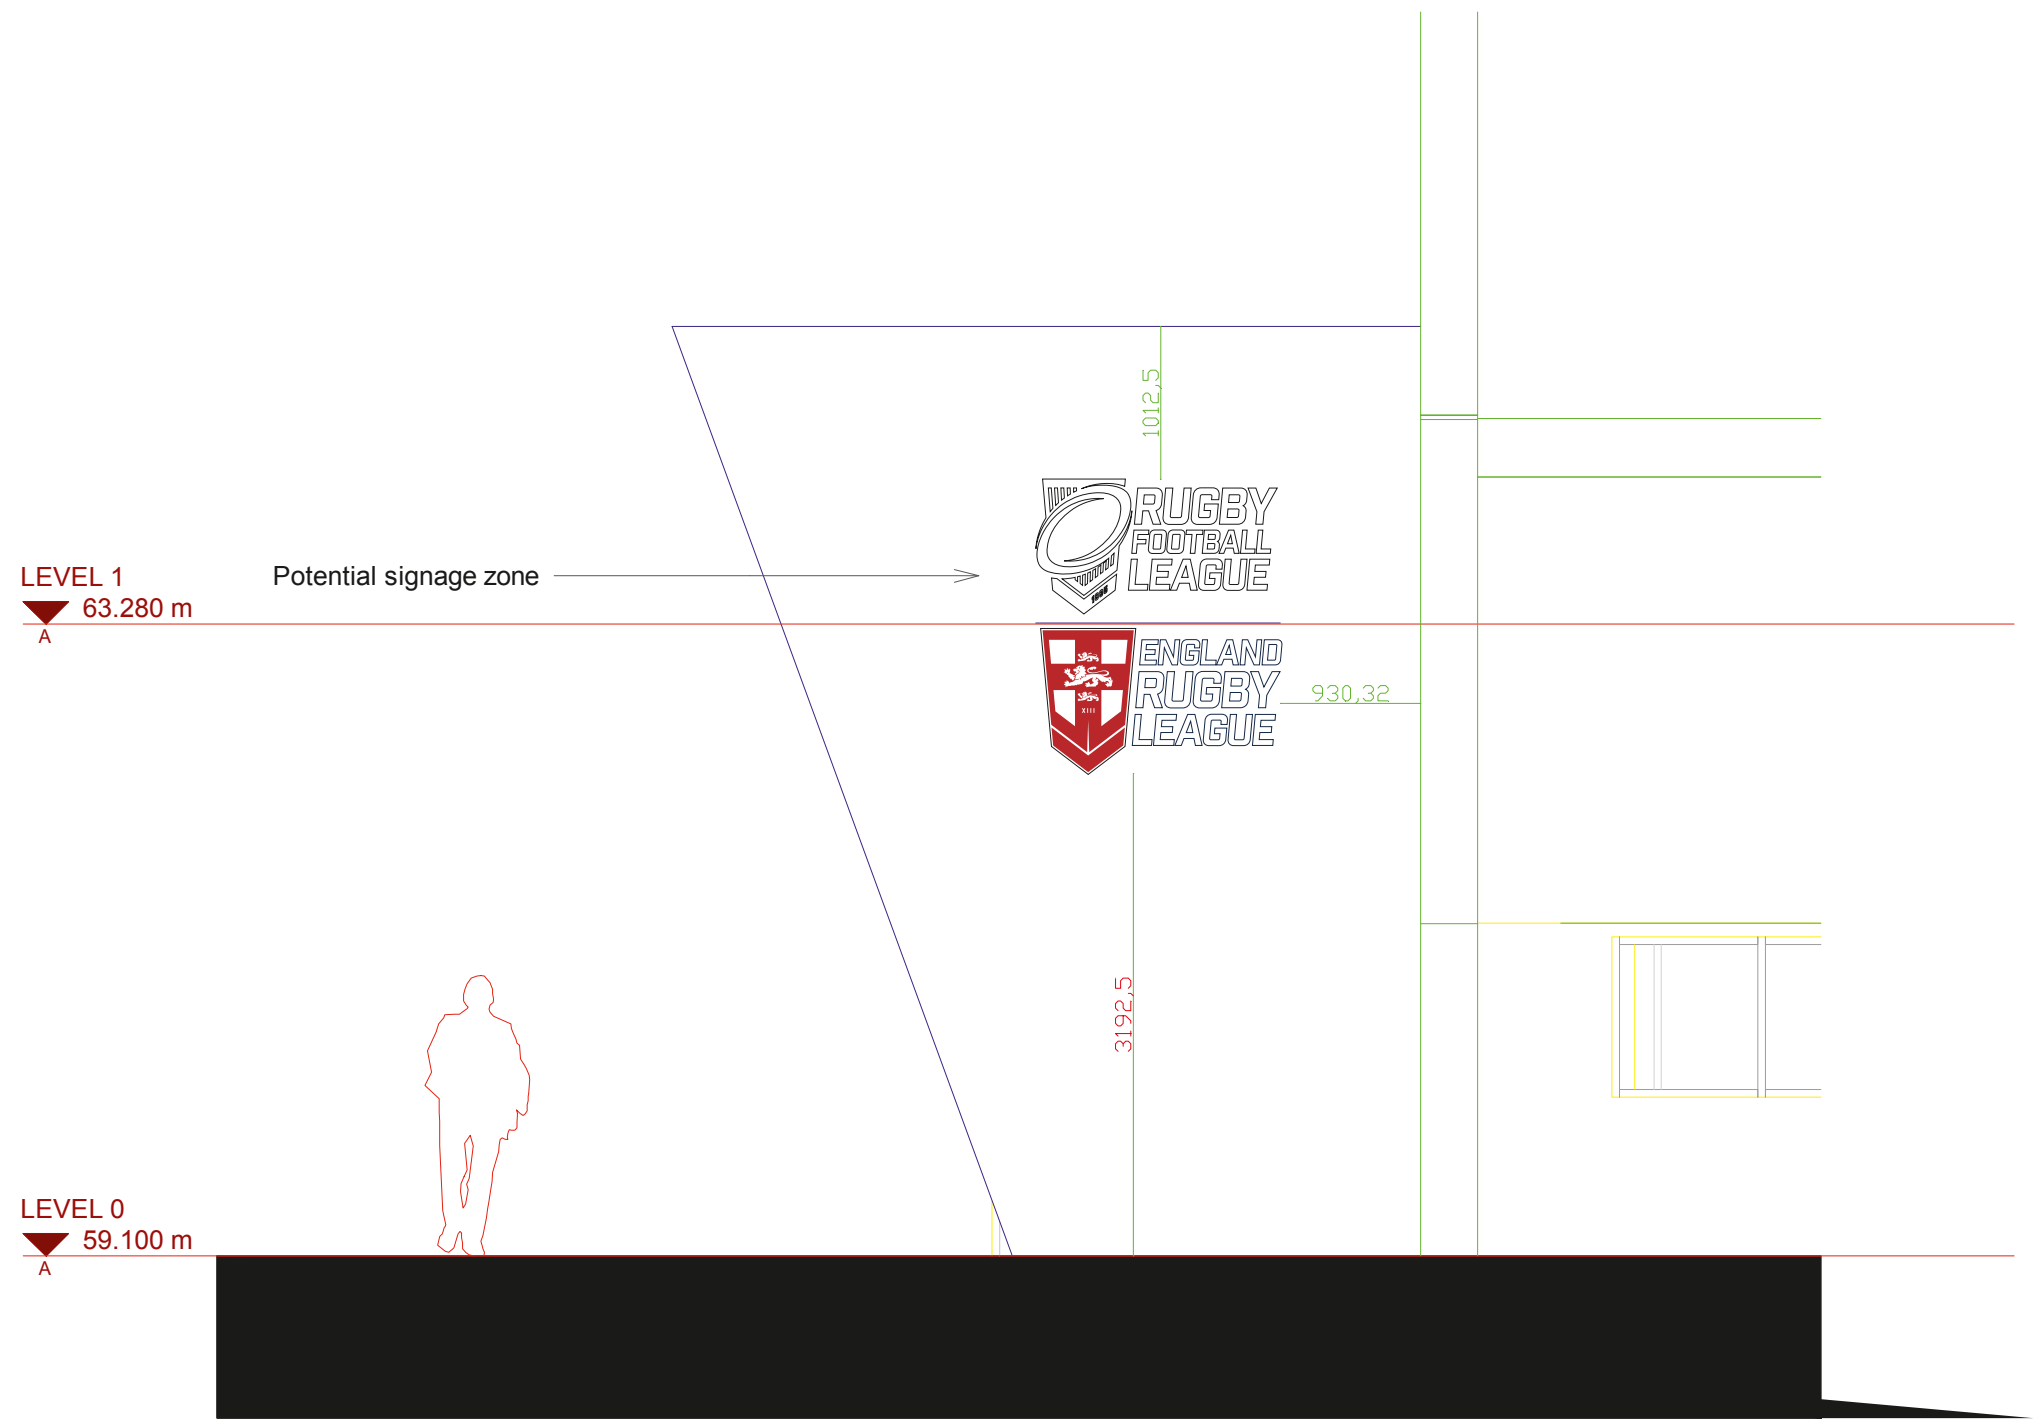

Client:
RFL

Project:
Canopy Logo's

Drawing No:
D6094

Site Address:
Etihad
Manchester

Scale@A3:
1:50

Page:
2 of 3


Date:
05 August 2021



t: 0330 001 1085
w: nucleus-signs.com
e: info@nucleus-signs.com

This drawing remains the property of Nucleus Signs Limited.
All designs are the property of Nucleus Signs Limited and
anything used without permission will incur a design fee.
Nucleus Signs Ltd is registered in England and Wales
Company No: 9836247.T&Cs apply.

West Elevation

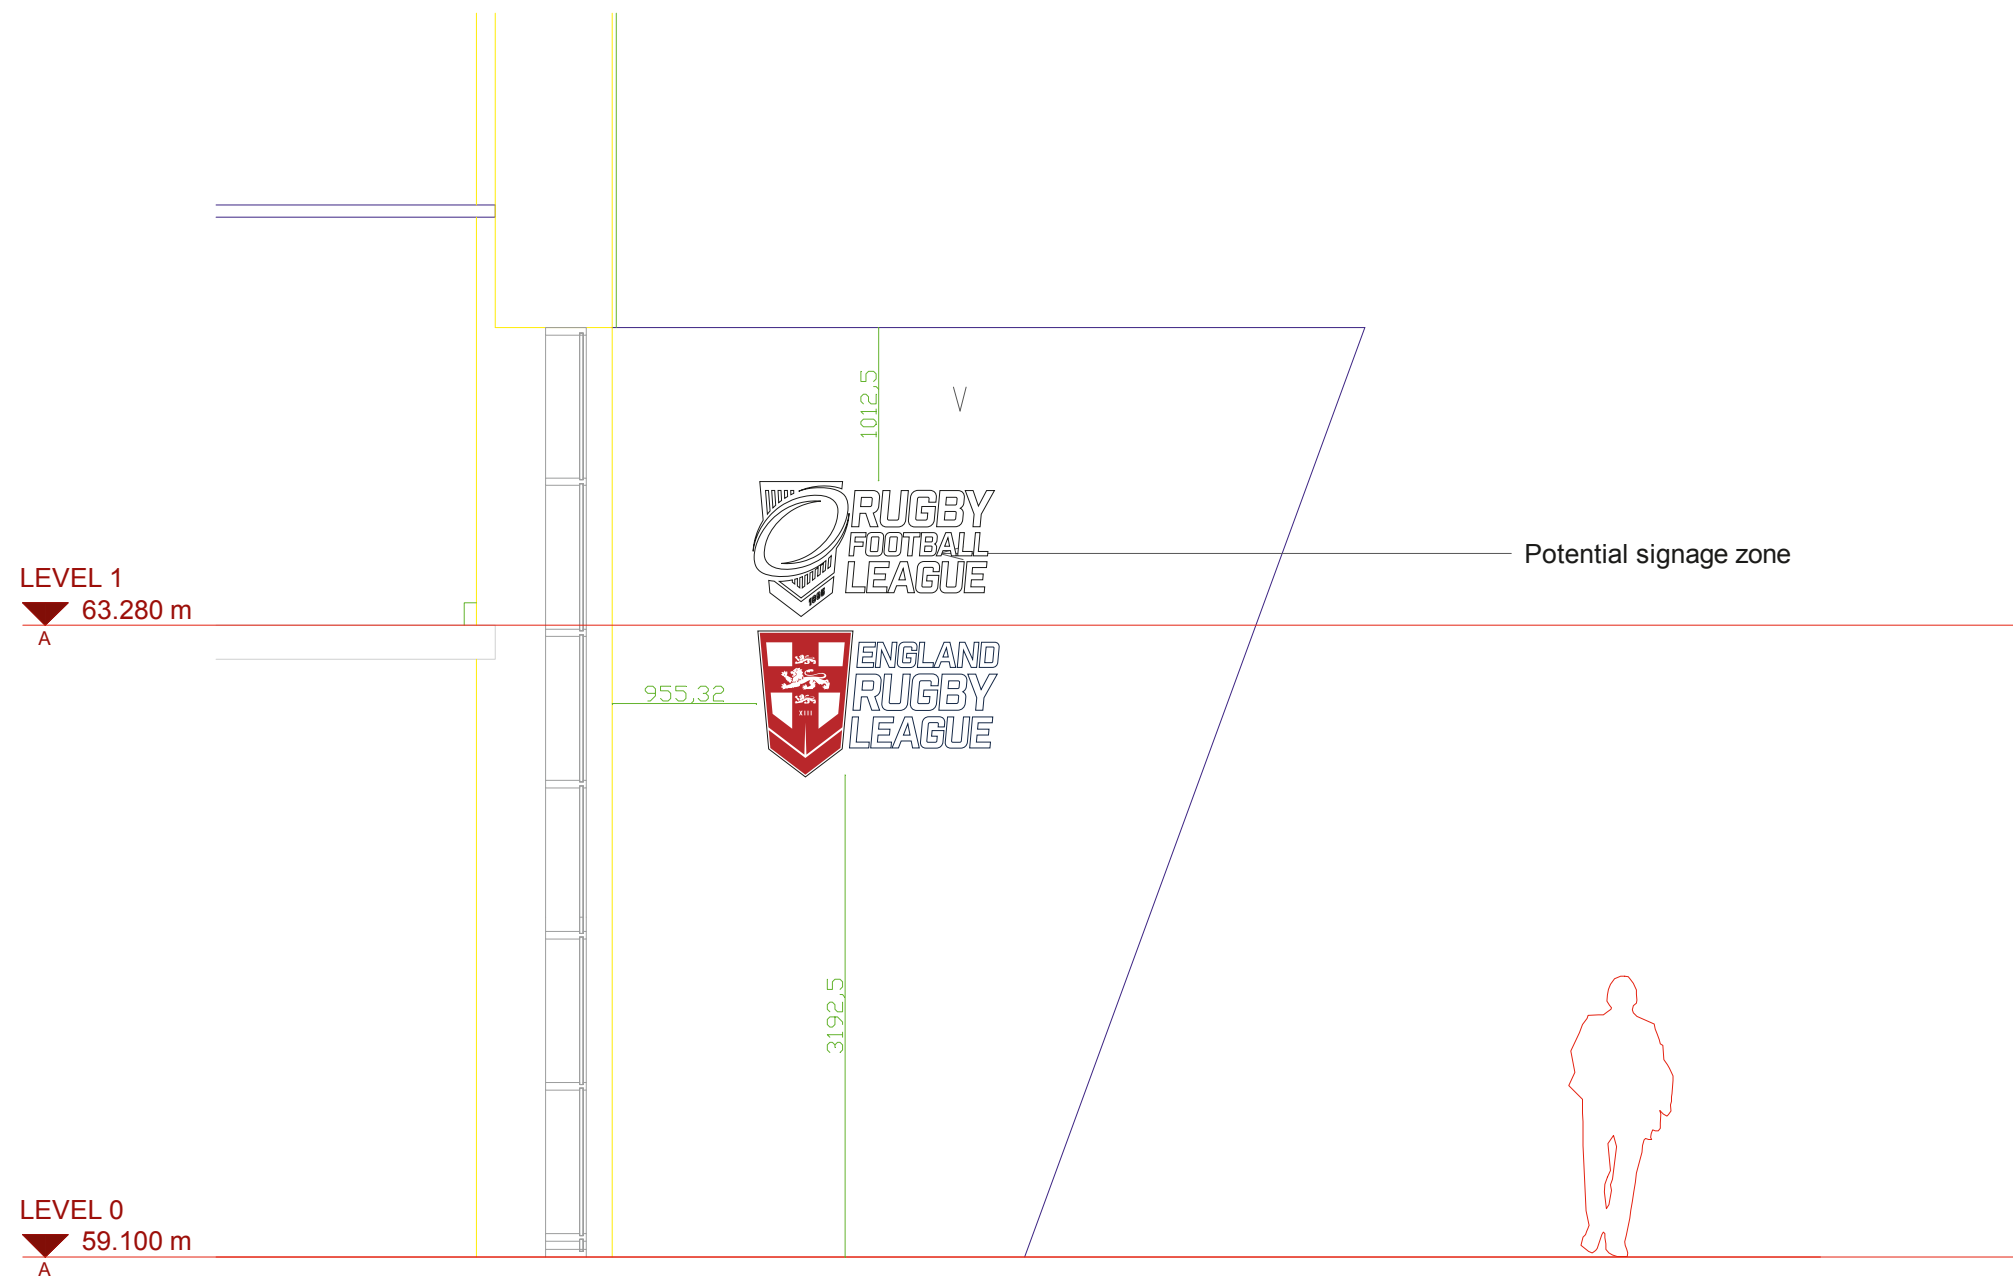

Client:
RFL

Project:
Canopy Logo's

Drawing No:
D6094

Site Address:
Etihad
Manchester

Scale@A3:
1:50

Page:
3 of 3

Date:
05 August 2021



t: 0330 001 1085
w: nucleus-signs.com
e: info@nucleus-signs.com

This drawing remains the property of Nucleus Signs Limited.
All designs are the property of Nucleus Signs Limited and
anything used without permission will incur a design fee.
Nucleus Signs Ltd is registered in England and Wales
Company No: 9836247.T&Cs apply.