




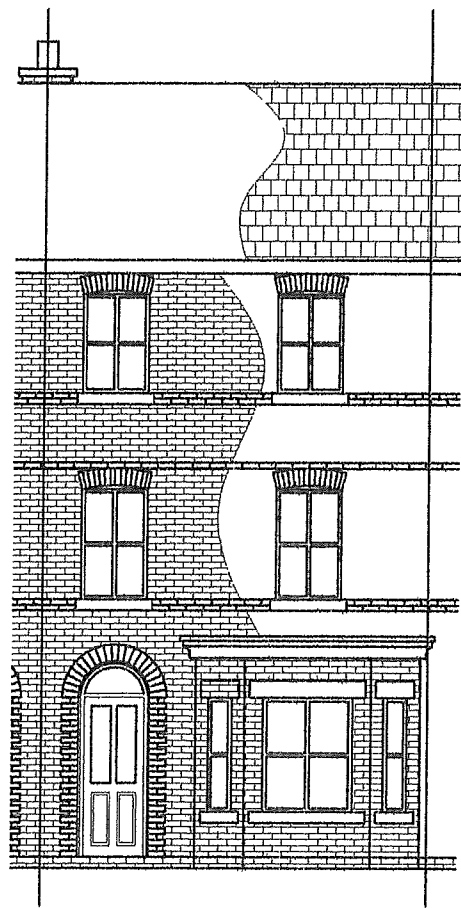


Existing Front Elevation

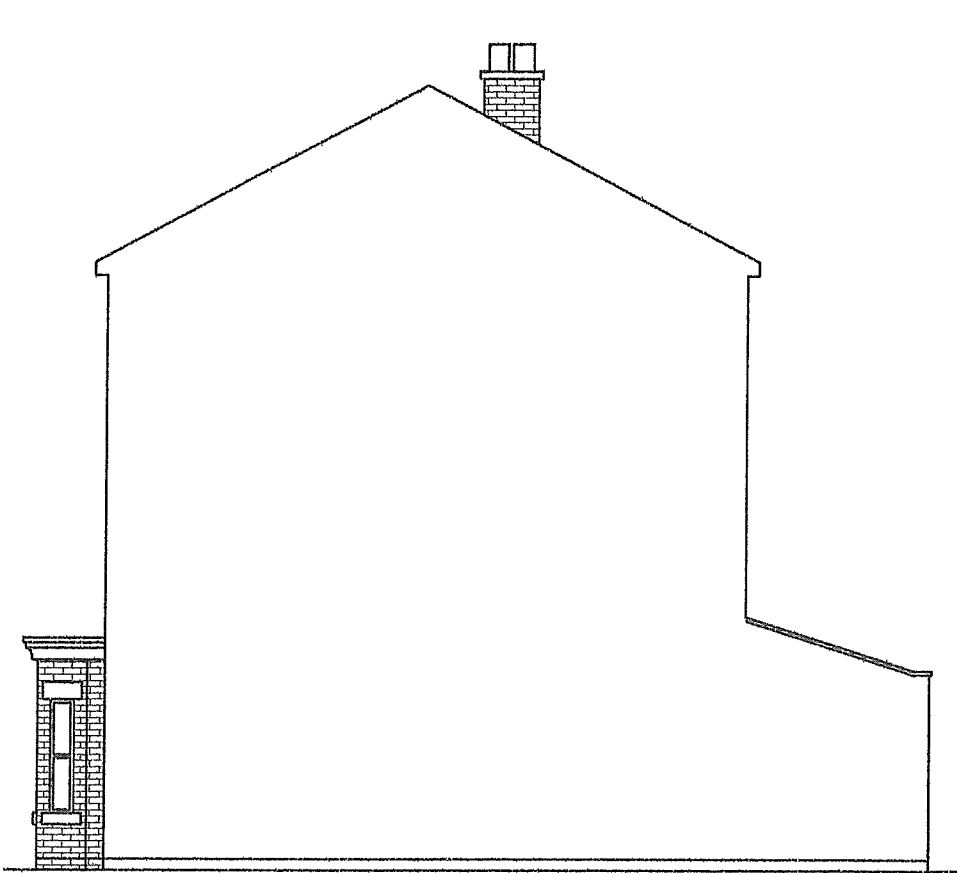


Existing Side Elevation (South)

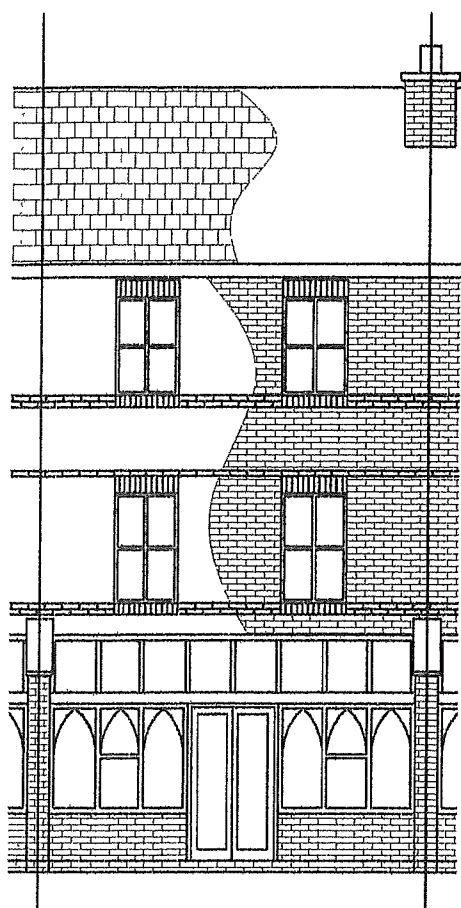


Existing Rear Elevation

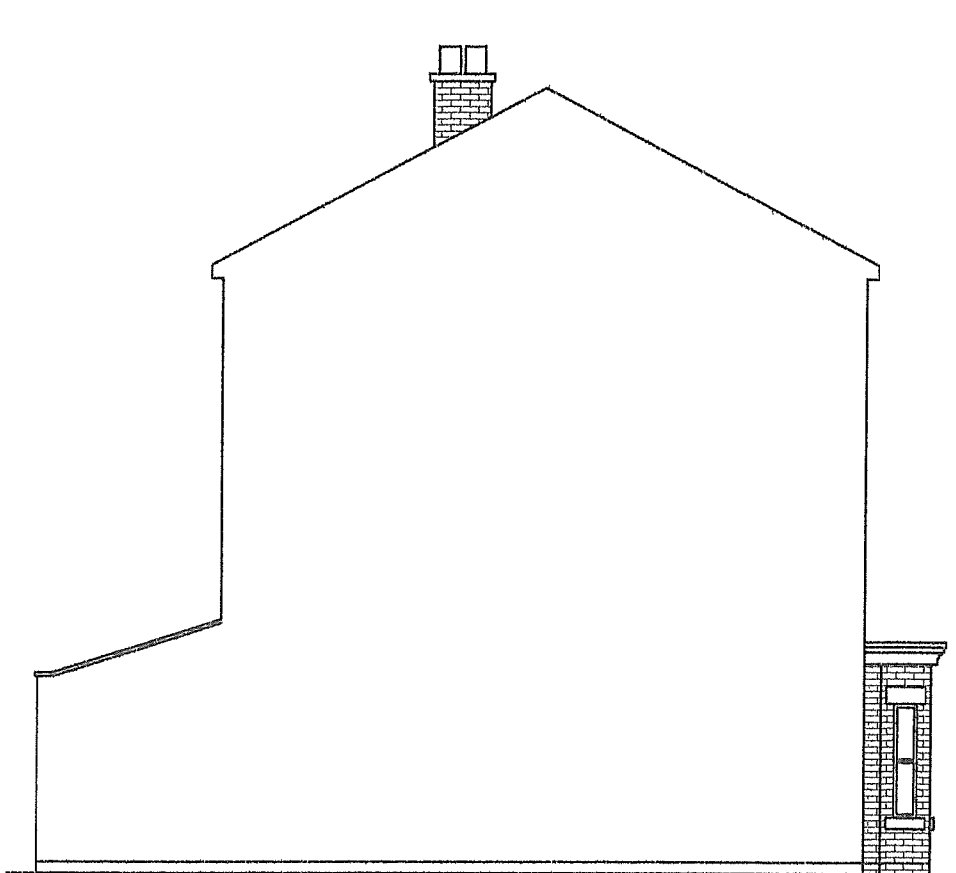


Existing Side Elevation (North)

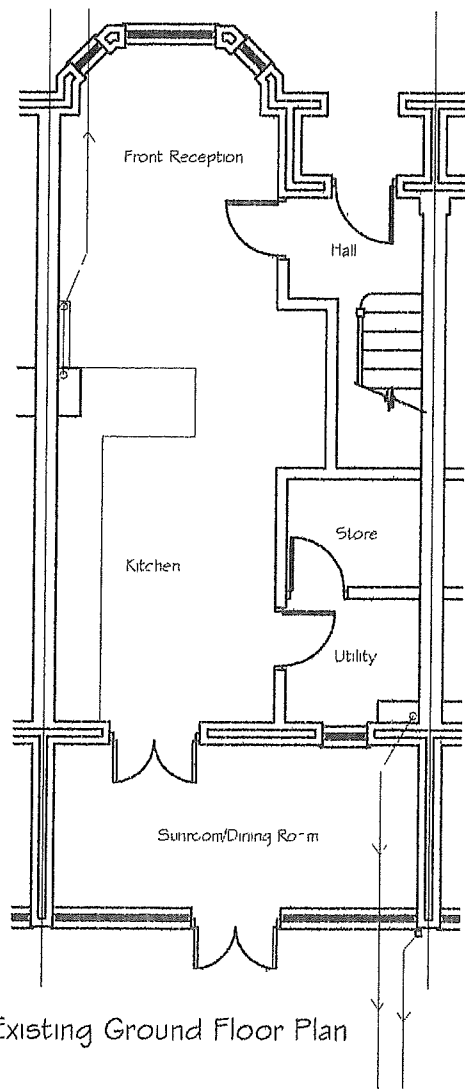


Existing Ground Floor Plan

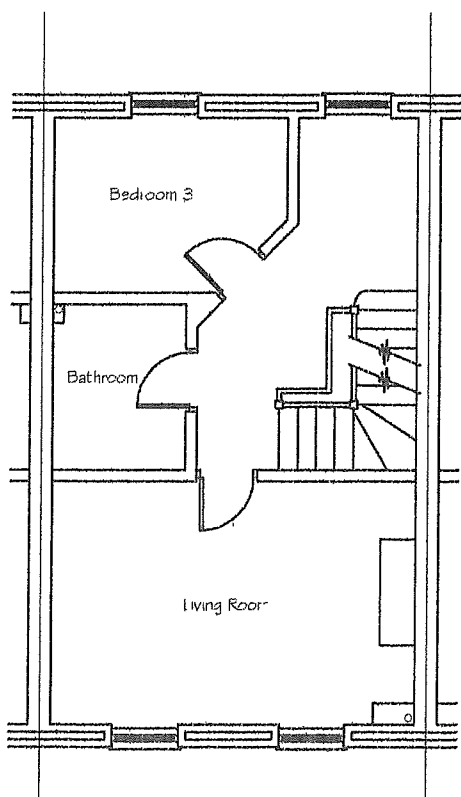

Existing First Floor Plan

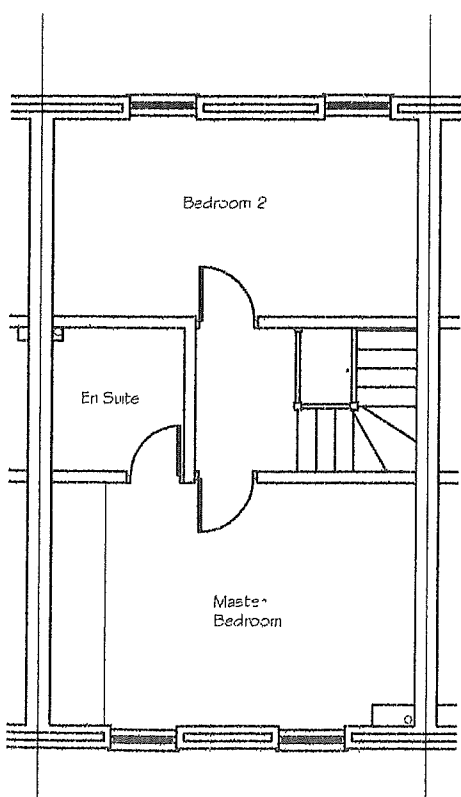

Existing Second Floor

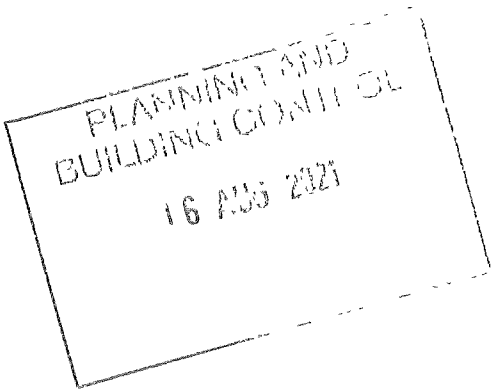

Title Proposed Rear Extension Existing Plans & Elevations	
Project Single Storey Rear Extension	
Location 36 Albert Hill Street, Didsbury, Manchester. M20 6RF.	
Scale 1:100 @ A3	Date 2nd August 2021
Drawn by	Client Mr & Mrs Ham
Local authority MANCHESTER	
Drawing number 01	Revision C