
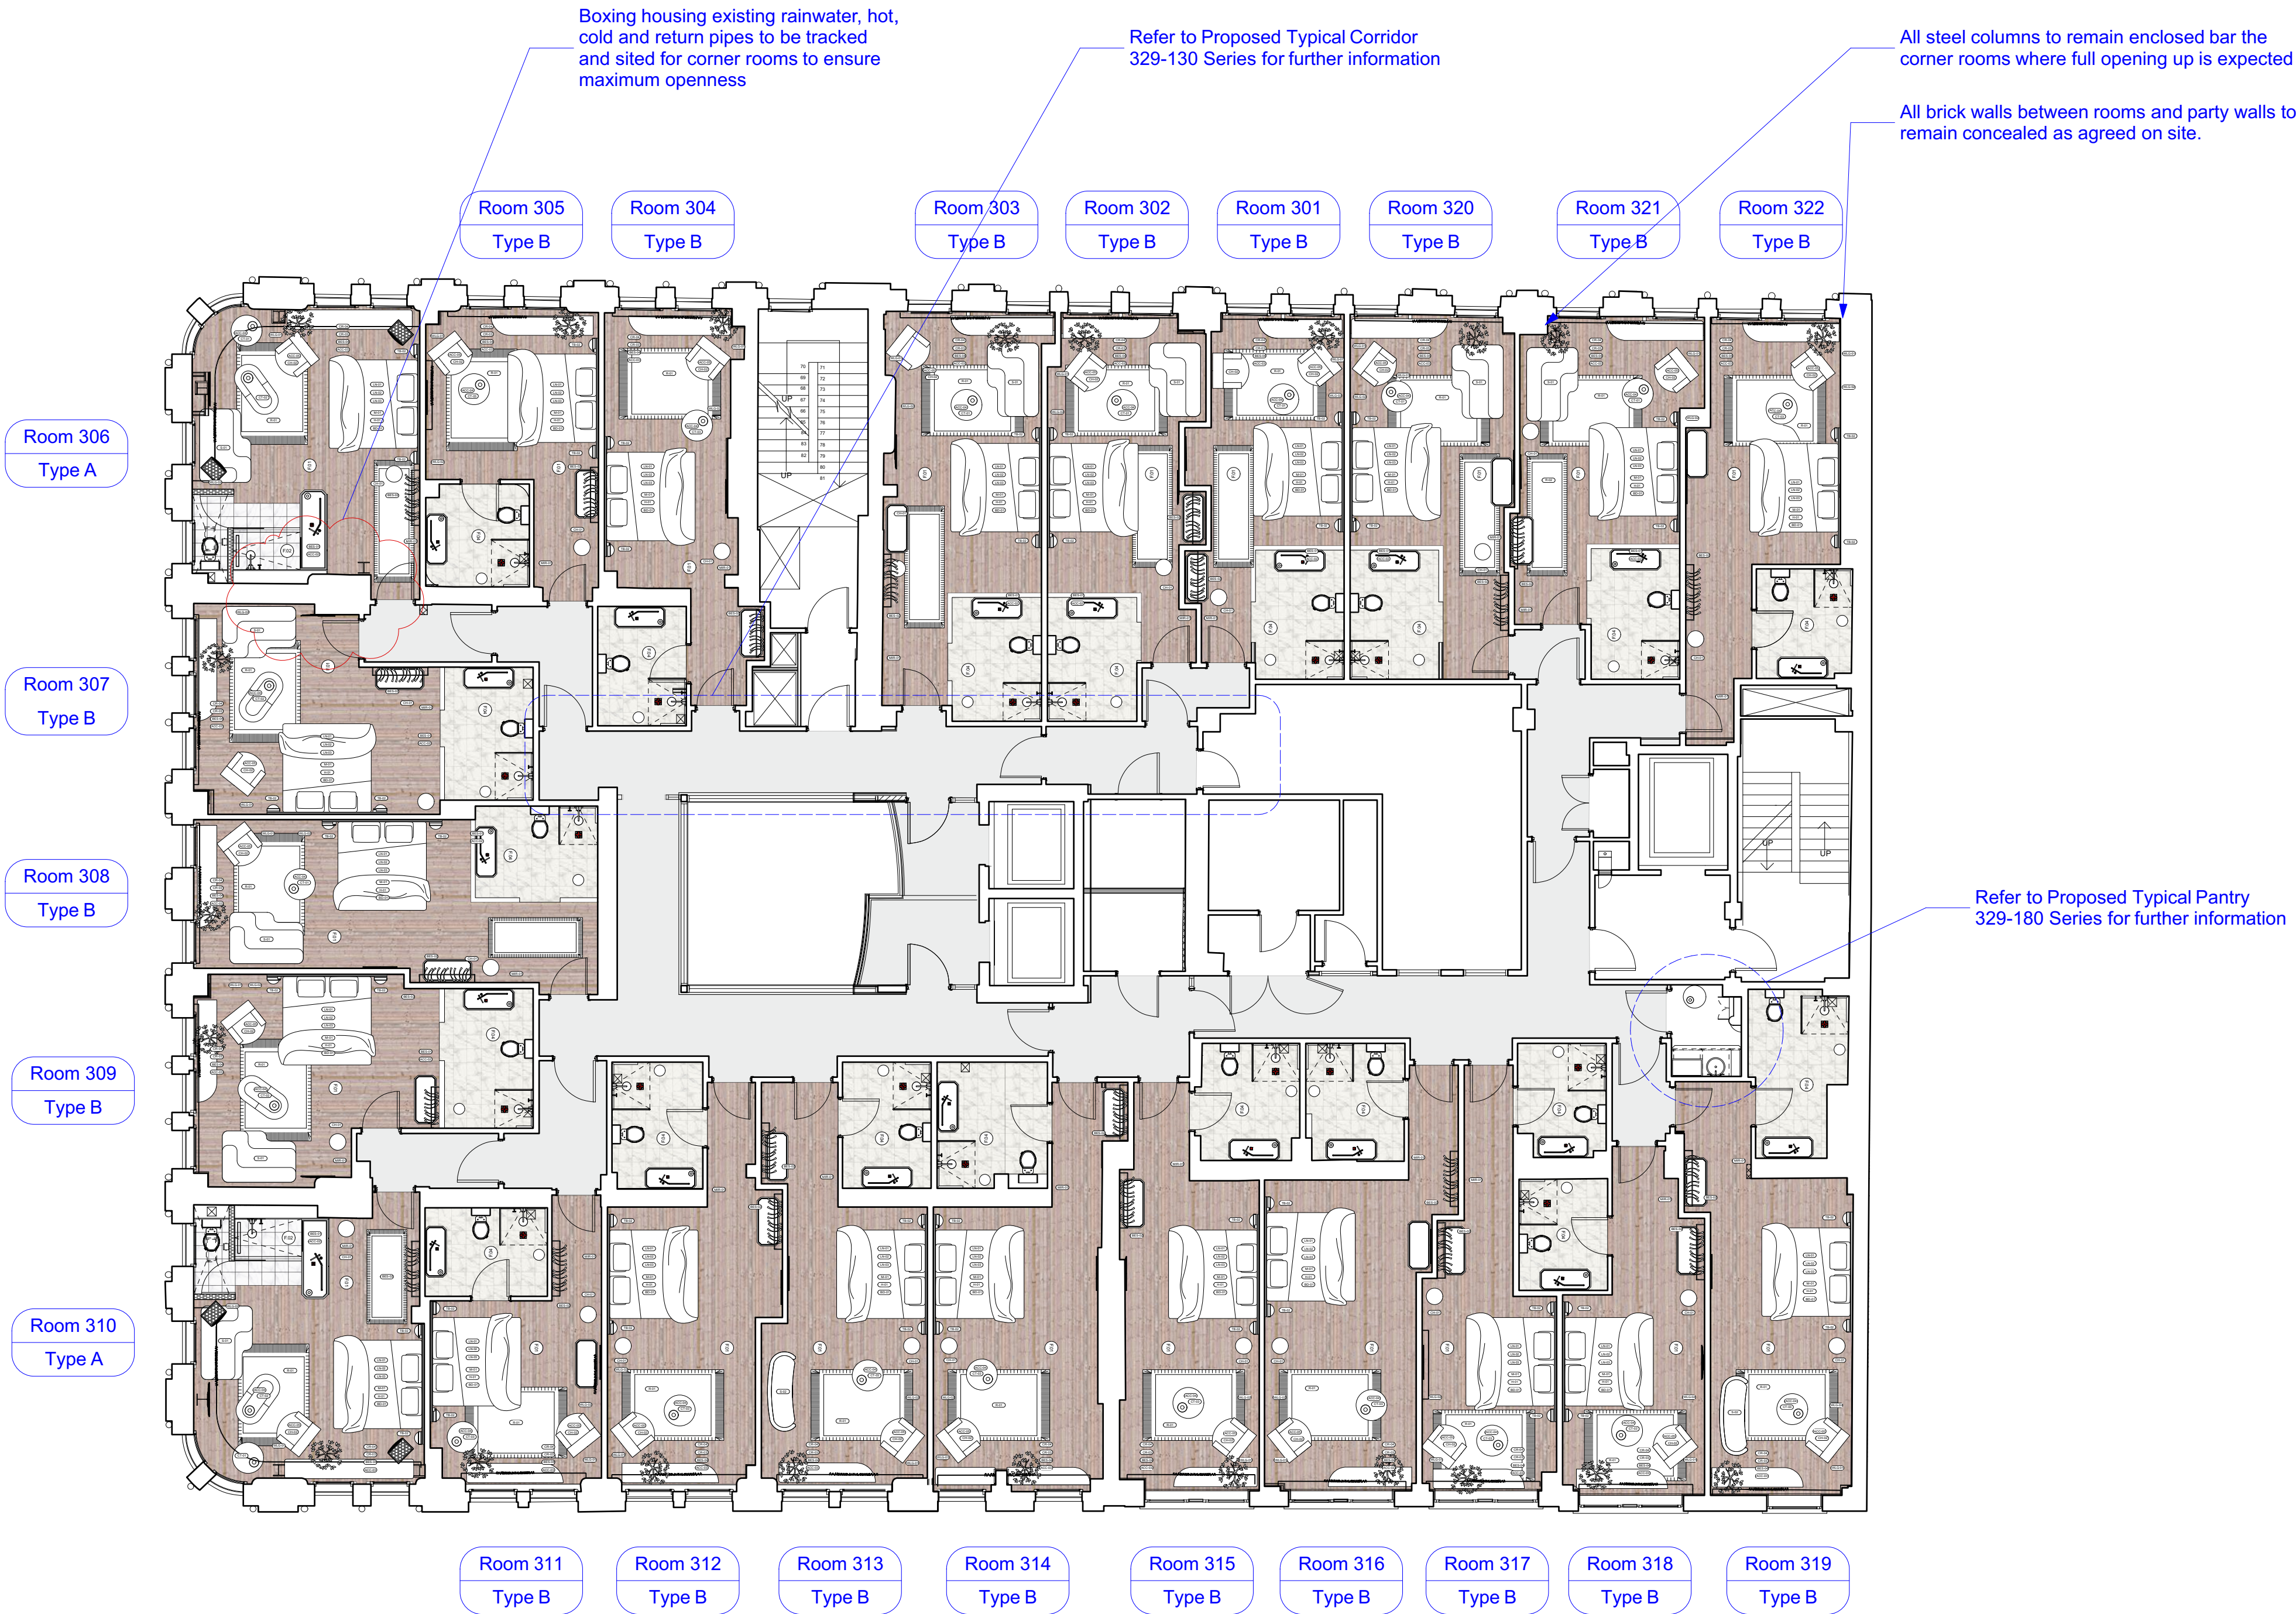


1 Third Floor Plan - Furniture Layout  
Scale: 1:100

 

Specifications

Drawings Notes

Revisions

|    |   |          |                                                    |
|----|---|----------|----------------------------------------------------|
| T1 | A | 08/02/21 | Draft Issue for Tender                             |
| T2 | B | 12/02/21 | Revised following client meeting + site inspection |
| T3 | C | 02/08/21 | Revised following Planning Comments                |

Project  
Storeys

Drawing Title  
Third Floor Plan - Furniture Layout

Scale  
1:100 @ A1

Revision  
T3

Client  
Amar China


Drawn  
co

Deer  
co

4.07 The Tea Building  
56 Shoreditch High Street  
London E1 6JJ

hello@reddeer.co.uk  
www.reddeer.co.uk  
+44 (0) 203 6373 581

red deer

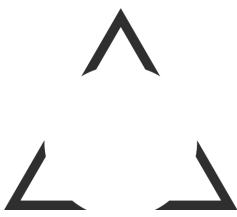

329-173

Do not scale from drawing.  
All dimensions to be checked on site.  
Report omissions and issues to the Architect.  
© 2016 Red Deer Limited