


PROPOSED

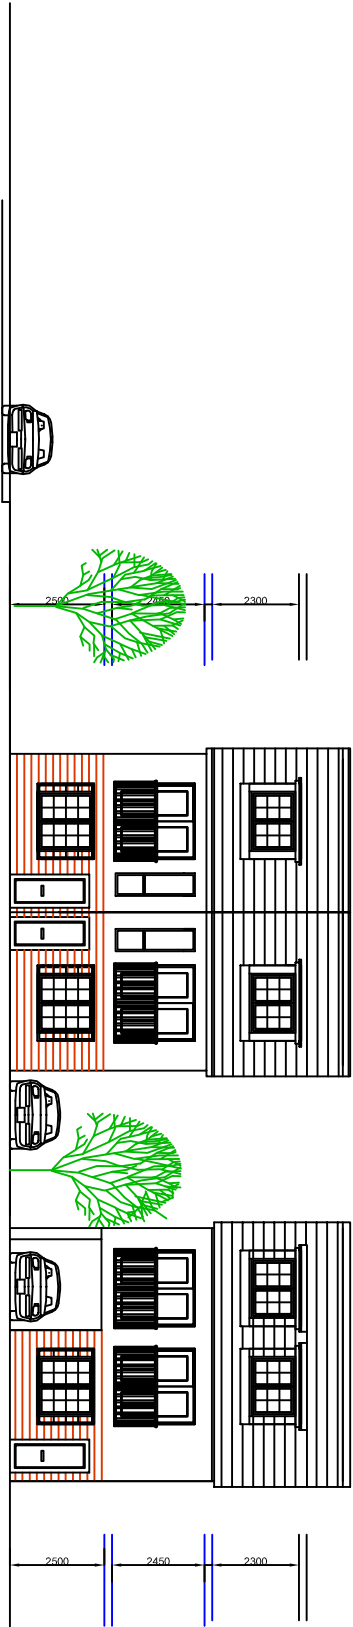


PROPOSED
FRONT ELEVATION

TANDLEWOOD MEWS



PROPOSED
SIDE ELEVATION


CULCHETH LANE

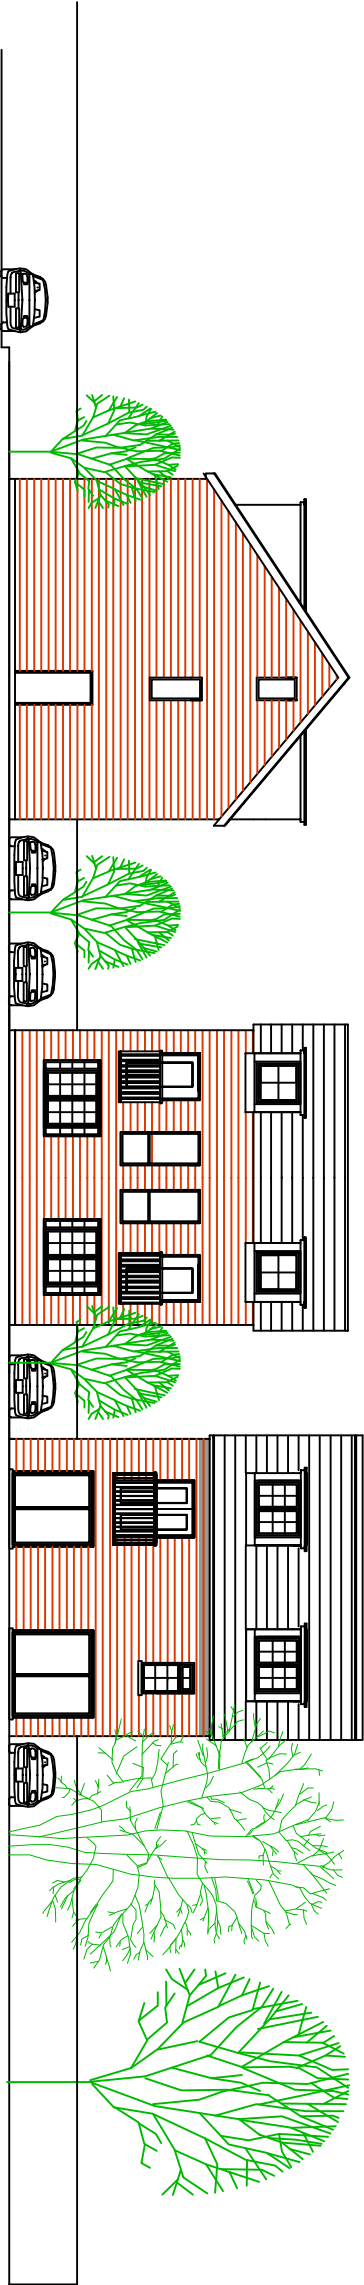

PROPOSED
REAR ELEVATION

Dimensions to suit overall existing
dimensions.
Applicant to confirm boundary.
Drawings to be read in conjunction.
This drawing is for the purpose of
obtaining Local Authority approvals
only and may not contain a full
specification of the works.

Applicant should be aware that The
Party Wall Act may apply where
building work is on or near the
boundary.

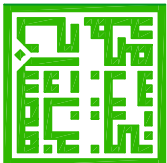

NGBEAL
BA Hons Dip/Arch RIBA
ARCHITECT

REV C 28/8/16
REV B 25/6/16
REV A 6/2/16

CLIENT
26 Culcheth Lane
Manchester
M40 1LU

Architects
N Gedeal
4 Rutlers Lane
Hazel Grove
Stockport
SK7 5AY
Tel: 0161 419 - 9757
nigelgedealarchitects@hotmail.com

DRAWING TITLE
Street Elevations

DRAWING NO	SP 02	REV
SCALE	DATE	
I:200@A3	15.09.15	