


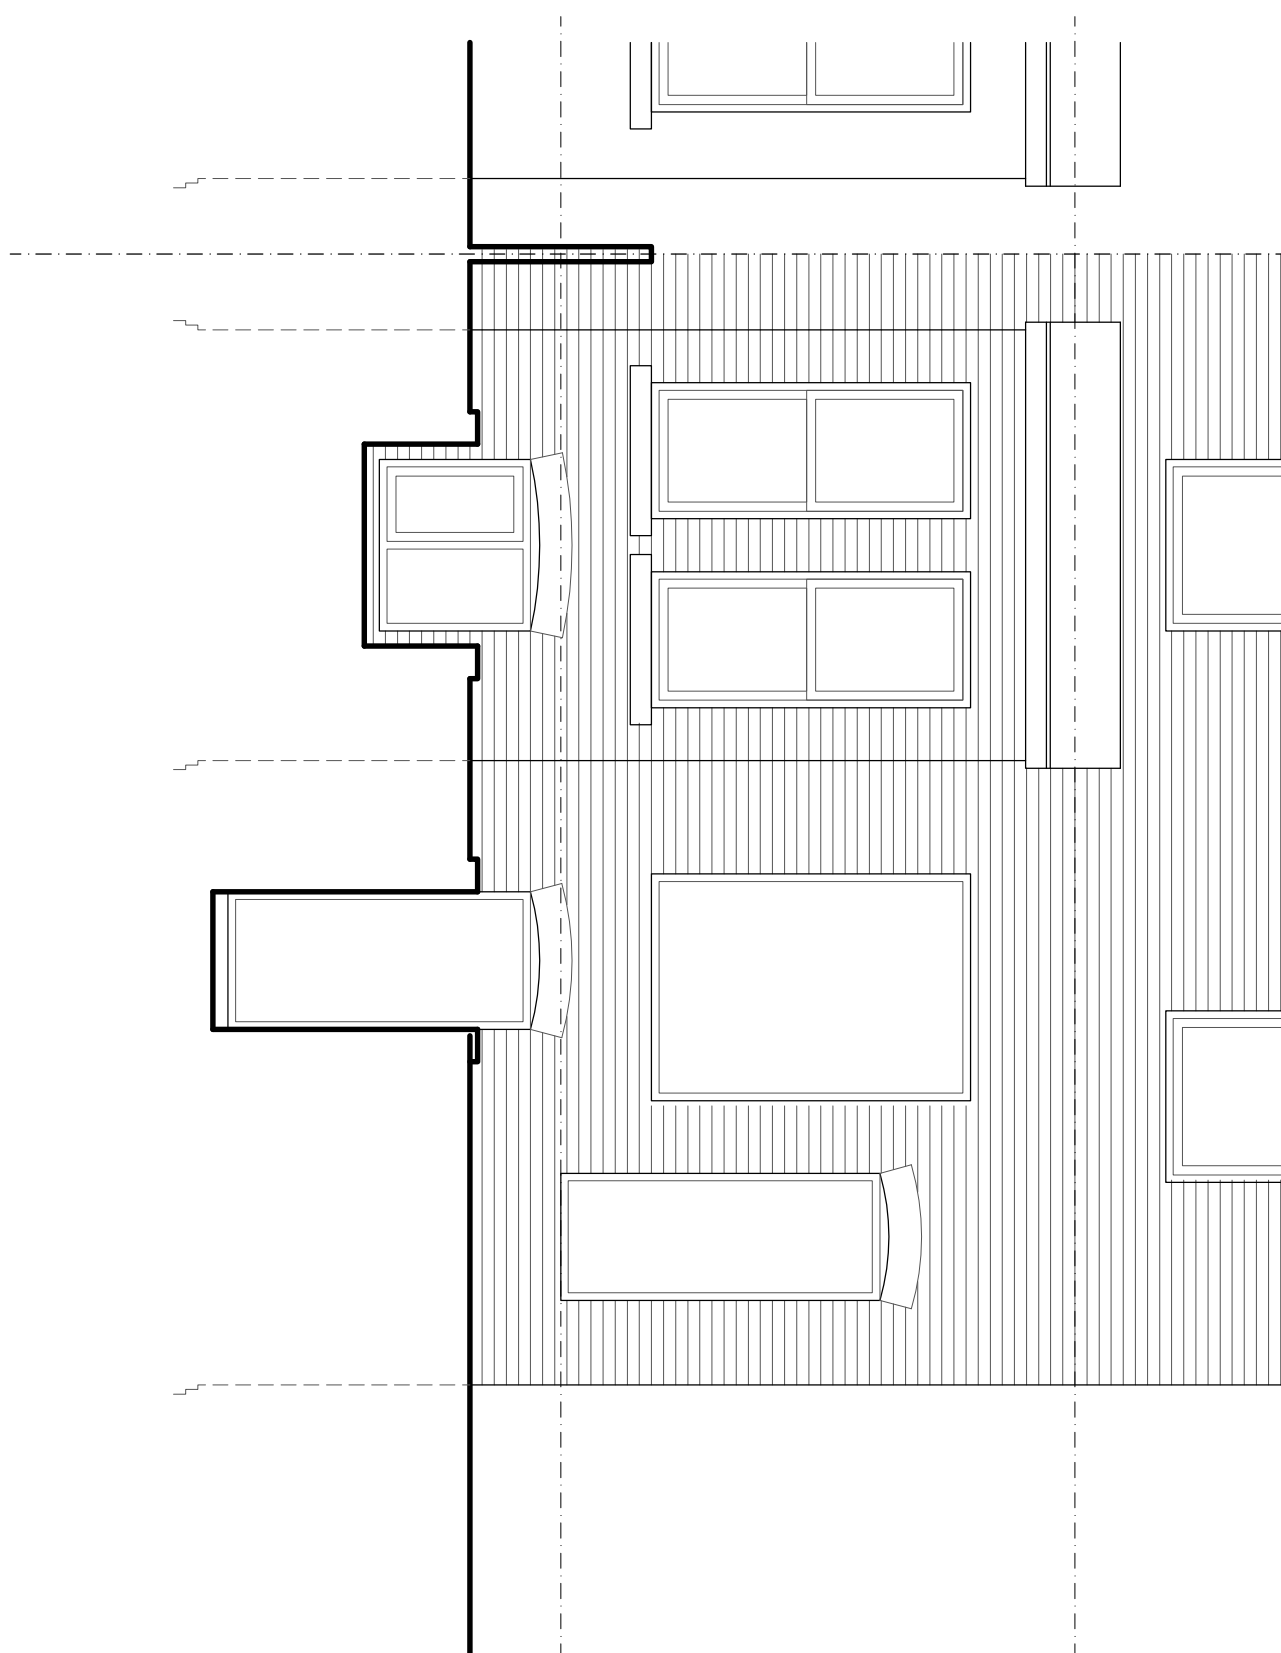


DWG 2124-P3101	
SCALE 1:50 (A3)	DATE JUN 21


13 HESKETH AVENUE | DIDSBURY | M20 2QN
EXISTING SOUTH EAST ELEVATION (GARDEN)



ELEVATION (FROM No. 15)

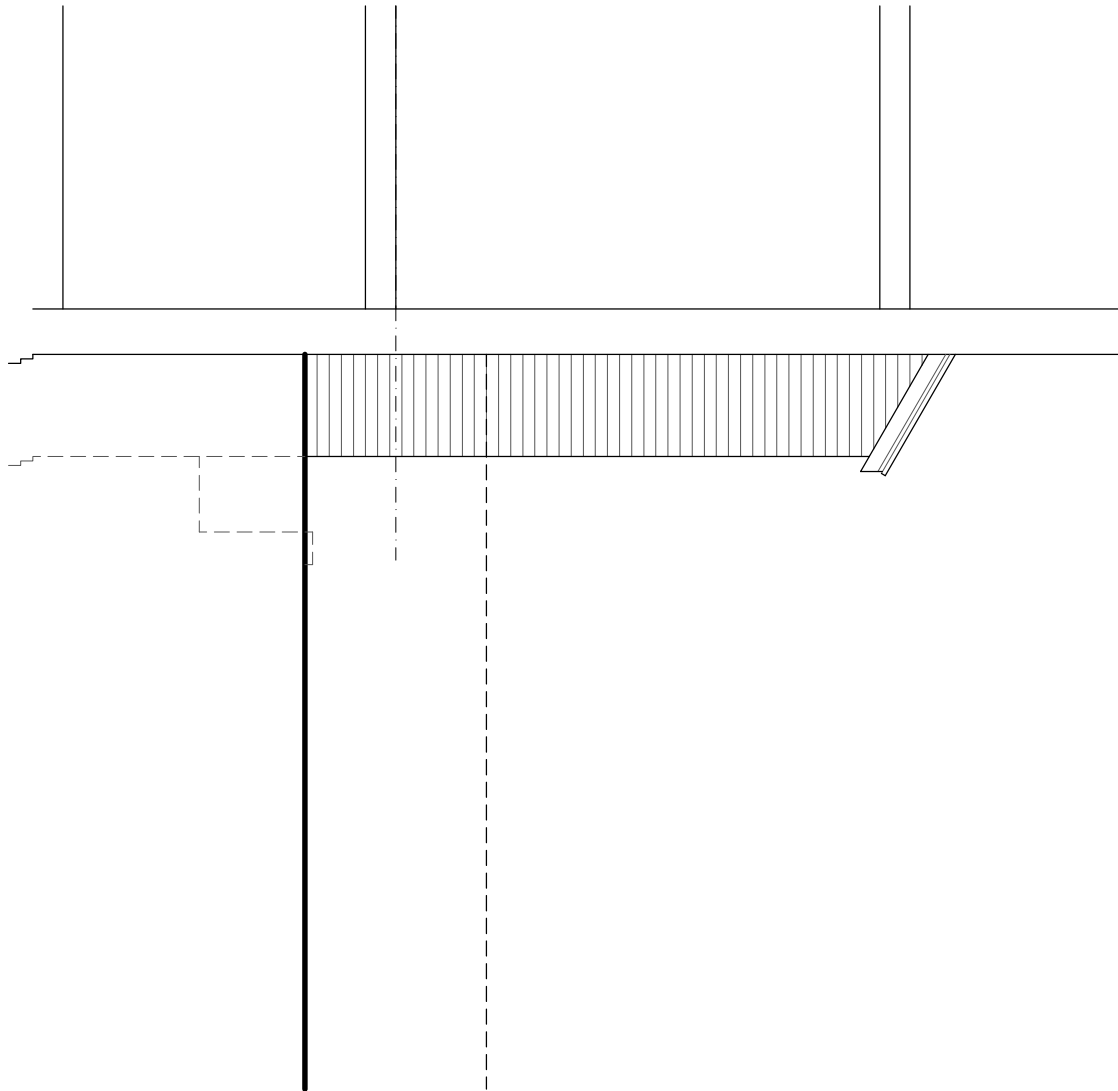

ELEVATION (FROM No. 11)

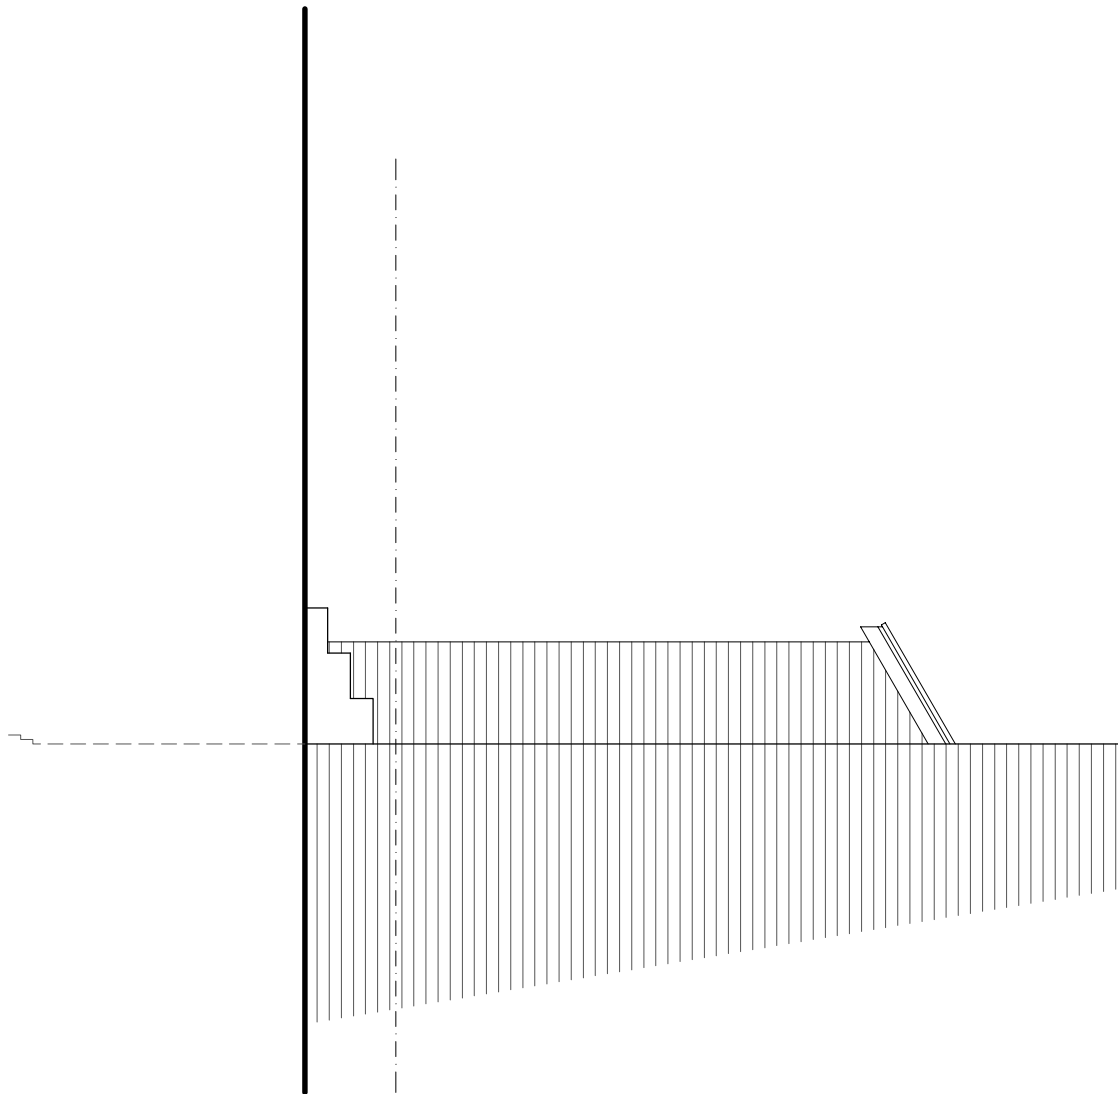

DWG 2124-P3102	
SCALE 1:50 (A3)	DATE JUN 21

13 HESKETH AVENUE | DIDSBURY | M20 2QN
EXISTING NE & SW ELEVATIONS (NEIGHBOURS)

