



HOUSE 6 detached - 4 Bed Rooms

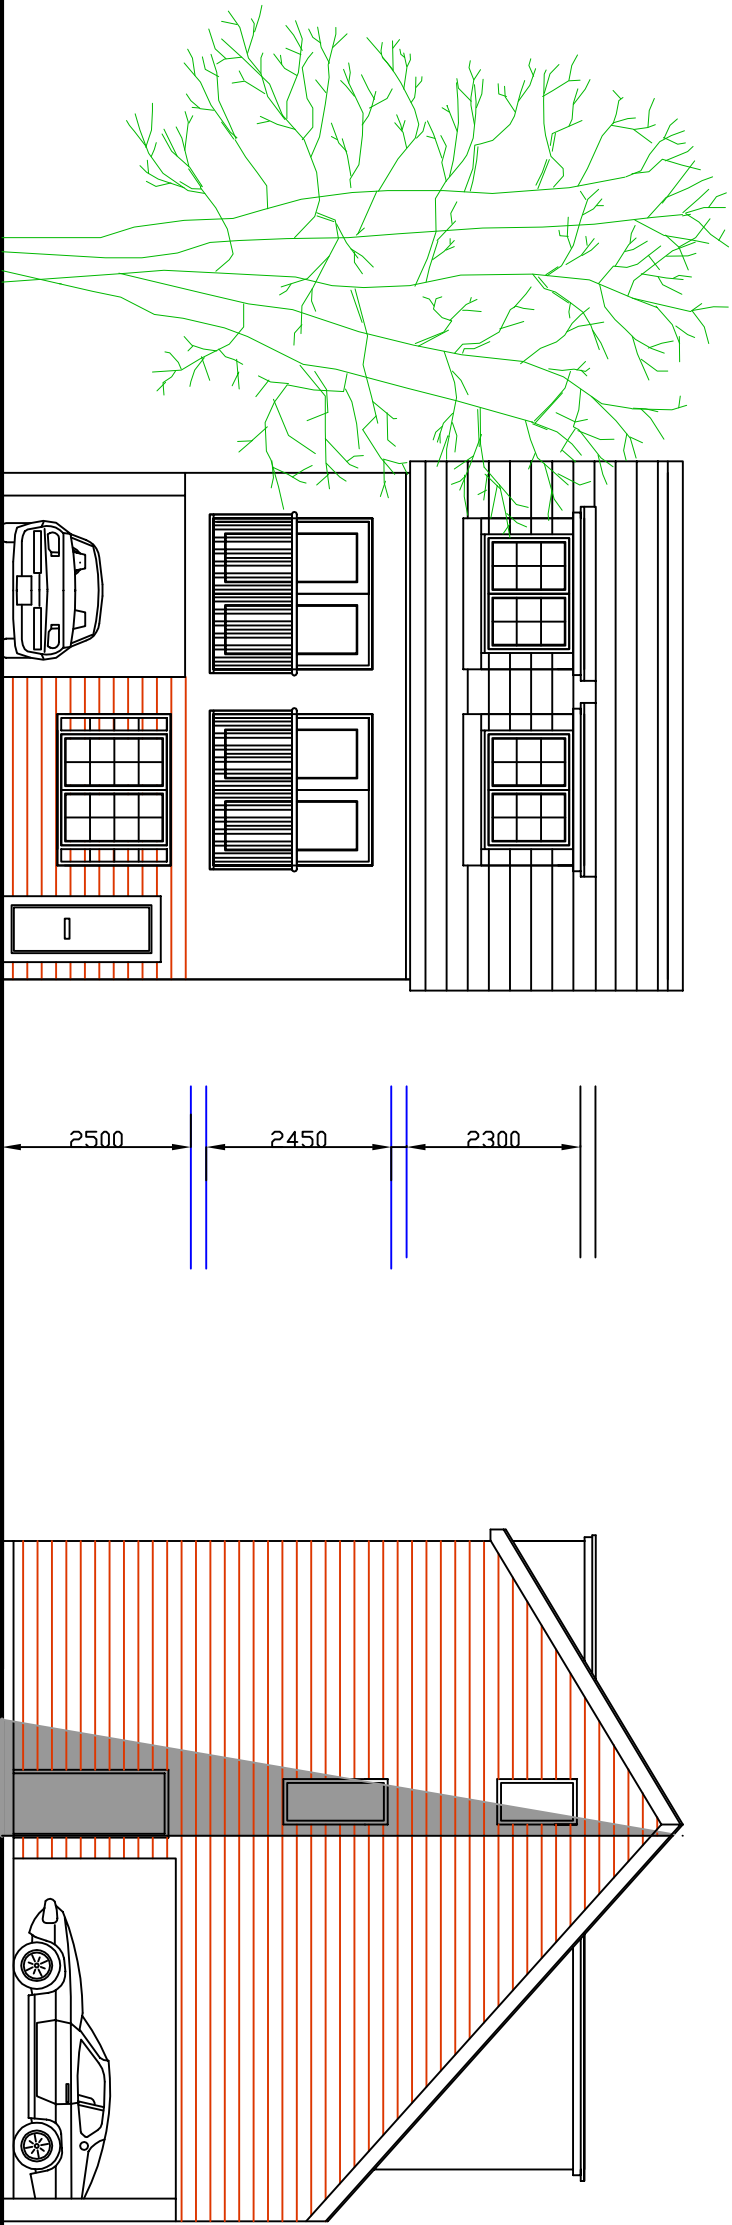

PROPOSED
FRONT ELEVATION

PROPOSED
SIDE ELEVATION A

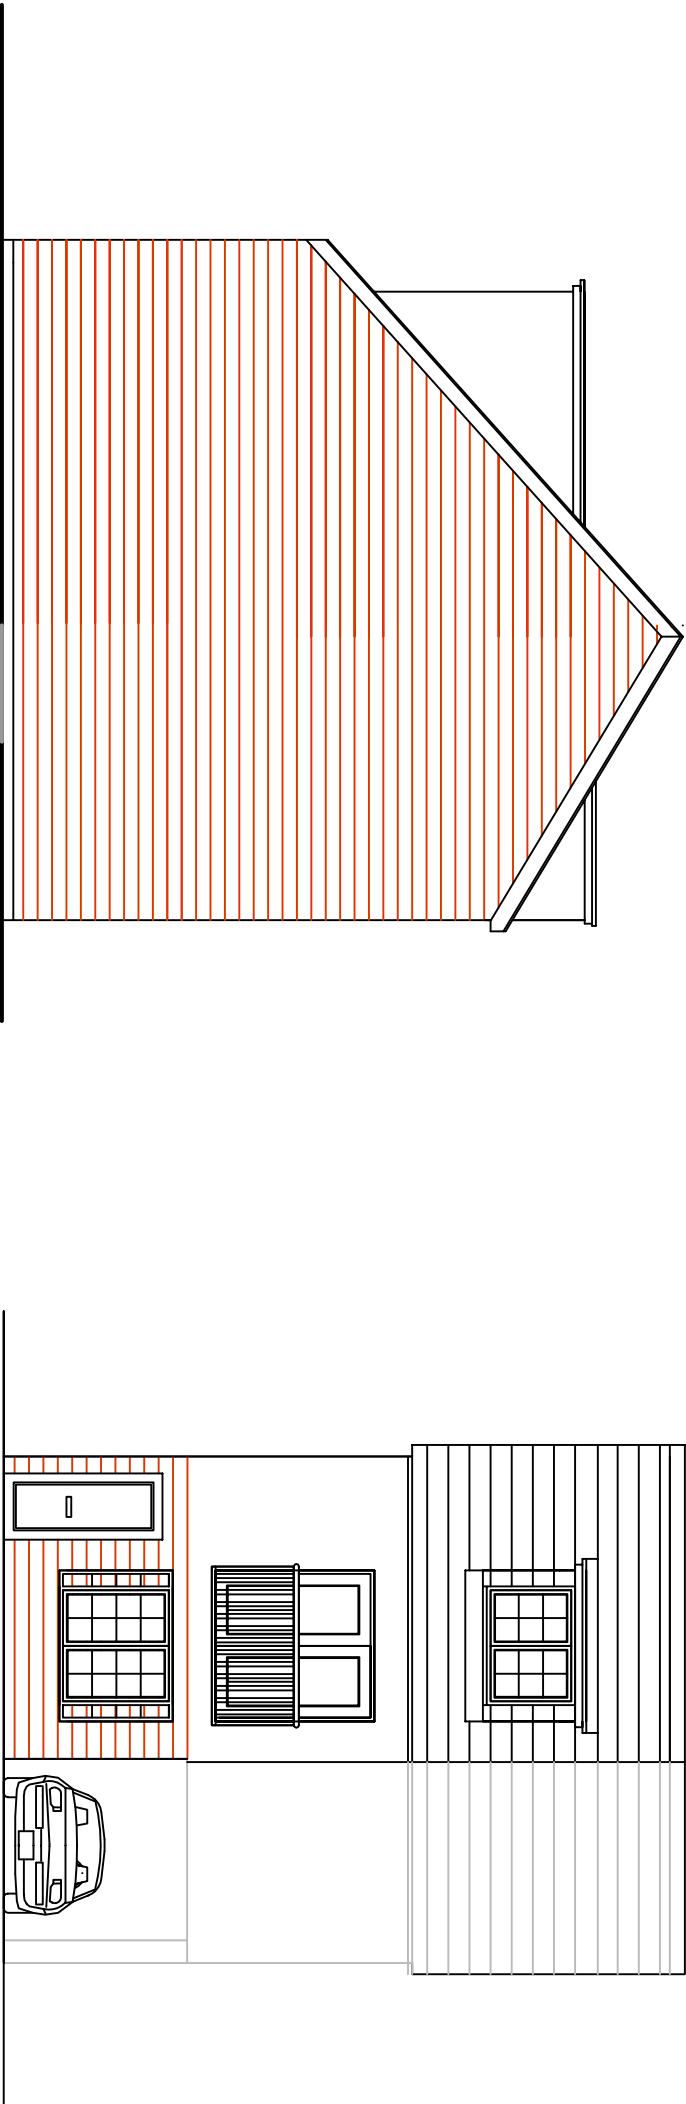


PROPOSED
SIDE ELEVATION B

PROPOSED
REAR ELEVATION

PROPOSED

Dimensions to suit overall existing
dimensions.
Applicant to confirm boundary.
Drawings to be read in conjunction
with the Local Authority's
specification of the works.

Applicant should be aware that The
Party Wall Act may apply where
building work is on or near the
boundary.

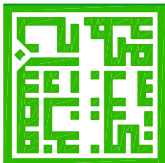

NGEEDAL
BA House Design ARCHITECT RIBA
ARCHITECT

REV B 29/5/16
REV A 6/2/16

CLIENT
26 Culbreth Lane
Manchester
M40 1LU

Architects
N.Geddal
4 Rutters Lane
Hazel Grove
Stockport
SK7 5AY
Tel: 0161 419 9757
nigelgeddalarchitects@hotmail.com

DRAWING TITLE
Proposed Elevations
Type D

DRAWING NO	SP 09	REV
SCALE	DATE	
1:200@A3	15.09.15	