


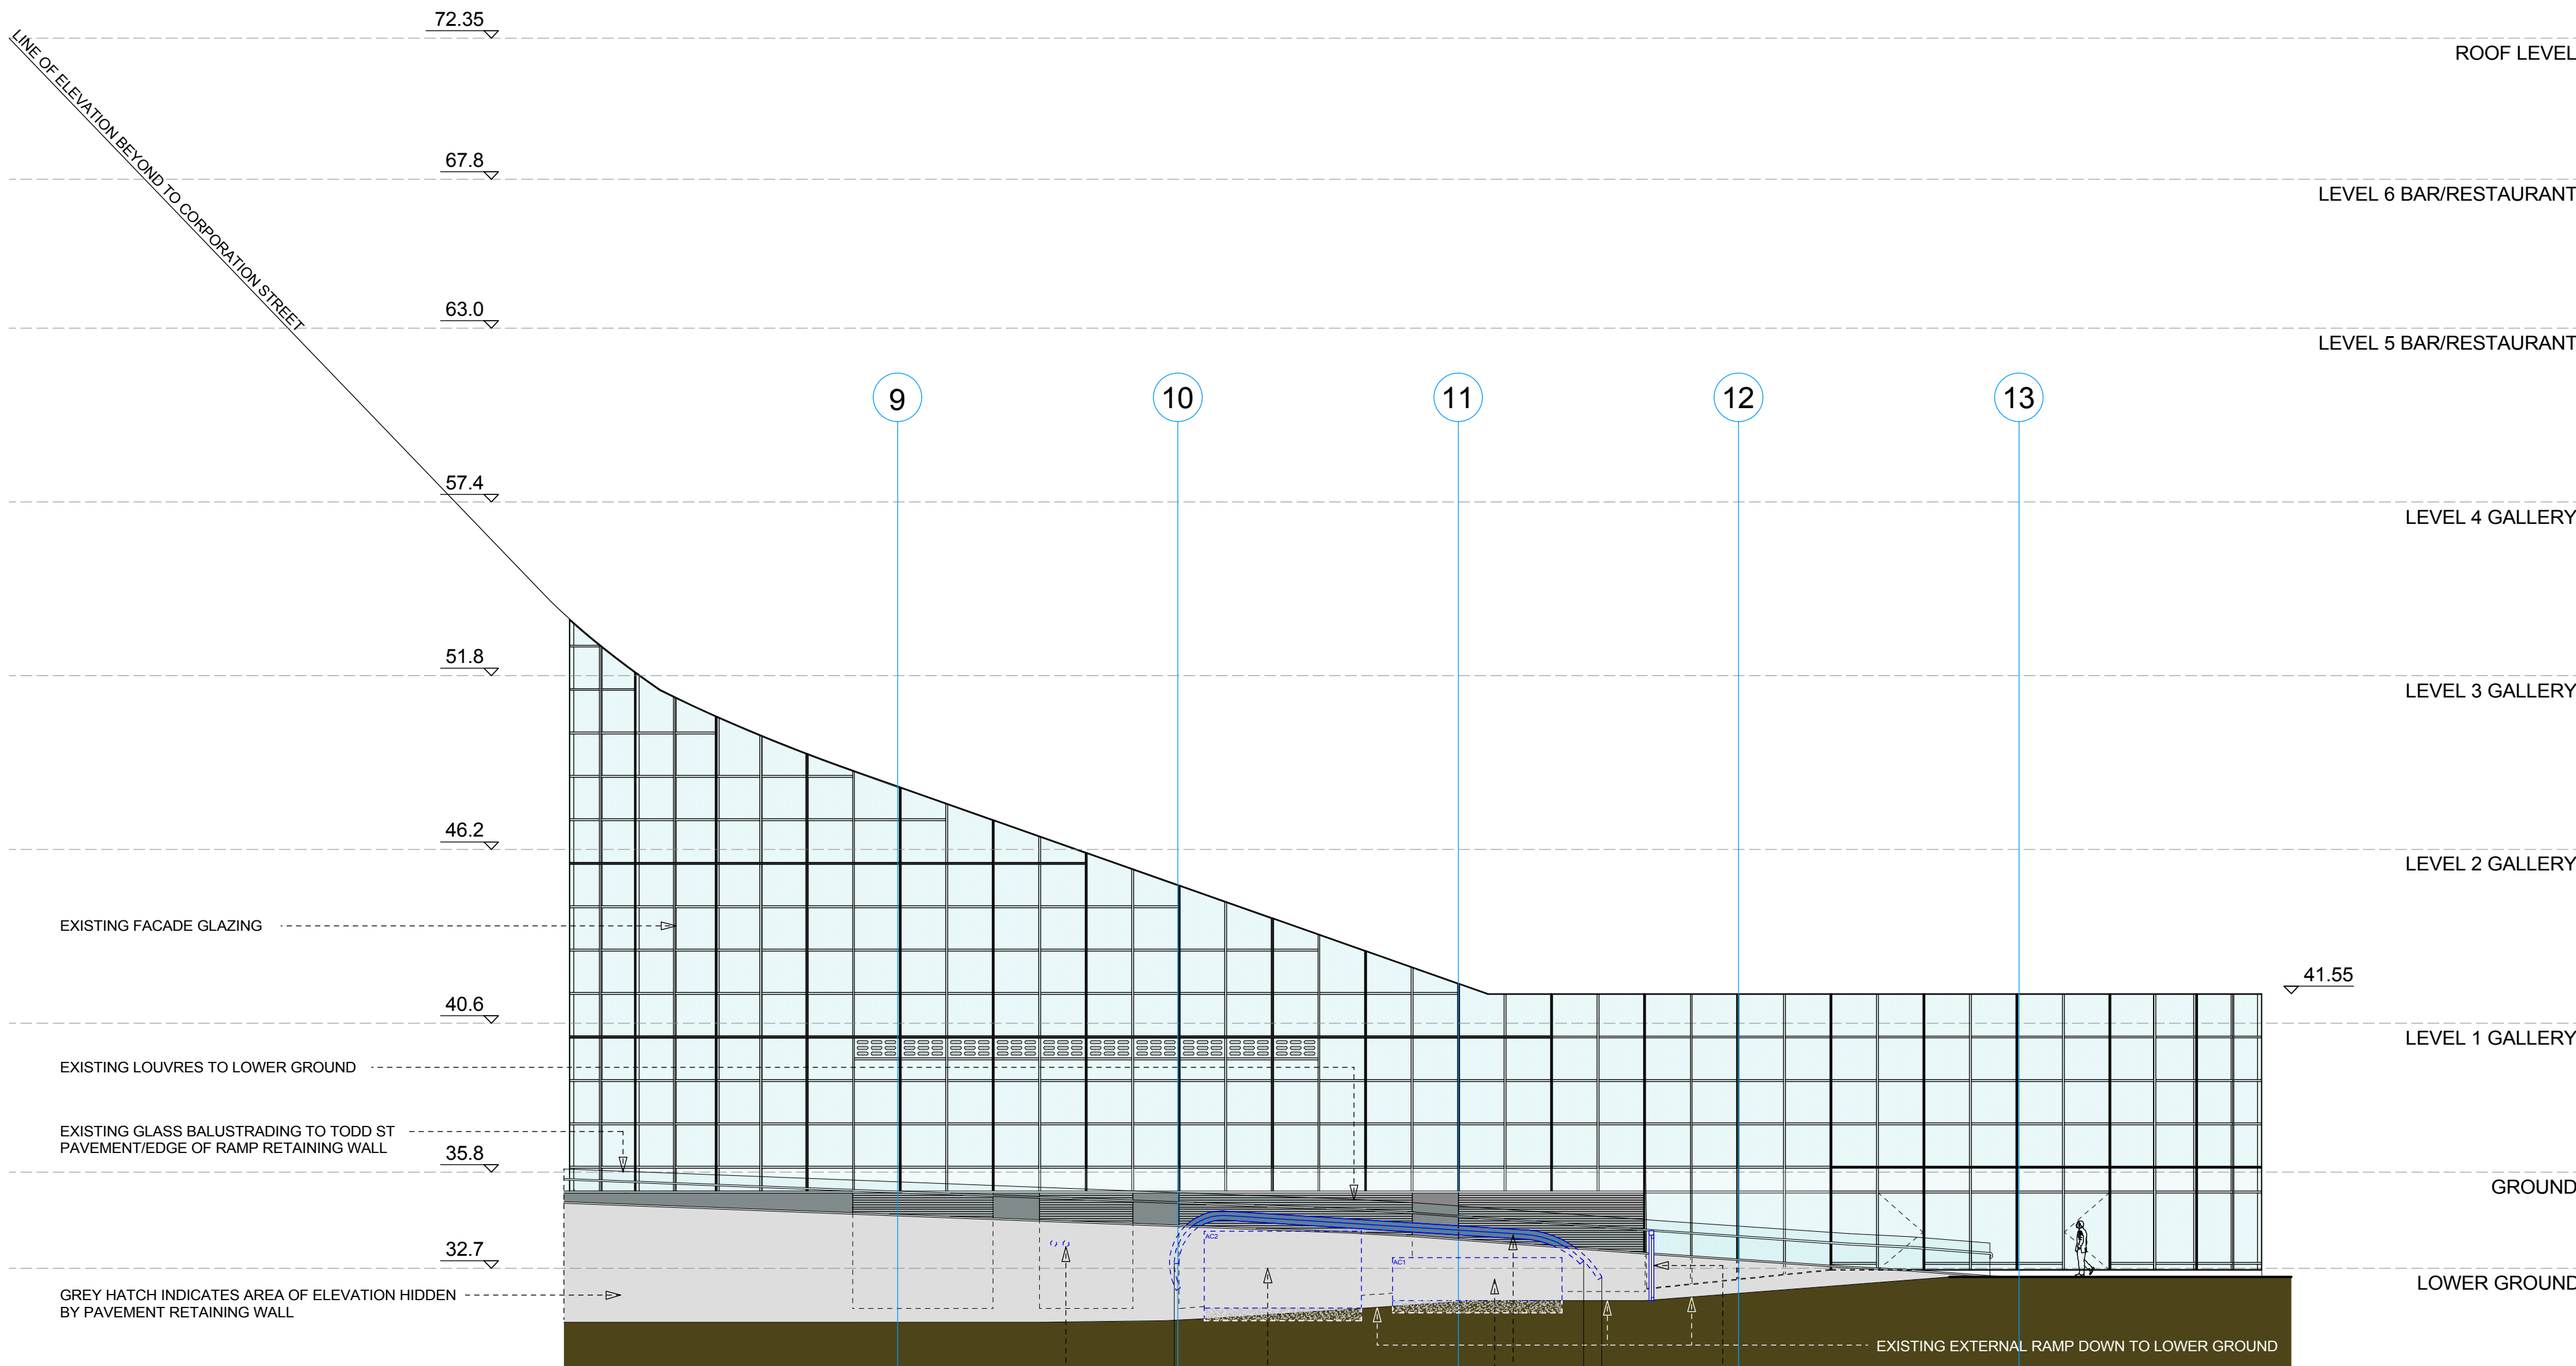


 

PROPOSED PART-ELEVATION TO TODD STREET - **VIEW 'A'**

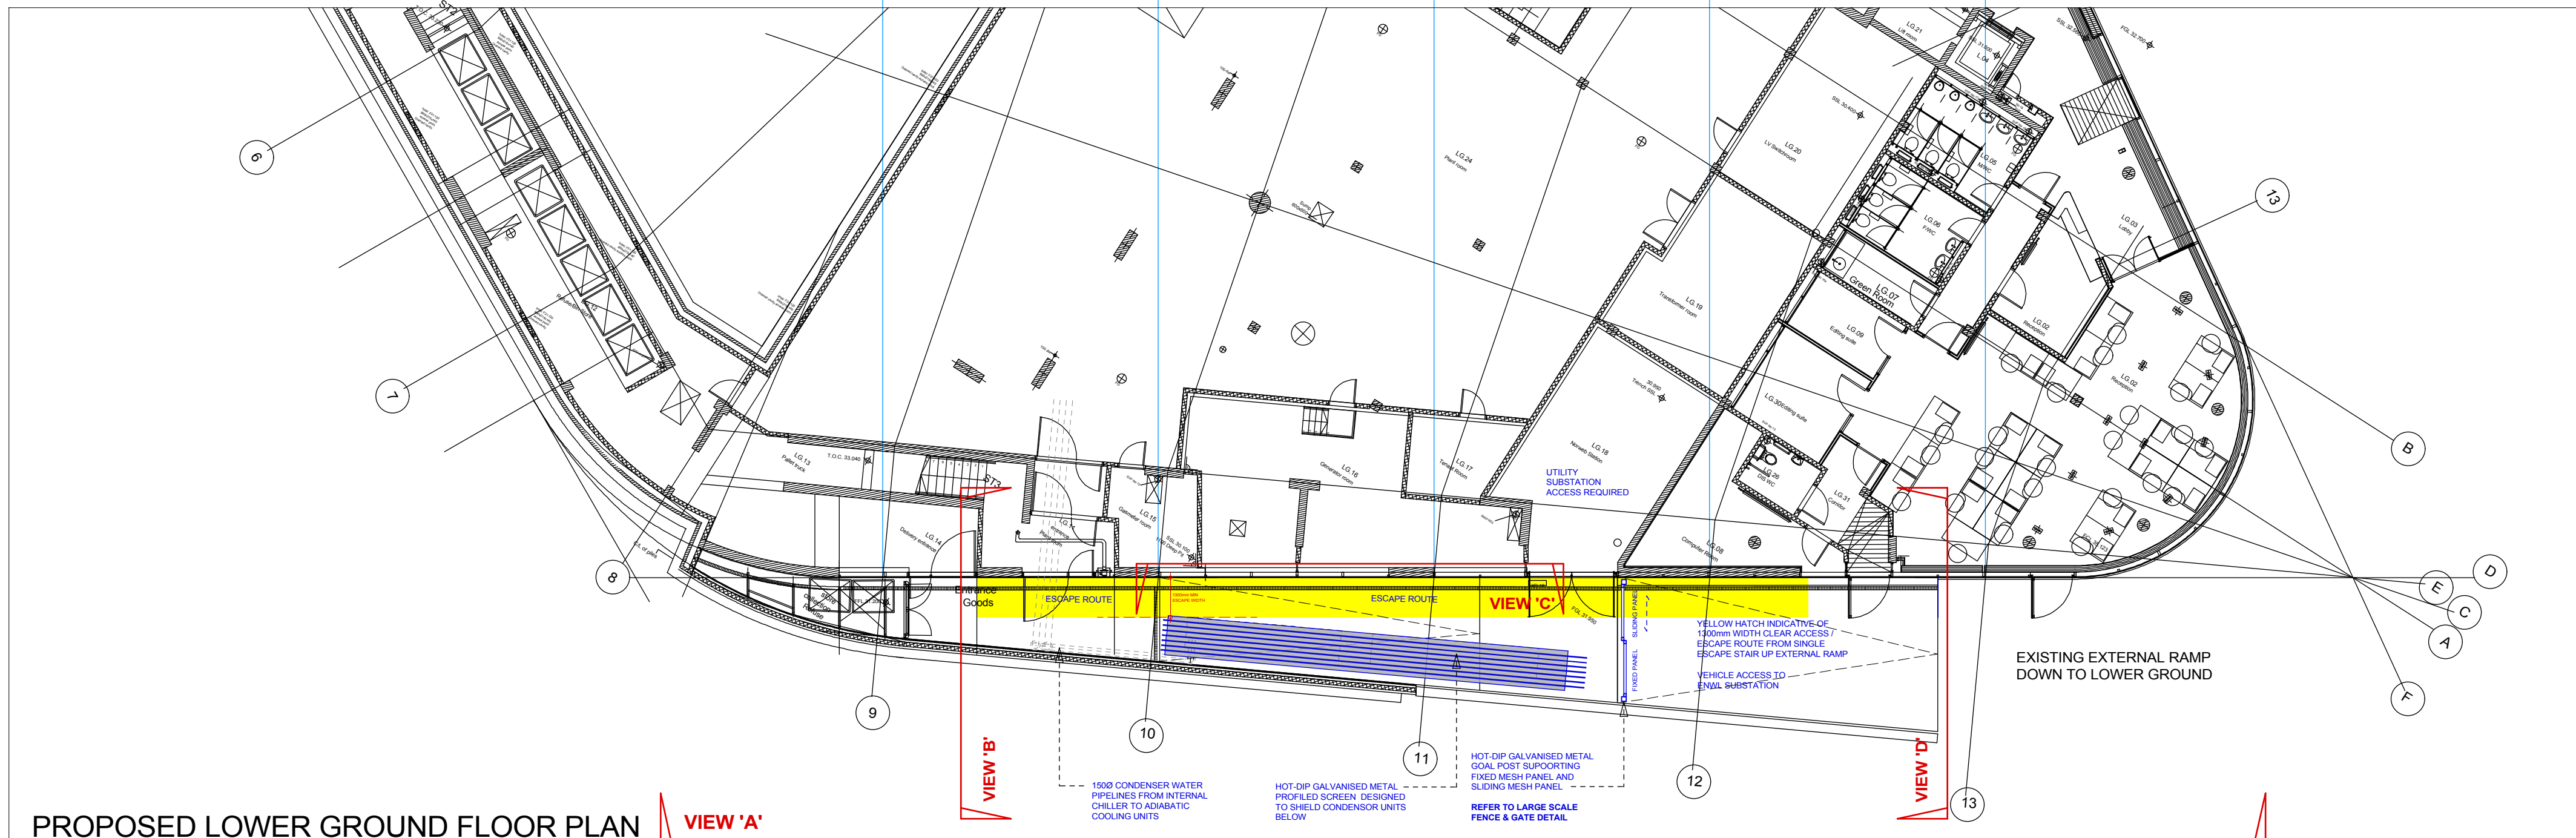


PROPOSED LOWER GROUND FLOOR PLAN **VIEW 'A'**

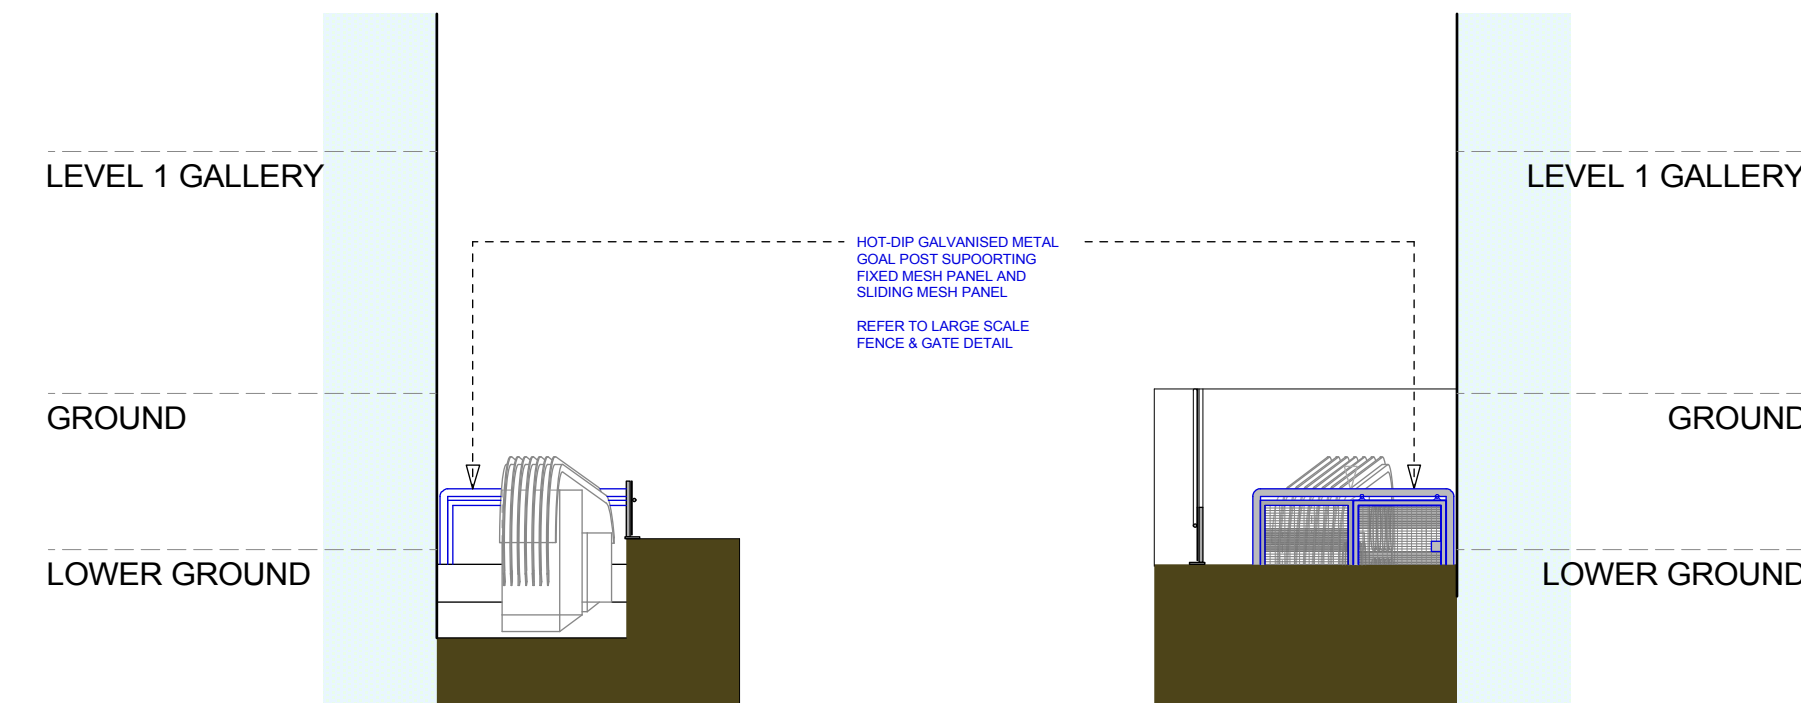


PROPOSED PART-ELEVATION **VIEW 'B'**


PROPOSED PART-ELEVATION **VIEW 'D'**

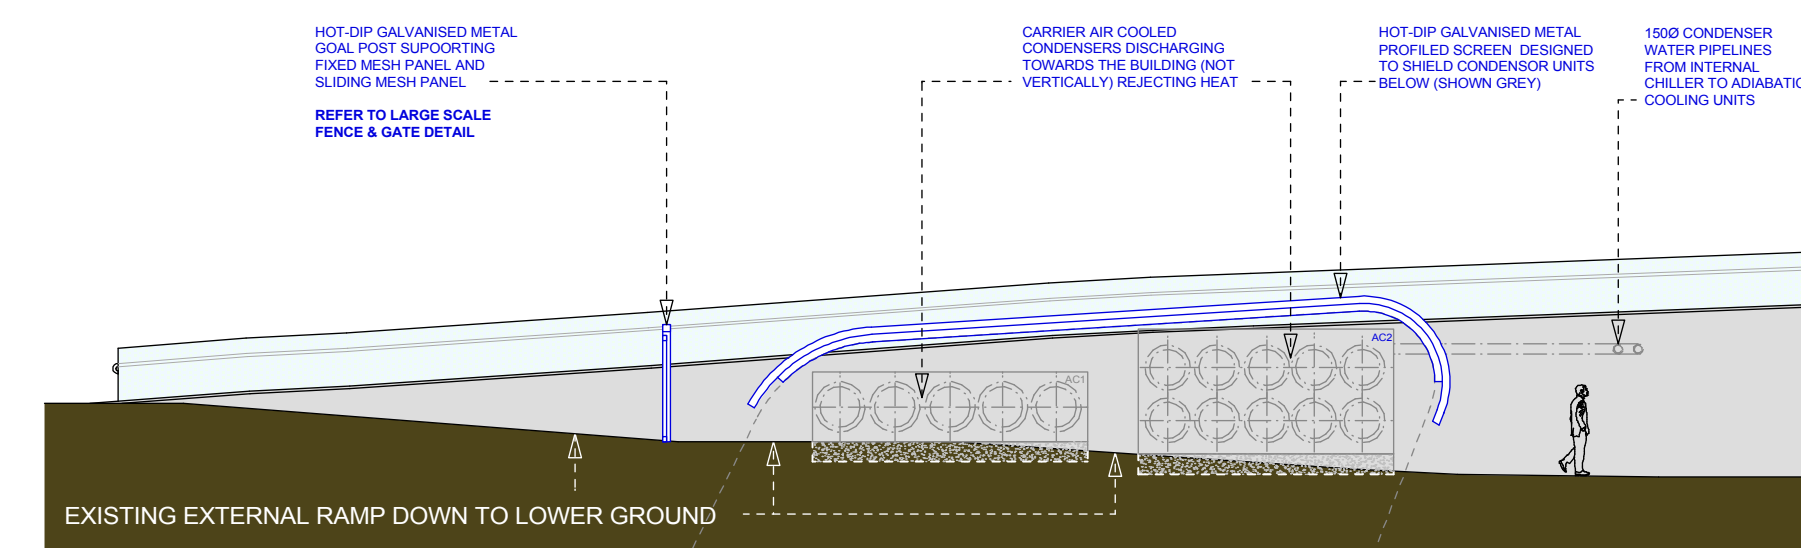

PROPOSED PART-ELEVATION (OPPOSITE VIEW A) - **VIEW 'C'**

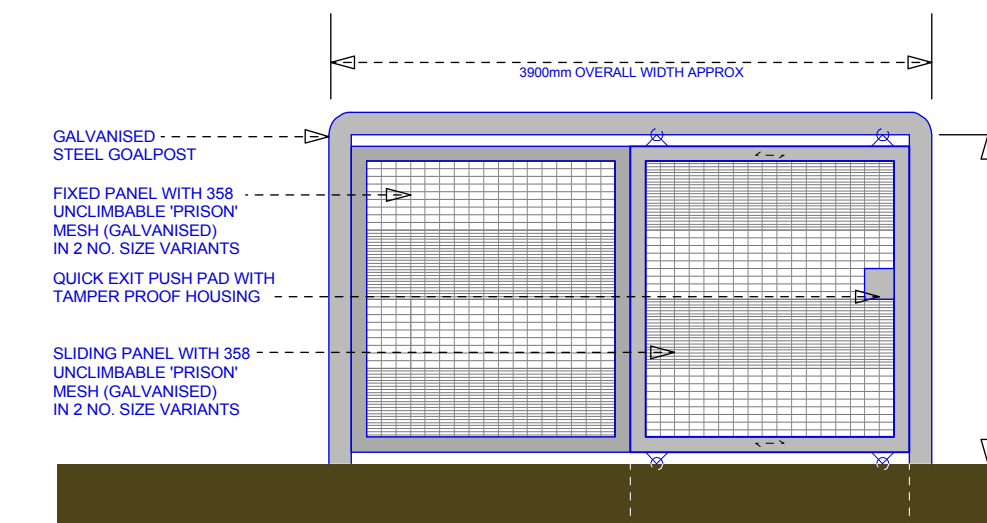

DETAIL ELEVATION OF FENCE & GATE (1:50 SCALE)

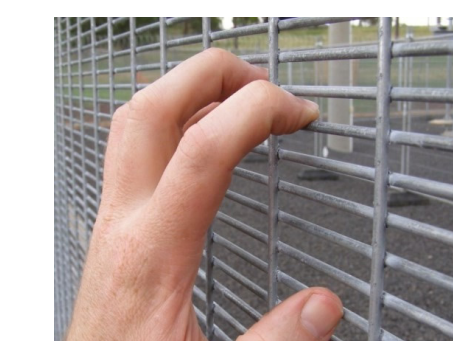

UNCLIMBABLE MESH SAMPLE

|   |            |       |          |
|---|------------|-------|----------|
| REV                                                                                                  | DATE       | DRN   | CHK      |
| PROJECT                                                                                              |            |       |          |
| Installation of Heat Rejection Units at the National Football Museum (Urbis), Manchester City Centre |            |       |          |
| CLIENT                                                                                               |            |       |          |
| Conlon Construction                                                                                  |            |       |          |
| DRAWING                                                                                              |            |       |          |
| Proposed Plan & Elevation to Todd Street Indicating Proposed Gate/Fence                              |            |       |          |
| SCALE                                                                                                | SHEET SIZE | DRAWN | CHECKED  |
| 1:150 / 1:50                                                                                         | @A1        | DL    | AS       |
| DATE                                                                                                 | 11.03.21   |       |          |
| BOWKER SADLERARCHITECTUR                                                                             |            |       |          |
| A: Hatherlow House, Hatherlow, Romley, Stockport SK6 3DY                                             |            |       |          |
| T: 0161 406 7333                                                                                     |            |       |          |
| E: office@bowker-sadler.co.uk                                                                        |            |       |          |
| W: www.bowker-sadler.co.uk                                                                           |            |       |          |
| JOB No                                                                                               | DRAWING No |       | REVISION |
| 21-023                                                                                               | 1006       |       |          |
| STATUS                                                                                               |            |       |          |
| Planning                                                                                             |            |       |          |