


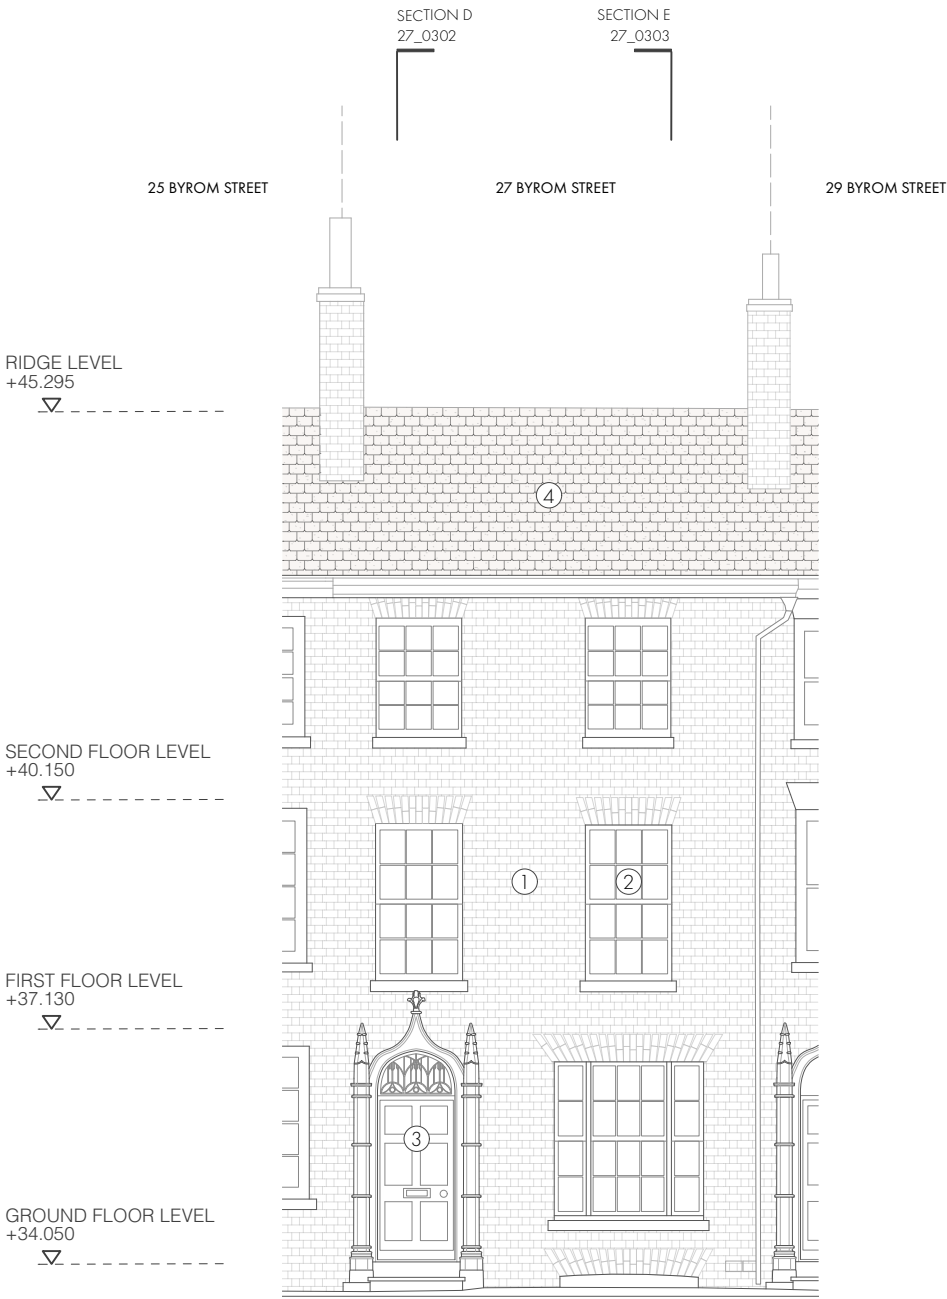

EXISTING FRONT ELEVATION



EXISTING REAR ELEVATION

 AREAS OF DEMOLITION (NEW STRUCTURAL LINTELS INSERTED)

ELEVATION MATERIALS KEY

- 1. RED BRICK IN FLEMISH BOND
- 2. WHITE PAINTED TIMBER SASH WINDOWS WITH PAINTED SANDSTONE DRESSINGS
- 3. PAINTED TIMBER DOOR, PAINTED GOTHIC DOORCASE AND GOTHIC FANLIGHT
- 4. SLATE ROOF
- 5. RED STOCK BRICK IN FLEMISH BOND

PROJECT : 27 BYROM STREET



EXISTING FRONT AND REAR ELEVATIONS
SCALE : 1:100

DWG NO : 27_0200

P L A N N I N G