



PROPOSED REAR & SIDE EXTENSIONS, 29a Rushberry Avenue, Manchester.

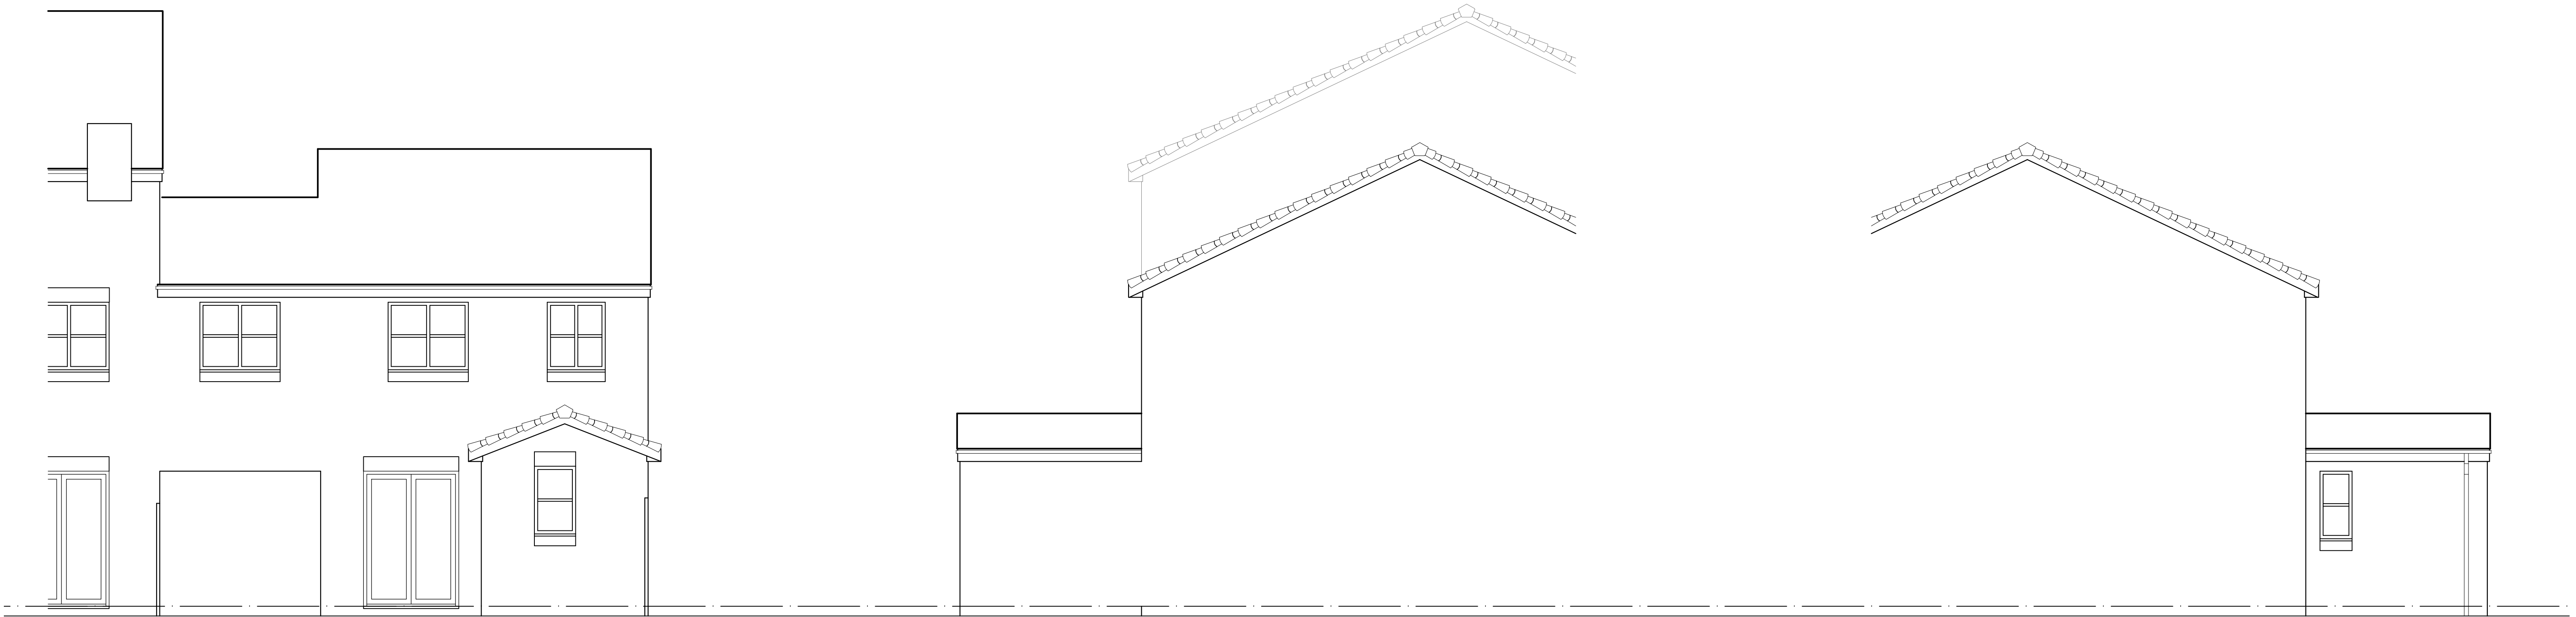

EXISTING REAR ELEVATION

EXISTING GABLE ELEVATION

EXISTING GABLE ELEVATION

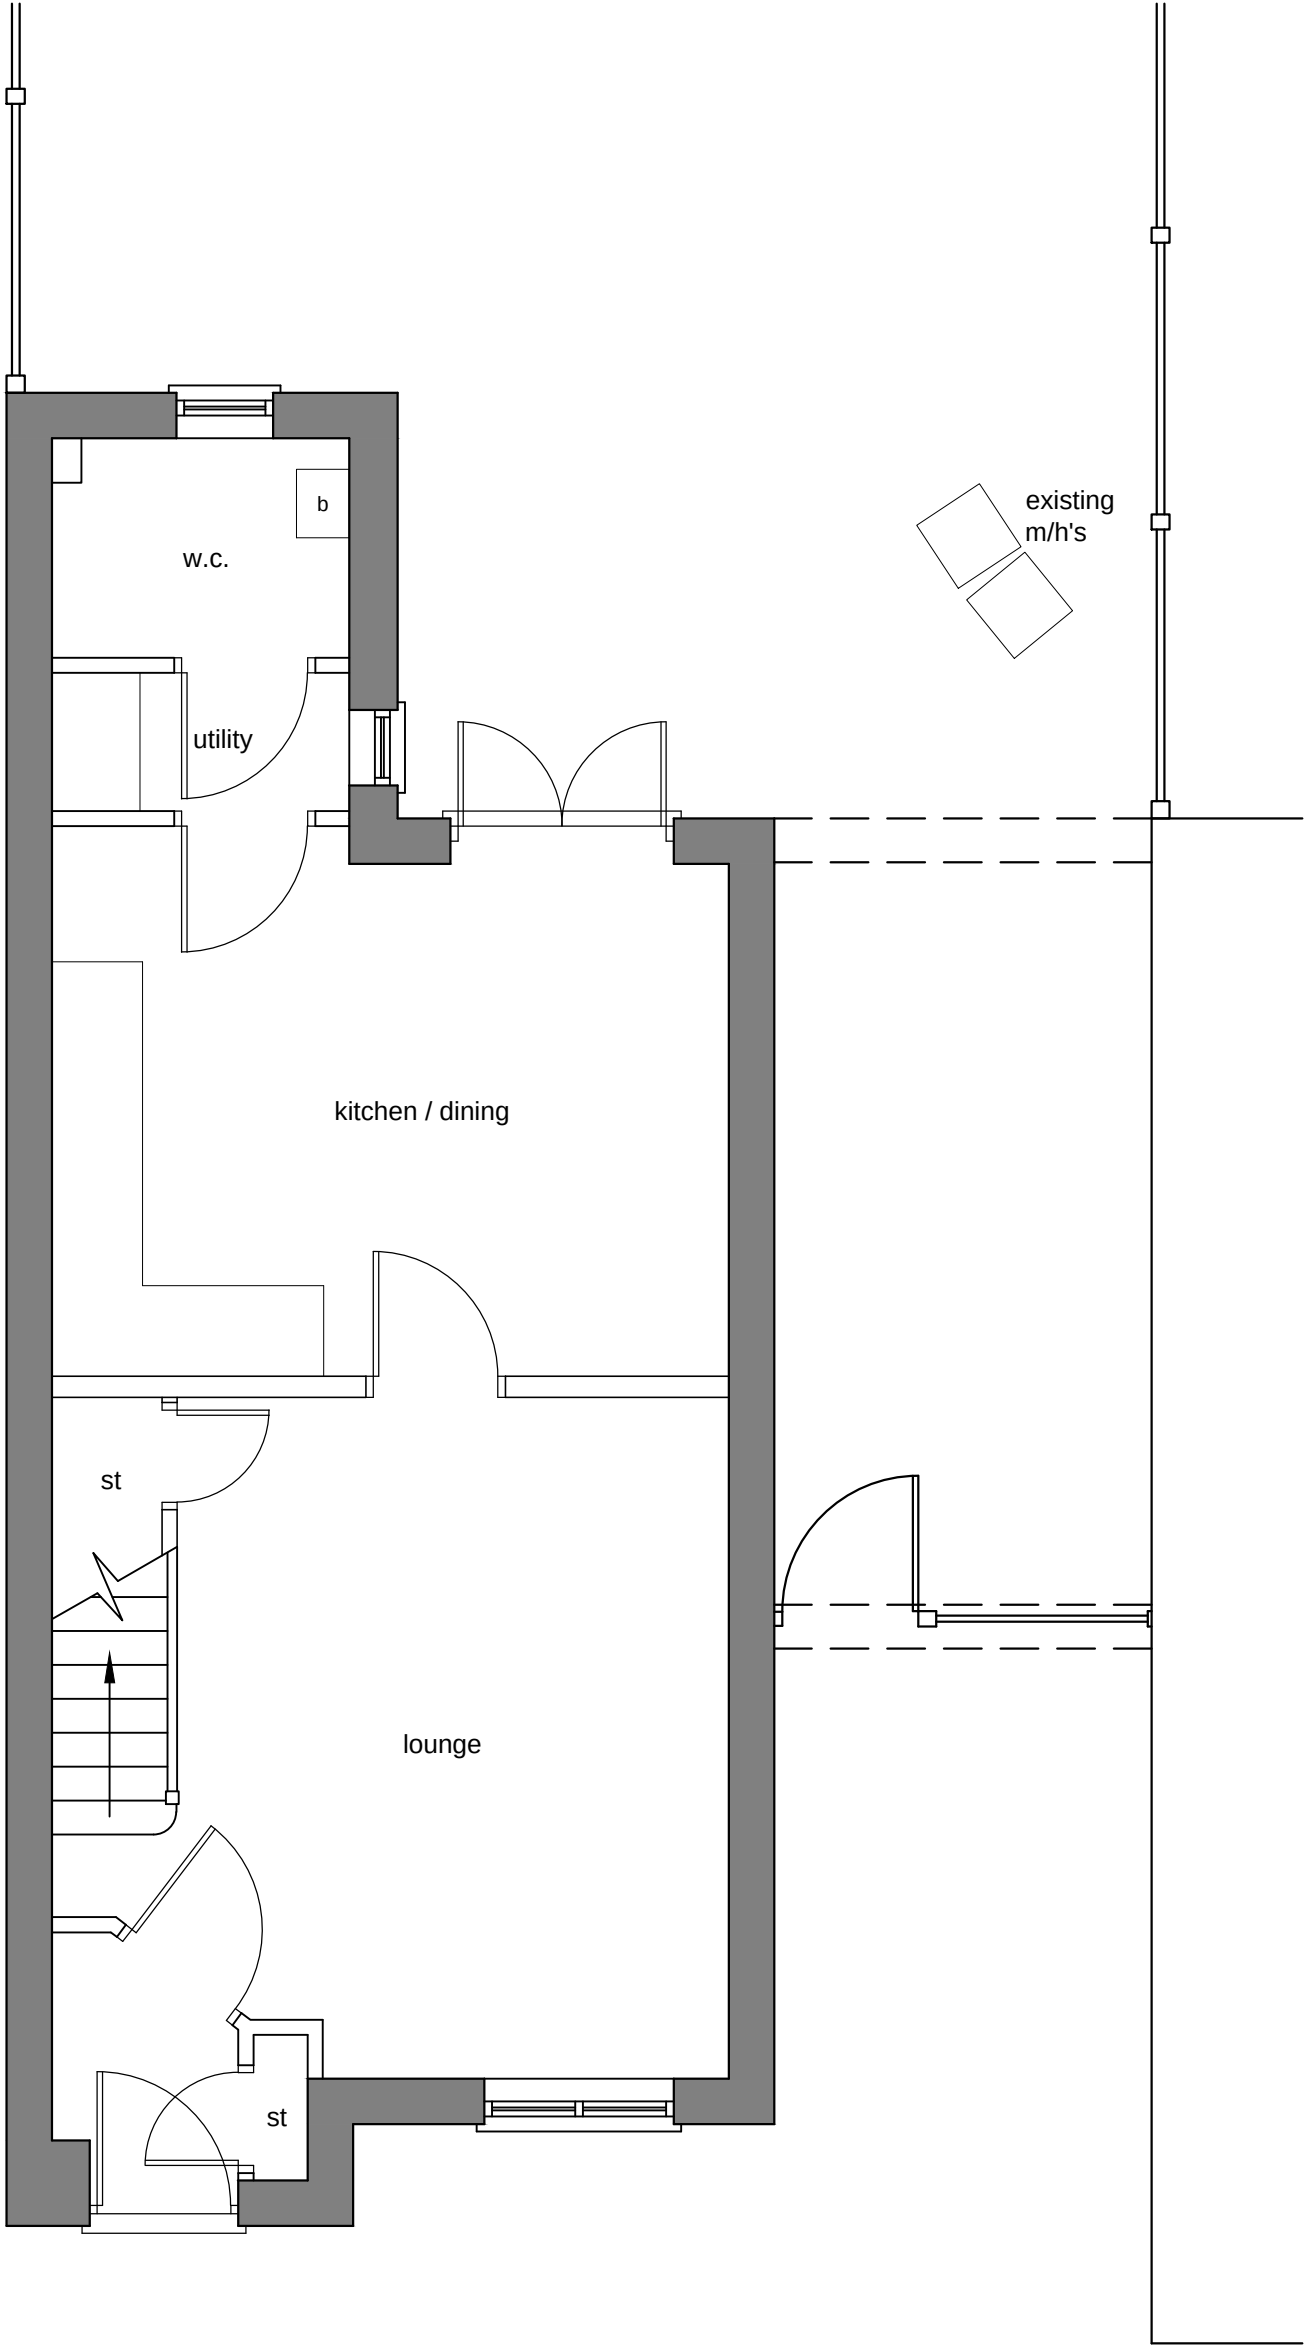

EXISTING GROUND FLOOR PLAN



EXISTING FRONT ELEVATION



PLANNING

P3	25-08-21	Existing front elevation added			DLM
P2	04-05-21	Planning issue			DLM
P1	21-05-21	Preliminary issue			DLM
Rev	Date	Detail			By
 Creating Spaces for Better Living M 07921 826 274 T 01942 564 089 E codesignservices@hotmail.co.uk 7 Milton Street Leigh Lancashire WN7 4EB CONCISE ARCHITECTURAL DESIGN SERVICES					
Contractor					
Client					
MS T. OJO					
Project Title					
PROPOSED REAR AND SIDE EXTENSIONS 29a RUSHBERRY AVENUE, MANCHESTER					
Drawing Title					
EXISTING PLAN AND ELEVATIONS					
Scale	Date	Design	CAD	Checked	
1:50 @ A1	May 2021				
Drawing No.	2143-01				Rev P3
Base Dwg xref.					