


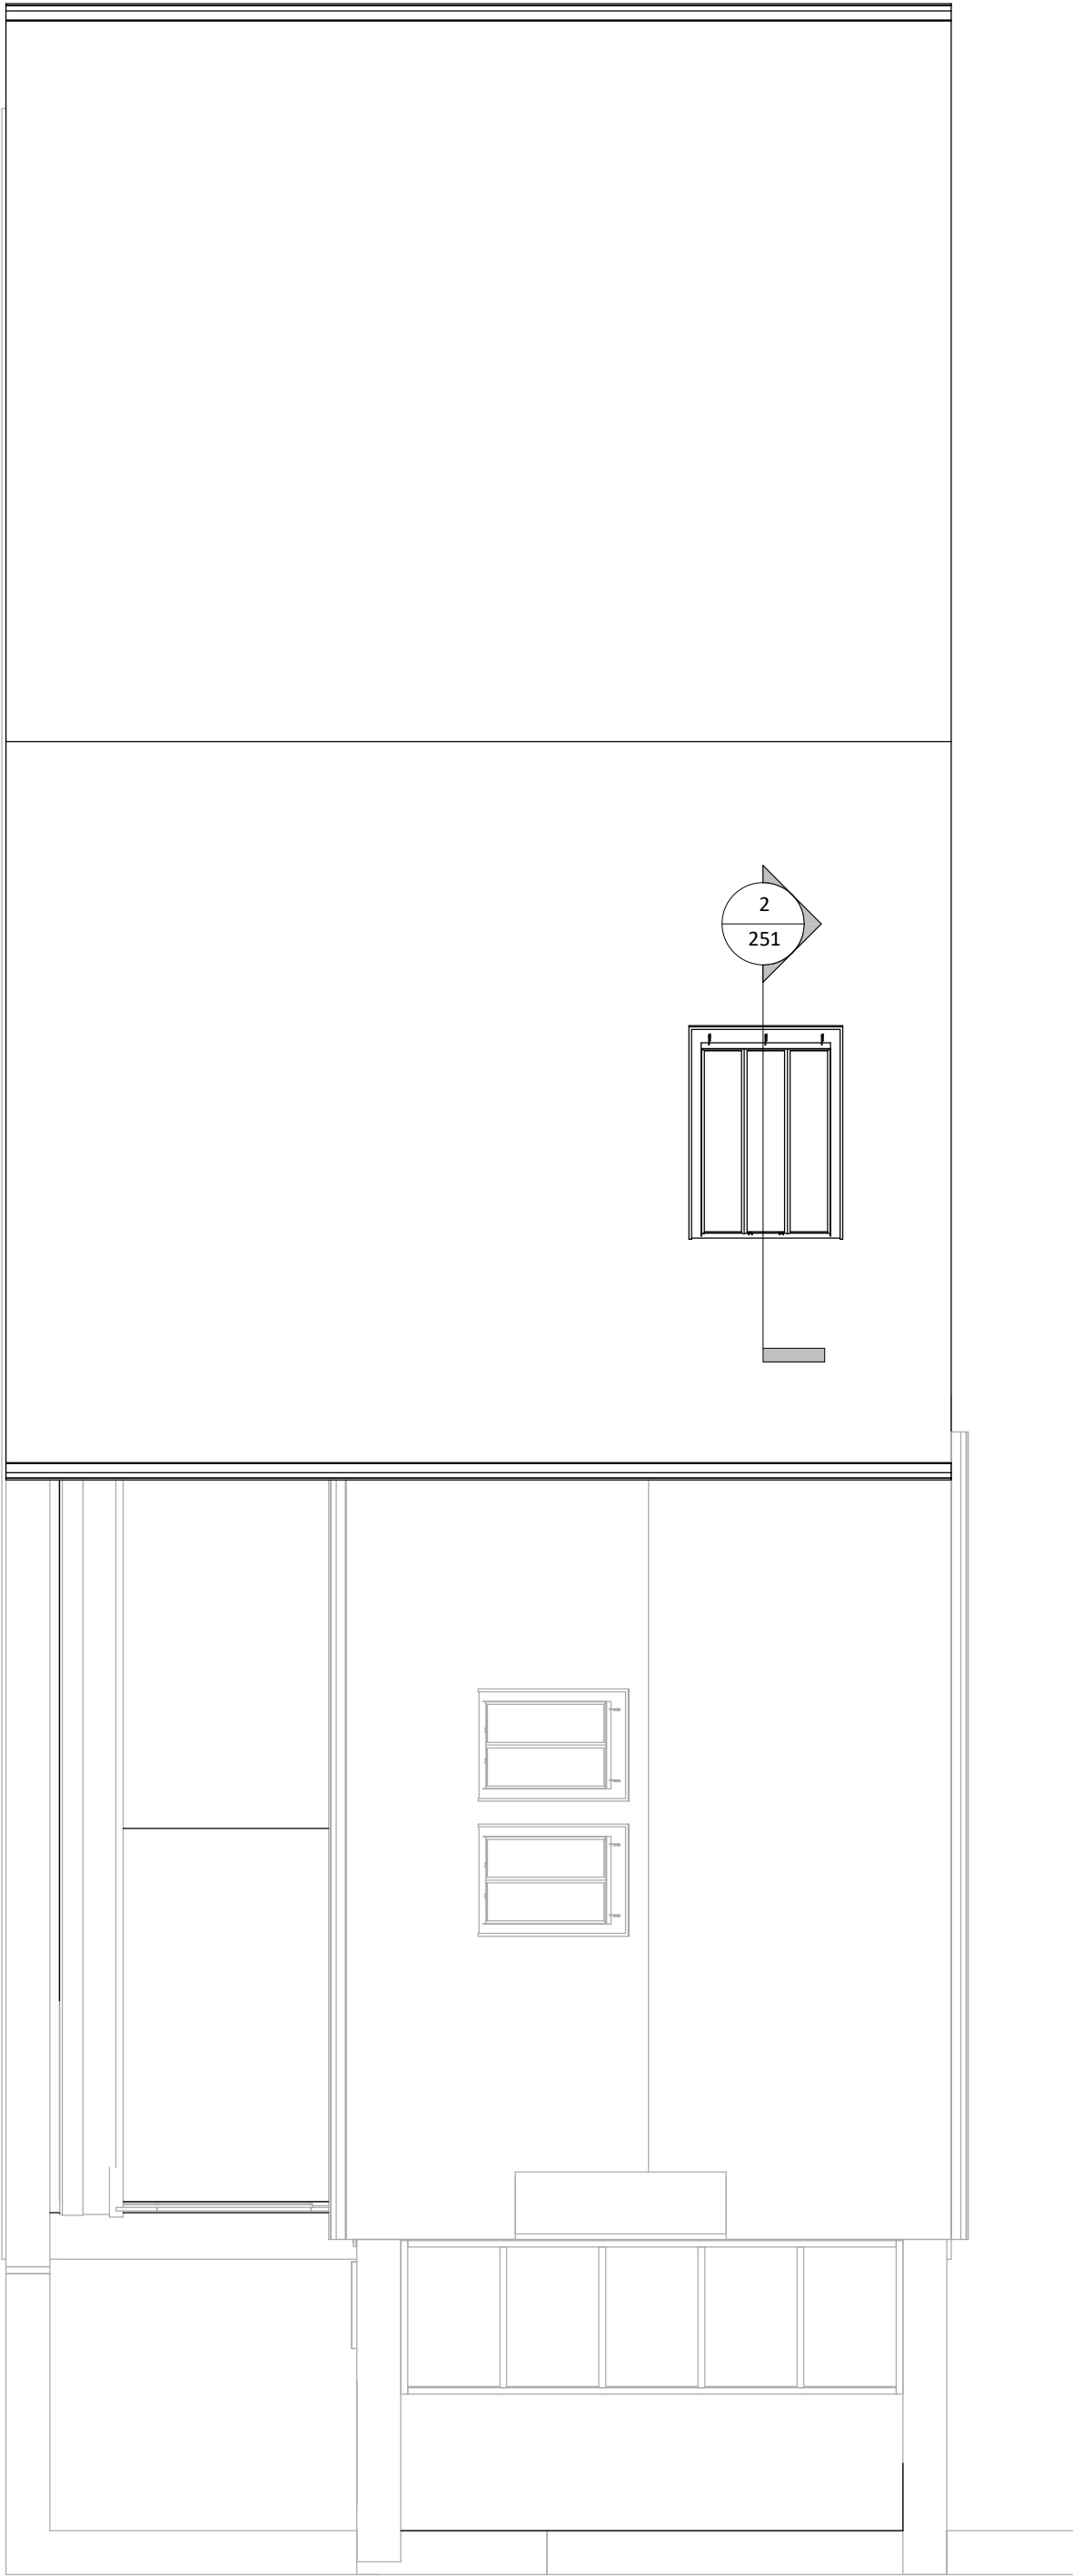


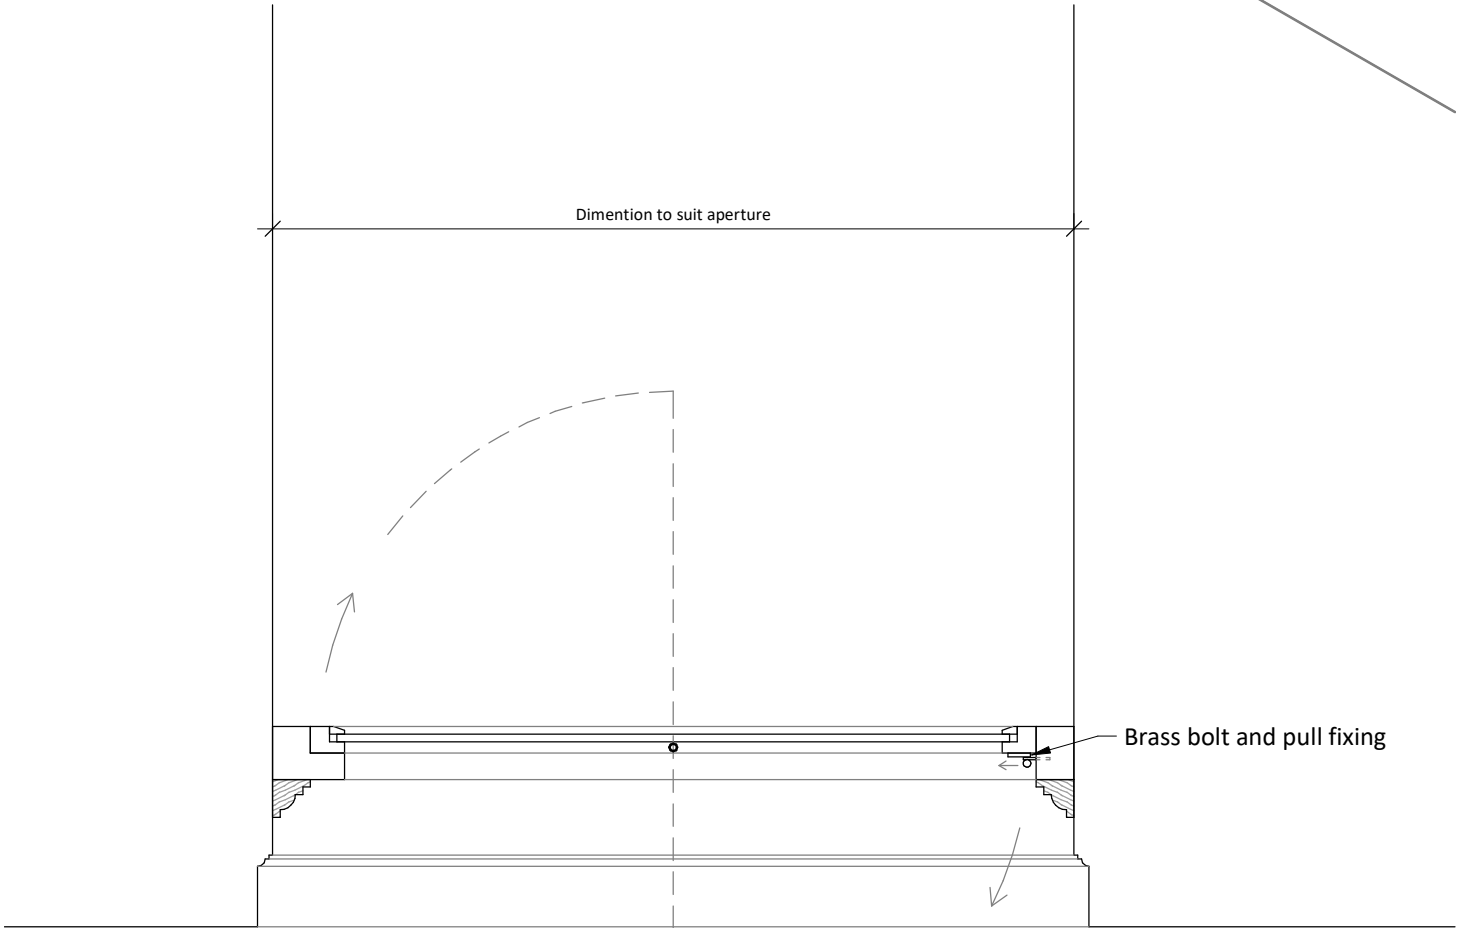

03 Roof Plan
1 : 50

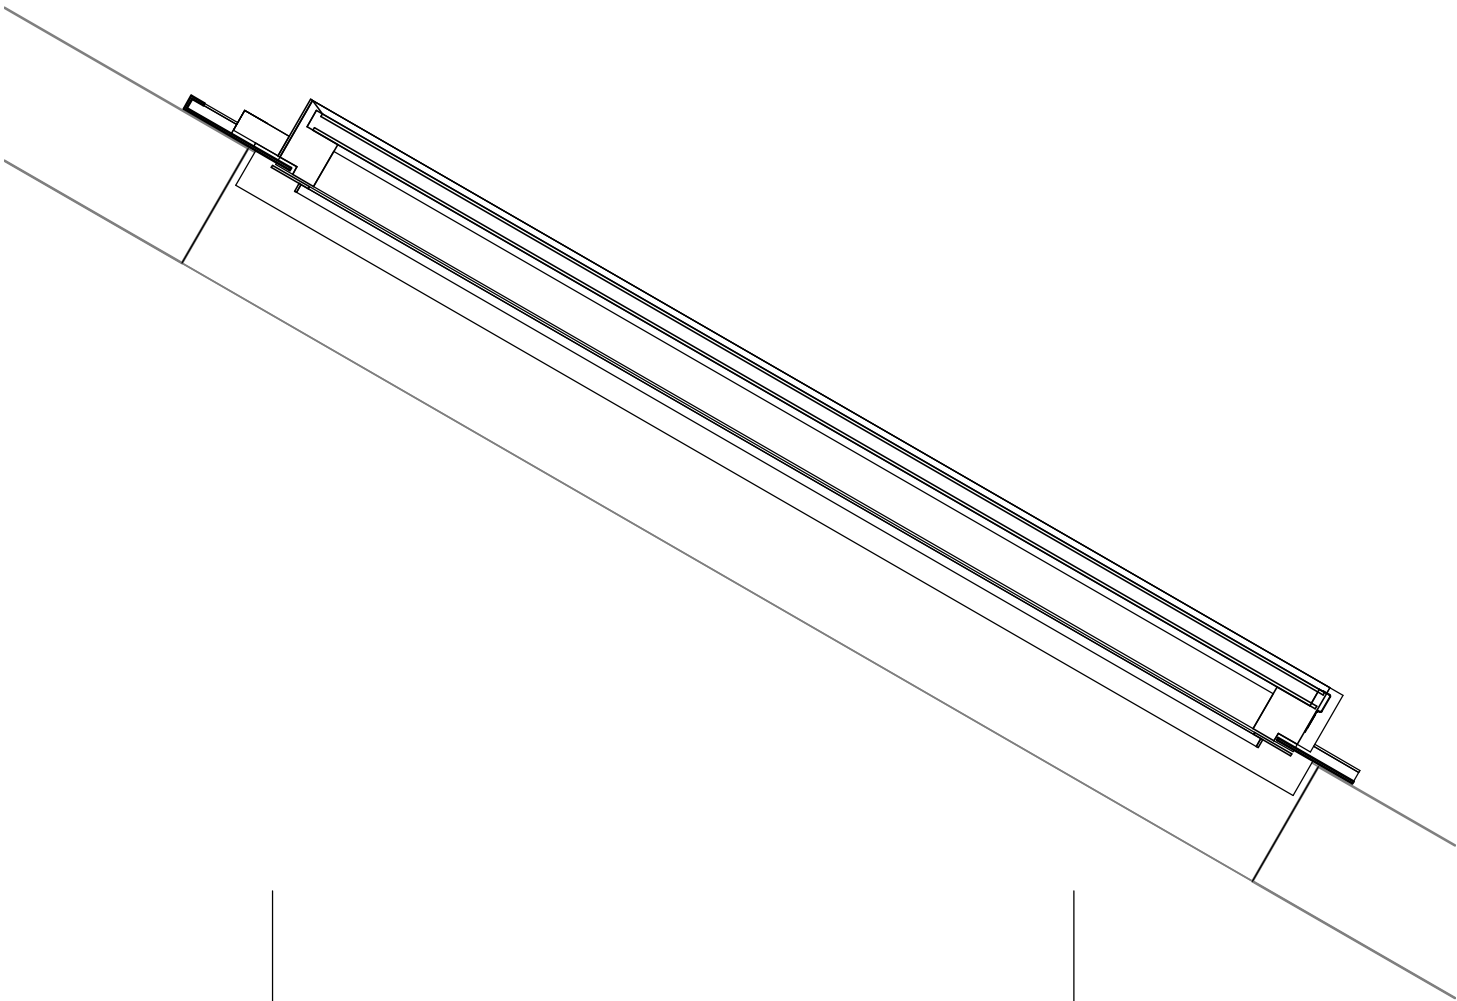

2 Lead light section
1 : 10

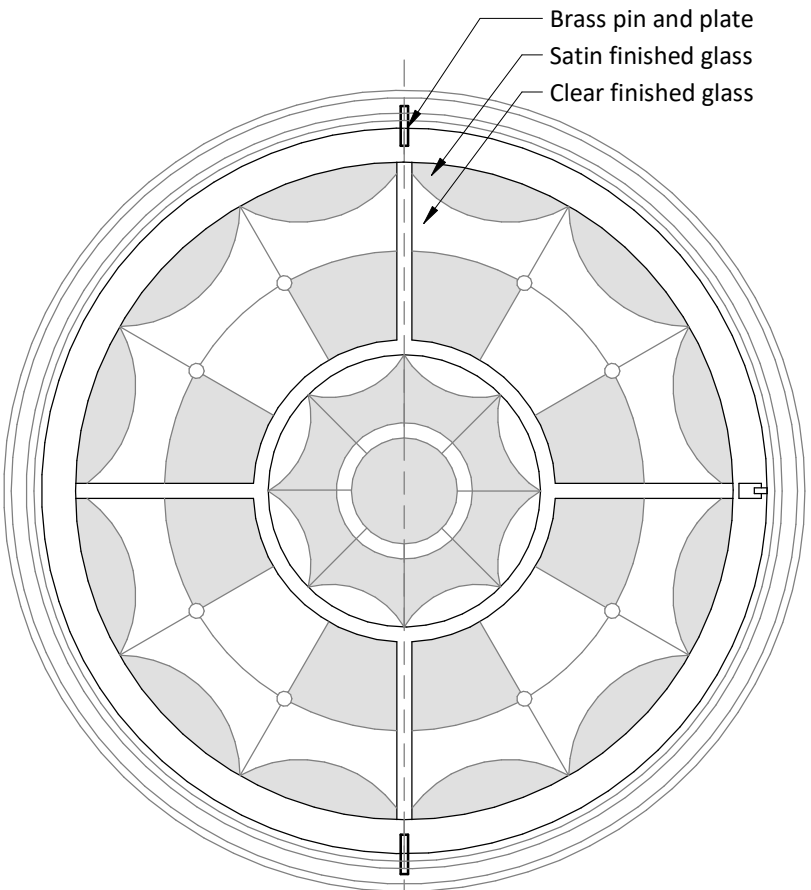

Lead Light Plan
1 : 10

Rev	Date	Int	Description
-----	------	-----	-------------

btp
ARCHITECTS

RIBA
Chartered Practice

Client:
Nilesh Bhatt

Project:
**13 St John Street,
Manchester**

Description:
Lead light detail

Purpose of Issue:			
Building Regulations			
Drawn By:	Checked By:	Date:	Scale @ A2:
HP	VS	07/20/20	
Job No:	Status Code:	Drawing No:	Rev:
3521	S2	251	
File Identifier:			
SJ-BTP-00-D-DR-A-3521_251			
Elizabeth House, 486 Didsbury Road, Heaton Mersey, Stockport, SK4 3BS t 0161 443 1221 e info@bernardtaylor.co.uk w www.btparchitects.co.uk			