



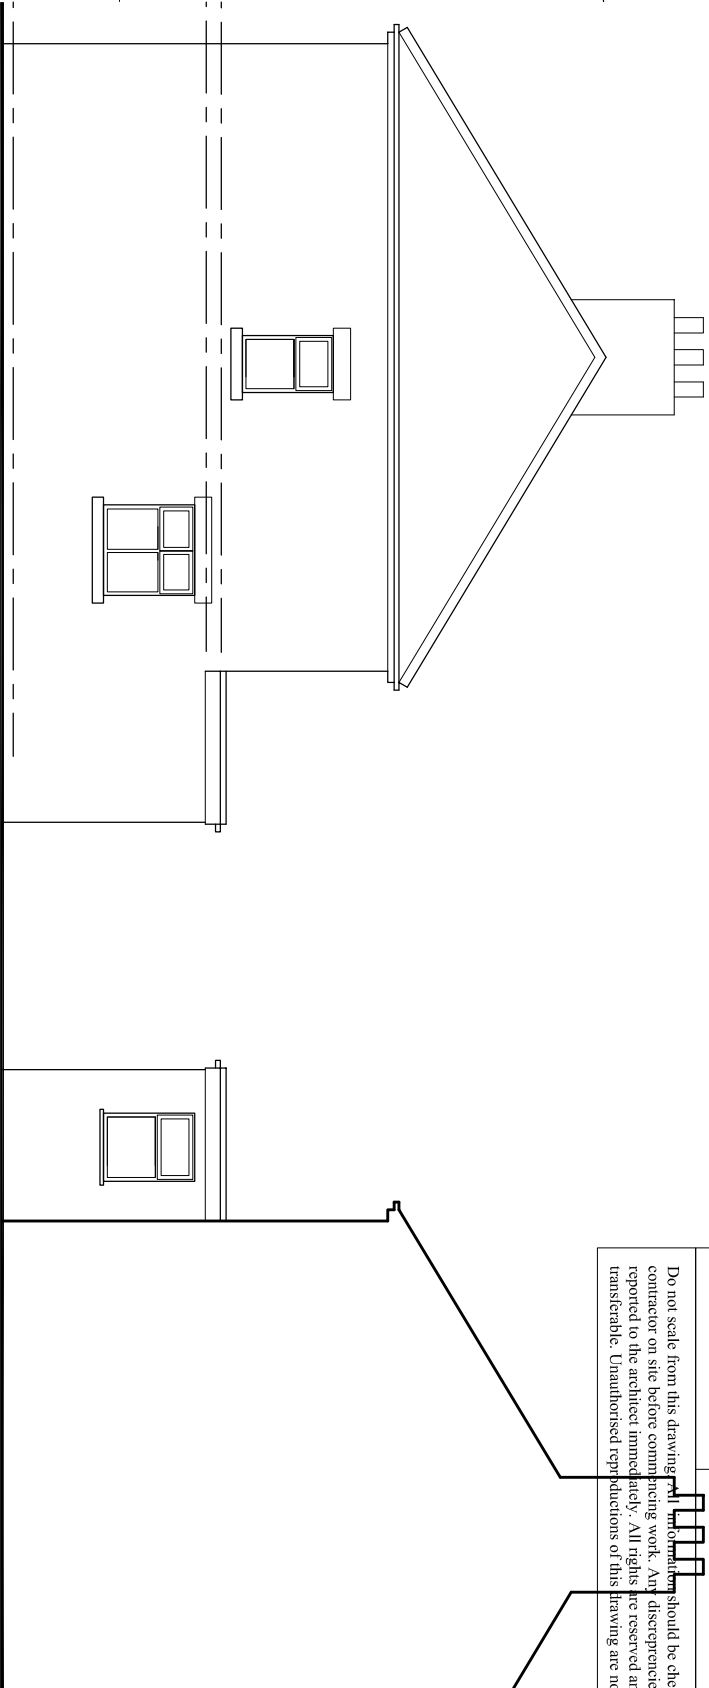


EXISTING SIDE ELEVATION


EXISTING SIDE ELEVATION

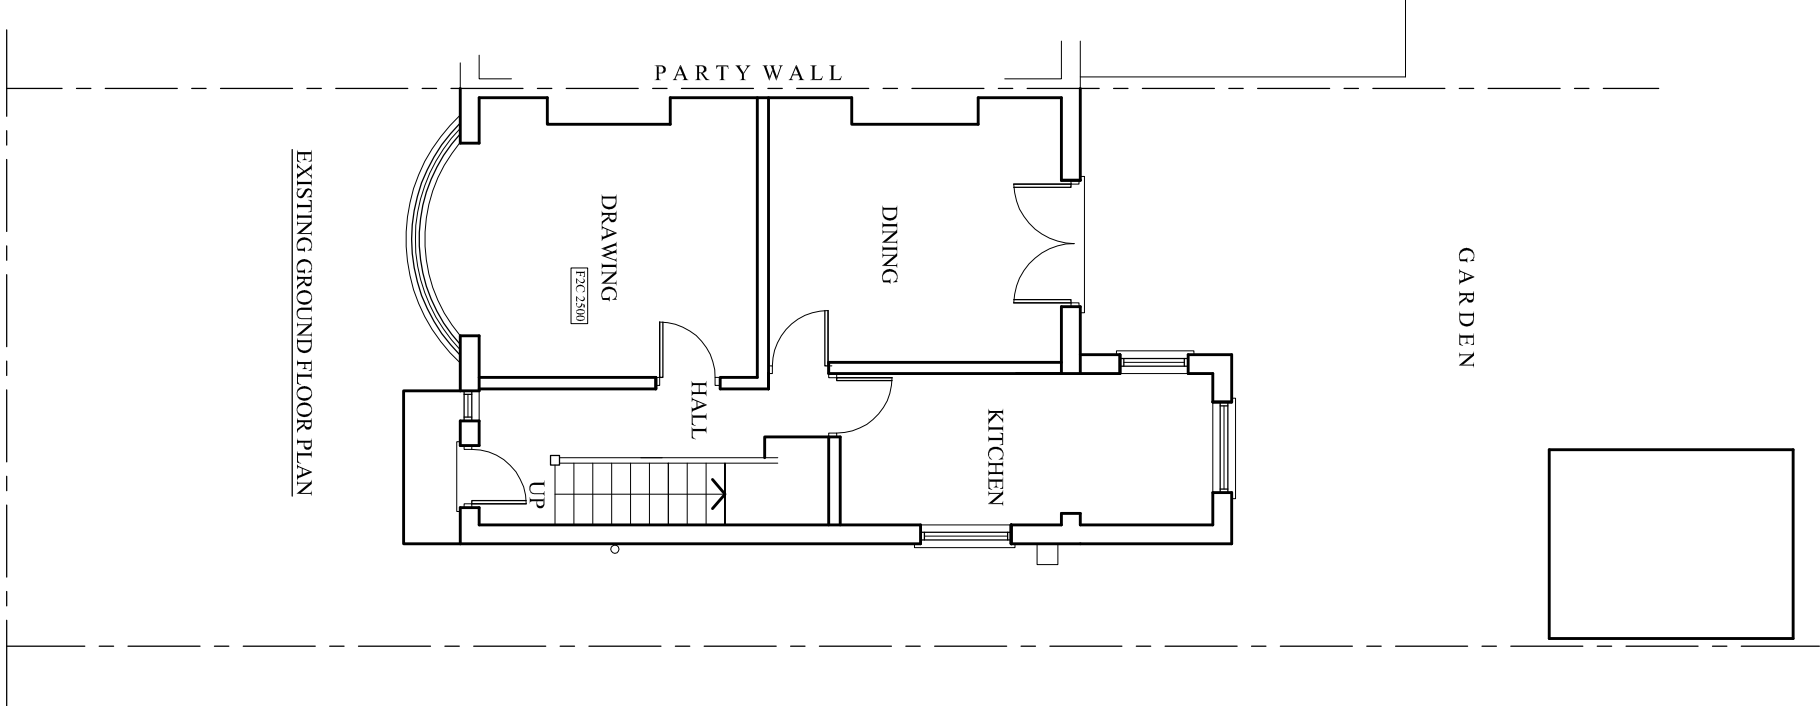

EXISTING GROUND FLOOR PLAN

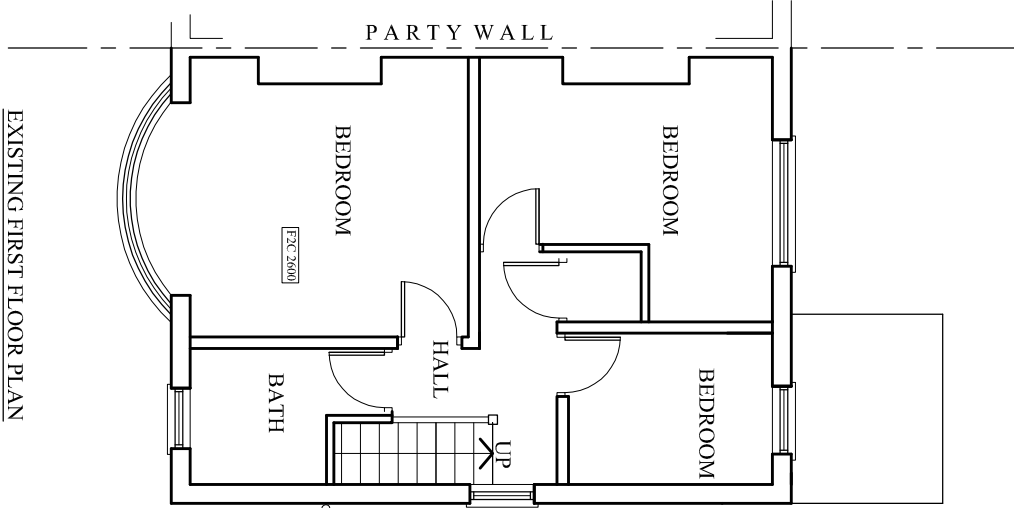

EXISTING FIRST FLOOR PLAN

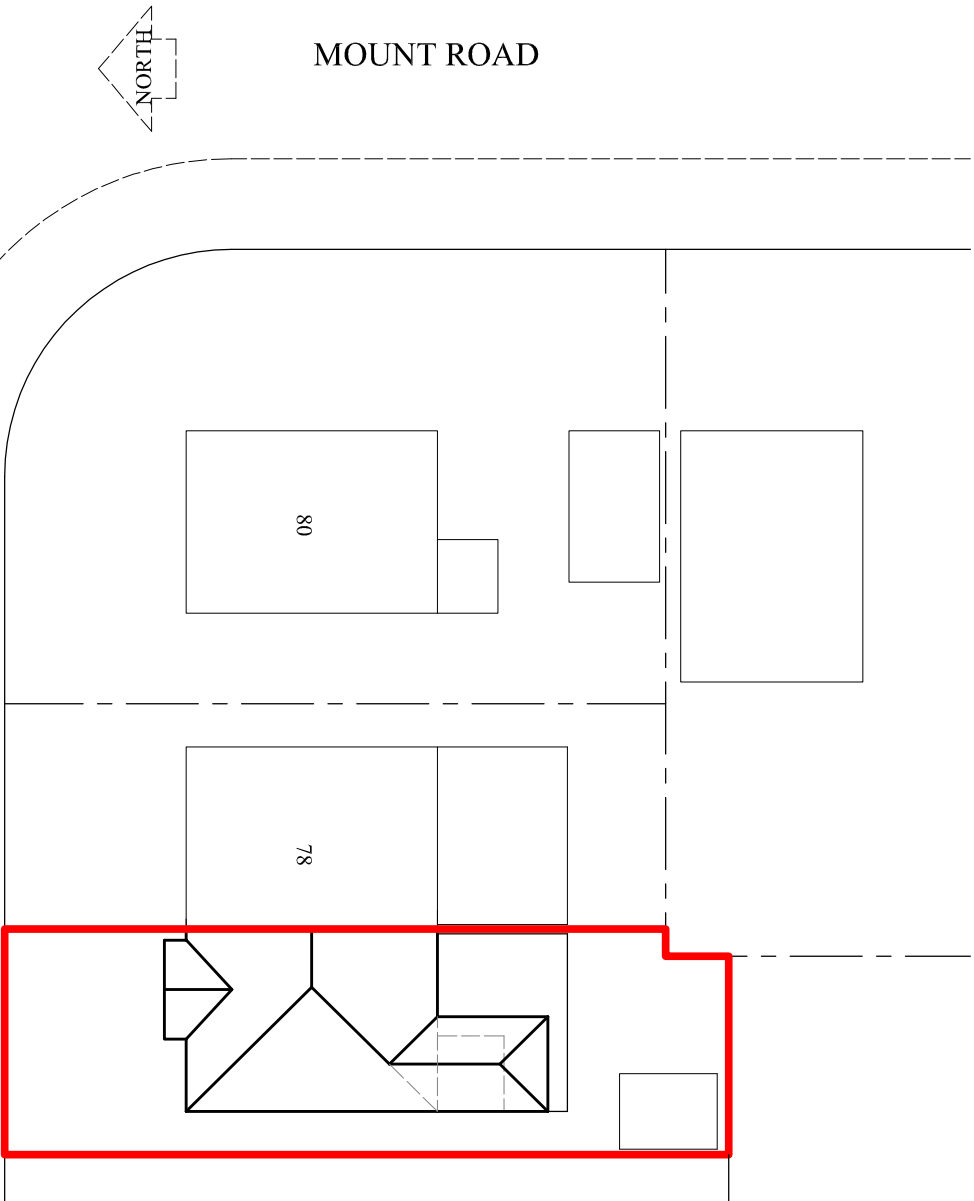

LOCATION/SITE PLAN

1:250

MATTHEWS LANE

**PROJECT**  
76, Matthews Lane,  
Longisht

**CLIENT**  
Mr. Lugman Ahmed

**DRAWING TITLE**  
Existing Plan

**JOB No**  
NA-P01

**SCALE**  
1:100@A3

**DATE**  
July 2021

**REVISION**  
-

**t:** 0782 895 3405

**e:** niamat@hotmail.co.uk