


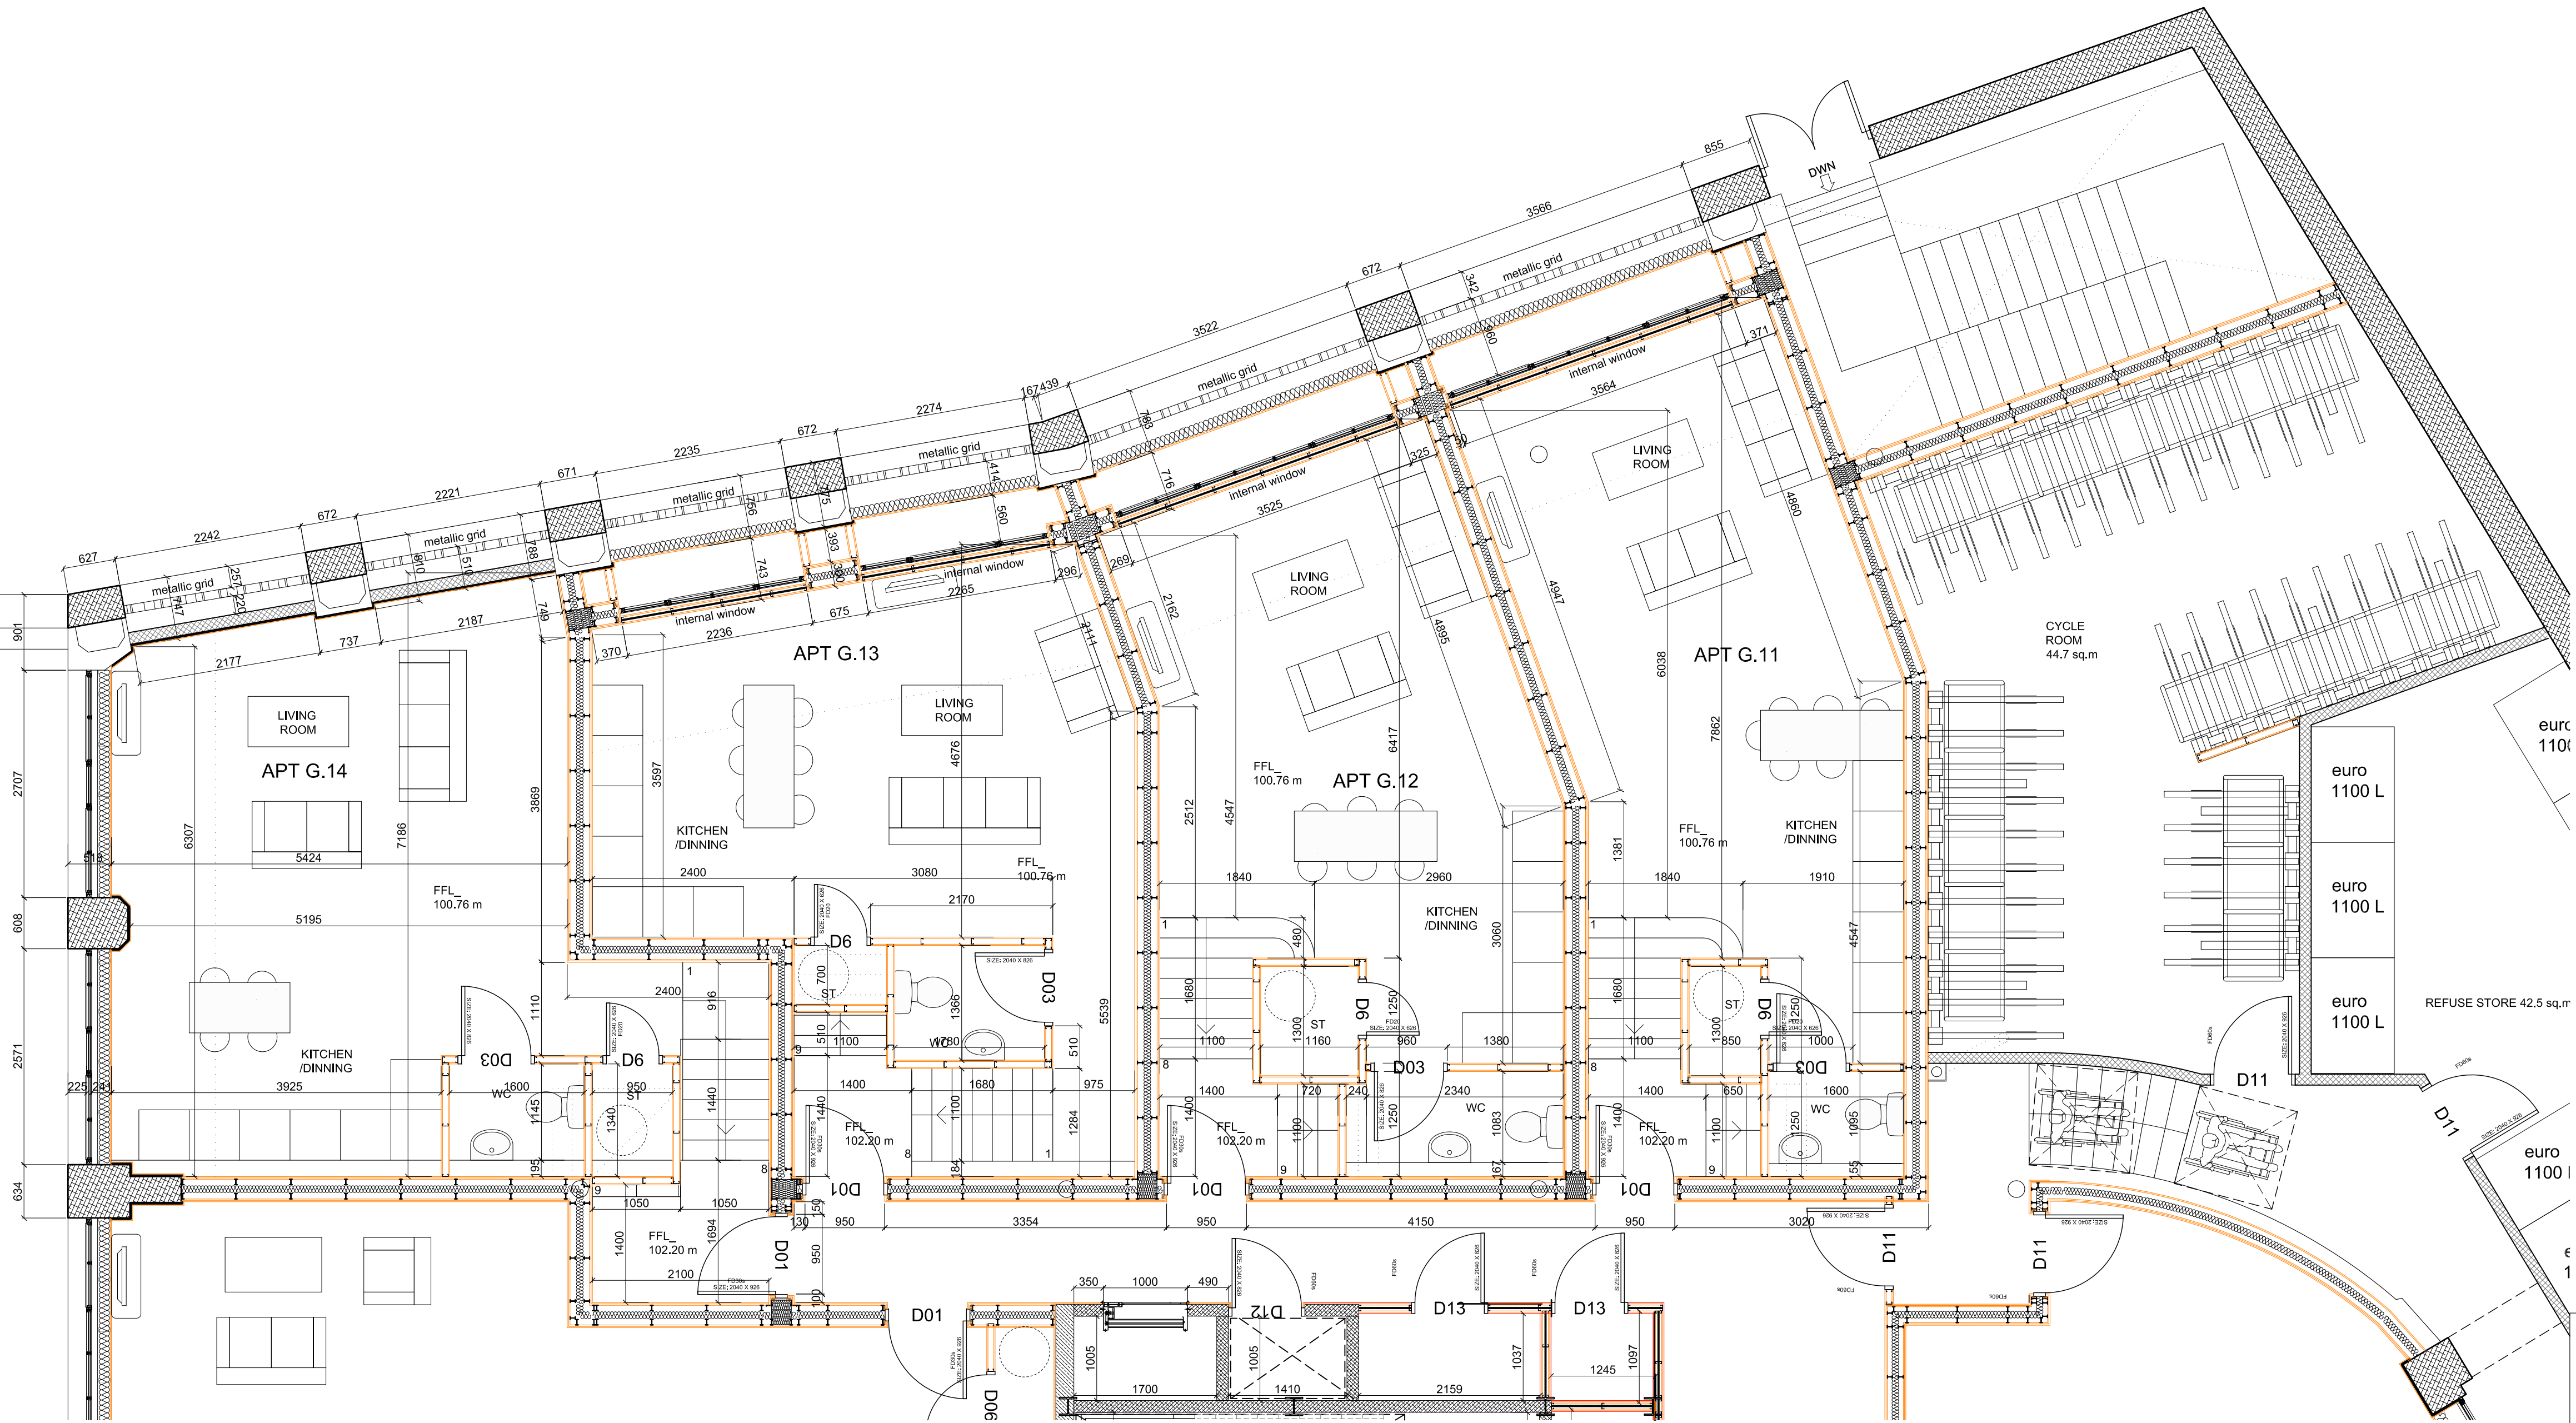

PLANNING ISSUE

SUBJECT TO LOCAL AUTHORITY APPROVAL

A	FIRST ISSUE	DR	23.04.21
REV	AMENDMENTS	BY	DATE
PROJECT PROPOSED DEVELOPMENT BARCLAY HOUSE WHITWORTH STREET WEST MANCHESTER			
CLIENT Mr KA FAN			
DRAWING TITLE PROPOSED LOWER GROUND FLOOR PLAN			
DRAWN	DR	DATE	23.04.21
CHECKED		SCALE	1:50 (A1)
APPROVED			
HOWARD & SEDDON A.R.I.B.A. CHARTERED ARCHITECTS 64 WASHWAY ROAD, SALE, CHESHIRE M33 7RE. TEL No. 0161 - 973 8296 FAX No. 0161 - 962 3485 e-mail : admin@howardandseddon.co.uk			
JOB No.	12,982	DRG No.	D11
		REVISION	A