



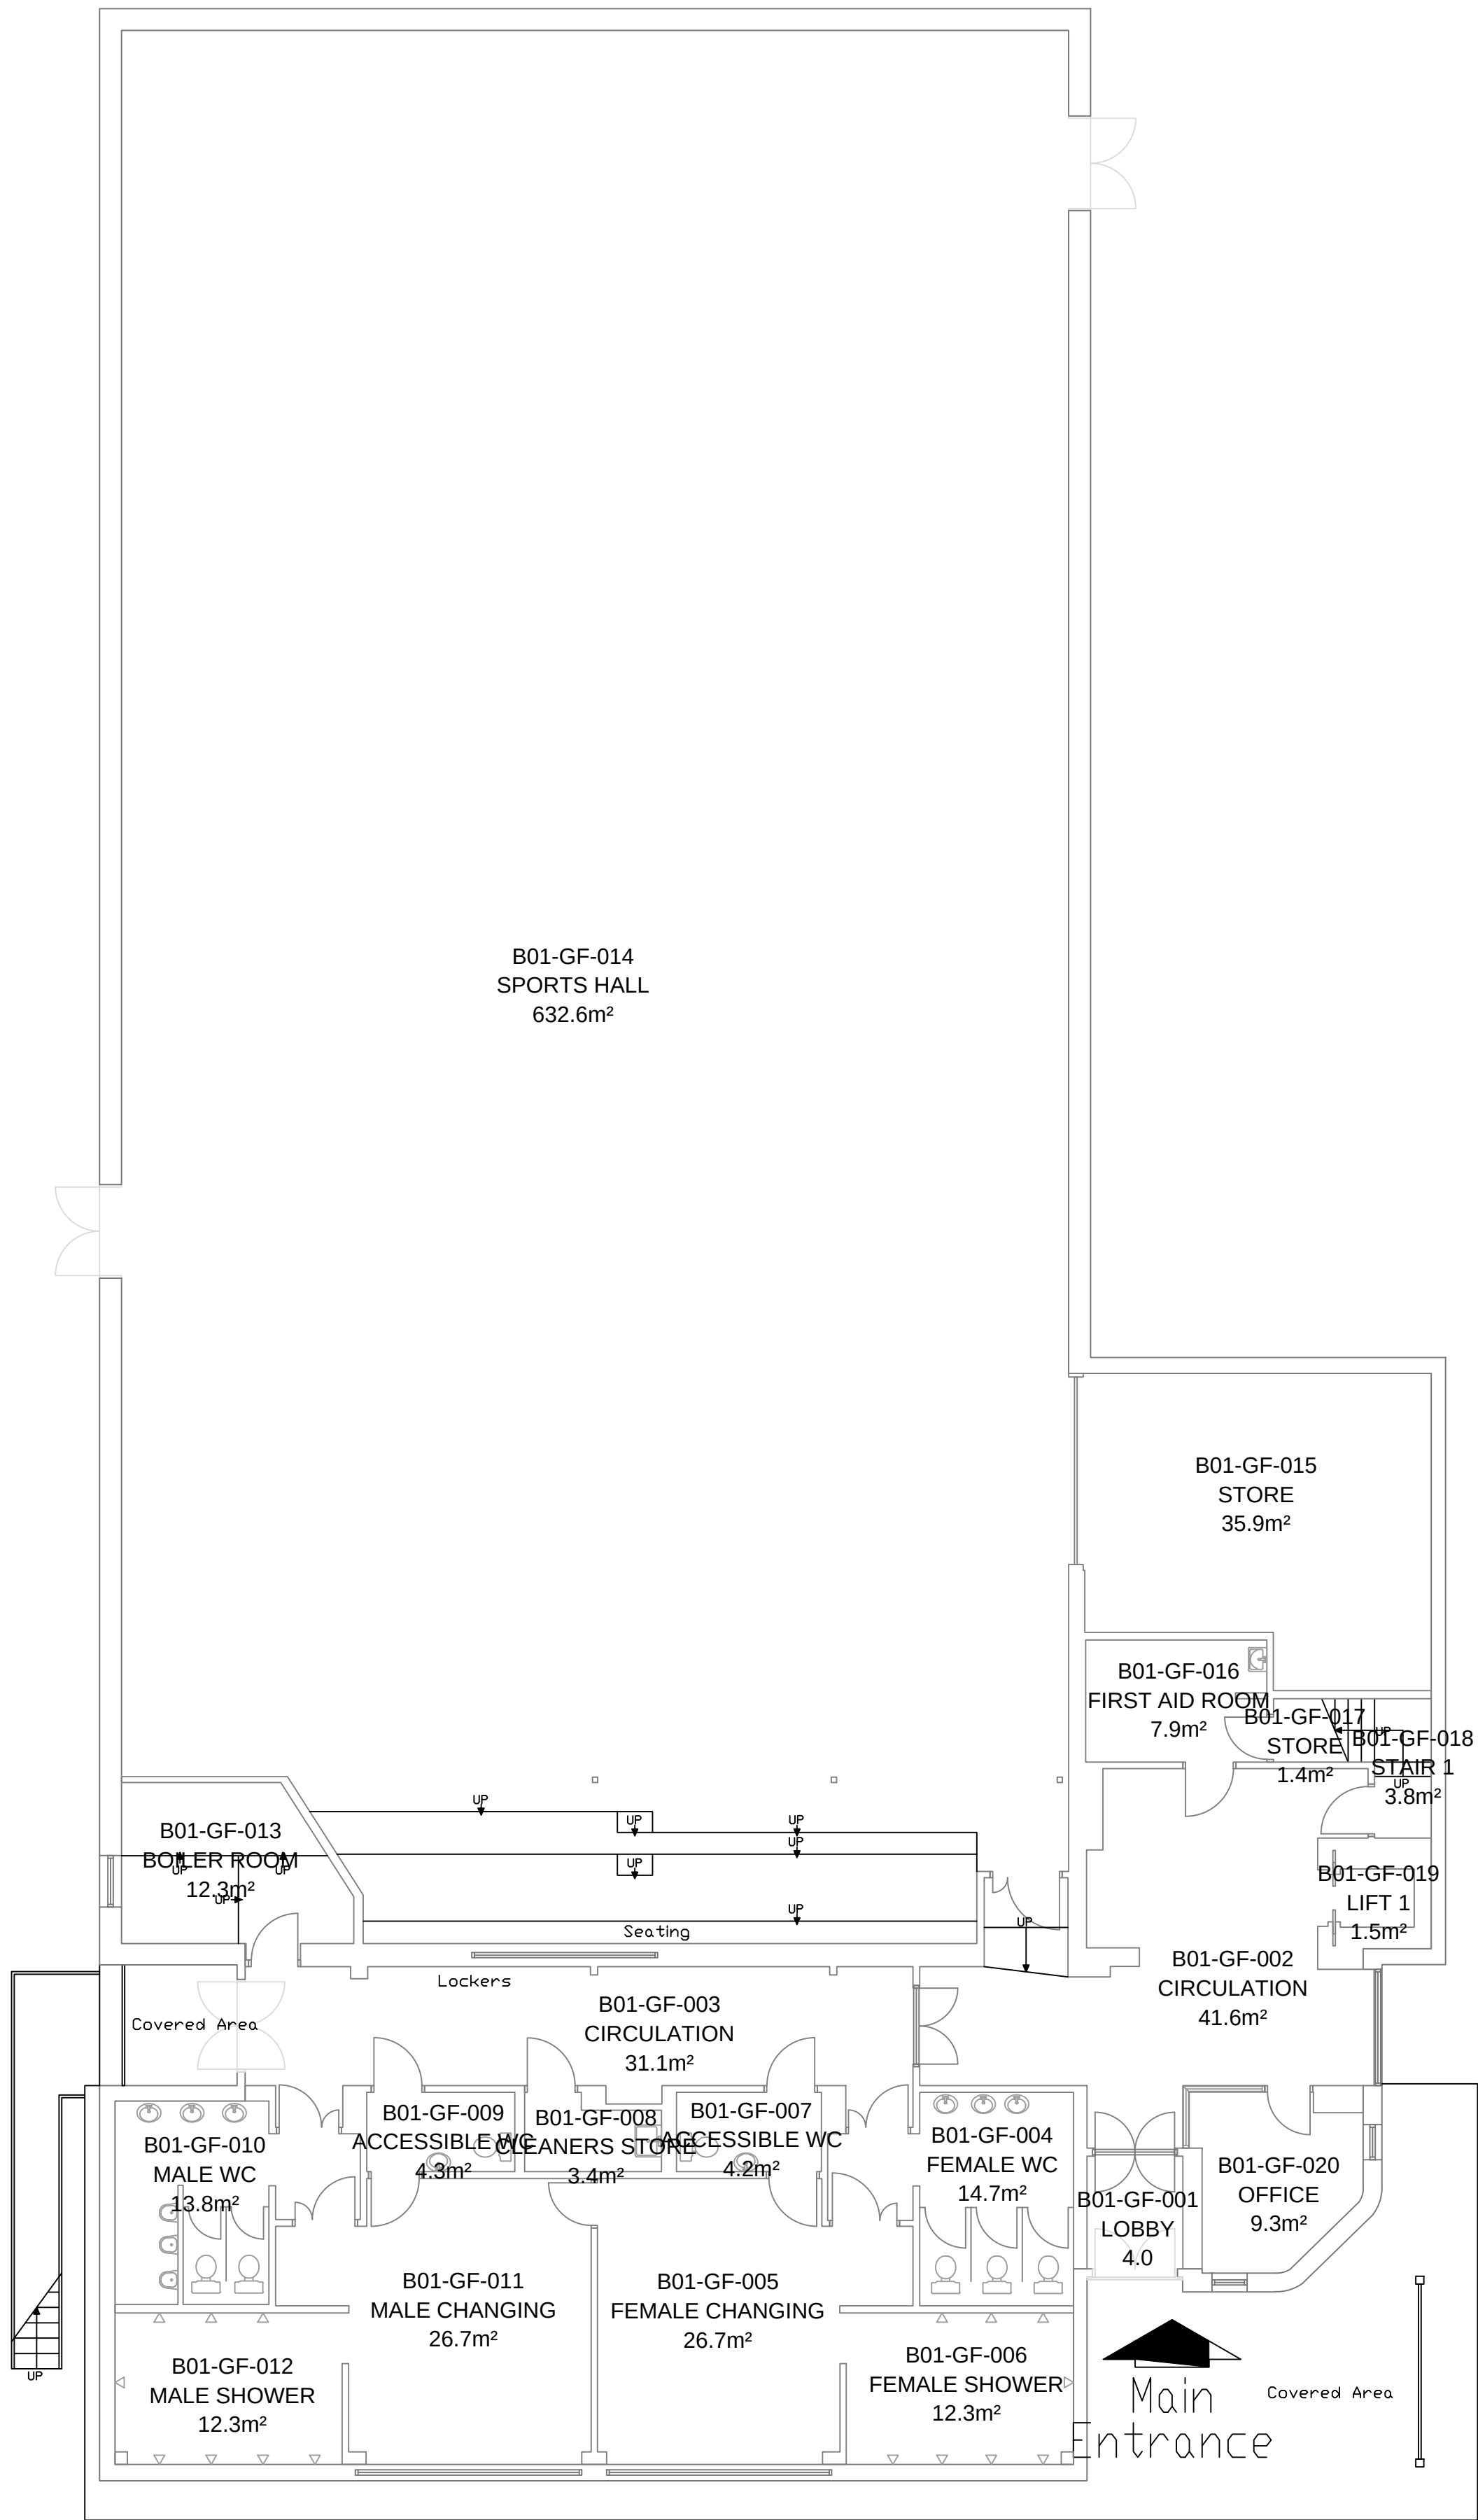

ACTIVE LIFESTYLES CENTRE
B01-MAIN BLOCK
GROUND FLOOR
GEA: 978.0
GIA: 925.4
NIA: 687.1

ACTIVE LIFESTYLES CENTRE
FLOOR PLANS
UPRN: 010023054542
GEA: 1371.1m²
GIA: 1296.0m²
NIA: 942.8m²

1. ALL DIMENSIONS ARE IN MILLIMETRES UNLESS OTHERWISE STATED.
2. THIS DRAWING IS TO BE READ IN CONJUNCTION WITH ALL OTHER RELEVANT DOCUMENTATION.
3. DO NOT SCALE FROM THIS DRAWING, ALL DIMENSIONS TO BE CONFIRMED ON SITE.

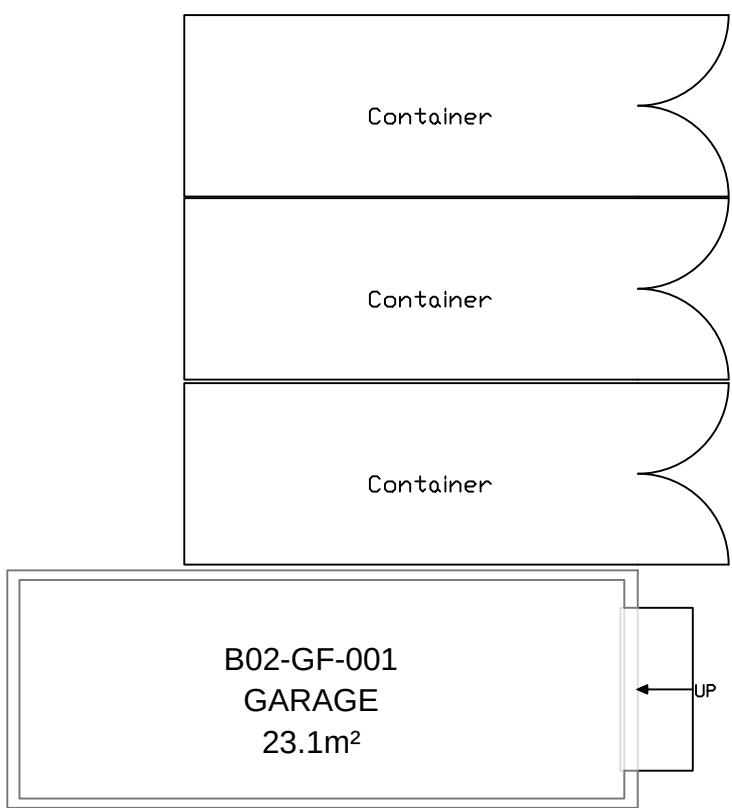

Capital Programmes Division

DRAWING STATUS **Target Cost**

PROPERTY TITLE
Active Lifestyles Centre
Denmark Road, Hulme
M15 6FG

UPRN 010023054542 DFE NO. -


PROJECT TITLE
Building Fabric Repairs

DRAWING TITLE
Ground Floor Plan - Existing

JOB NO. AMP/44787/1 DATE 12-11-2020 REV A

SCALE 1:100@A1 AUTHOR RH CHECKED BY AJ APPROVED BY

DRAWING NO. **TC02**

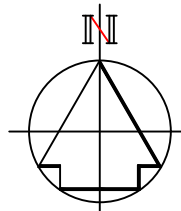

No part of this drawing or data file may be reproduced without prior written permission of the Manchester City Council or approved representative.

Contains OS data © Crown copyright and database 2019 . Ordnance Survey100019568.