


No. 56
y Avenue

h2o
architects | designers
HIGGINS + HIGGINS ARCHITECTS LTD
9 Unity Street Healden Bridge HX7 8HQ
T: 07 365 486 600

GENERAL NOTES:
1. DRAWING INTENT. ONLY DO NOT SCALE FROM THIS DRAWING.
2. ALL DIMENSIONS TO BE VERIFIED ON SITE PRIOR TO FABRICATION.
3. IN THE EVENT THAT ANY ERRORS ARE FOUND, HIGGINS + HIGGINS ARE TO BE NOTIFIED.
4. ALL RIGHTS RESERVED. NO REPRODUCTION IN ANY MATERIAL FORM IS PERMITTED WITHOUT CONSENT.

SPECIFIC NOTES:

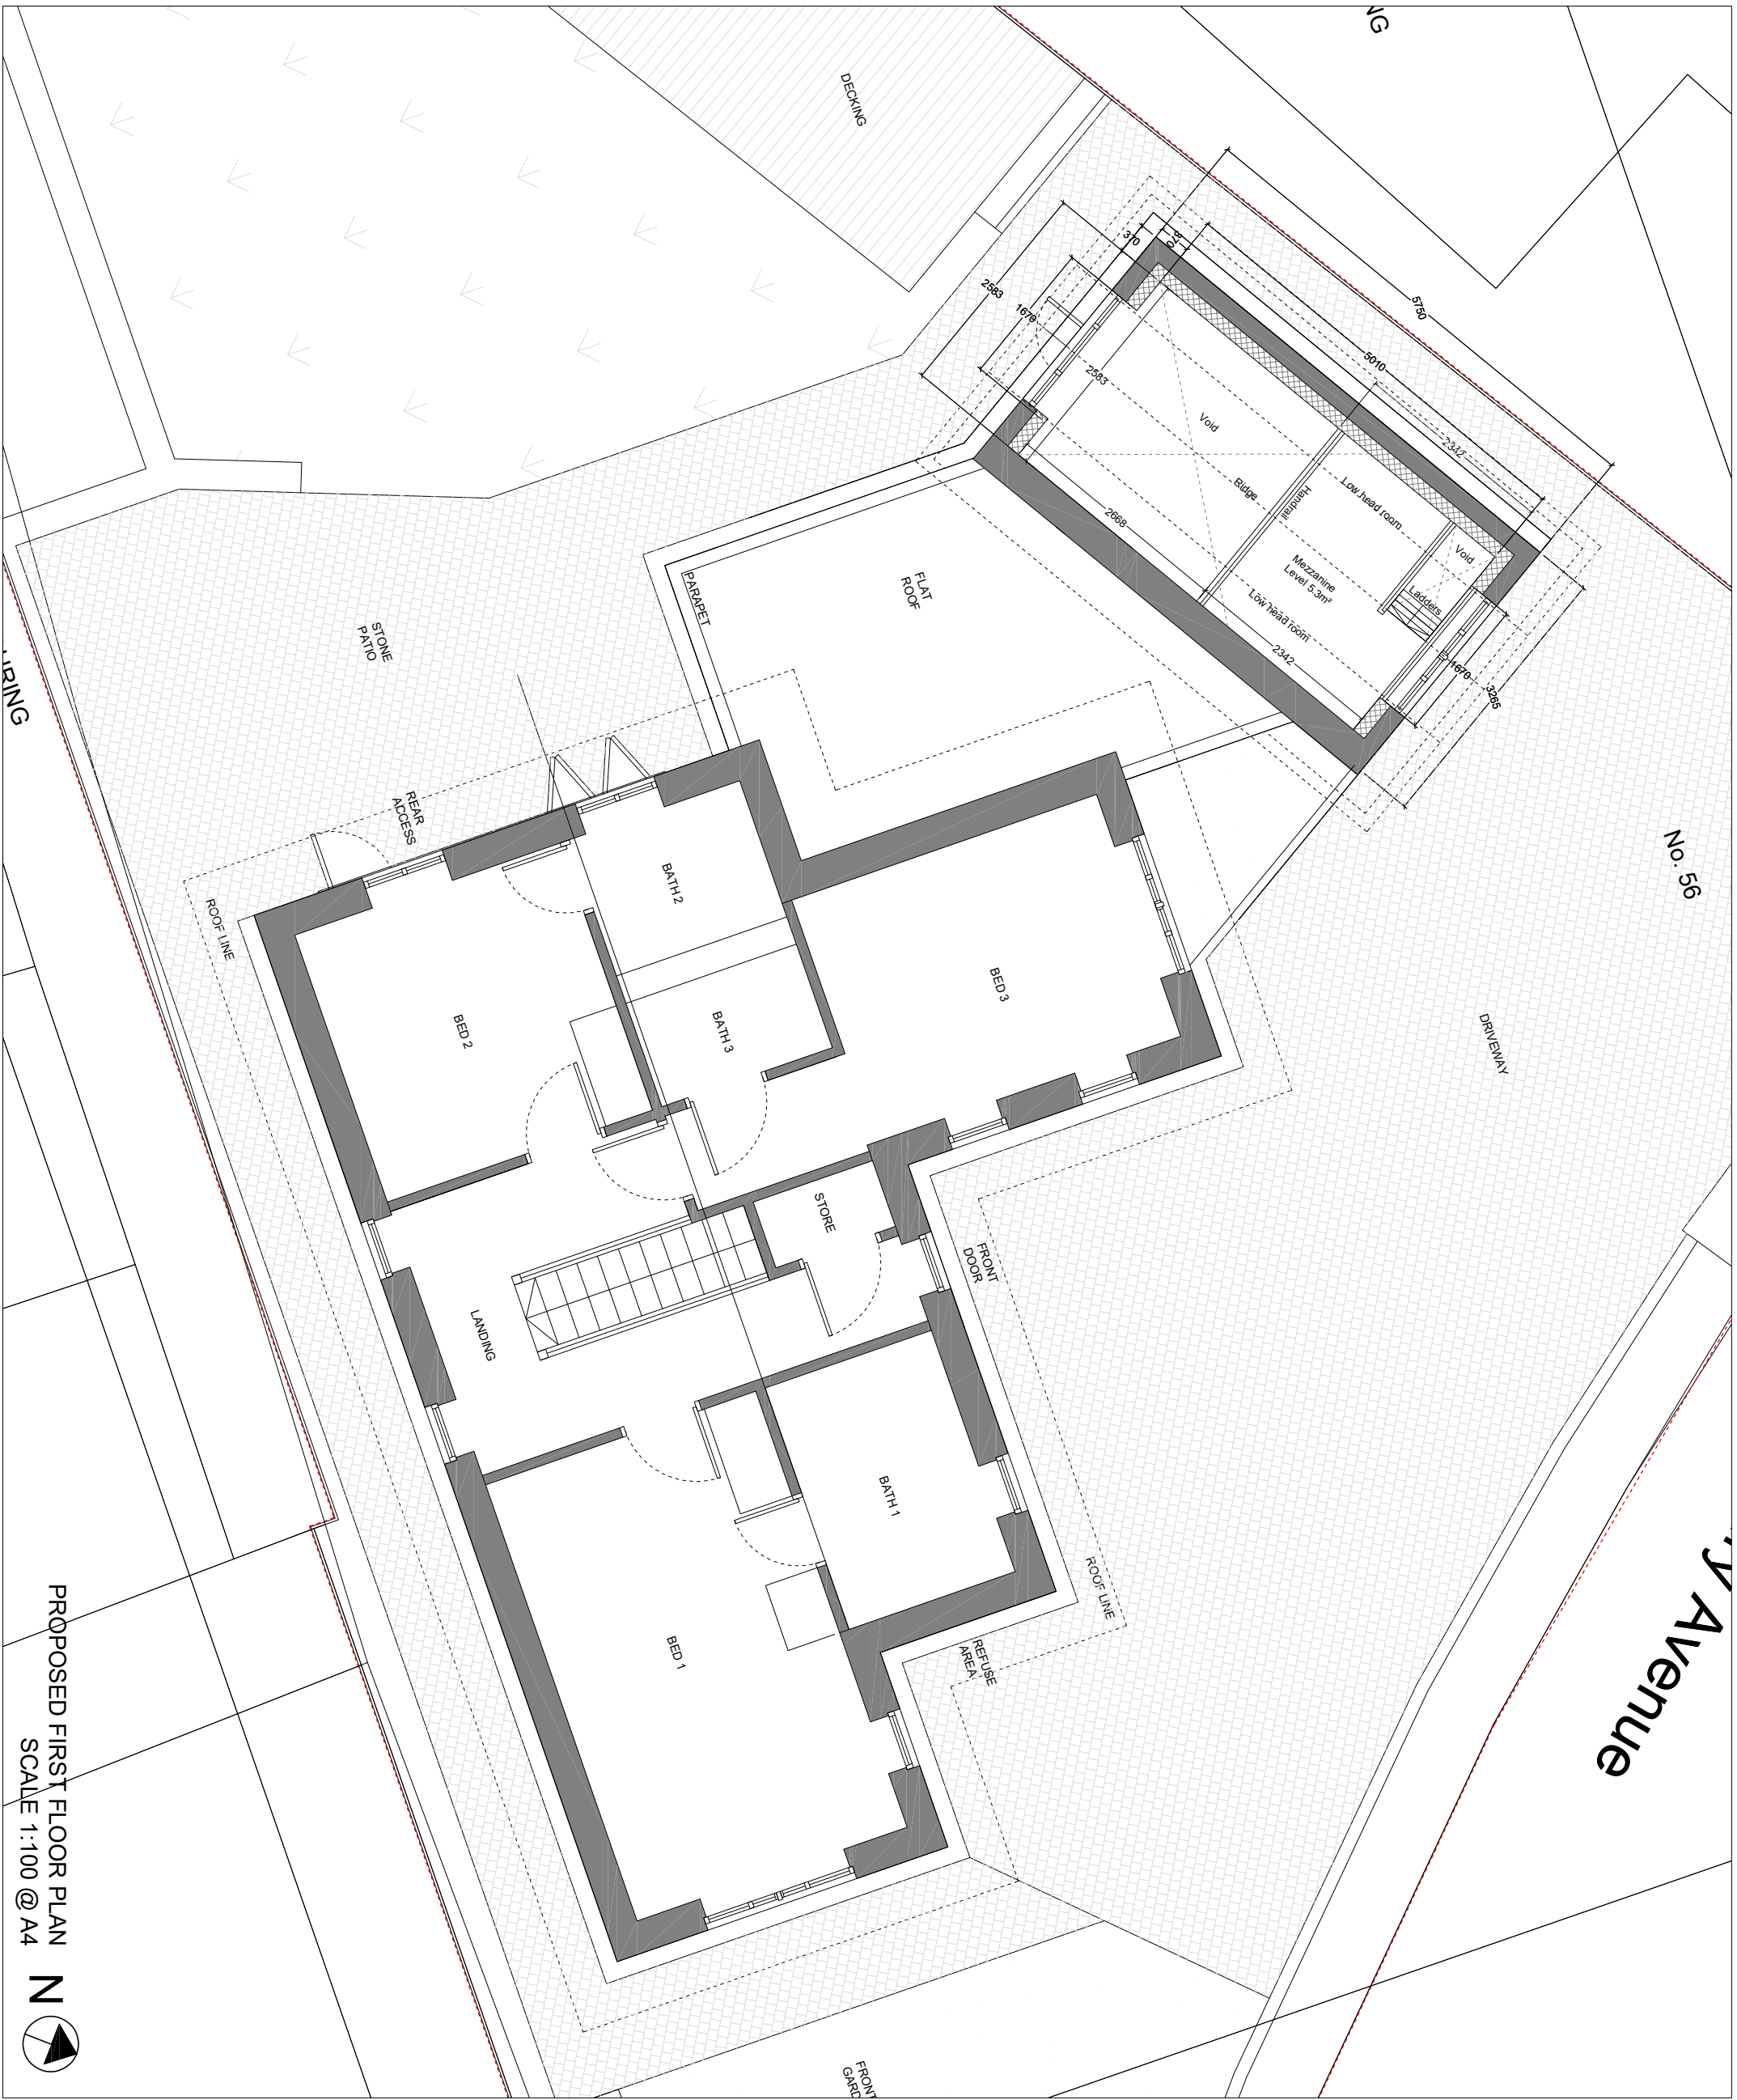

PROPOSED FIRST FLOOR PLAN
SCALE 1:100 @ A4



PROJECT TITLE			
56 BLOOMESBURY AVE. M20 2BN			
DRAWING TITLE			
PROPOSED FIRST FLOOR PLAN			
DATE	DRAWN	SCALE	
27.01.21	JH	1:100 @ A4	
PROJECT	NUMBER	REVISION	
P0052	P_AP_L1	00	



KEY LOCATION PLAN
(1:2500 @ A4)

REV	DATE	REASON FOR ISSUE	DRAWN
00	15.04.21	CONCEPT FOR PRE-APP	JRH